




Location Plan shows area bounded by: 469850.29, 176433.34 469991.71, 176574.76 (at a scale of 1:1250), OSGridRef: SU69927650. The representation of a road, track or path is no evidence of a right of way. The representation of features as lines is no evidence of a property boundary.

Produced on 22nd May 2025 from the Ordnance Survey National Geographic Database and incorporating surveyed revision available at this date. Reproduction in whole or part is prohibited without the prior permission of Ordnance Survey. © Crown copyright 2025. Supplied by buyaplan.co.uk a licensed Ordnance Survey partner (100053143). Unique plan reference: #00981620-C48B10.


Ordnance Survey and the OS Symbol are registered trademarks of Ordnance Survey, the national mapping agency of Great Britain. Buy A Plan® logo, pdf design and the buyaplan.co.uk website are Copyright © Passinc Ltd 2025.

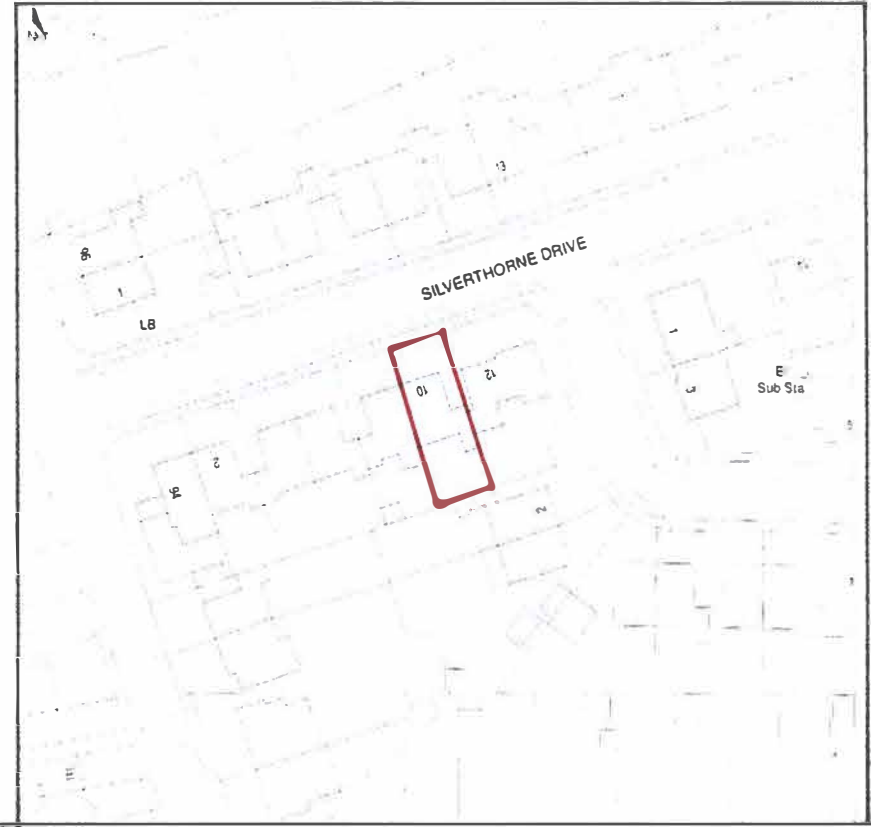

location plan
1:1250

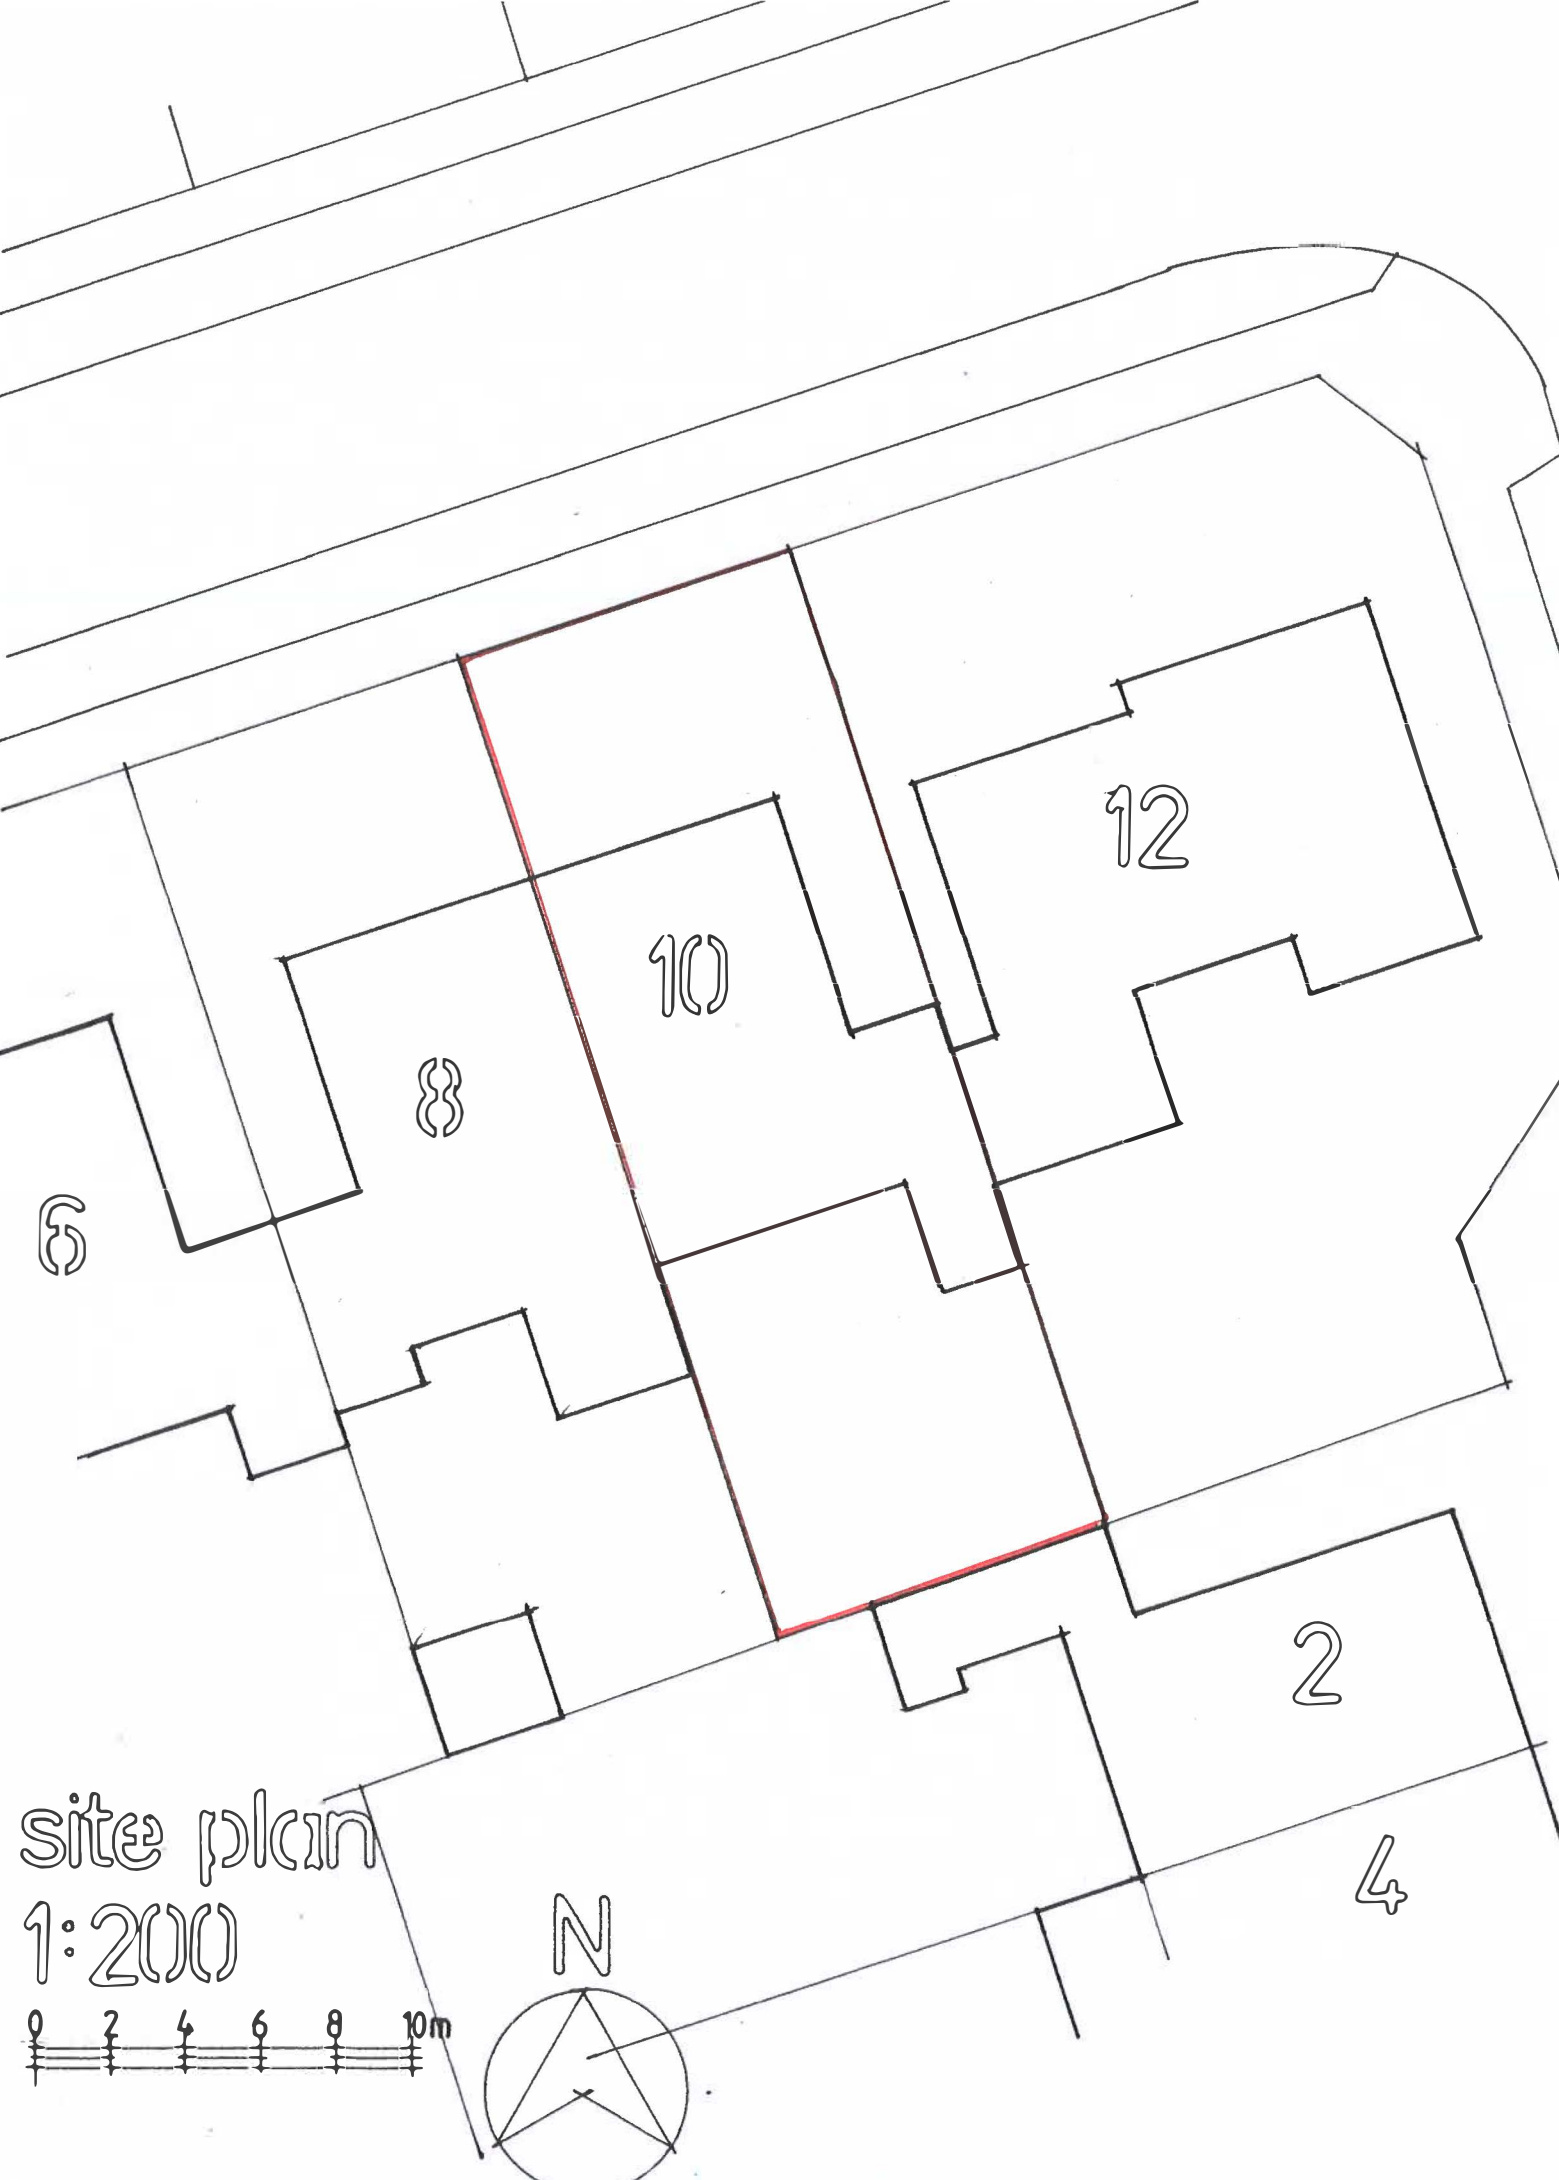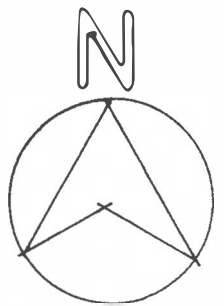

site plan
1:200

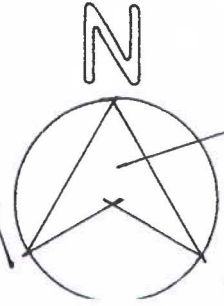

BERKSHIRE DEVELOPMENTS LTD
CLIENT
Roland Hoeller & Julie Zambetti
PROJECT
Internal Alterations and
Fenestration Changes
to
10, Silverthorne Drive
Caversham
Reading
RG4 7NS
DRAWING
Proposed Site and
Location Plans
SCALE
1:200 + 1:1250
@ A3
DRAWING No.
25/SDC/06
DATE
May 2025
REVISION