


BERKSHIRE DEVELOPMENTS LTD
CLIENT
Roland Hoeller & Julie Zambetti
PROJECT
Internal Alterations and
Fenestration Changes
to
10, Silverthorne Drive
Caversham
Reading
RG4 7NS
DRAWING
Existing South East and
South West Elevations
SCALE
1:50 @ A3
DRAWING No.
25/SDC/03
DATE
May 2025
REVISION



S.E.

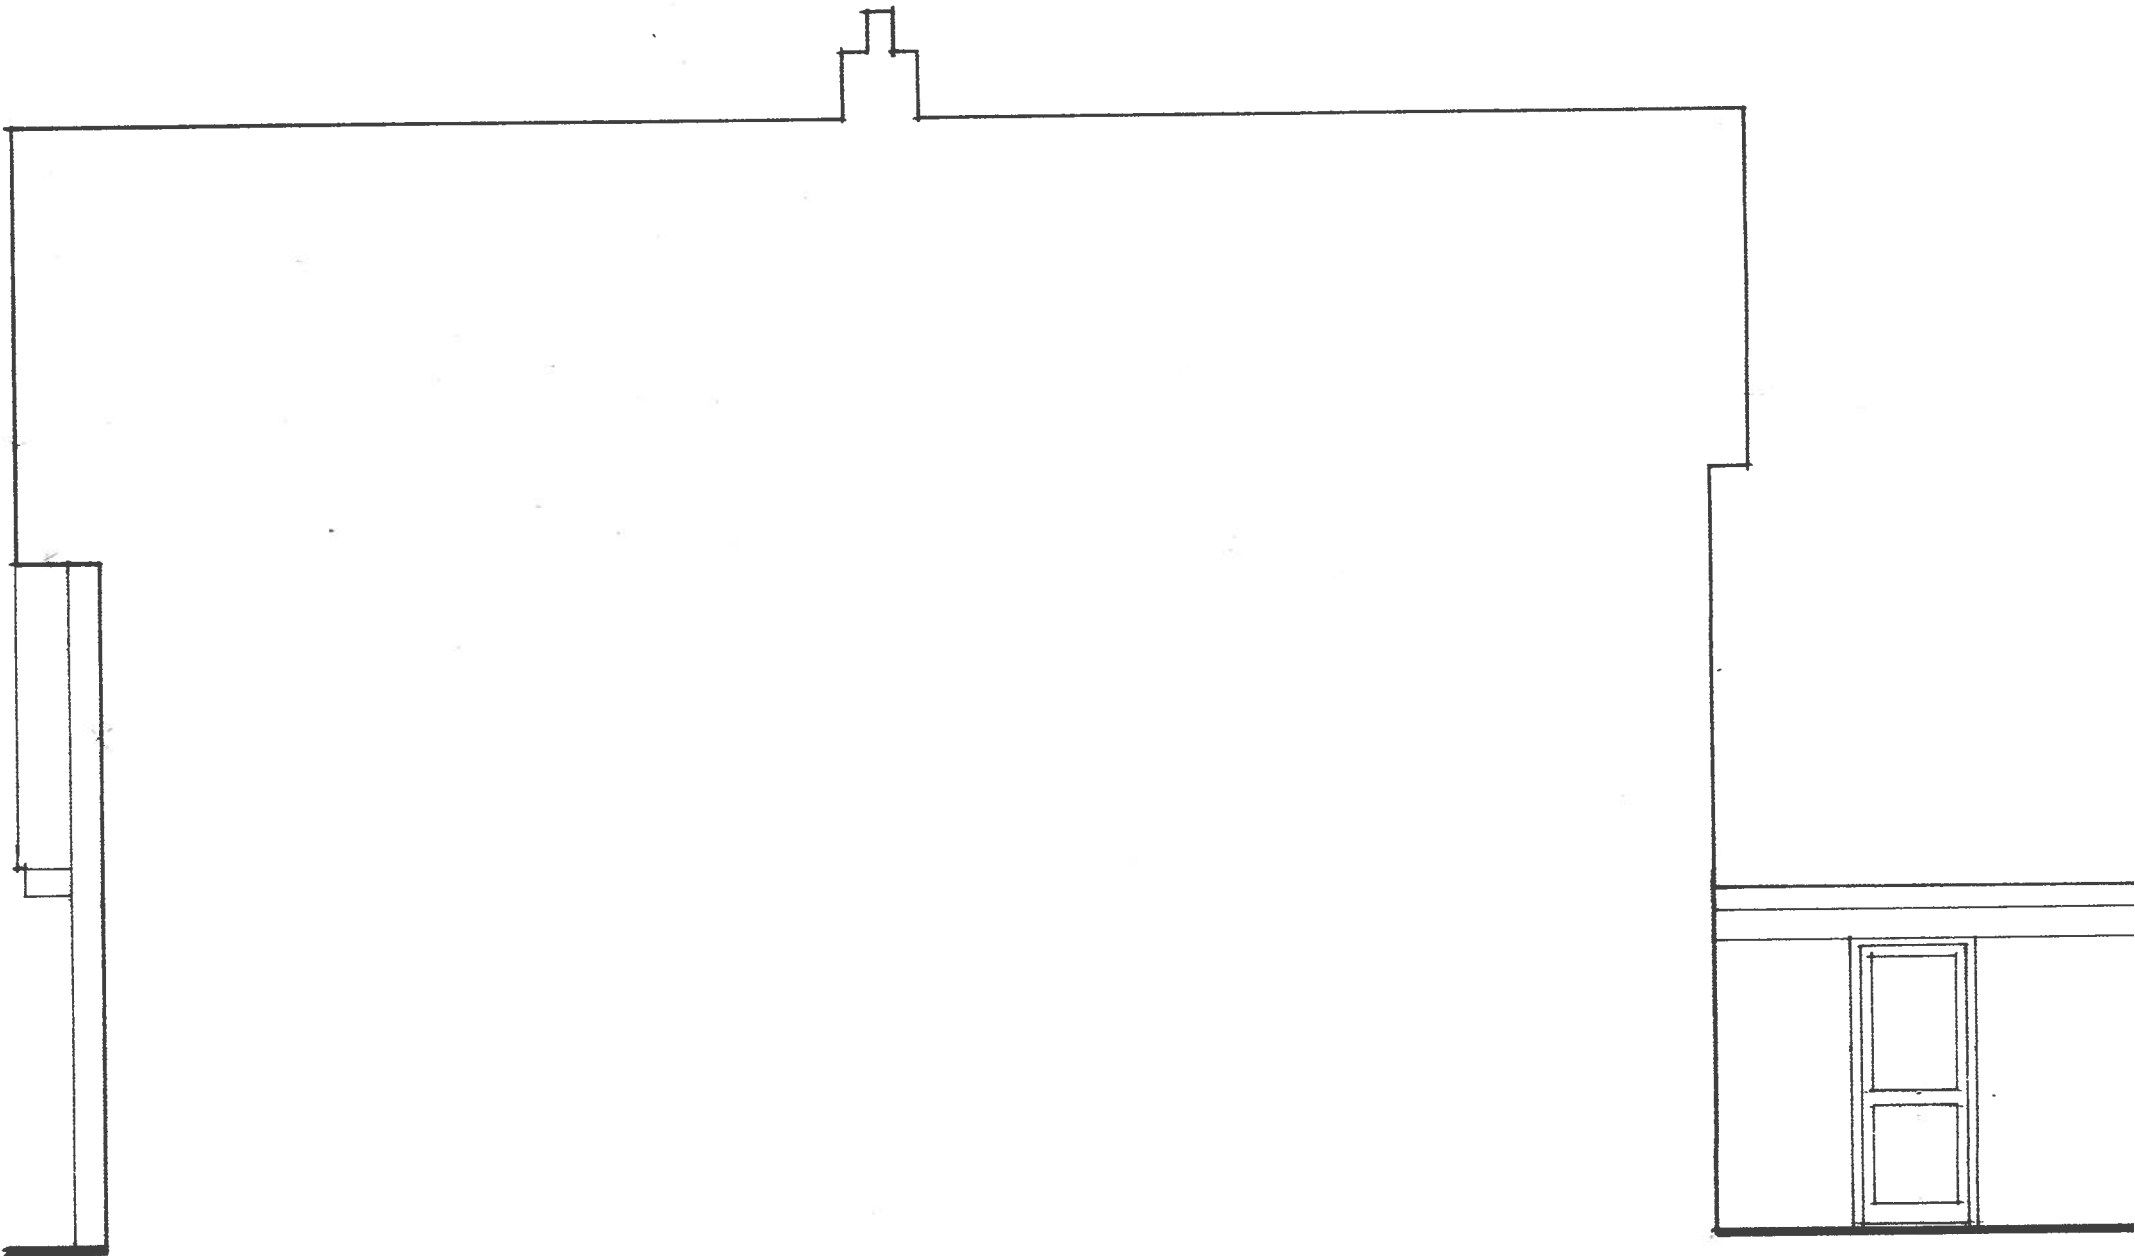

S.W.