


BERKSHIRE DEVELOPMENTS LTD
CLIENT
Roland Hoeller & Julie Zambetti
PROJECT
Internal Alterations and
Fenestration Changes
to
10, Silverthorne Drive
Caversham
Reading
RG4 7NS
DRAWING
Existing and Proposed
North West and
North East Elevations
SCALE
1:50 @ A3
DRAWING No.
25/SDC/02
DATE
May 2025
REVISION

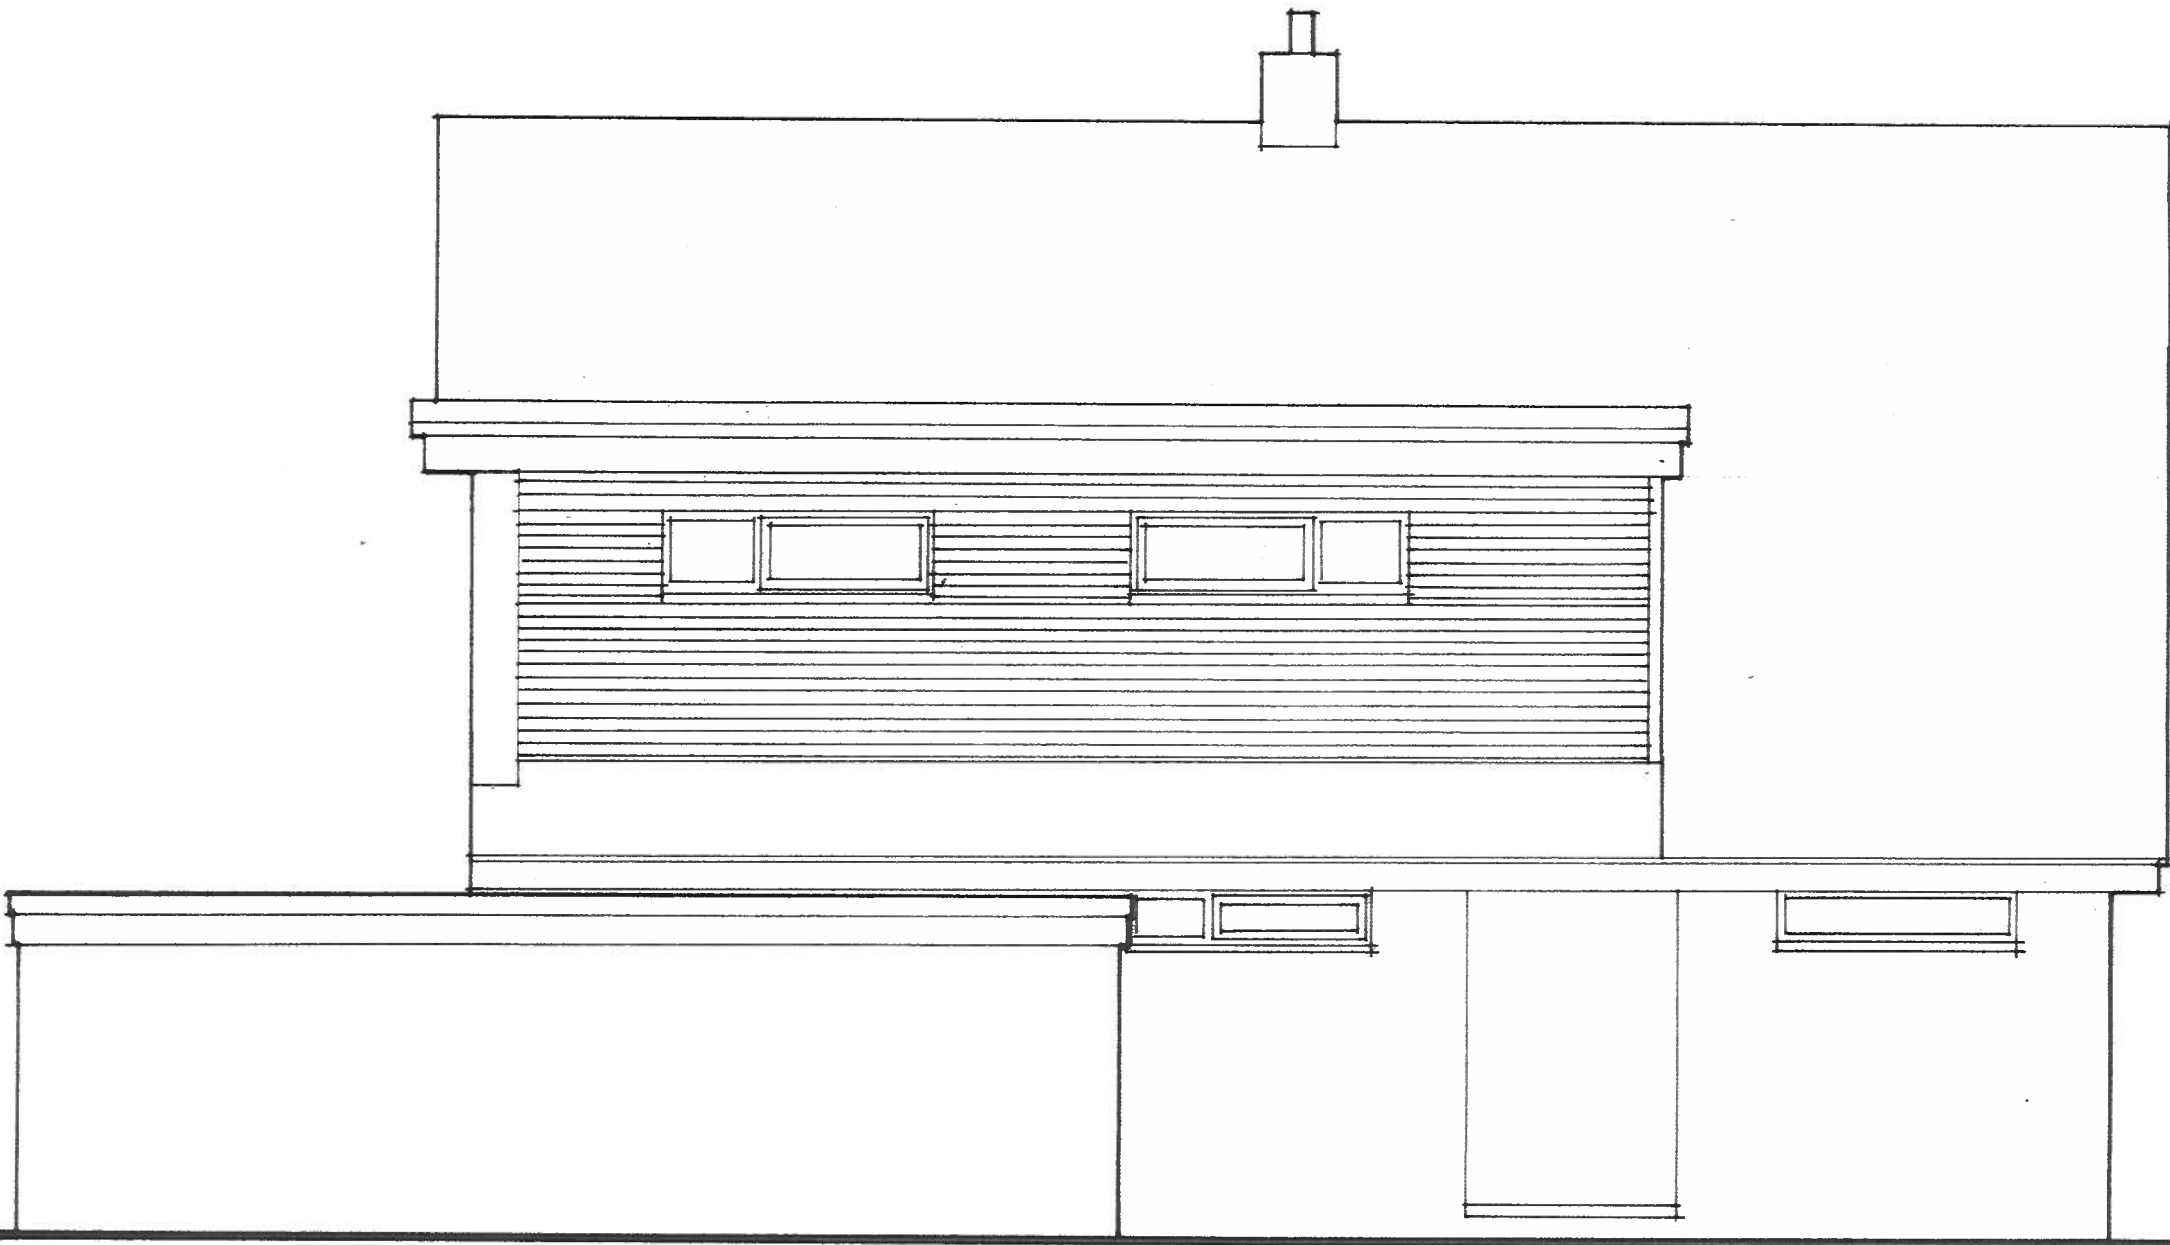

n.w.



n.e.