
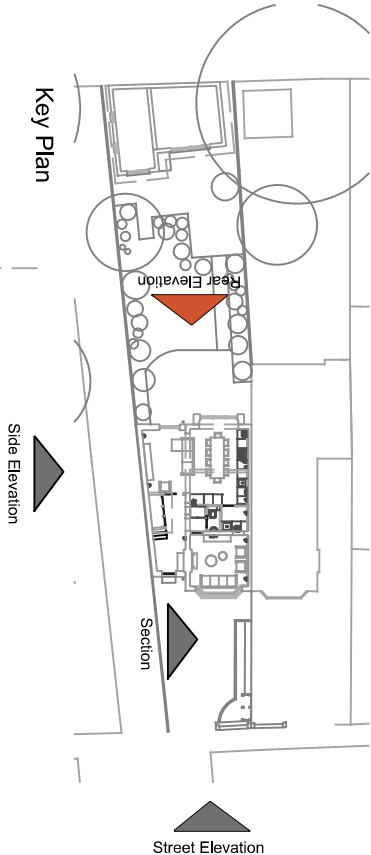



Project : 248 Kidmore road, Reading		
Title : Rear Elevation, proposed		
Dwg no : 2423-A- PL- 13	Scale : 1:50 @ A3	
Date: 16.6.25	rev :04	at e l l i e r E U R A

rev : 03 amendment of facade in responce to 26.9.25
planners comments

rev : 04 background chimney added as requested 1.10.25
by planners

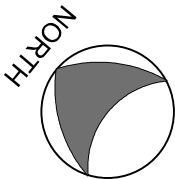

This drawing is copyrighted and may not be reproduced, modified, or used for any purpose other than the planning application process for 248 Kidmore Road by Atelier EURA. This drawing is for illustrative purposes only and is not intended to be a comprehensive representation of the finished building. Atelier EURA is not responsible for any errors, omissions, or misinterpretations in this drawing or for any damages or losses arising from its use

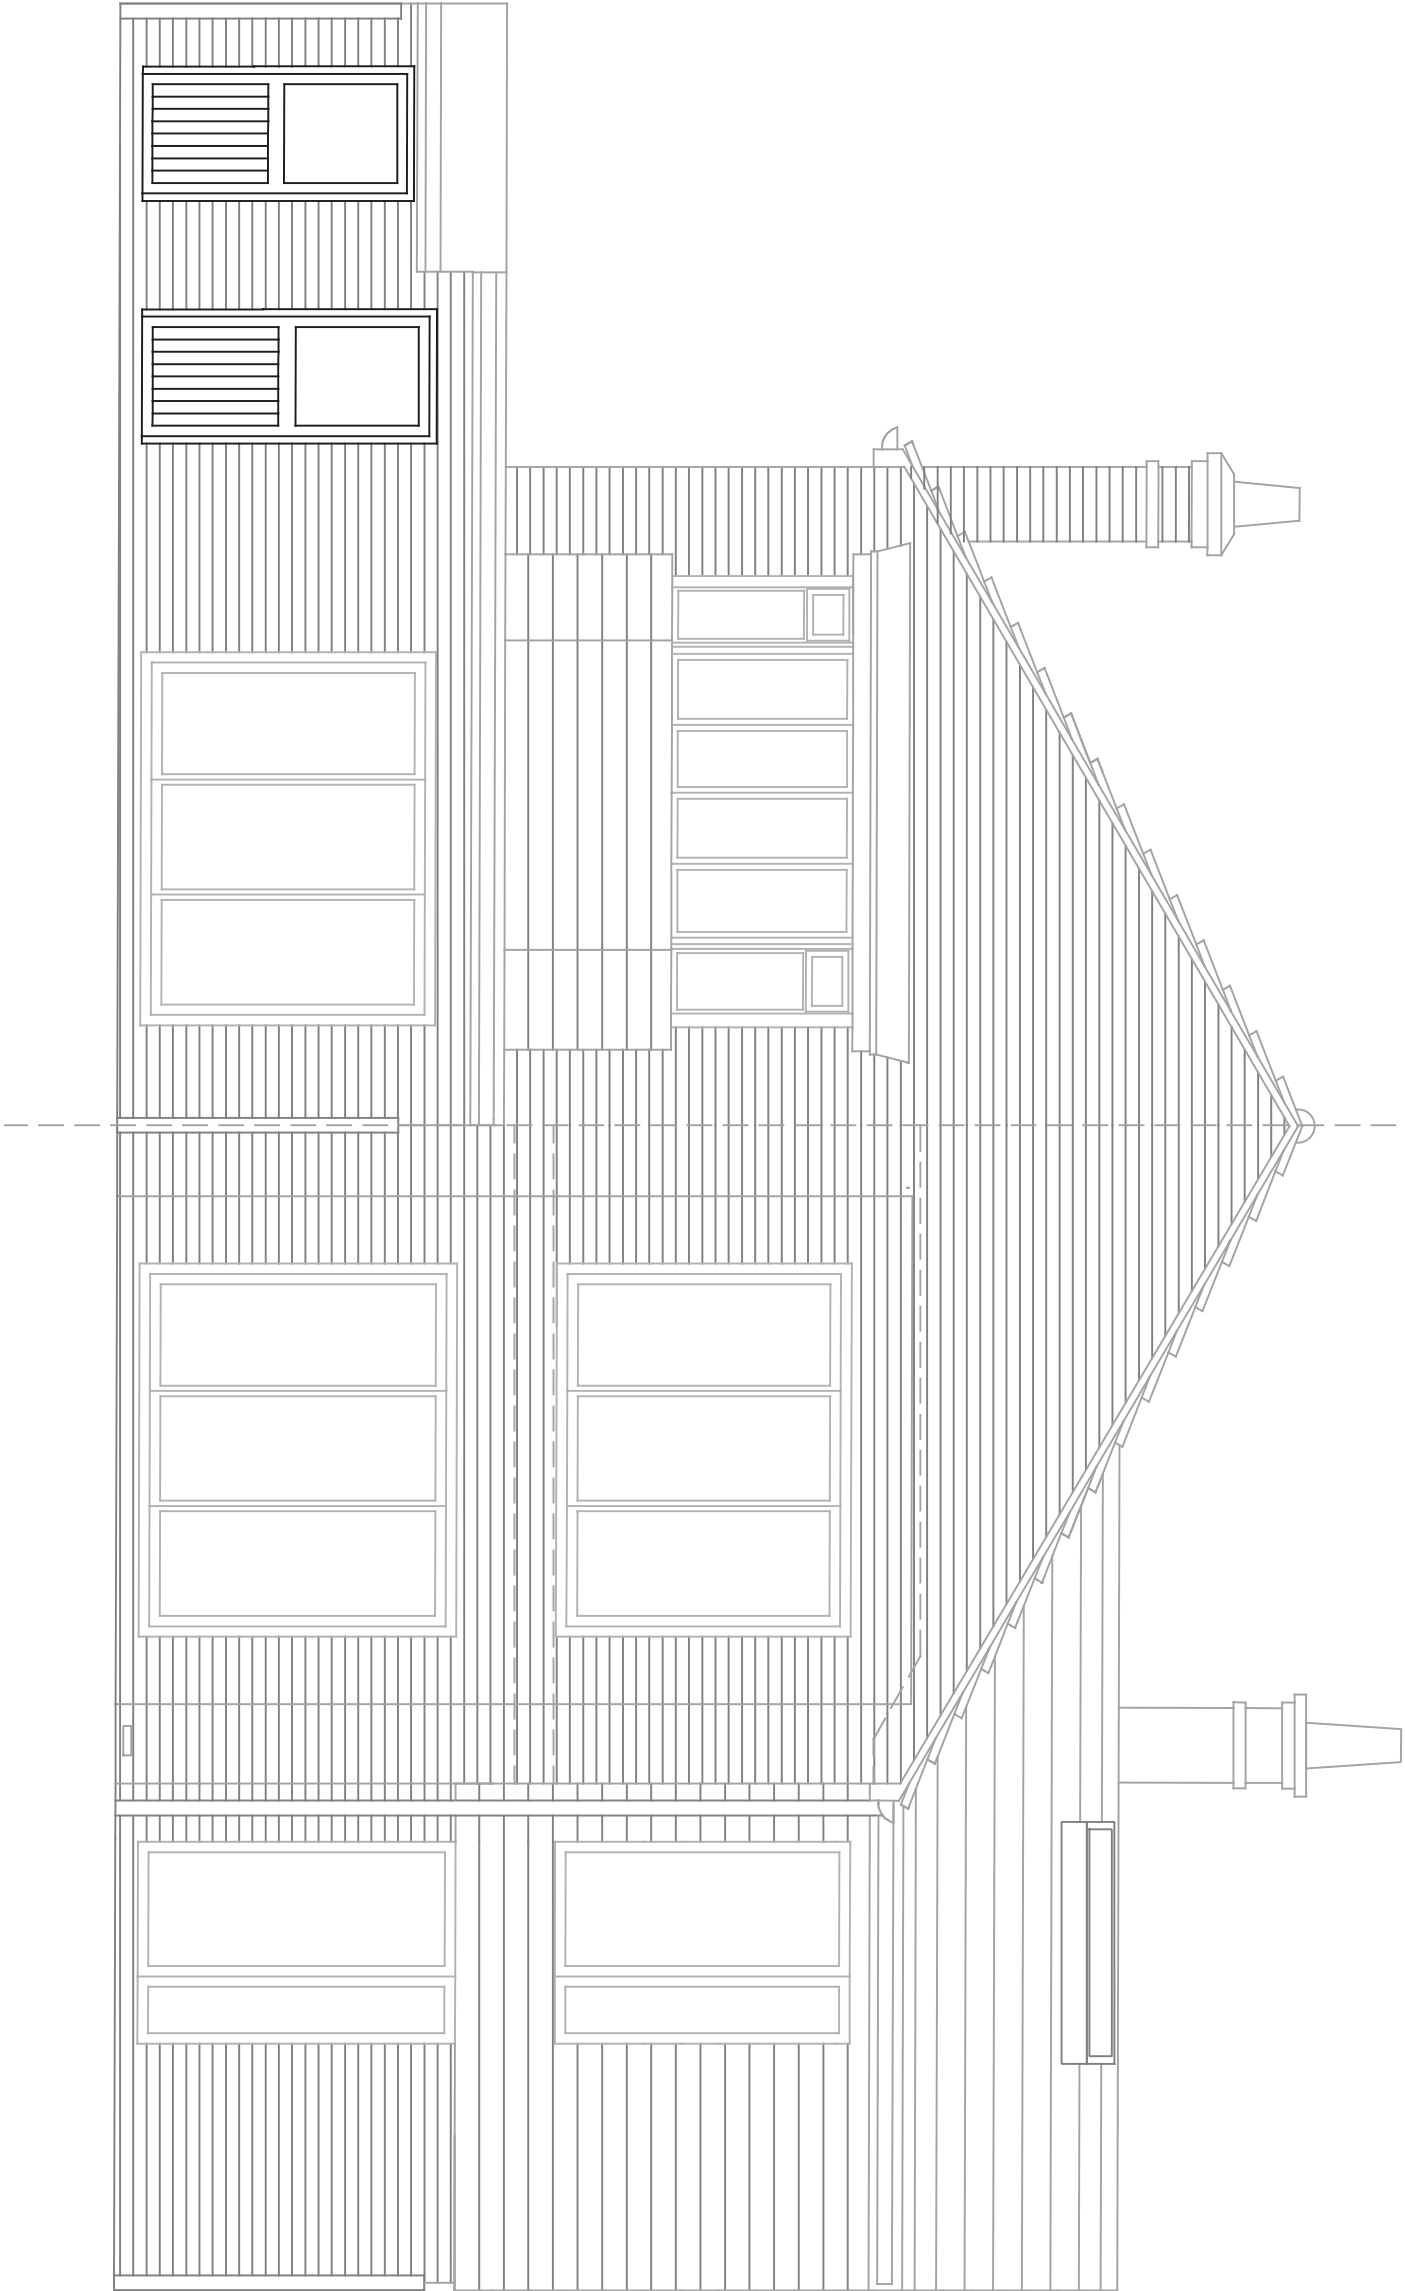

--- HOUSE RIDGE +8000

--- EXTENSION RIDGE +6700

--- TOP EAVES +5250
--- UNDER EAVES +5000

--- FIRST FLOOR +2910
--- CEILING +2390
--- VOID +2490

--- GROUND FLOOR (Internal) +150
--- GROUND FLOOR (external) +0

