




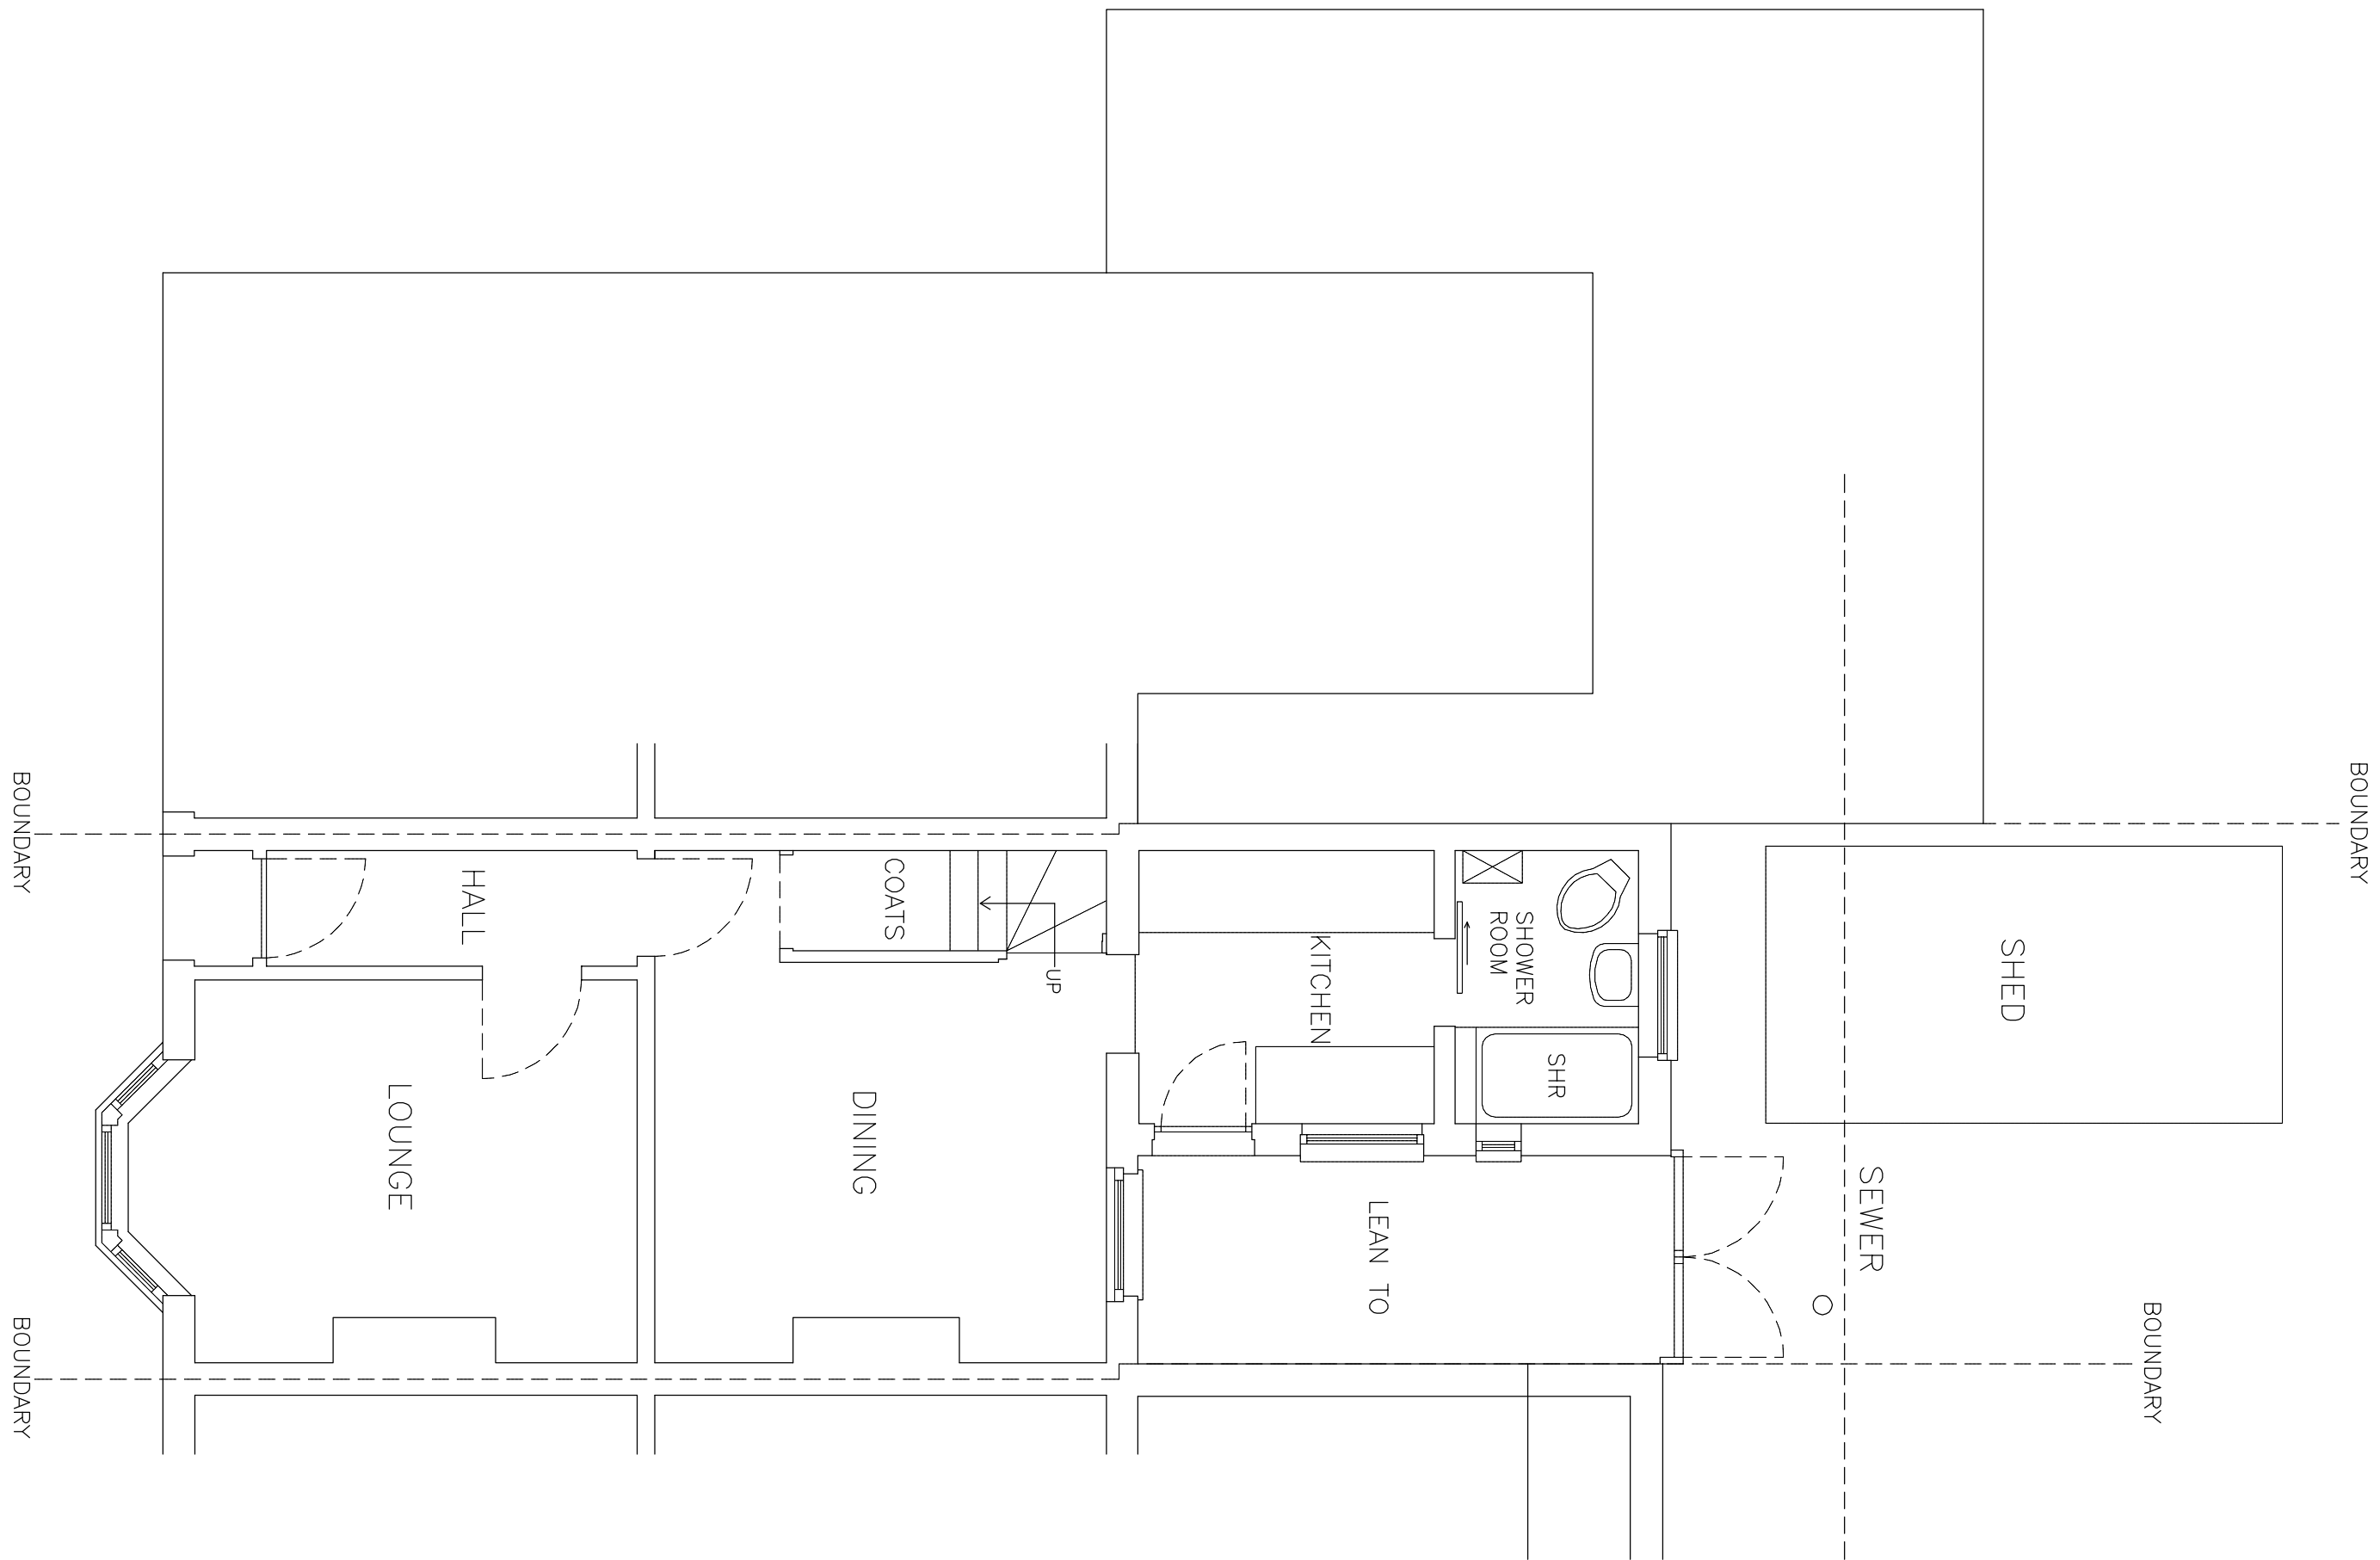

EXISTING GROUND FLOOR PLAN

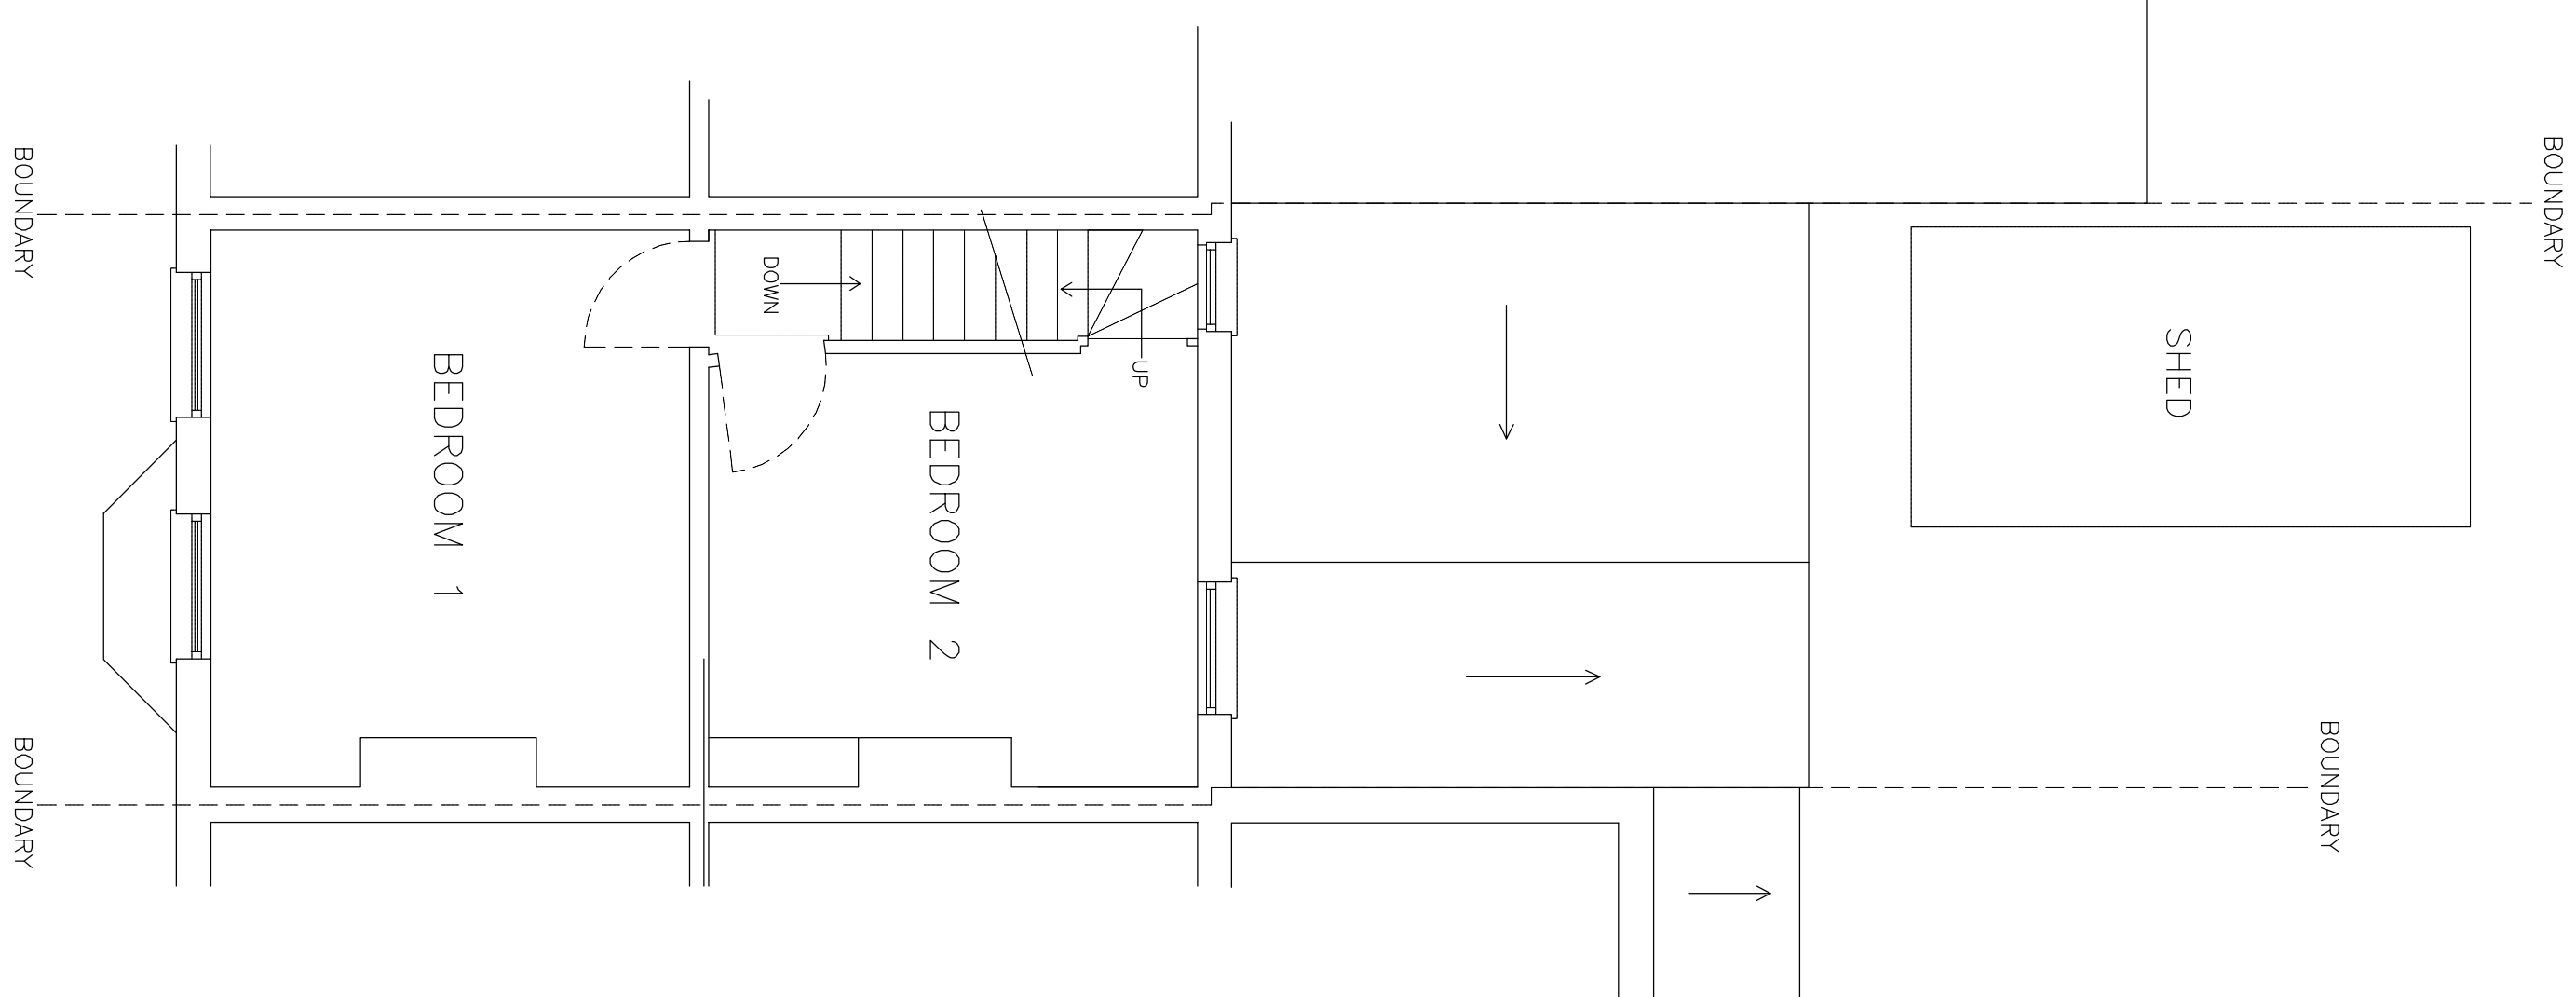

EXISTING FIRST FLOOR PLAN

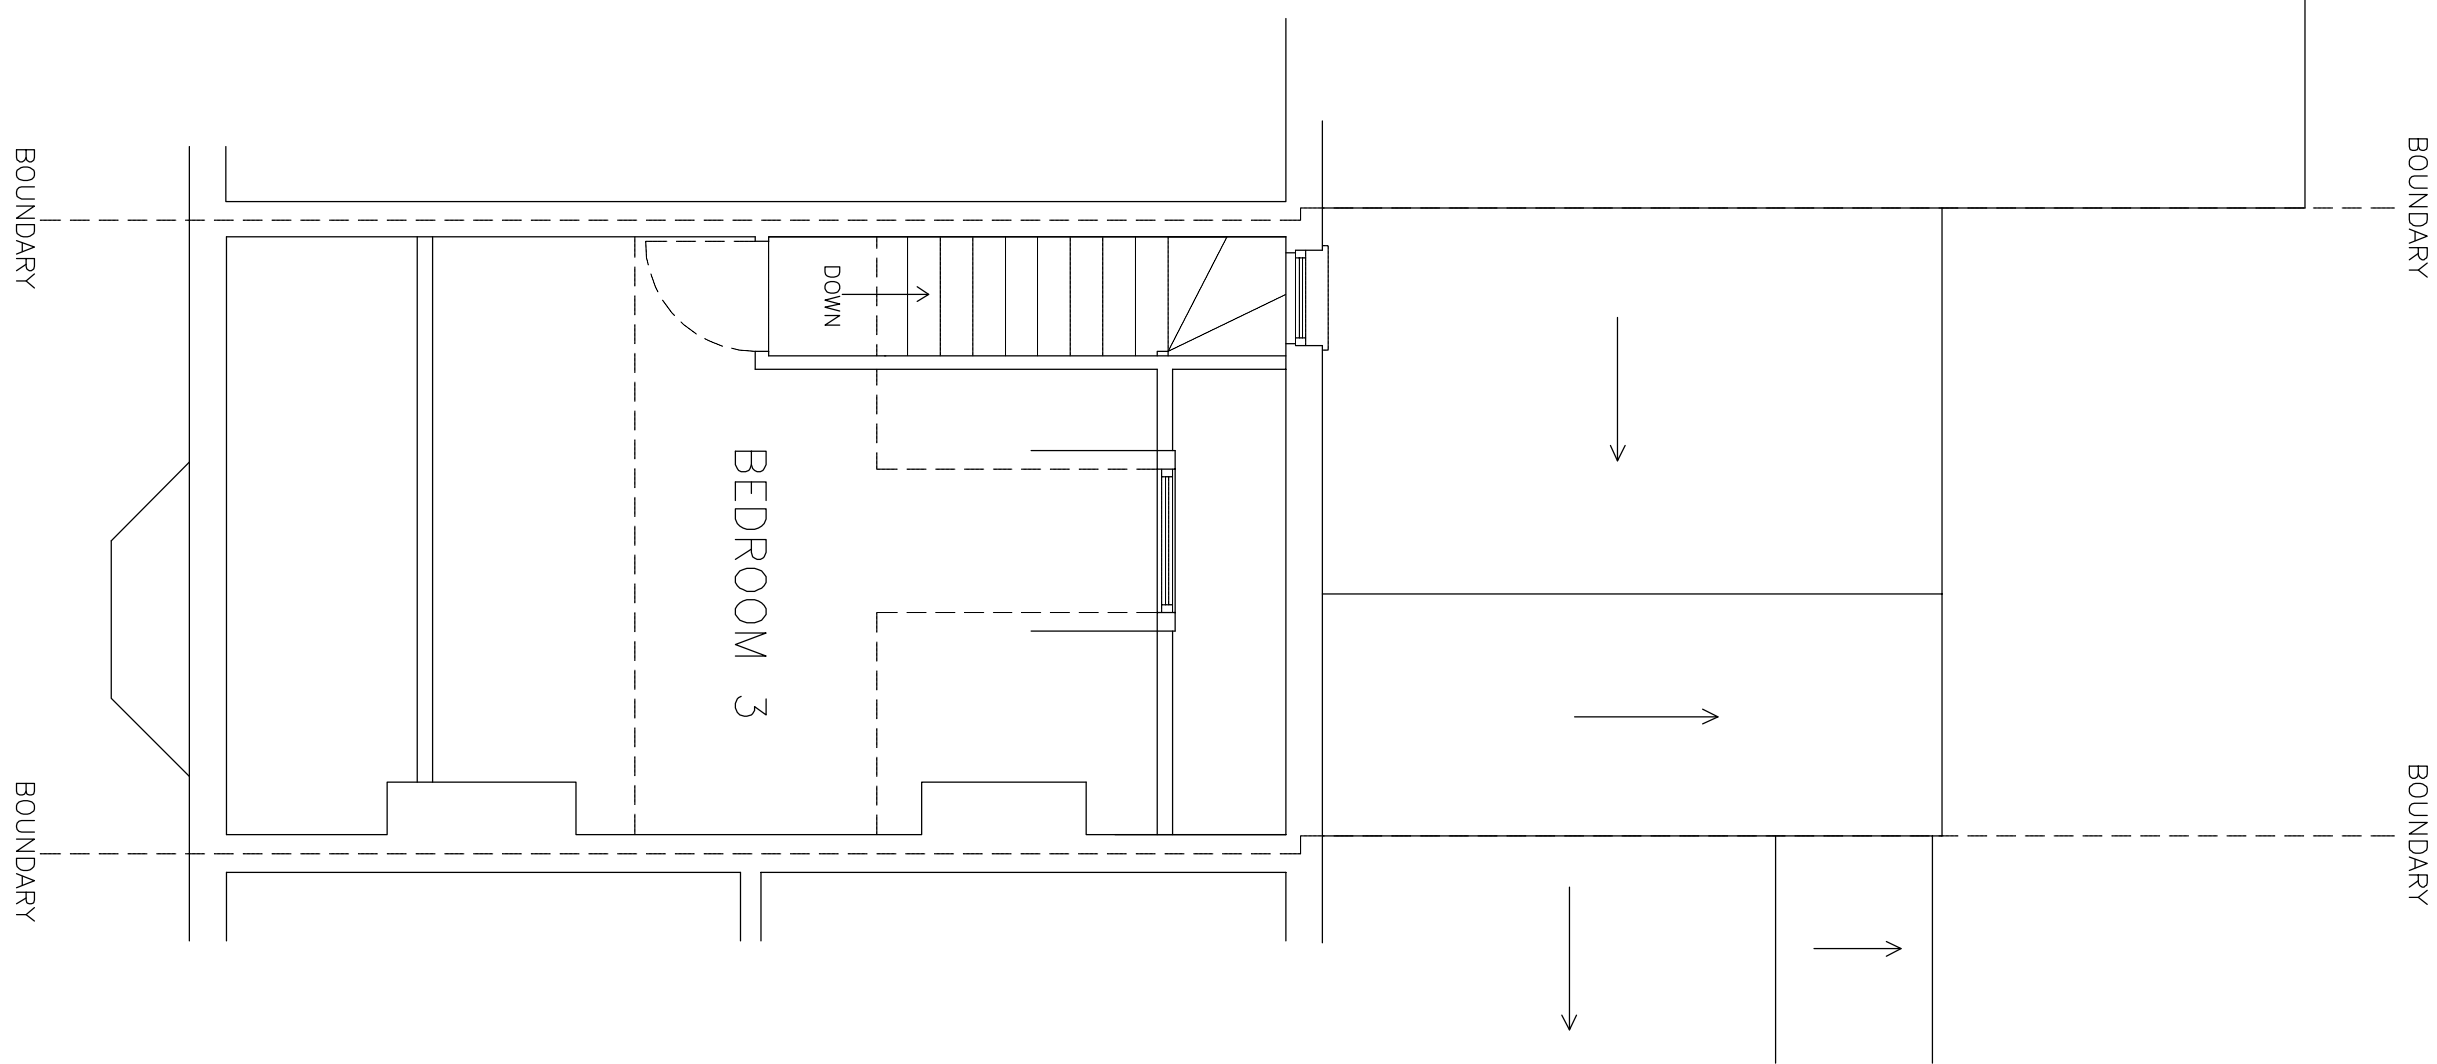

EXISTING LOFT FLOOR PLAN

DO NOT SCALE FROM PLANS

PROPOSED 2 STOREY REAR EXTENSION



DRAWING NO: ST.003
DATE 20.9.25
SCALE 1:50

MR AND MRS TANVEER

36 STONE ST READING BERKS RG30 1HU