



DEVELOPMENTS IN DESIGN LTD

WWW.DEVELOPMENTSINDSIGN.CO.UK
TEL.0118 9797484

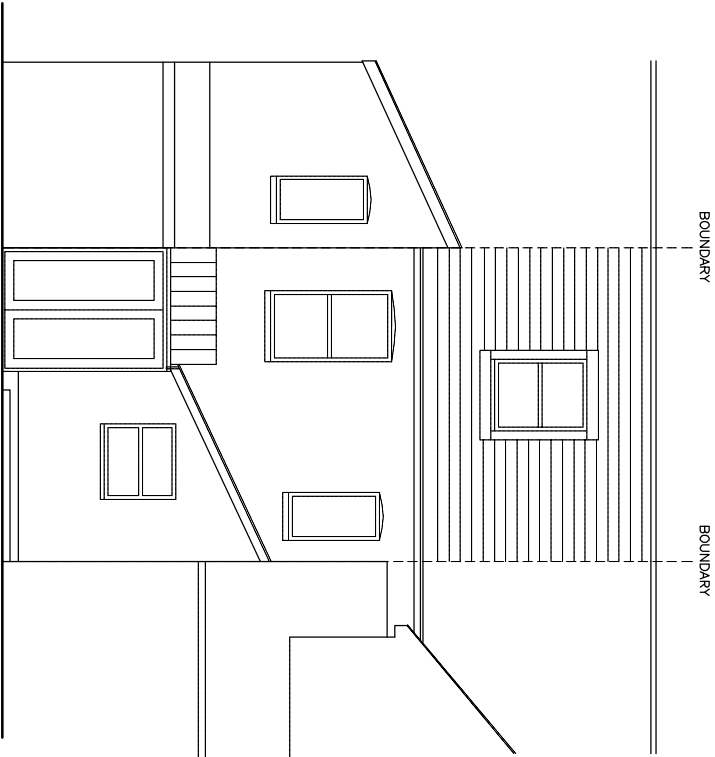


EXISTING REAR ELEVATION

BRICKWORK, RED FACING BRICK
ALL GUTTERING AND DOWN PIPES BLACK PLASTIC
WINDOWS WHITE UPVC
ALL EXTERNAL TIMBER CLAD IN WHITE UPVC

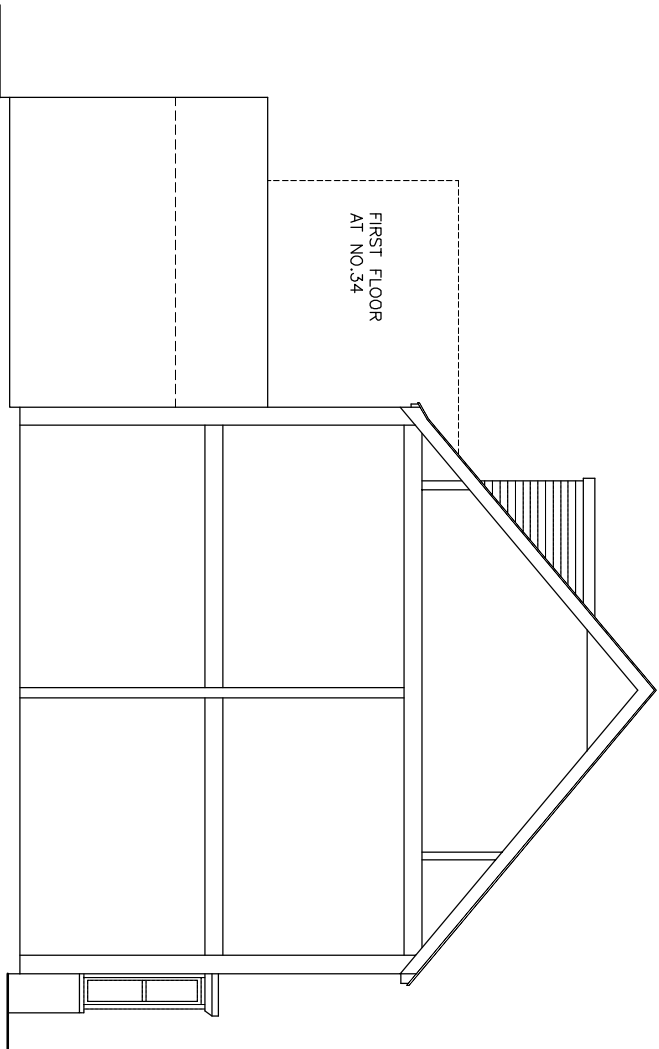


EXISTING SIDE ELEVATION

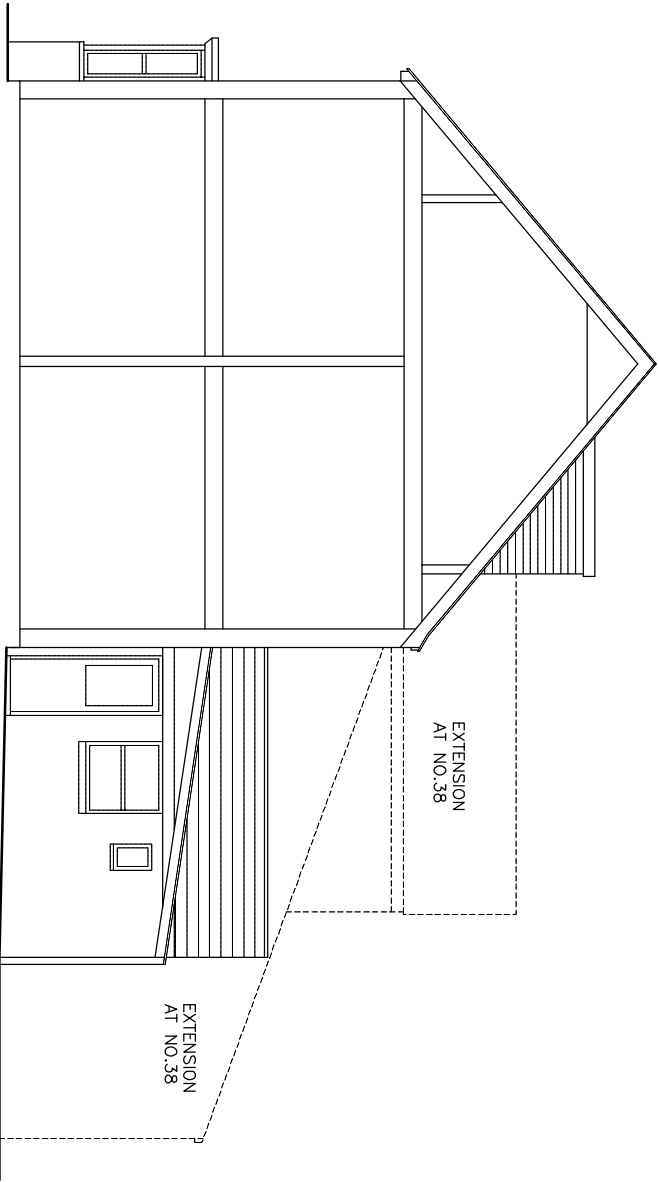

EXISTING SIDE ELEVATION

PROPOSED 2 STOREY REAR EXTENSION

 

DRAWING NO. ST.001
DATE 20.9.25
SCALE 1:100

MR AND MRS TANVEER

36 STONE ST READING BERKS RG30 1HU