




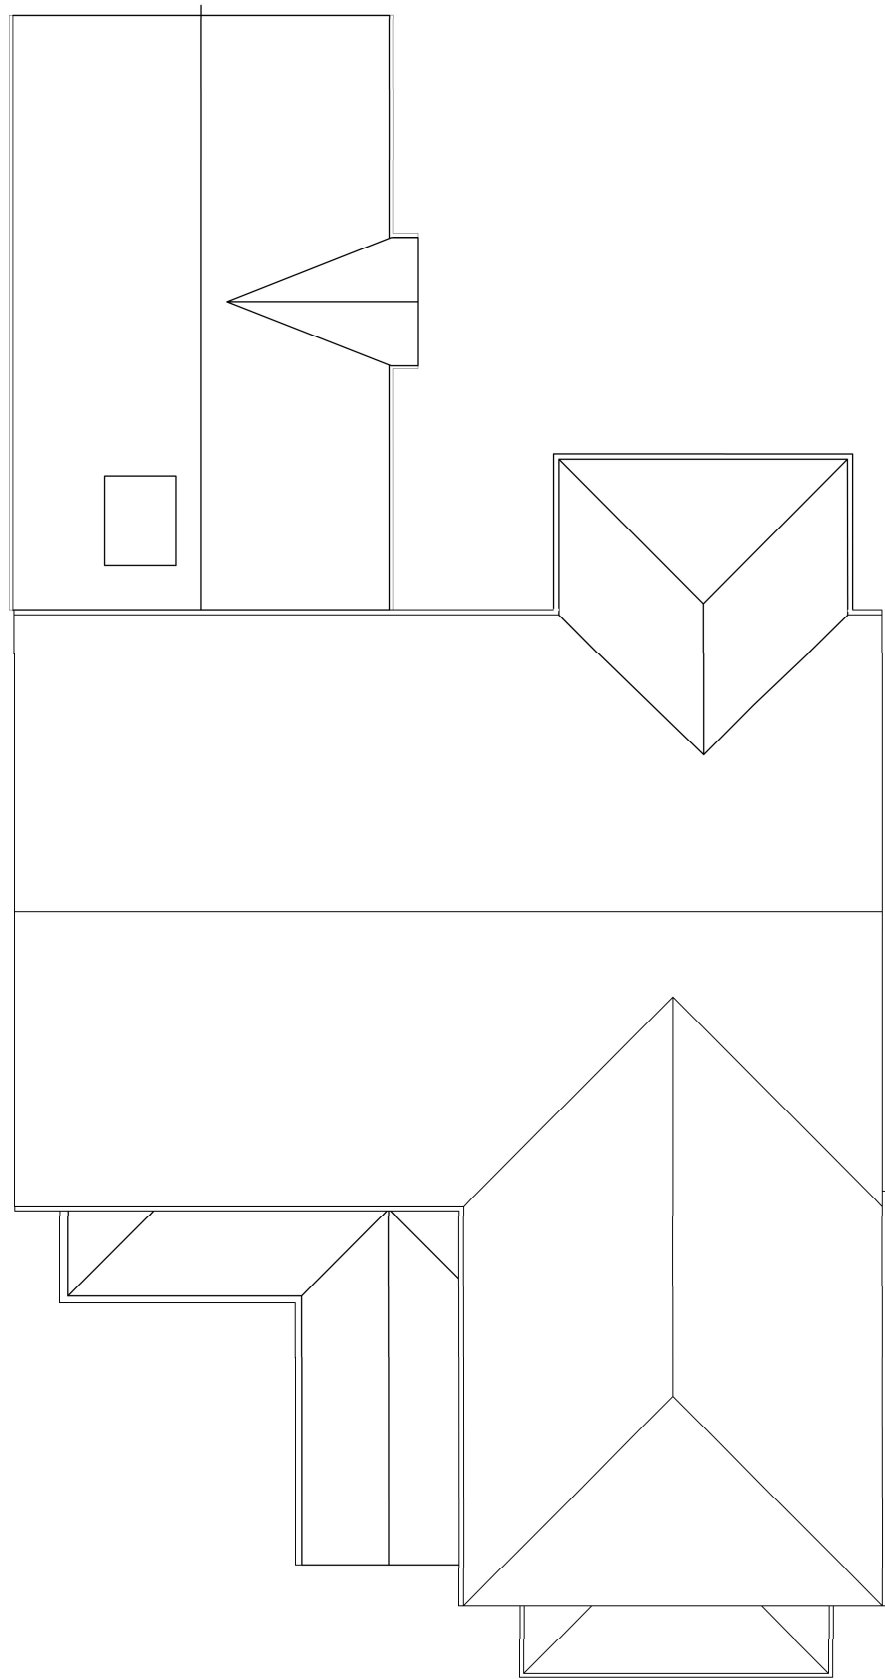


1 PROPOSED ROOF PLAN:
4 SCALE: 1 : 100

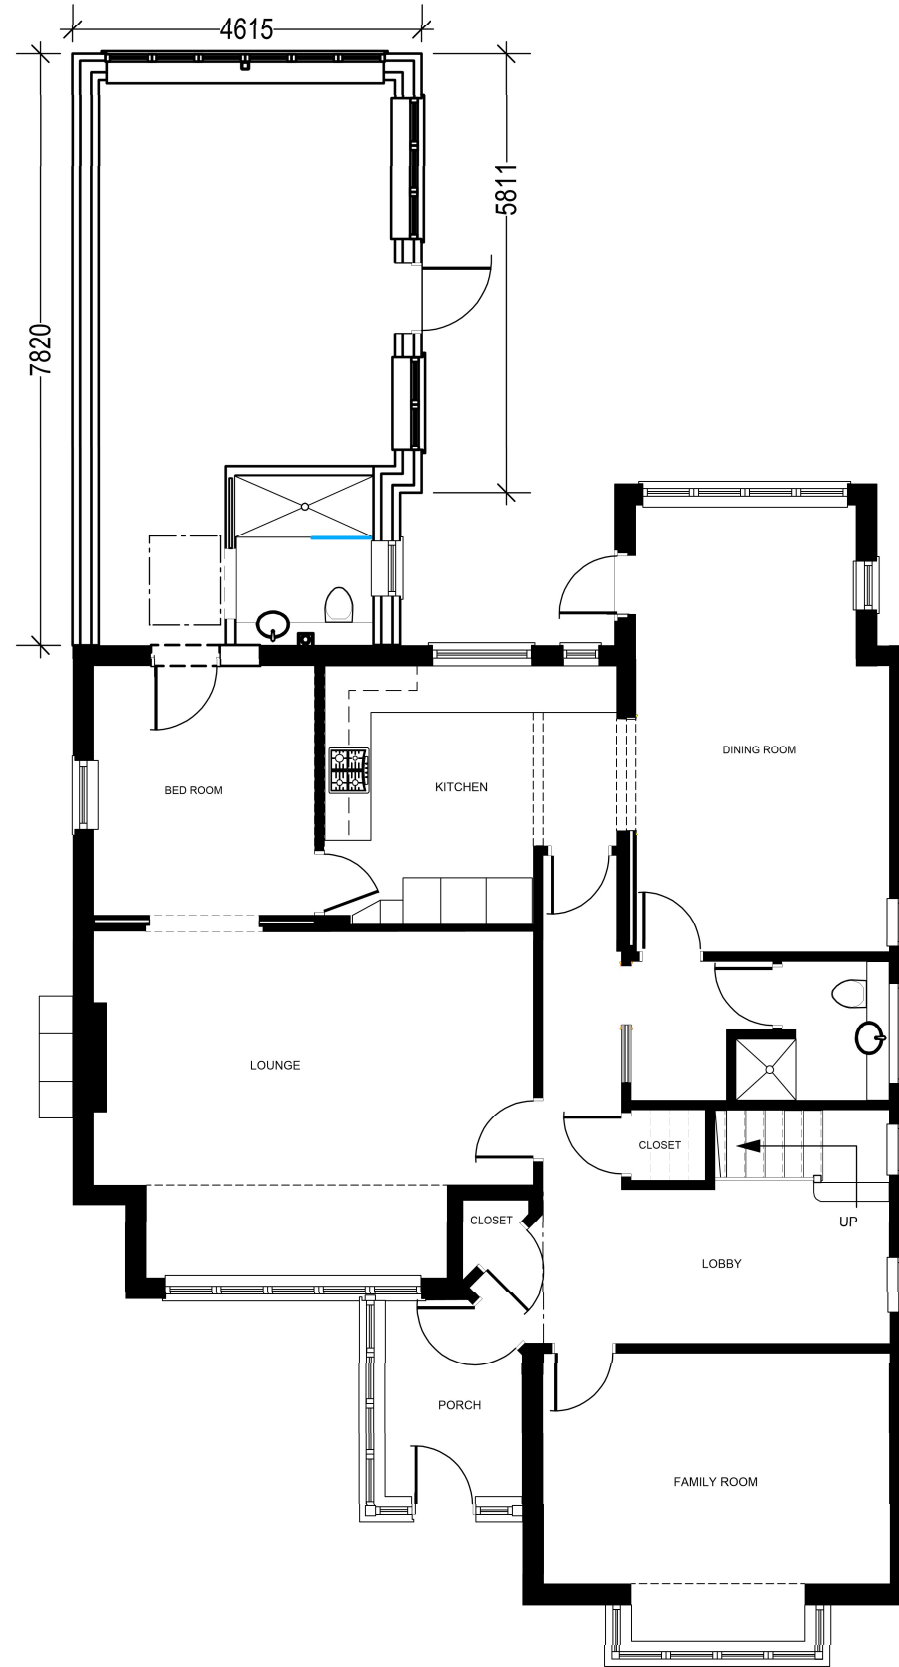


2 PROPOSED GROUND FLOOR PLAN:
4 SCALE: 1 : 100

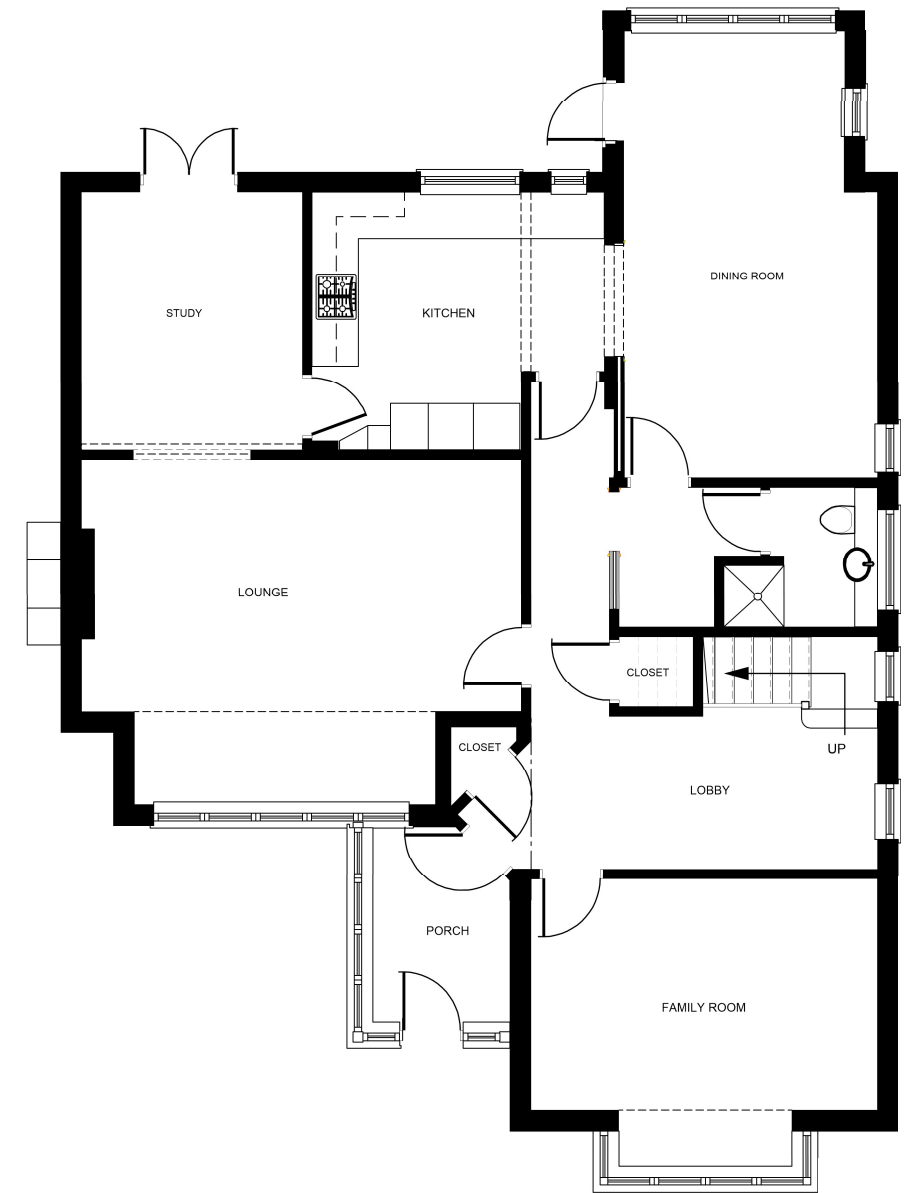

3 EXISTING GROUND FLOOR PLAN:
4 SCALE: 1 : 100

 

ROOF PLAN & EXISTING AND PROPOSED PLANS:			SHEET
Scale: 1:100		Date: 30 SEPT 2025	4
Address: 6 Clevedon Rd, Tilehurst RG31 6RL			of 5
Contact: John Zelenik - 01189842338 - zelenik@ntlworld.com			
Revision	Discription	Date	

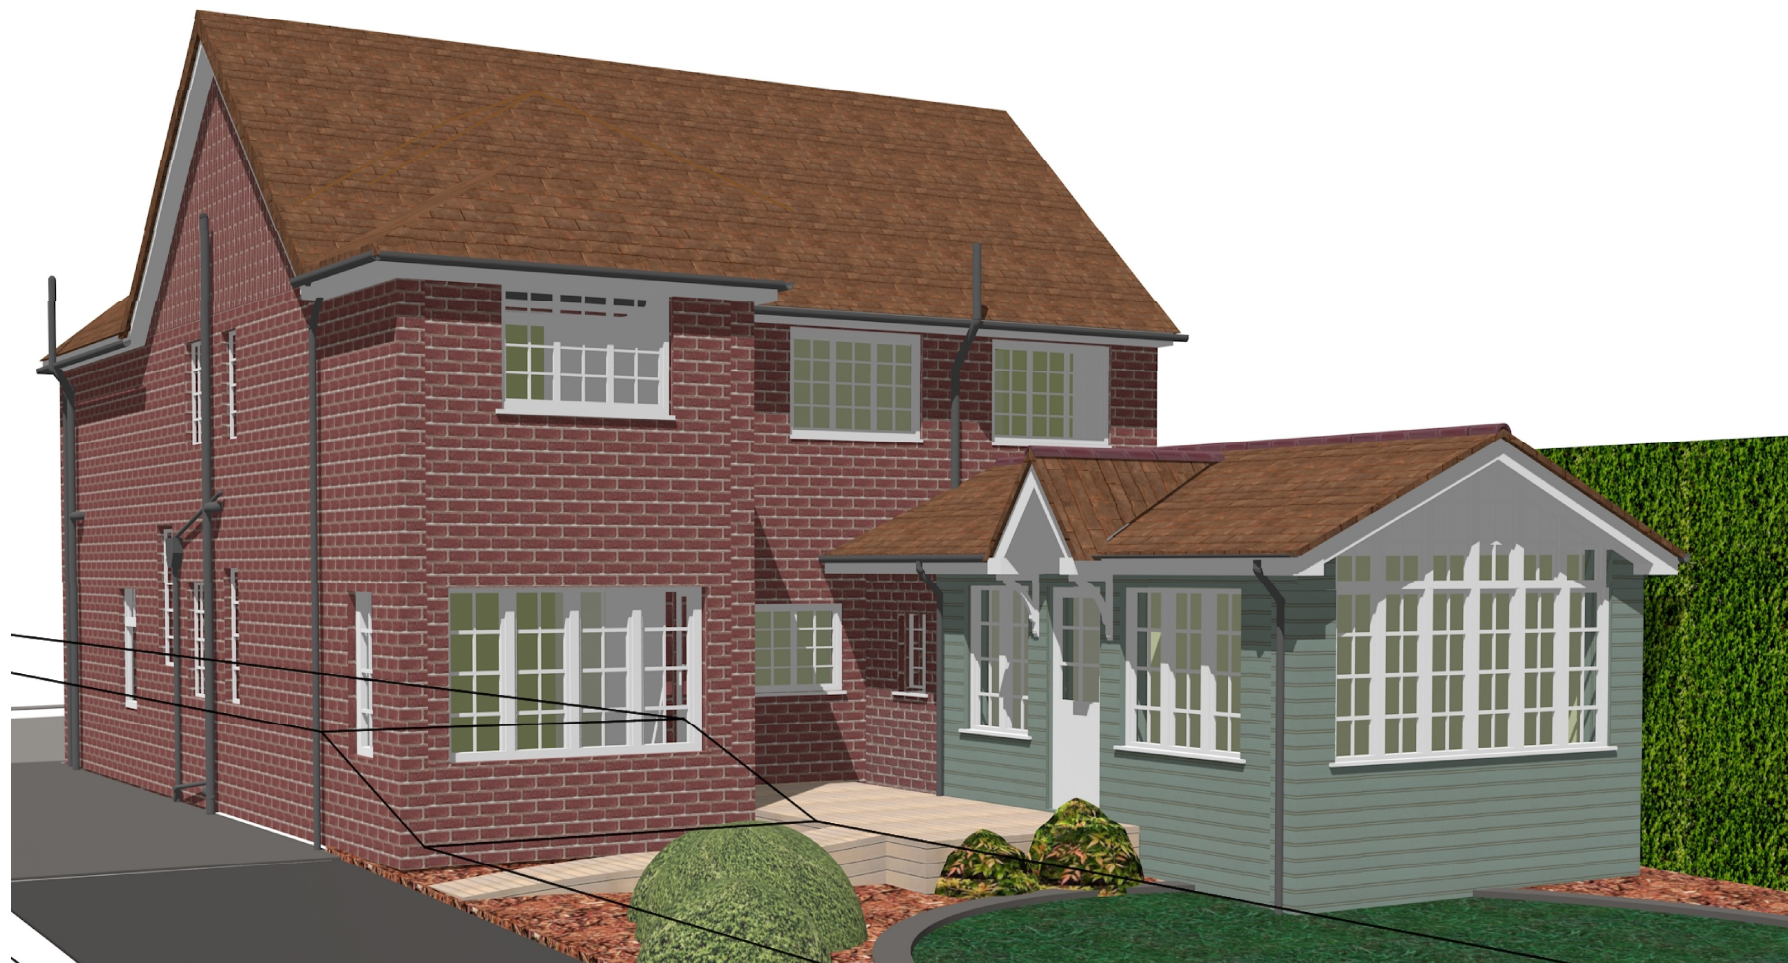

1 PERSPECTIVE of GRANNY ANNEX
2 NO SCALE:

PERSPECTIVE of GRANNY ANNEX		SHEET	5
Scale: 1:100	Date: 30 SEPT 2025	of 5	
Address: 6 Clevedon Rd, Tilehurst RG31 6RL			
Contact: John Zelenik - 01189842338 - zelenik@ntlworld.com			
Revision	Discription	Date	