




Dimensions: Note that all dimensions shown on the drawings are indicative and should be checked prior to start of the works on site. Do not scale from Drawings. Any discrepancy between this drawing and other information to be reported to RSC Architect.
This drawing shows Design Intent Only.

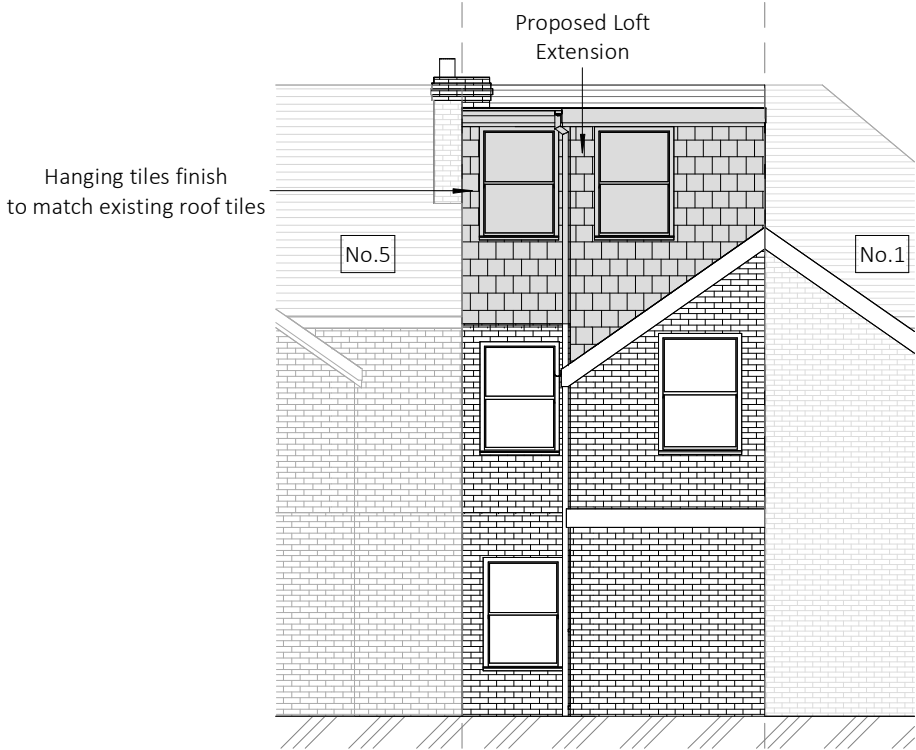

1 | Front_Elevation(As Existing)
1 : 100

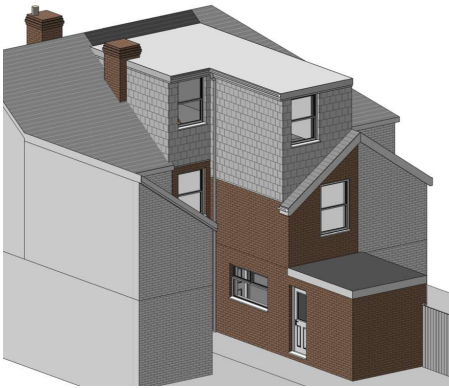

2 | Rear Elevation_Proposed
1 : 100

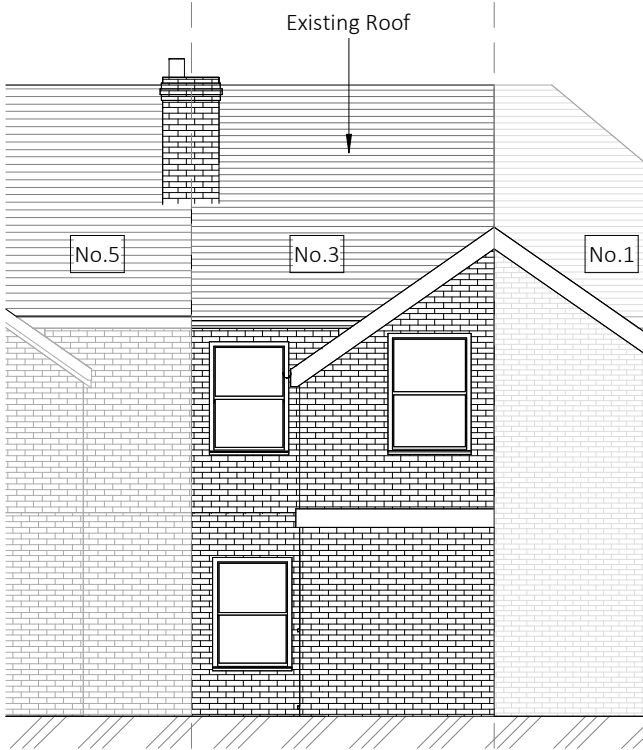

3 | Rear Elevation_Existing
1 : 100

P1 01/10/25 Planning Issue SC

Rev Date Description By

This drawing is copyright. All rights described in Chapter IV of the Copyright, Designs and Patents Act 1988 have generally been asserted. All dimensions to be checked on site. Do not scale from Drawing. Any discrepancy between this drawing and other information to be reported to RSC.
This drawing shows Design Intent Only.

RSC Architect
40 Maes Y Cadno, Coity, Bridgend, CF35 6DF
T: 07890 595066 / 01656 657995
W: www.rscarchitect.co.uk
E: spencer@rscarchitect.co.uk

Client:
Mr J & Mrs N DeWind

Project:
Loft Conversion with Rear Dormer
@ No.3 Hampden Road
Reading, RG4 5ED

Date: 01/10/2025 Scale: 1 : 100 @A3

Drawing Ref: 1891/05 Rev: P1

Drawing Status:
FOR PLANNING

Drawing Title:
Elevations - 1

Elevations - 1