



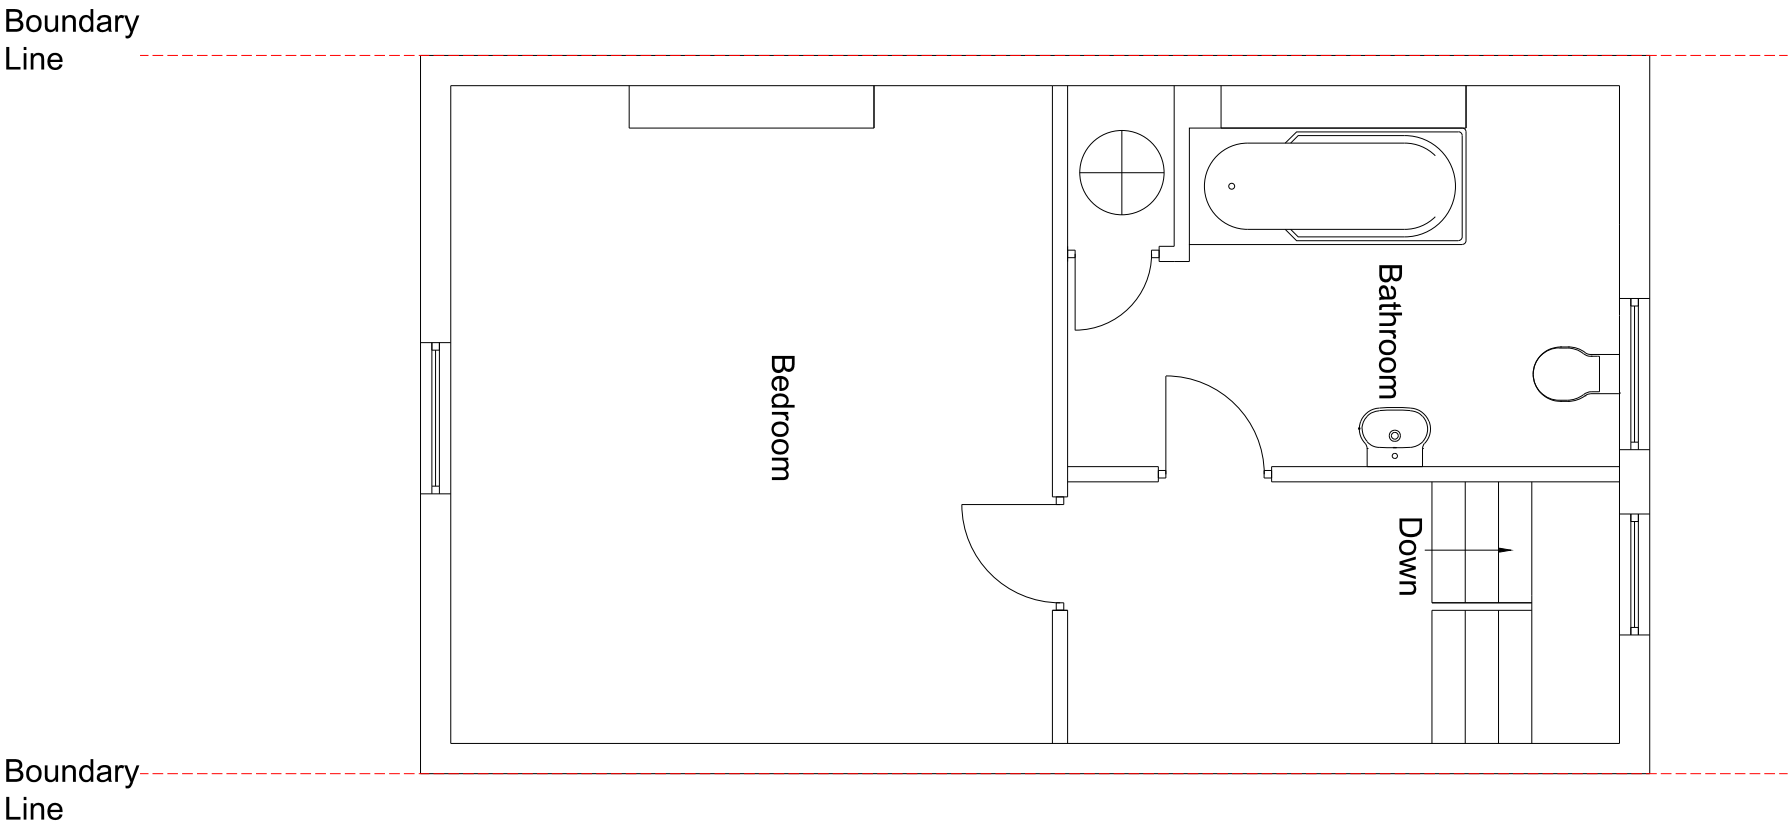

EXISTING SECOND FLOOR PLAN

Scale 1:50

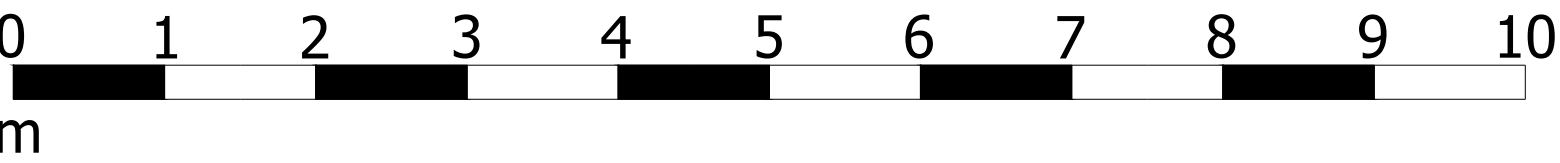

PLANNING

A	01/10/25	First Issue		SS		
Rev.	Date	Description of Revision or Amendment	Made by	Checked by	Design App	Client App.

Client

Mr Shant Shrestha

Contractor

11B Sackville Street
Reading, RG1 1NT
Existing Second Floor Plan

Drawing No.	Issue	Date	Drawn by	Scale
CP11-103	A	01-10-25	SS	1:50@ A2