



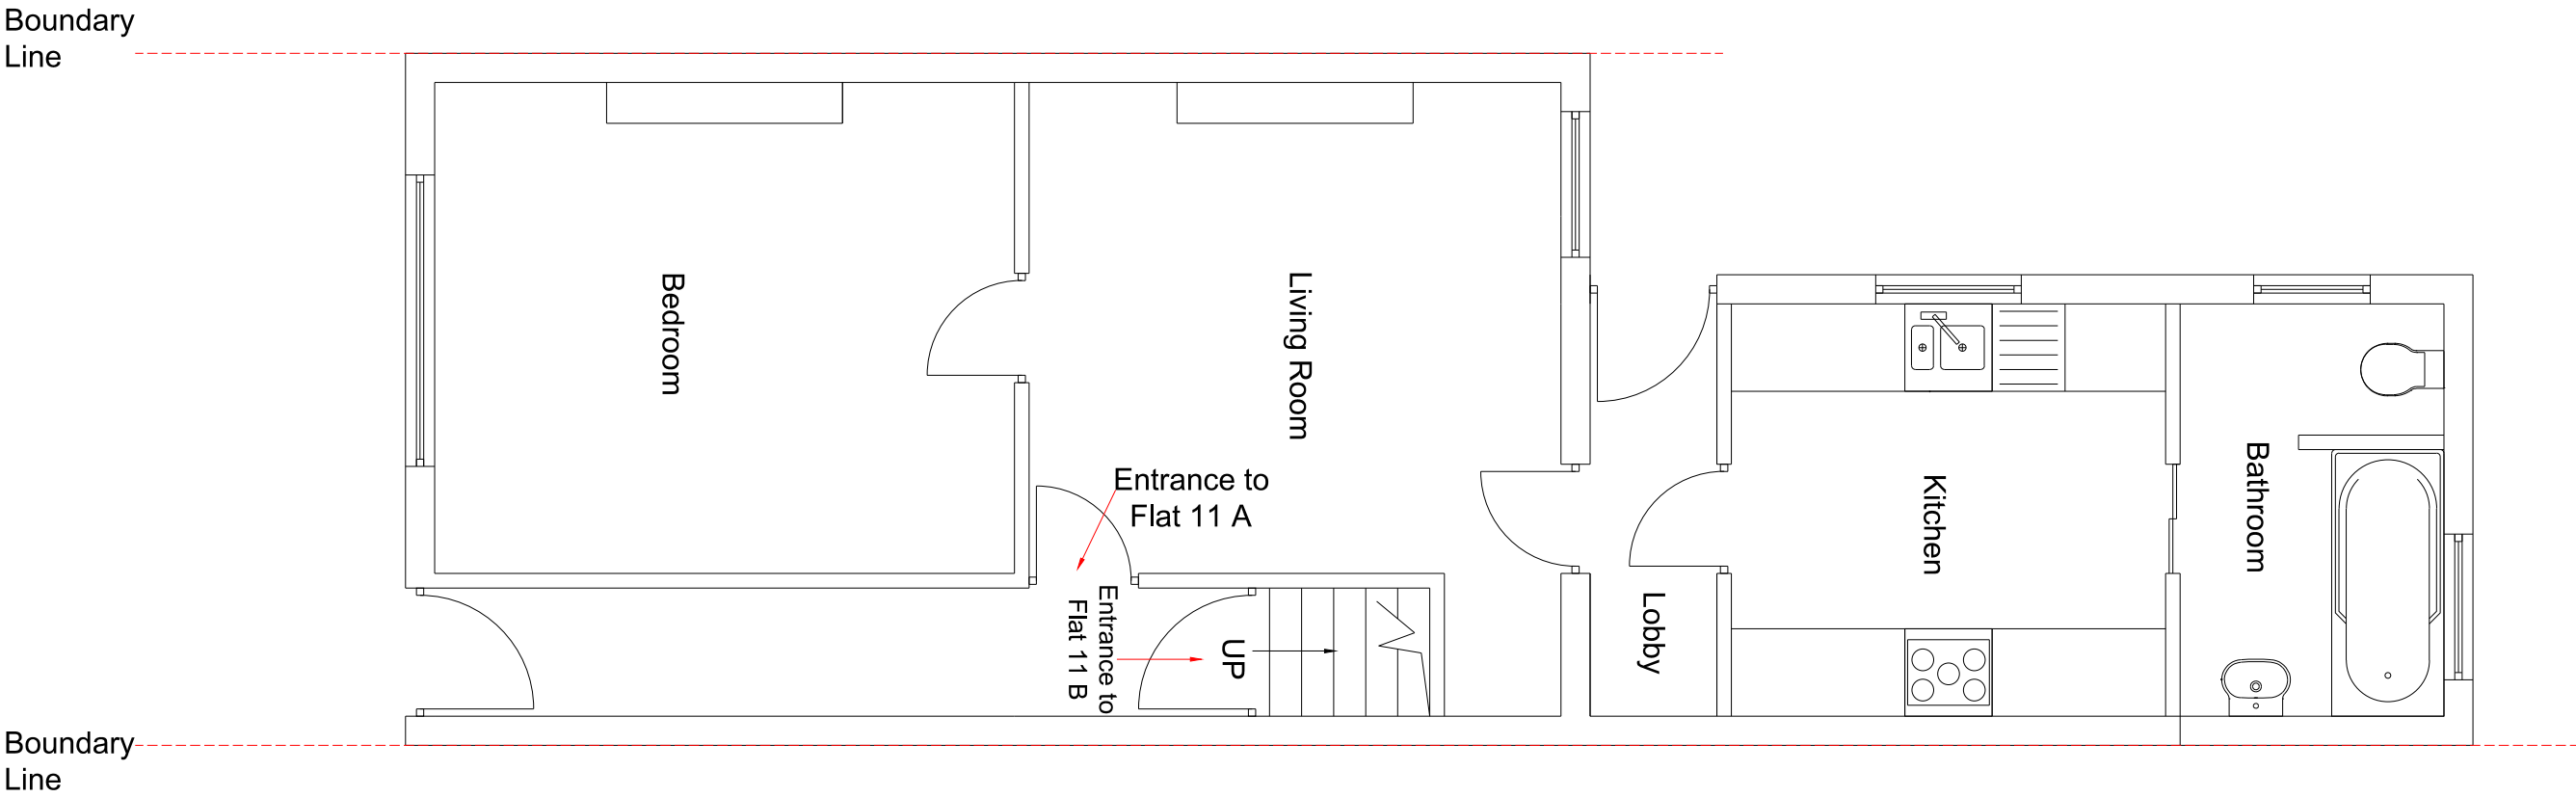

EXISTING GROUND FLOOR PLAN

Scale 1:50

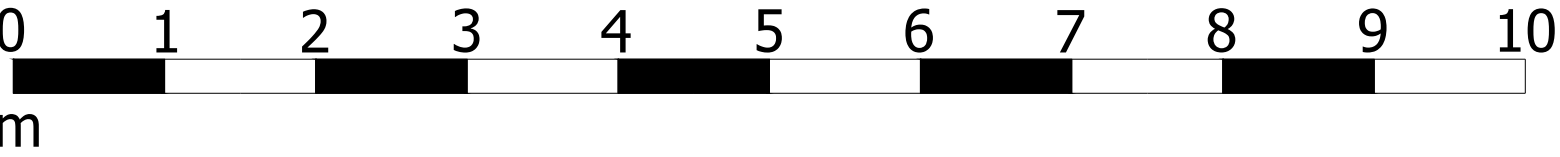

PLANNING

A	01/10/25	First Issue		SS		
Rev.	Date	Description of Revision or Amendment	Made by	Checked by	Design App	Client App

Client

Mr Shant Shrestha

Contractor

11A & 11B Sackville Street
Reading, RG1 1NT
Existing Ground Floor Plan

Drawing No.	Issue	Date	Drawn by	Scale
CP11-101	A	01-10-25	SS	1:50@ A2