



Second Floor

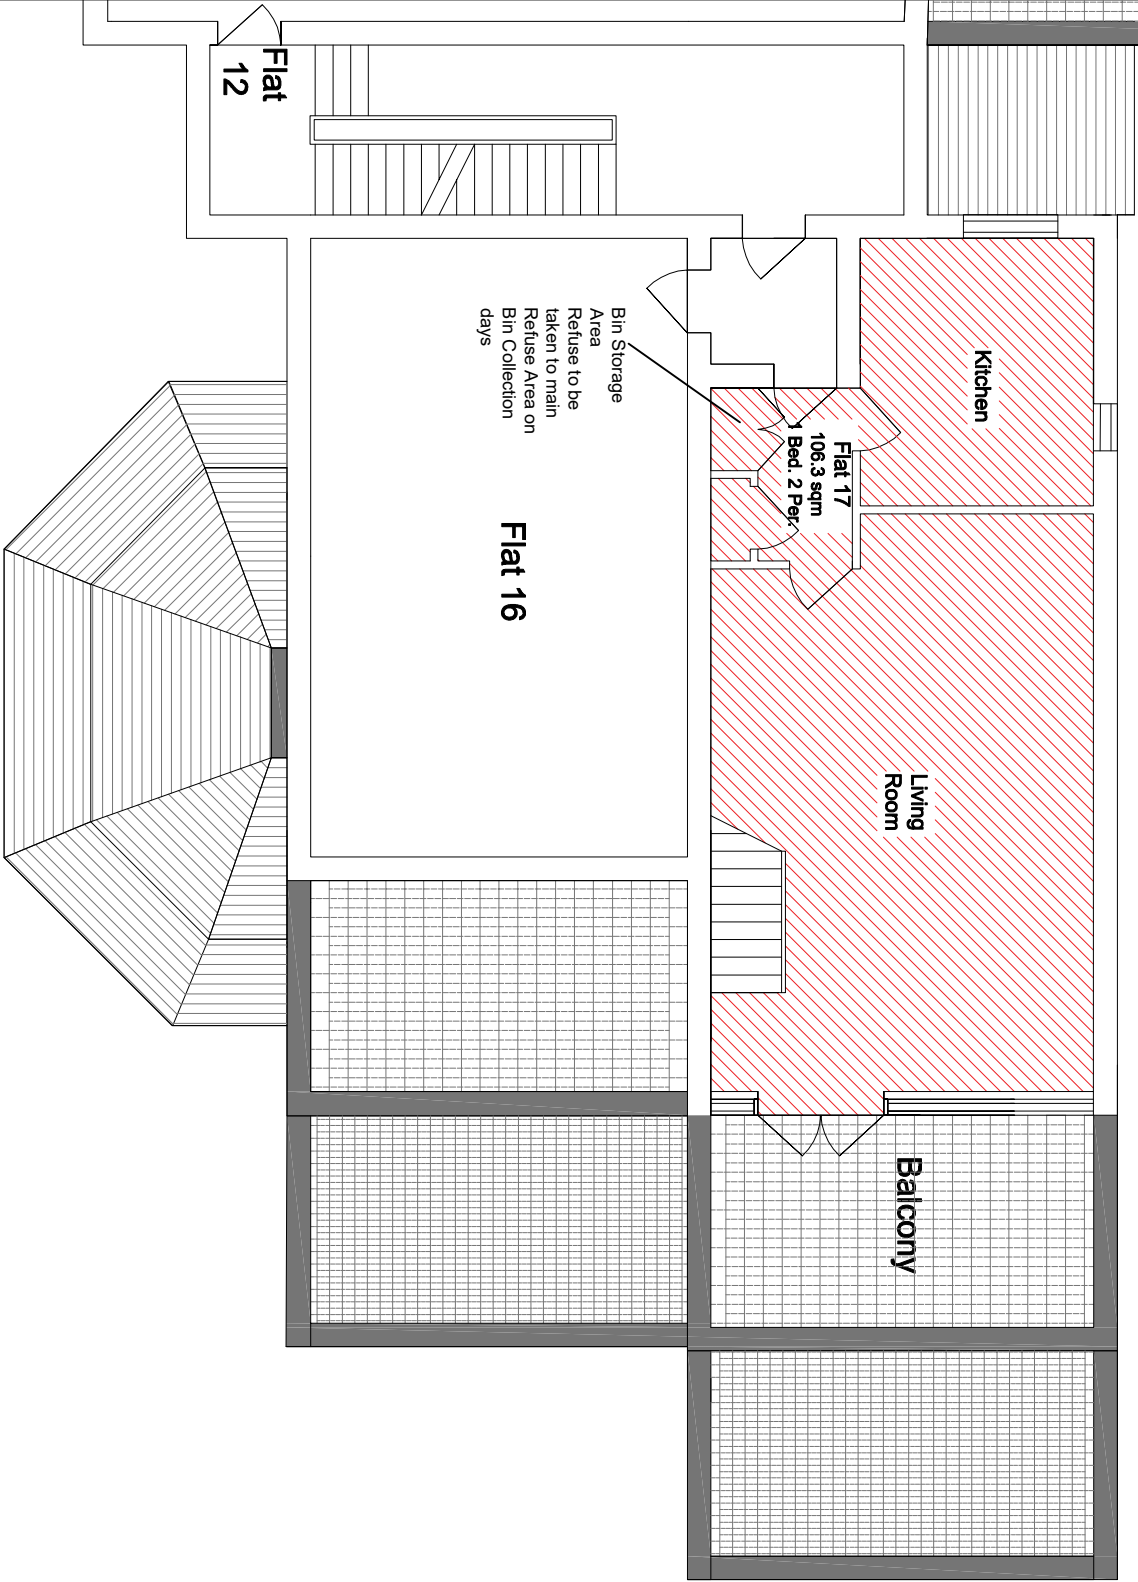


Third Floor

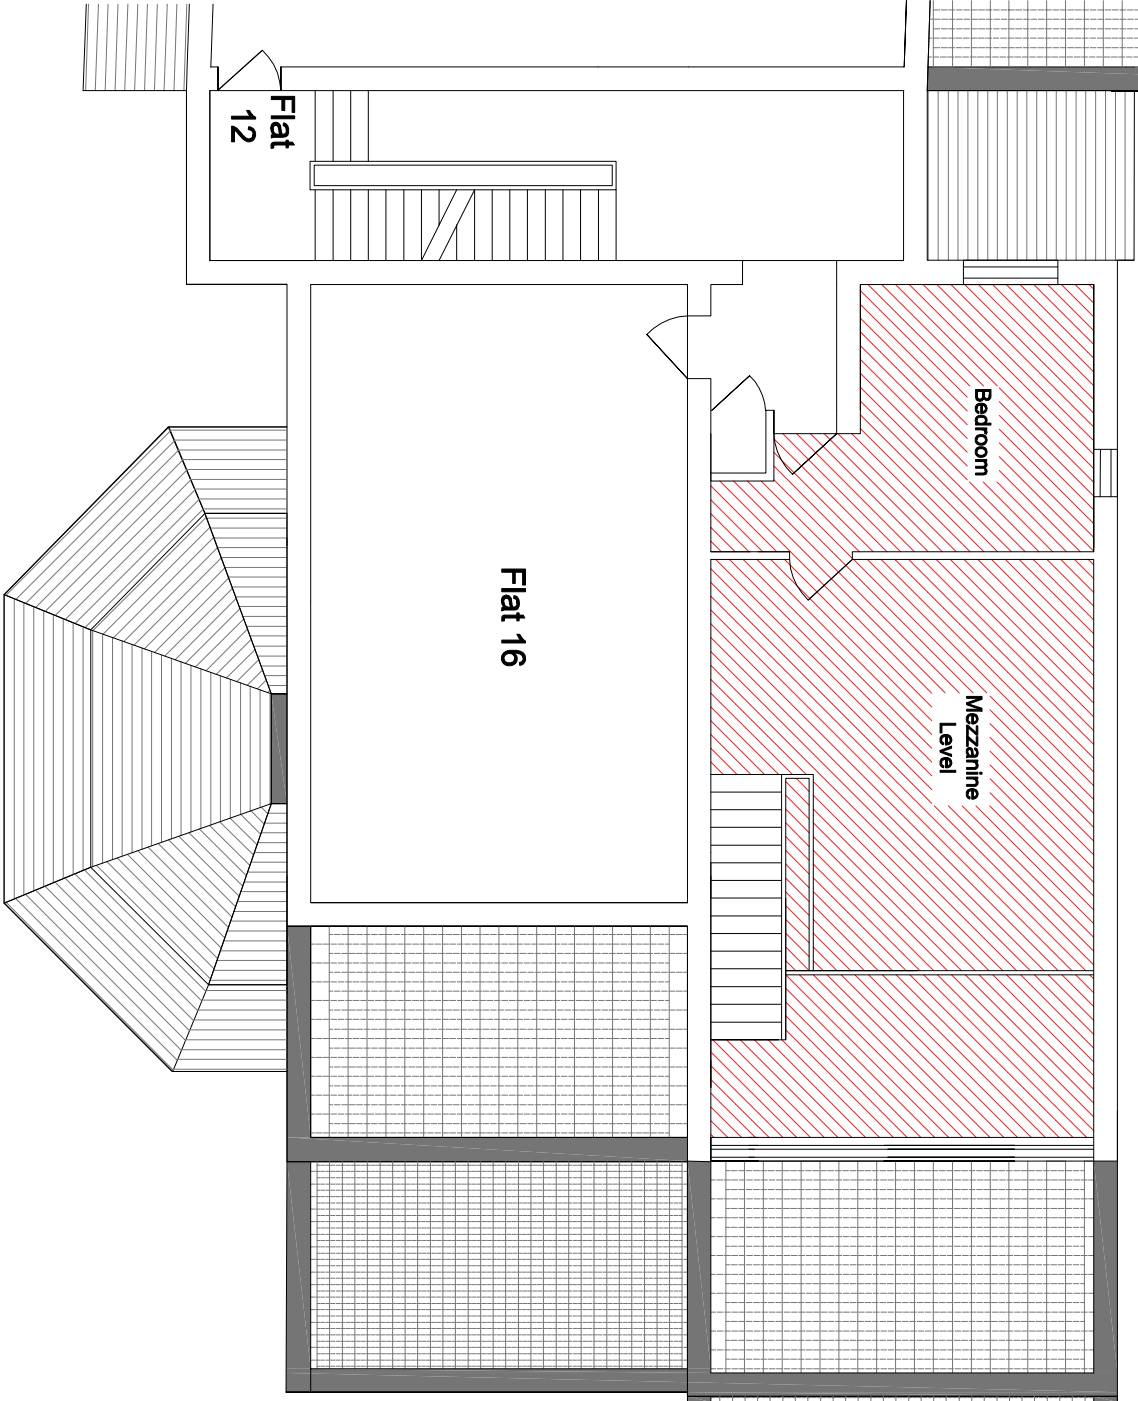

NOTES:

Existing - Floor Plan
Second & Third Floor

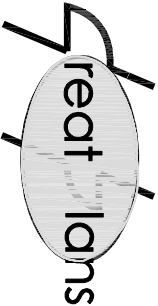


Contacts:
Tel: 07978 928 789
E-Mail: joel.gray@greatplans.co.uk

Location:

FLAT 17
DUKESBRIDGE COURT
DUKE STREET
READING TOWN CENTRE
RG1 4SA

Scale: 1:100 @ A3

 

Date:

24-06-25

Drawn By:

Joel Gray

Drg No:

03