



Second Floor

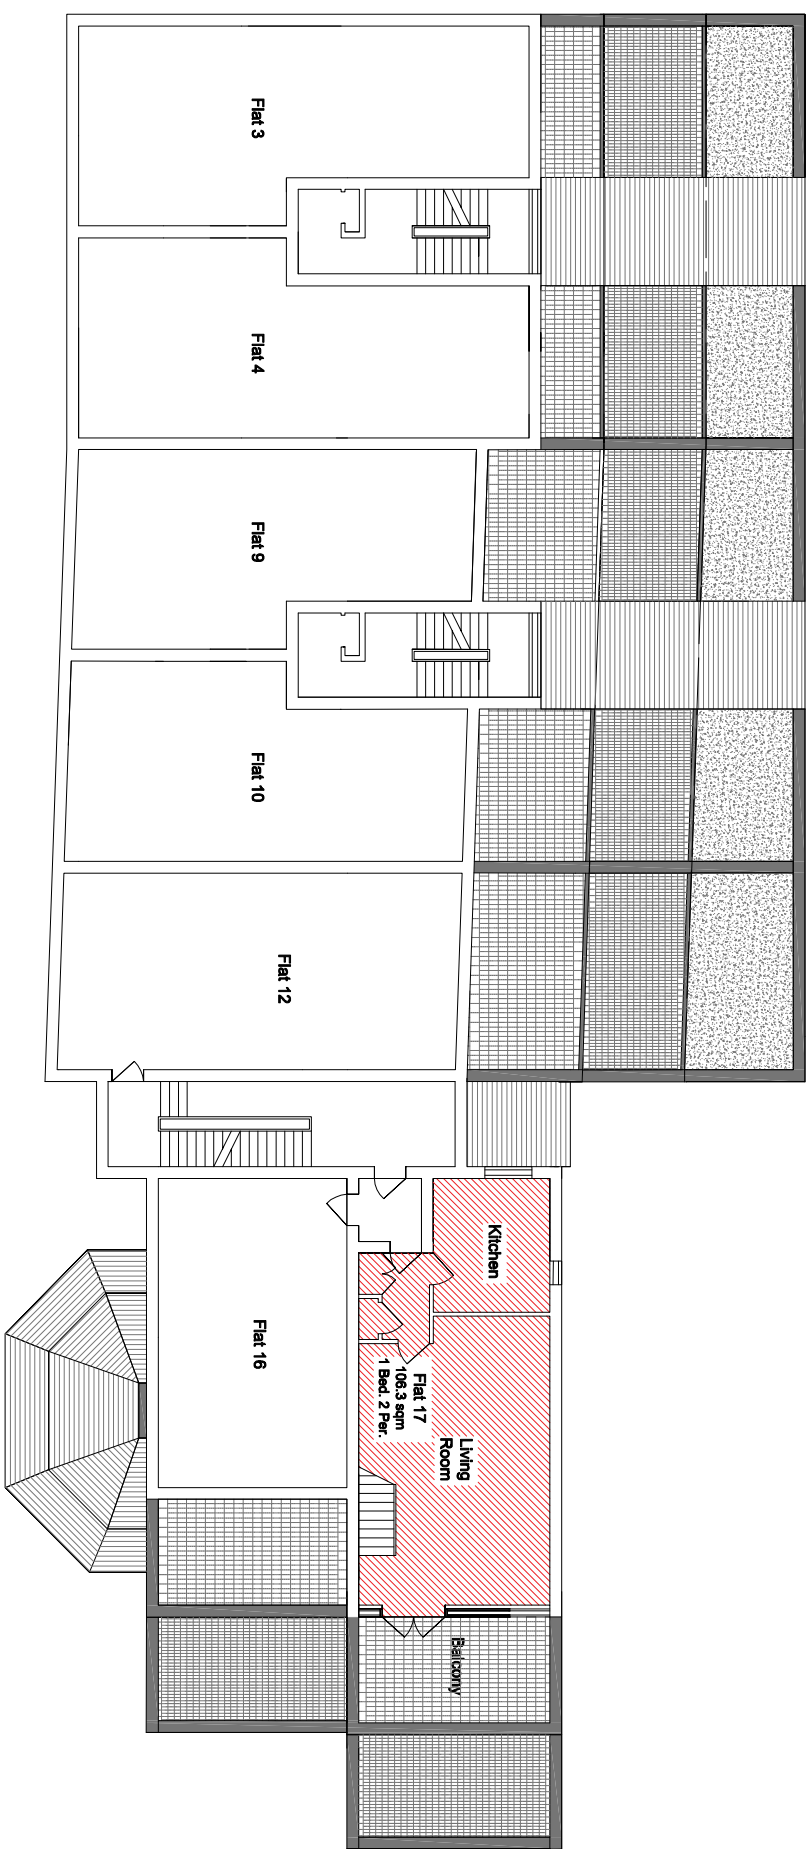


Third Floor

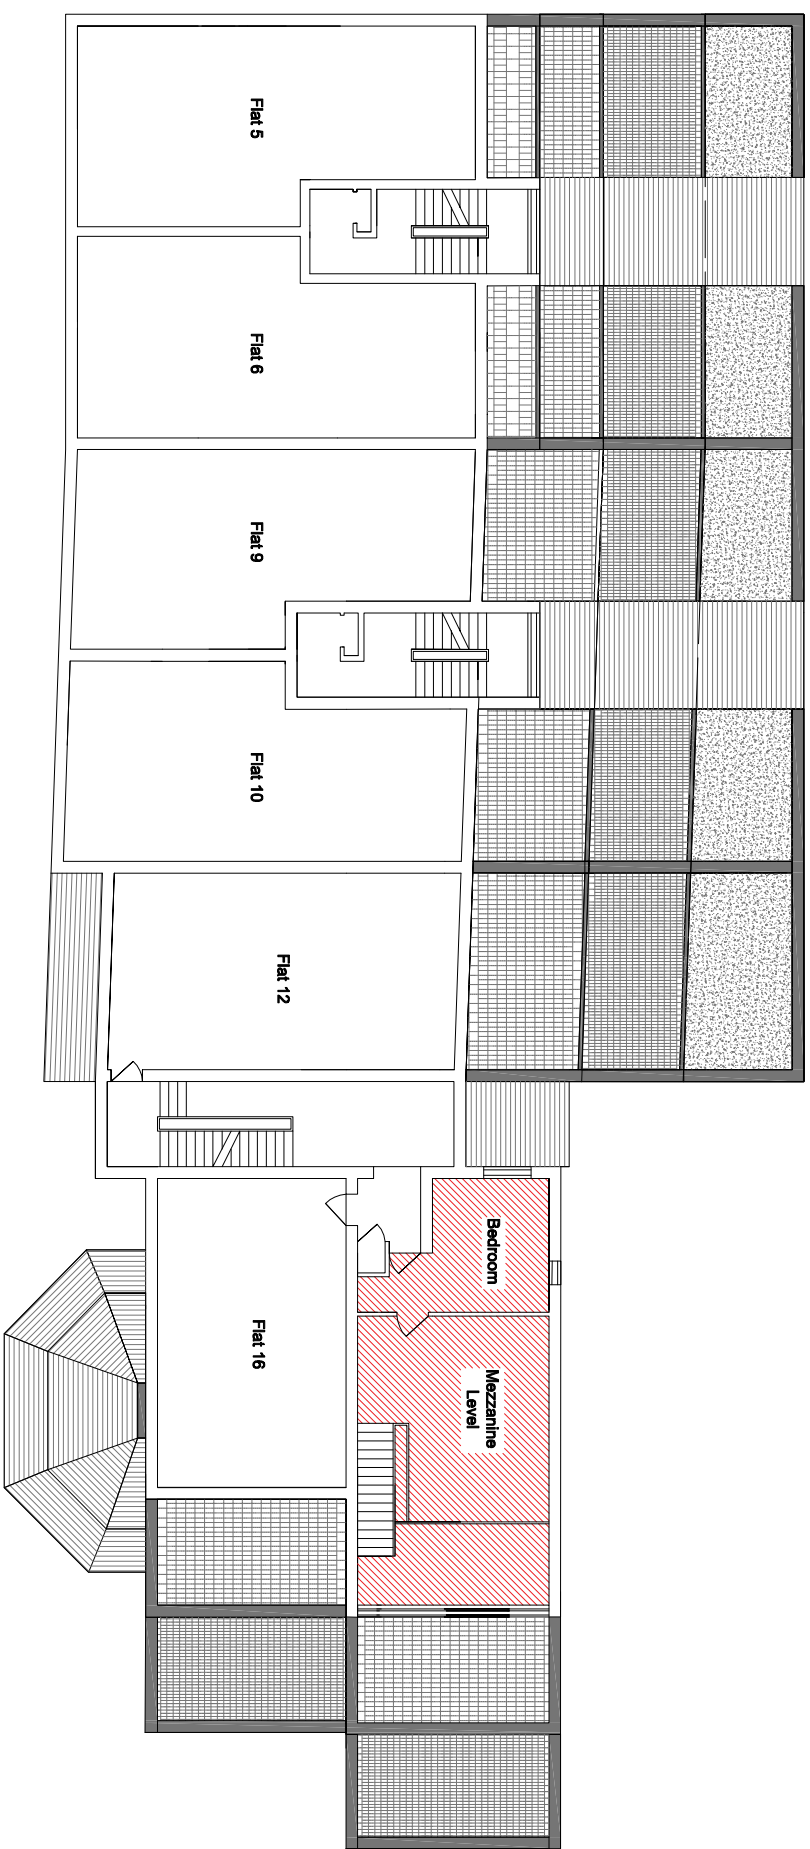

NOTES:

Existing - Floor Plans
Second Floor
Third Floor

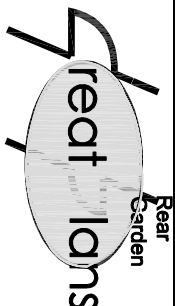


Contacts:
Tel: 07976 928 799
E-Mail: joel.gray@greatplans.co.uk

Client:

Location:

DUKESBRIDGE COURT
DUKE STREET
READING TOWN CENTRE
RG1 4SA

Scale: 1:200 @ A3

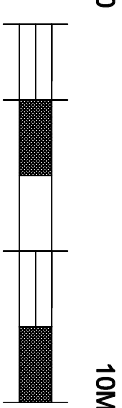

Date: Drawn By:

24-06-25 Joel Gray

Drg No: 02