


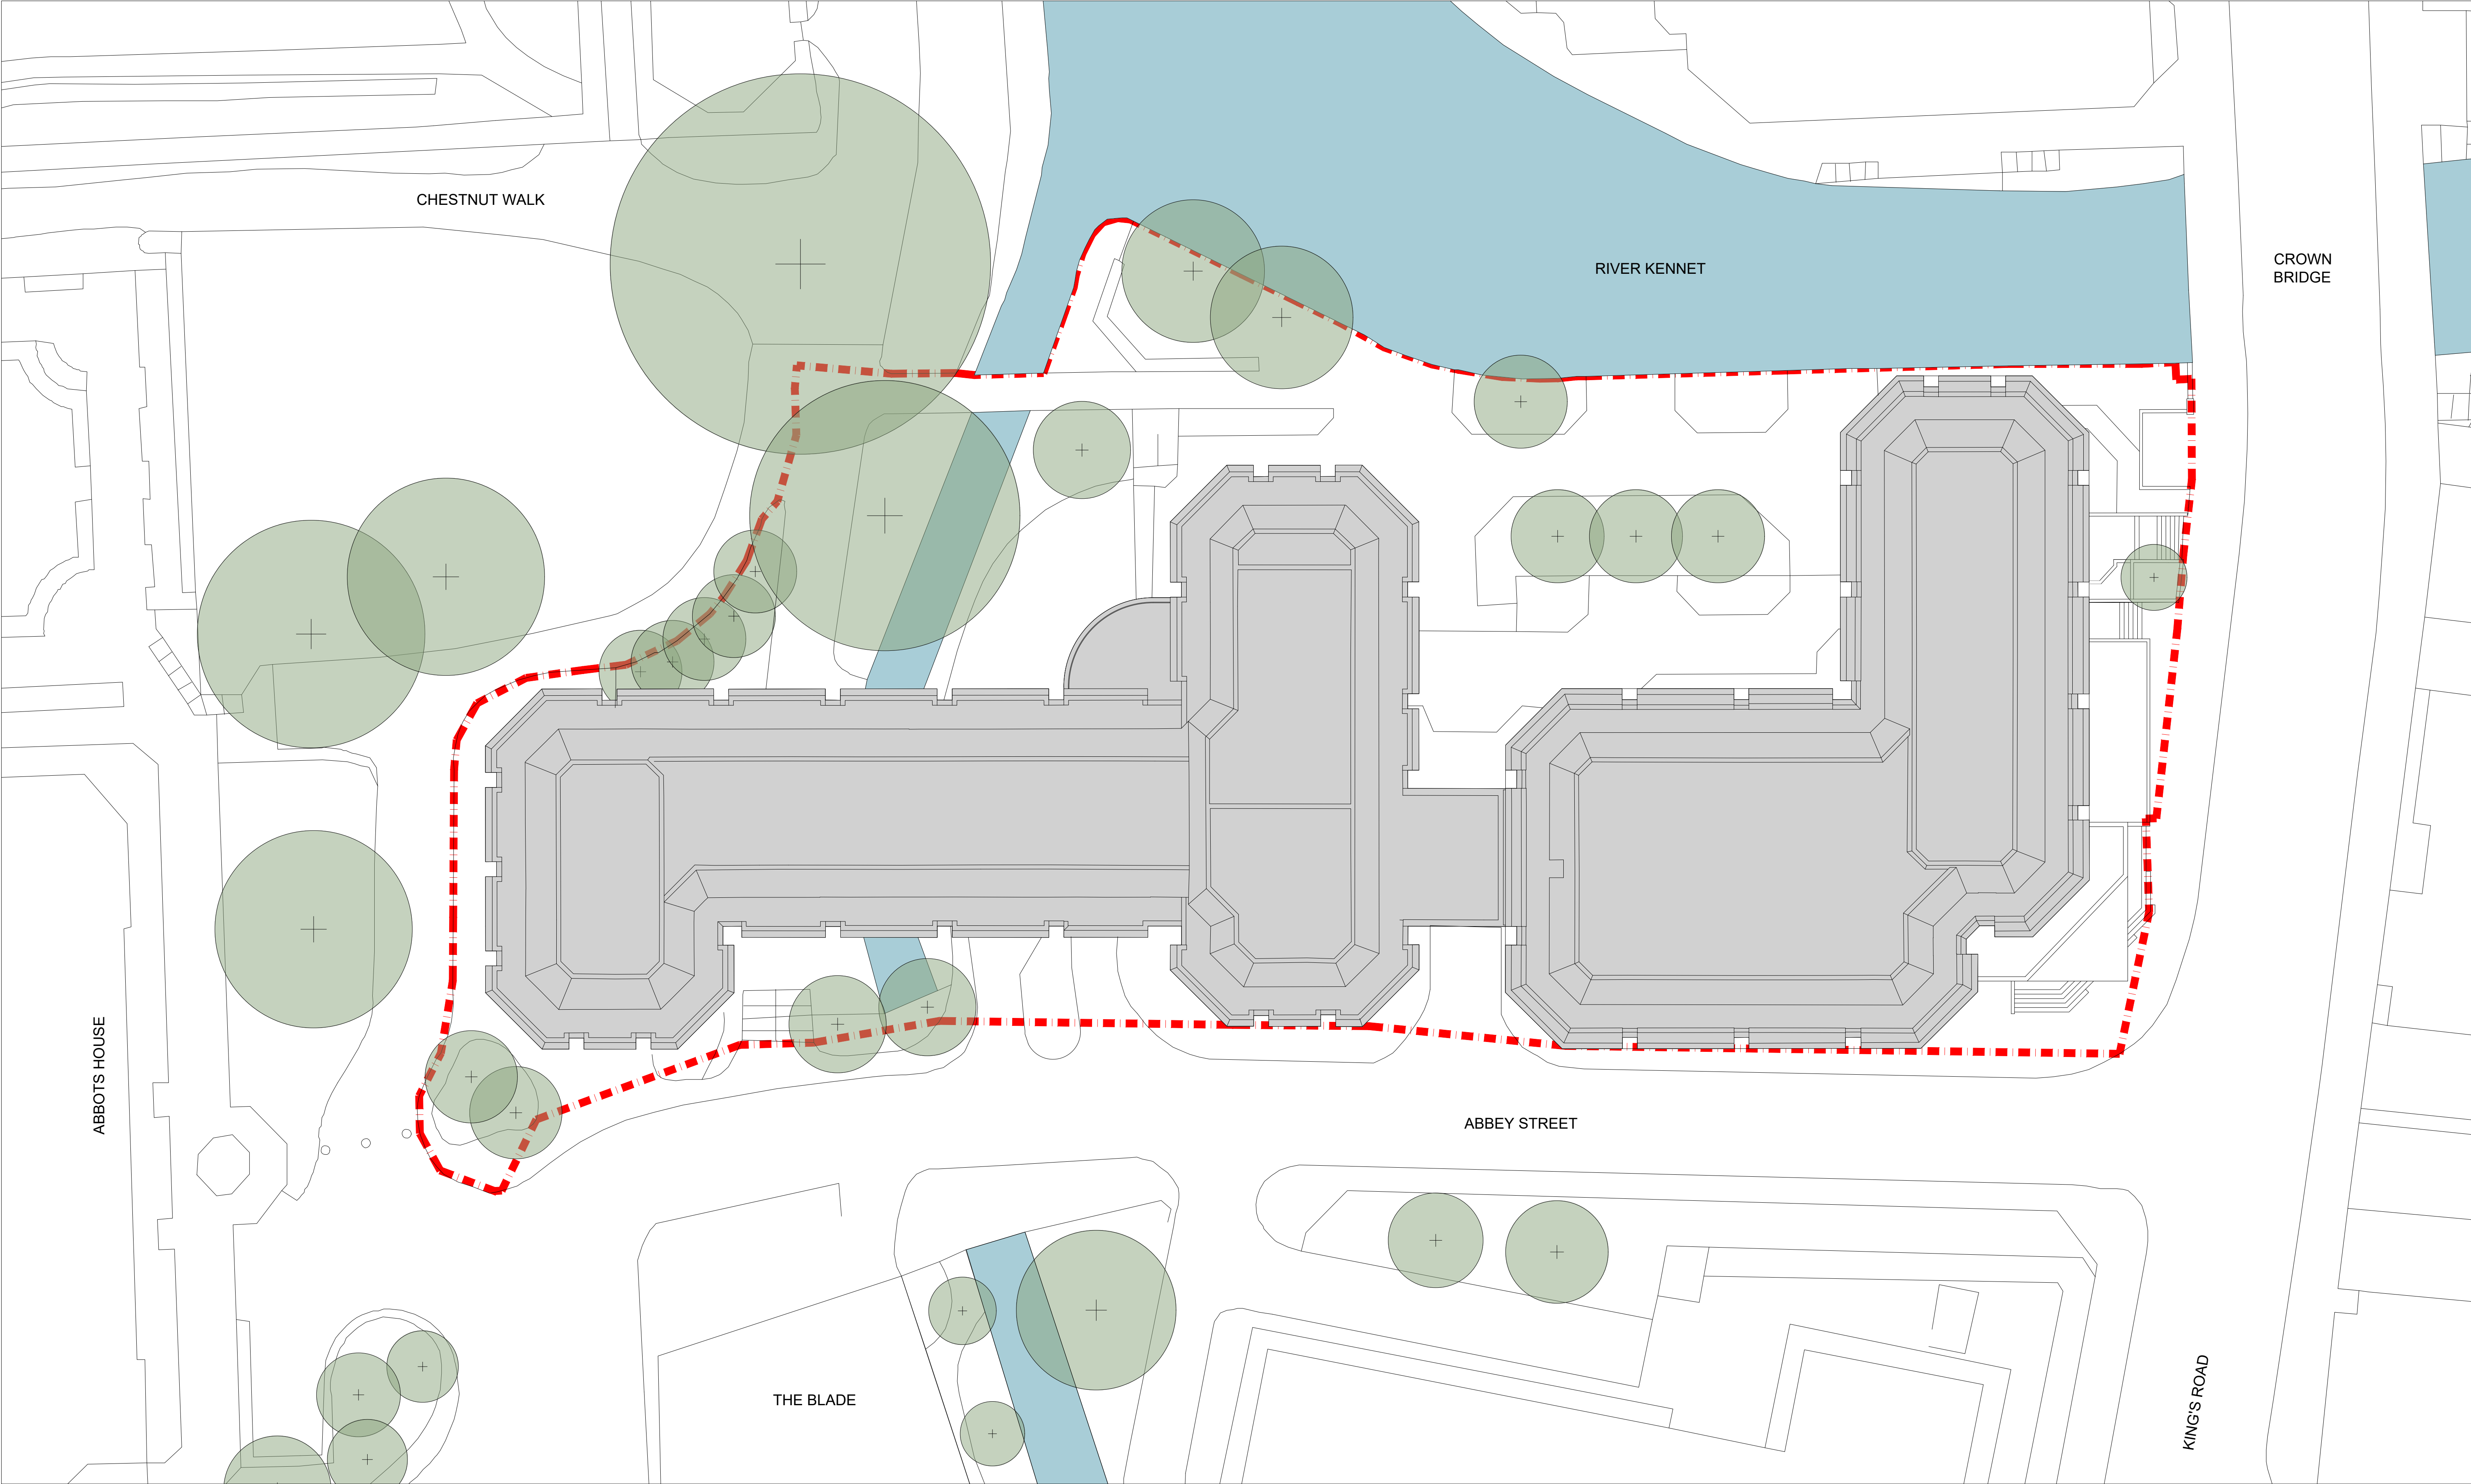

NOTES

DO NOT SCALE - USE FIGURED DIMENSIONS ONLY.

ALL DIMENSIONS TO BE CHECKED ON SITE PRIOR TO CONSTRUCTION AND ANY DISCREPANCIES TO BE HIGHLIGHTED BY CONTRACTOR.

THIS DRAWING IS TO BE READ IN CONJUNCTION WITH ALL RELEVANT SPECIFICATIONS AND DRAWINGS.

ALL LEVELS ARE TO FINISHED LEVELS UNLESS OTHERWISE INDICATED.

SITE OWNERSHIP OUTLINE

EXISTING TREES


Drawing Status:	P L A N N I N G	
Revision:	Description:	Date:
P.01	Issued for Information	26.09.25
P L A N N I N G		

SADAarchitecture

P : 26C George Street, St Albans, AL3 4ES
E : letterbox@sada-architecture.com
W : www.sada-architecture.com
T : 01 727 860810

Project: 24-013 Abbey Gardens
Drawing: Site Plan
Date: 30.06.2025 drawn by: YY check: CC
Scale: 1:200@A1 drwg no.: 200 rev. no.: P.01

© Copyright: This drawing or design may not be reproduced without permission.

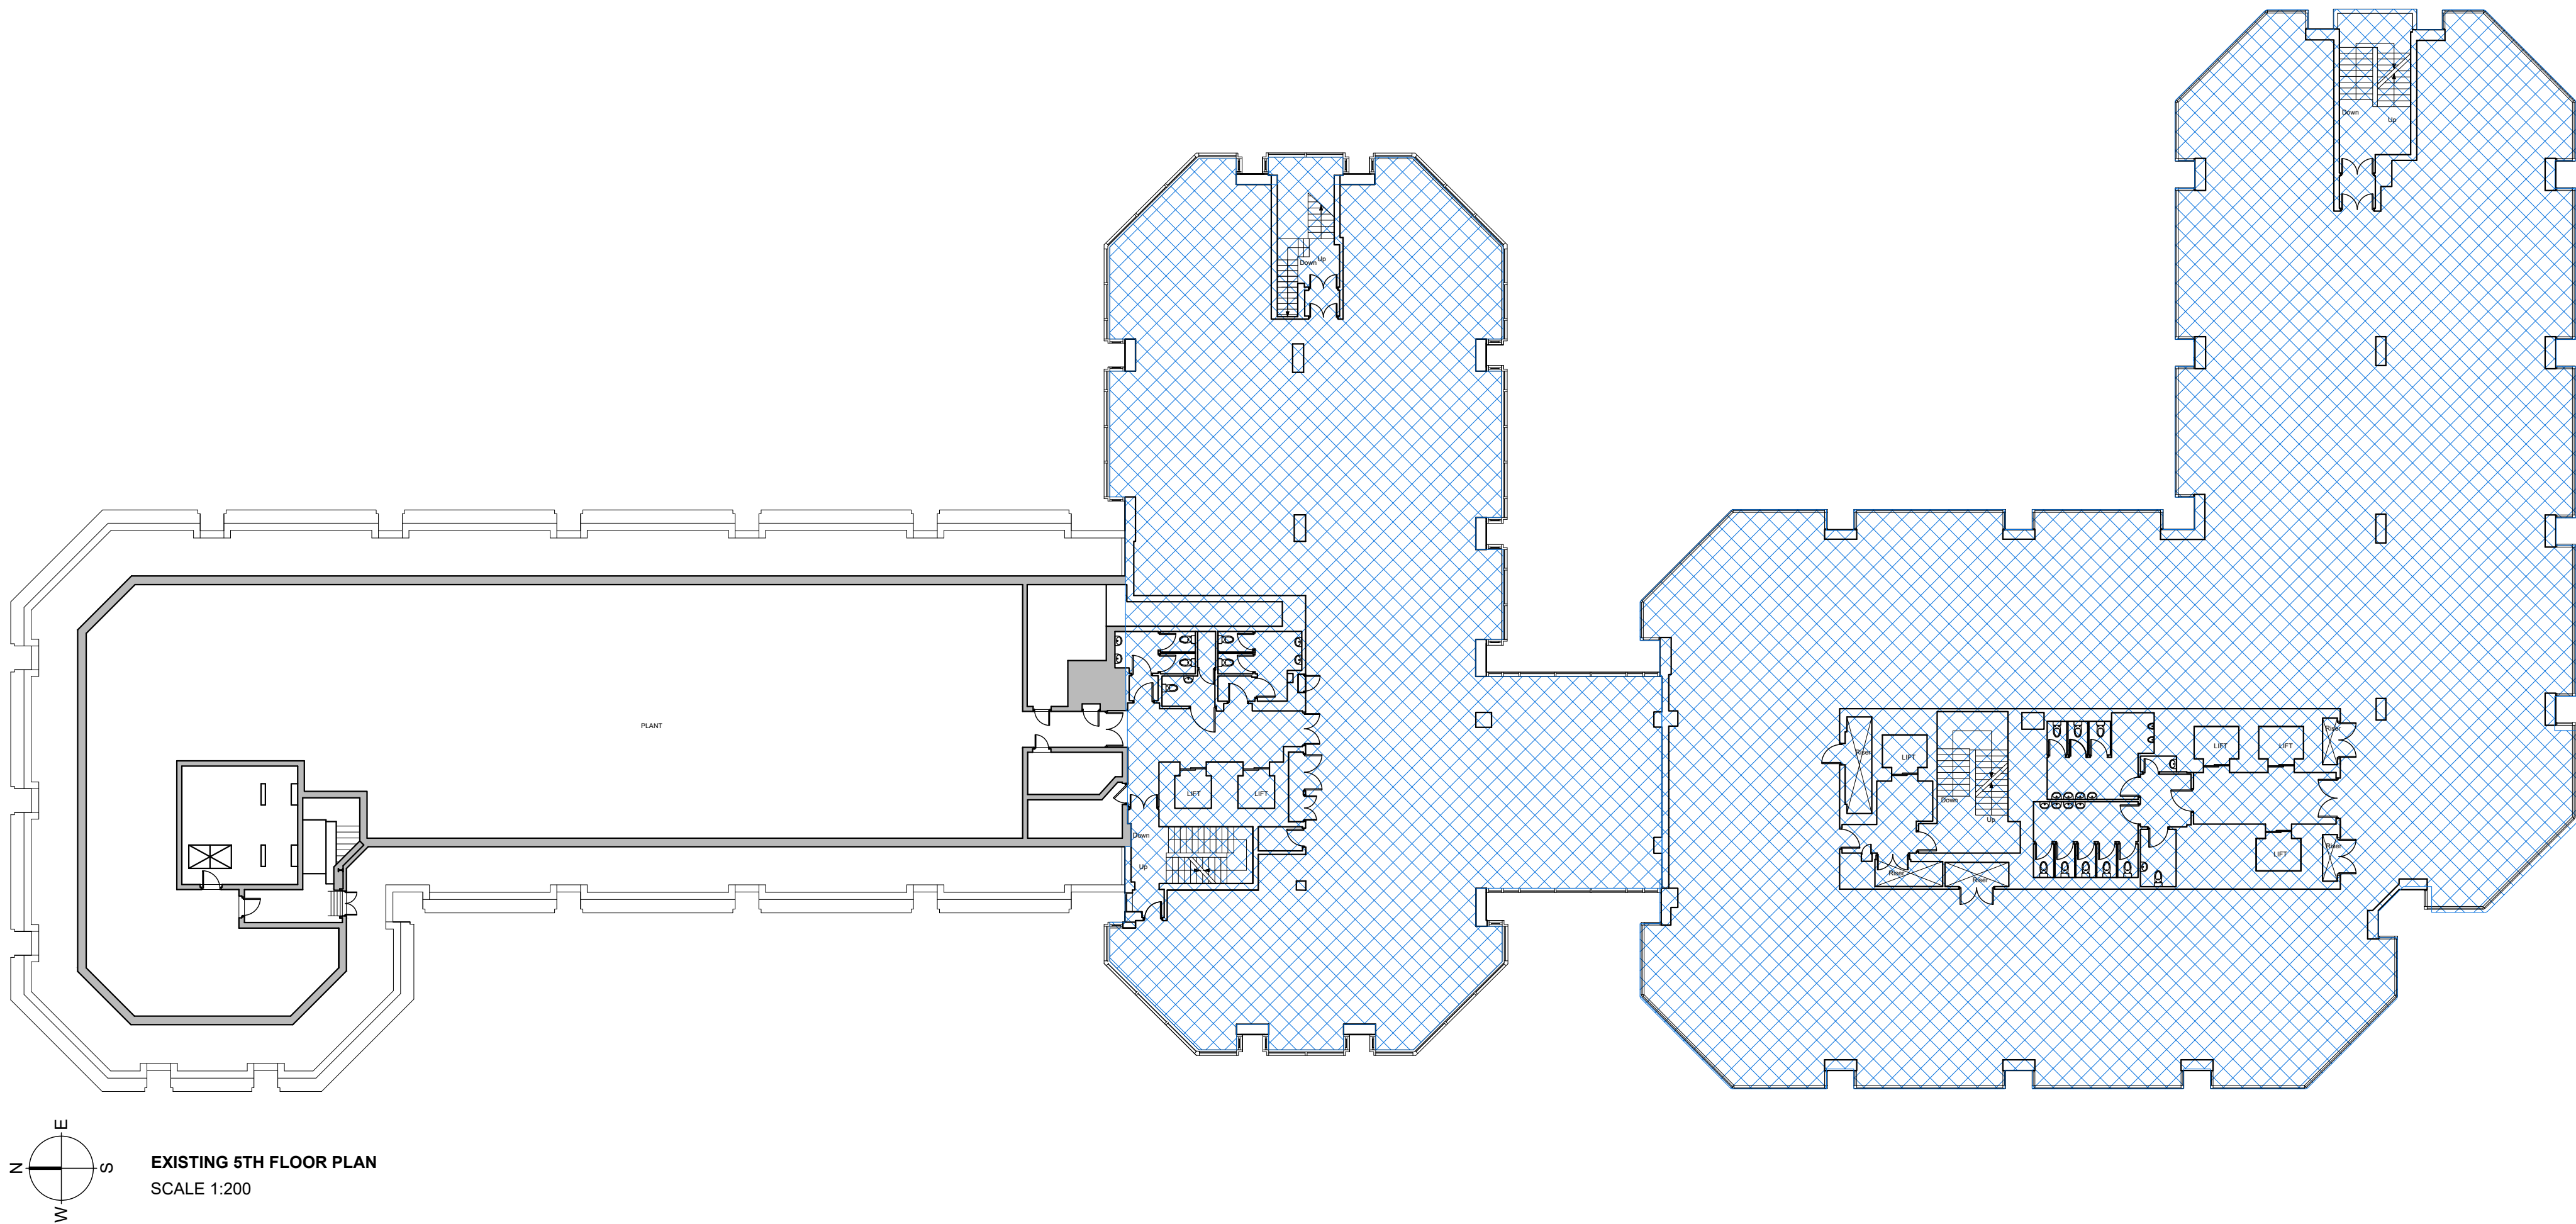


NOTES

DO NOT SCALE - USE FIGURED DIMENSIONS ONLY.

ALL DIMENSIONS TO BE CHECKED ON SITE PRIOR TO CONSTRUCTION AND ANY DISCREPANCIES TO BE HIGHLIGHTED BY CONTRACTOR.

THIS DRAWING IS TO BE READ IN CONJUNCTION WITH ALL RELEVANT SPECIFICATIONS AND DRAWINGS.

ALL LEVELS ARE TO FINISHED LEVELS UNLESS OTHERWISE INDICATED.

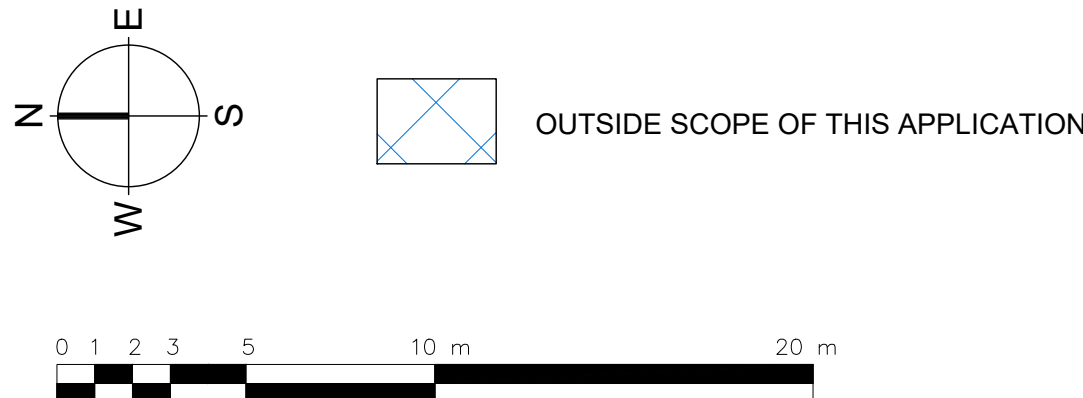

Drawing Status:	P L A N N I N G	
Revision:	Description:	Date:
P.01	Issued for Information	11.07.25
P.02	Issued for Information	17.09.25
P L A N N I N G		

SADAarchitecture

P : 26C George Street, St Albans, AL3 4ES

E : letterbox@sada-architecture.com

W : www.sada-architecture.com

T : 01 727 860810


Project: 24-013 Abbey Gardens

Drawing: Existing 5th Floor Plan

Date: 30.06.2025 drawn by: YY check: CC

Scale: 1:200@A1 drwg no.: 215 rev. no.: P.02


© Copyright: This drawing or design may not be reproduced without permission.

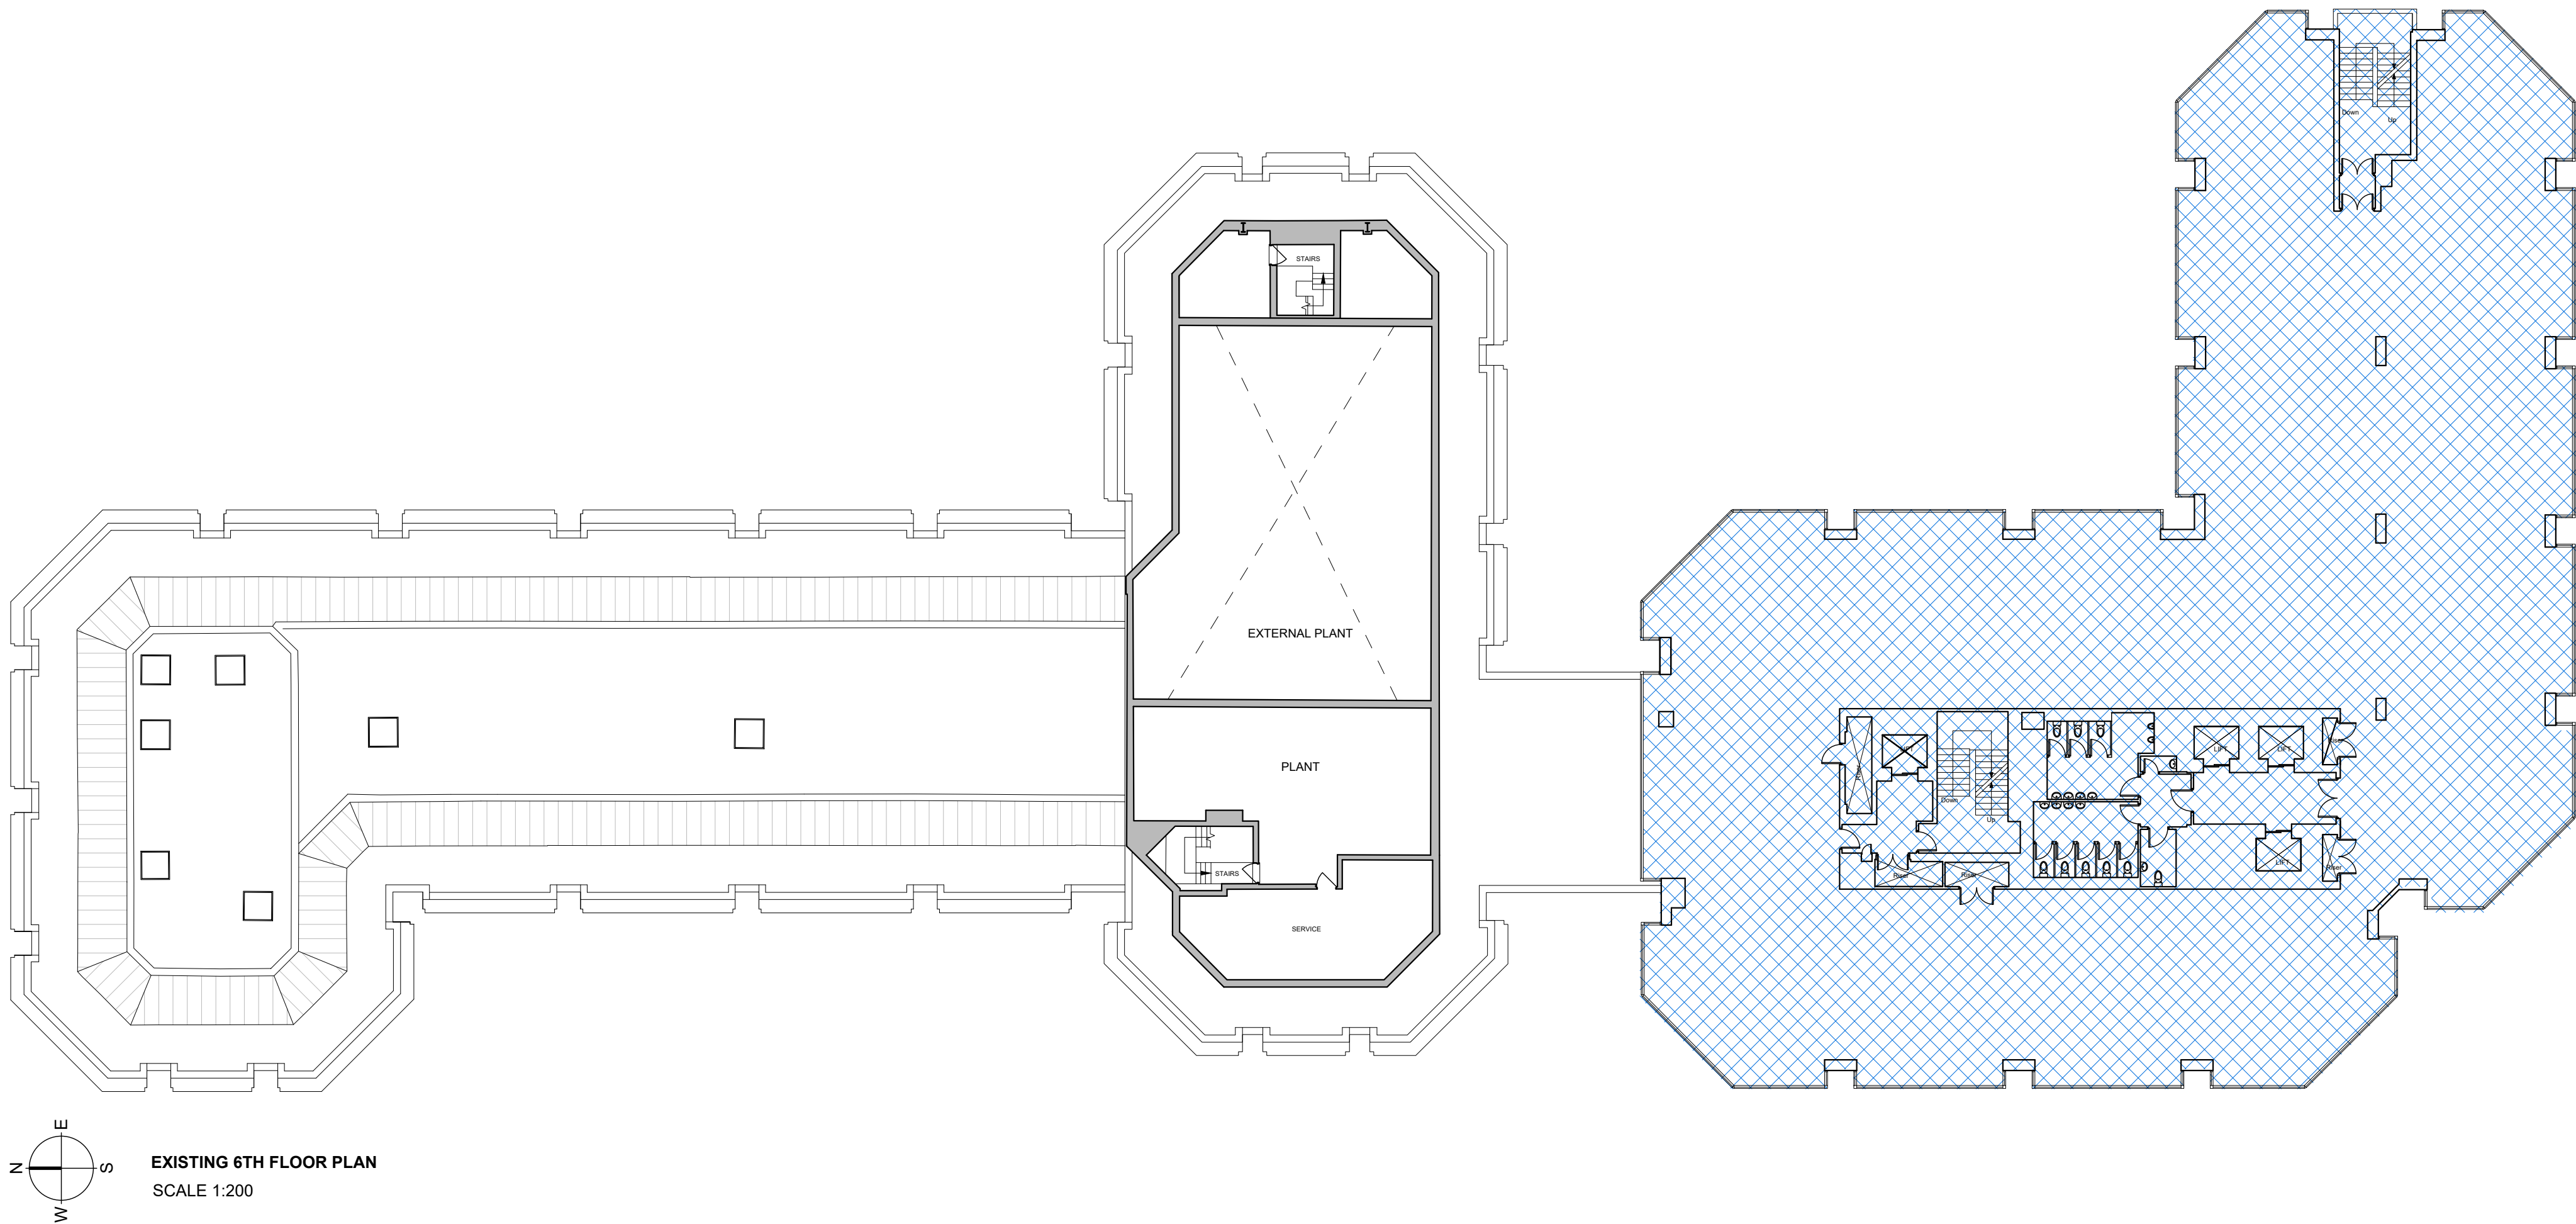

EXISTING 6TH FLOOR PLAN
SCALE 1:200


NOTES

DO NOT SCALE - USE FIGURED DIMENSIONS ONLY.
ALL DIMENSIONS TO BE CHECKED ON SITE PRIOR TO CONSTRUCTION AND ANY DISCREPANCIES TO BE HIGHLIGHTED BY CONTRACTOR.
THIS DRAWING IS TO BE READ IN CONJUNCTION WITH ALL RELEVANT SPECIFICATIONS AND DRAWINGS.
ALL LEVELS ARE TO FINISHED LEVELS UNLESS OTHERWISE INDICATED.

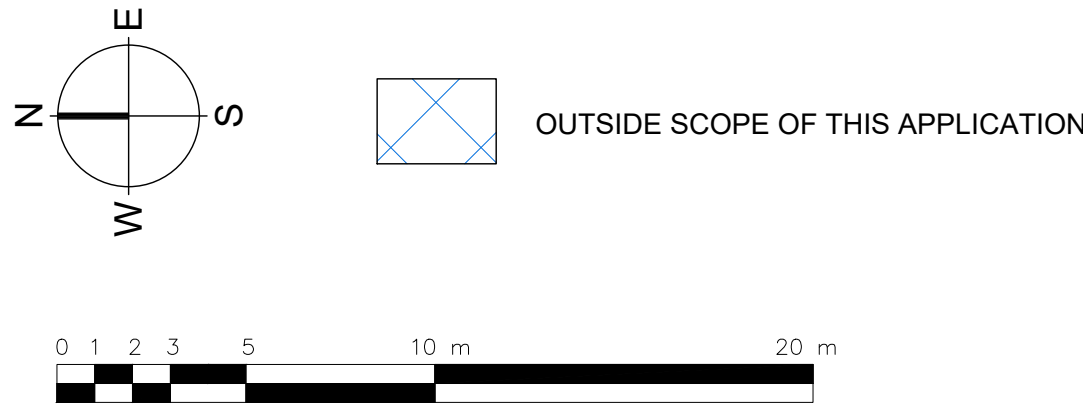

Drawing Status:	P L A N N I N G	
Revision:	Description:	Date:
P.01	Issued for Information	11.07.25
P.02	Issued for Information	17.09.25
P L A N N I N G		

SADAarchitecture
P : 26C George Street, St Albans, AL3 4ES
E : letterbox@sada-architecture.com
W : www.sada-architecture.com
T : 01 727 860810
Project: 24-013 Abbey Gardens
Drawing: Existing 6th Floor Plan
Date: 30.06.2025 drawn by: YY check: CC
Scale: 1:200@A1 drwg no.: 216 rev. no.: P.02
© Copyright: This drawing or design may not be reproduced without permission.

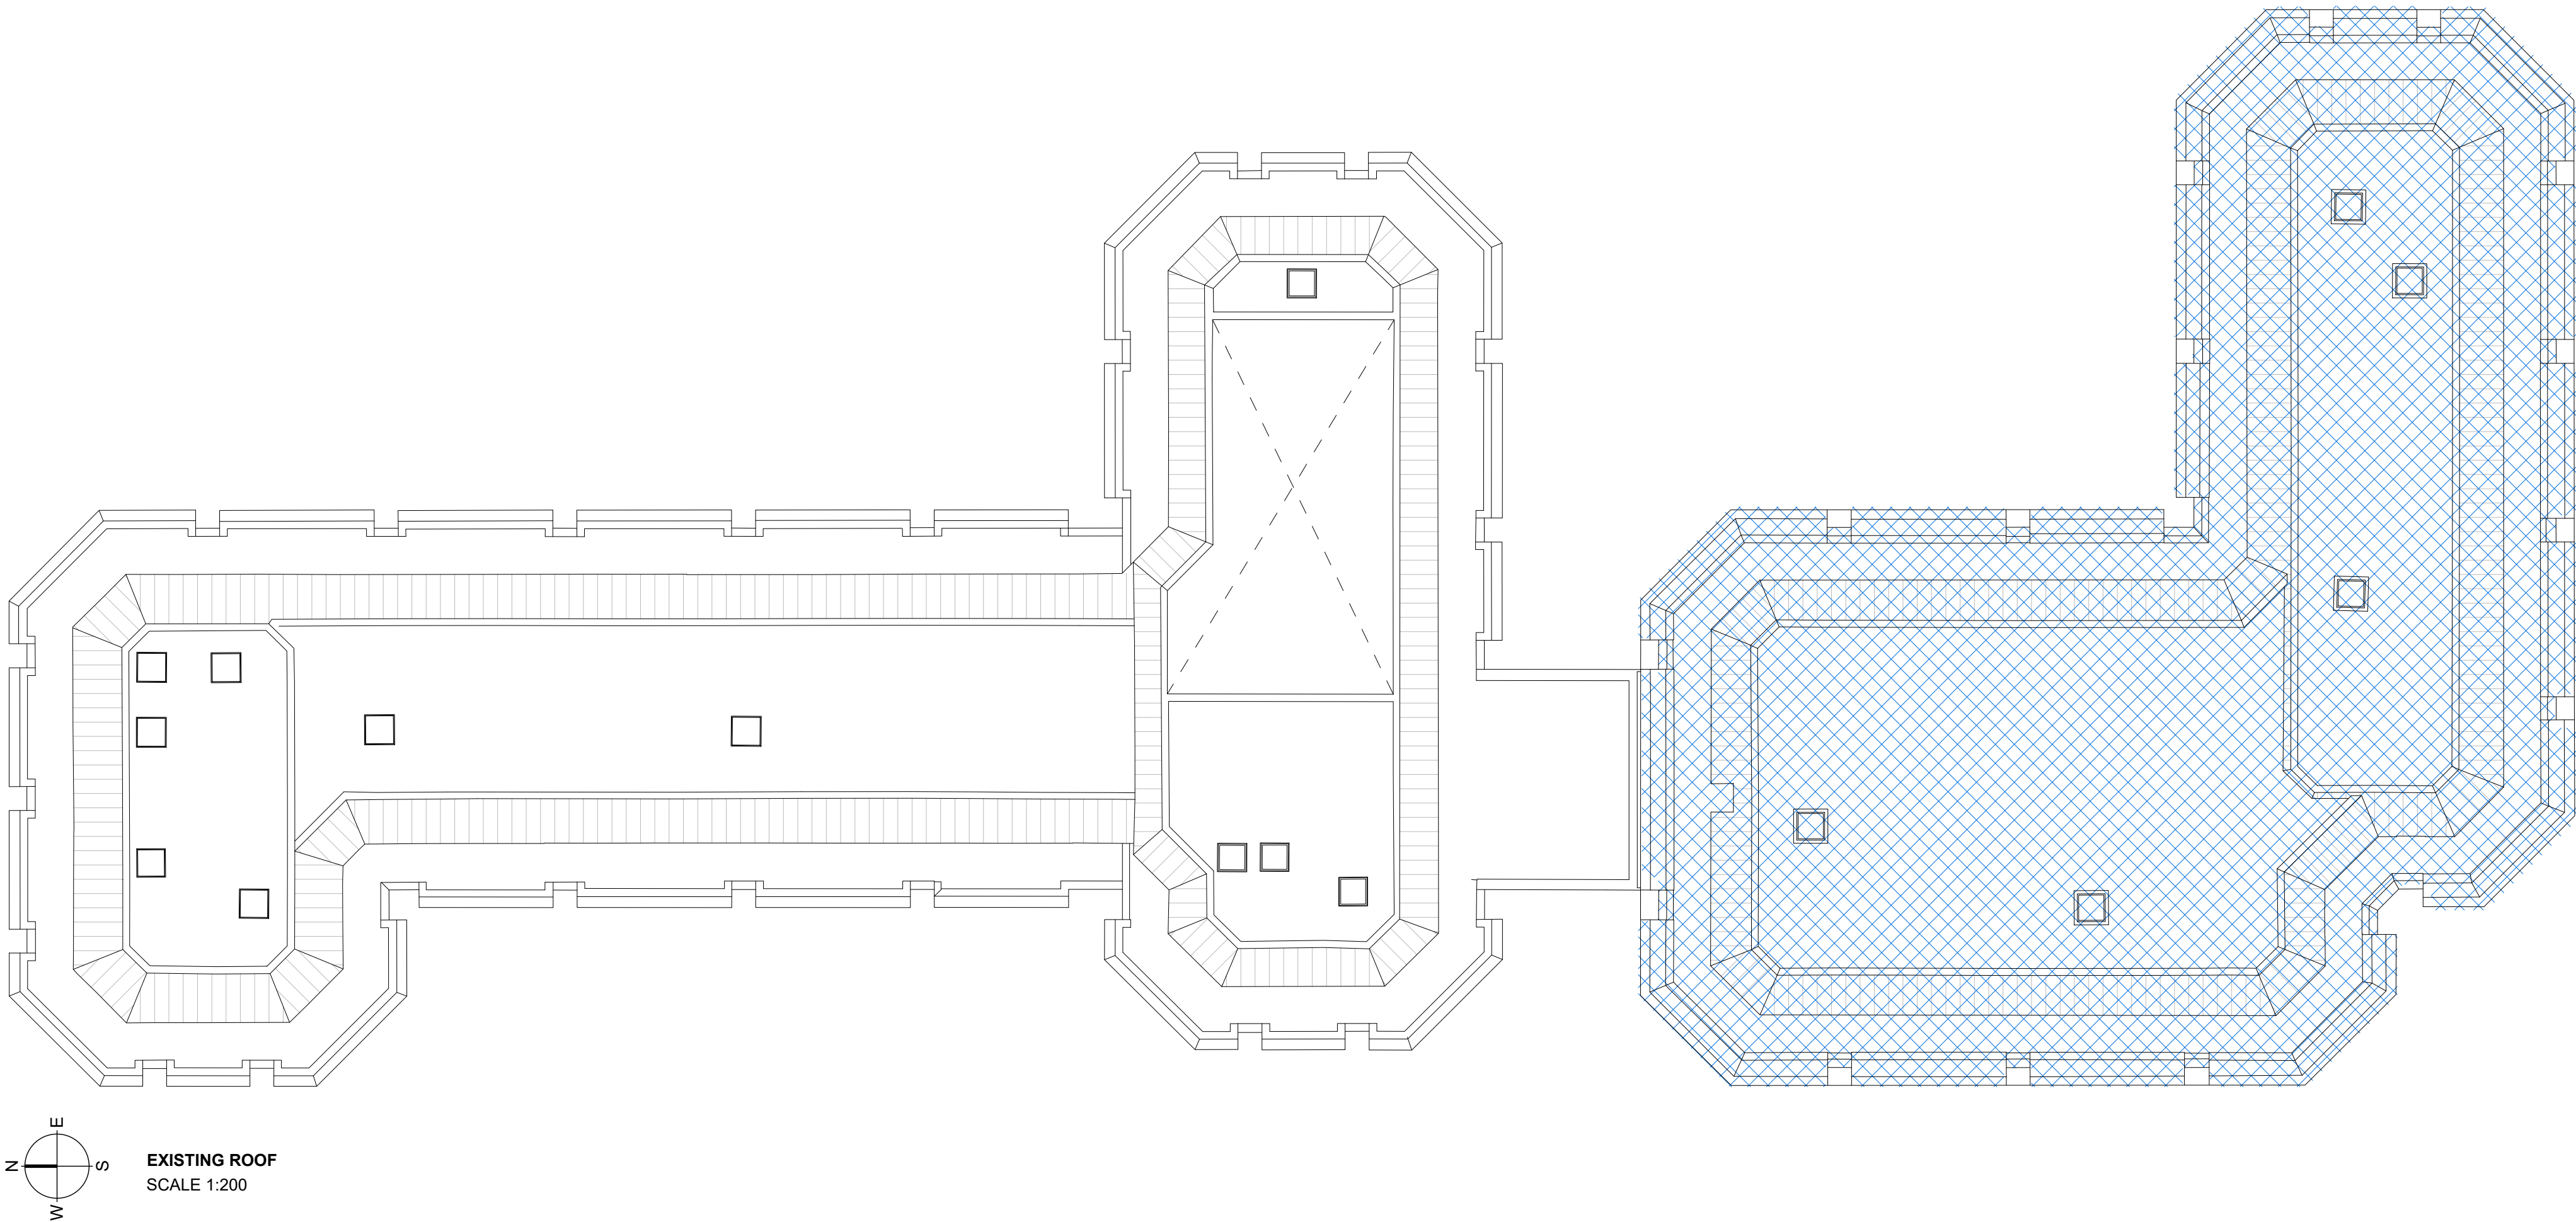


NOTES

DO NOT SCALE - USE FIGURED DIMENSIONS ONLY.

ALL DIMENSIONS TO BE CHECKED ON SITE PRIOR TO CONSTRUCTION AND ANY DISCREPANCIES TO BE HIGHLIGHTED BY CONTRACTOR.

THIS DRAWING IS TO BE READ IN CONJUNCTION WITH ALL RELEVANT SPECIFICATIONS AND DRAWINGS.

ALL LEVELS ARE TO FINISHED LEVELS UNLESS OTHERWISE INDICATED.

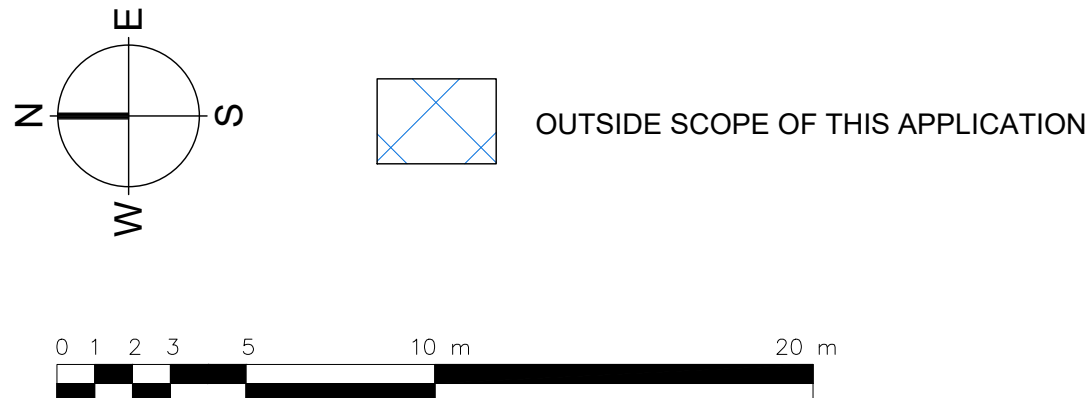


Drawing Status:	P L A N N I N G	
Revision:	Description:	Date:
P.01	Issued for Information	17.09.25
P L A N N I N G		

SADAarchitecture

P : 26C George Street, St Albans, AL3 4ES
E : letterbox@sada-architecture.com
W : www.sada-architecture.com
T : 01 727 860810

Project: 24-013 Abbey Gardens
Drawing: Existing Roof Plan
Date: 30.06.2025 drawn by: YY check: CC
Scale: 1:200@A1 drwg no.: 217 rev. no.: P.01
© Copyright: This drawing or design may not be reproduced without permission.

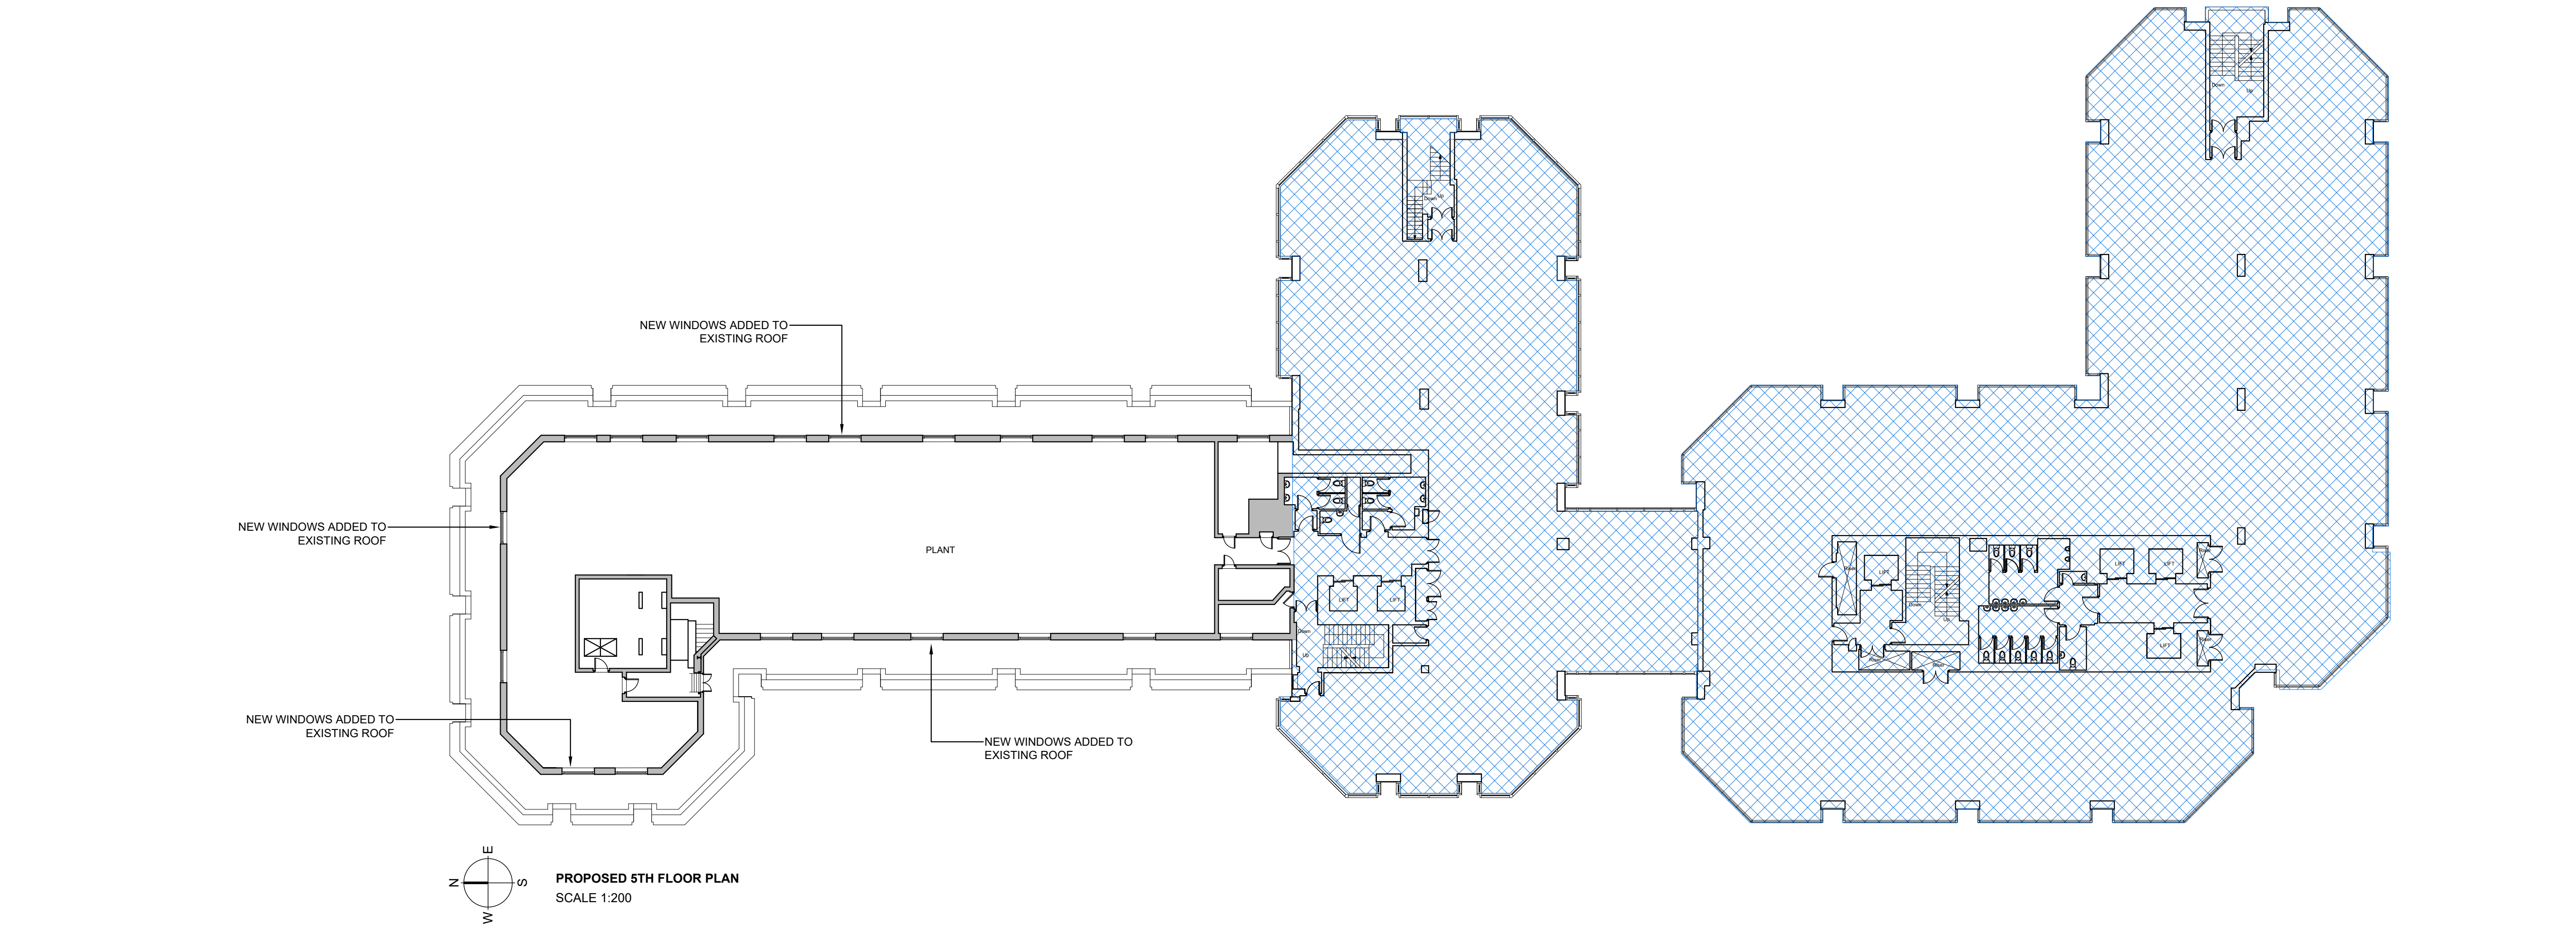


NOTES

DO NOT SCALE - USE FIGURED DIMENSIONS ONLY.

ALL DIMENSIONS TO BE CHECKED ON SITE PRIOR TO CONSTRUCTION AND ANY DISCREPANCIES TO BE HIGHLIGHTED BY CONTRACTOR.

THIS DRAWING IS TO BE READ IN CONJUNCTION WITH ALL RELEVANT SPECIFICATIONS AND DRAWINGS.

ALL LEVELS ARE TO FINISHED LEVELS UNLESS OTHERWISE INDICATED.

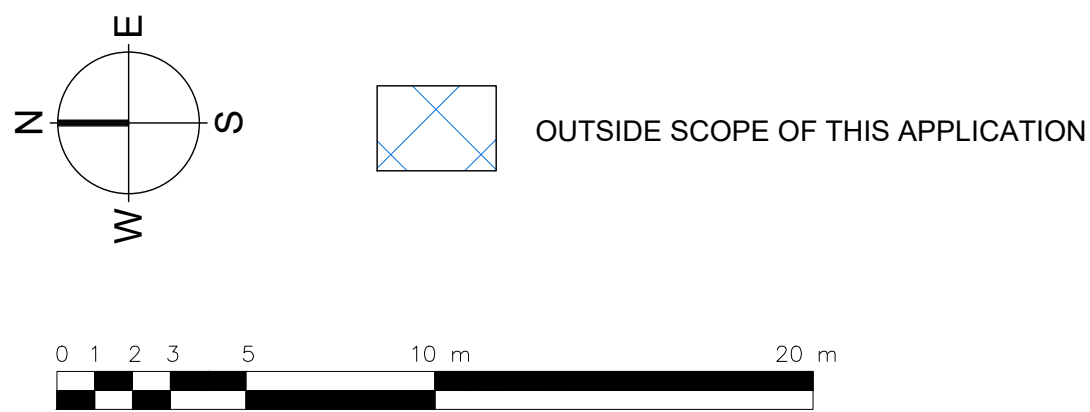

Drawing Status:	P L A N N I N G	
Revision:	Description:	Date:
P.01	Issued for Information	11.07.25
P.02	Issued for Information	17.09.25
P L A N N I N G		

SADAarchitecture

P : 26C George Street, St Albans, AL3 4ES

E : letterbox@sada-architecture.com

W : www.sada-architecture.com

T : 01 727 860810


Project: 24-013 Abbey Gardens

Drawing: Proposed 5th Floor Plan


Date: 30.06.2025 drawn by: YY check: CC

Scale: 1:200@A1 drwg no.: 315 rev. no.: P.02

© Copyright: This drawing or design may not be reproduced without permission.

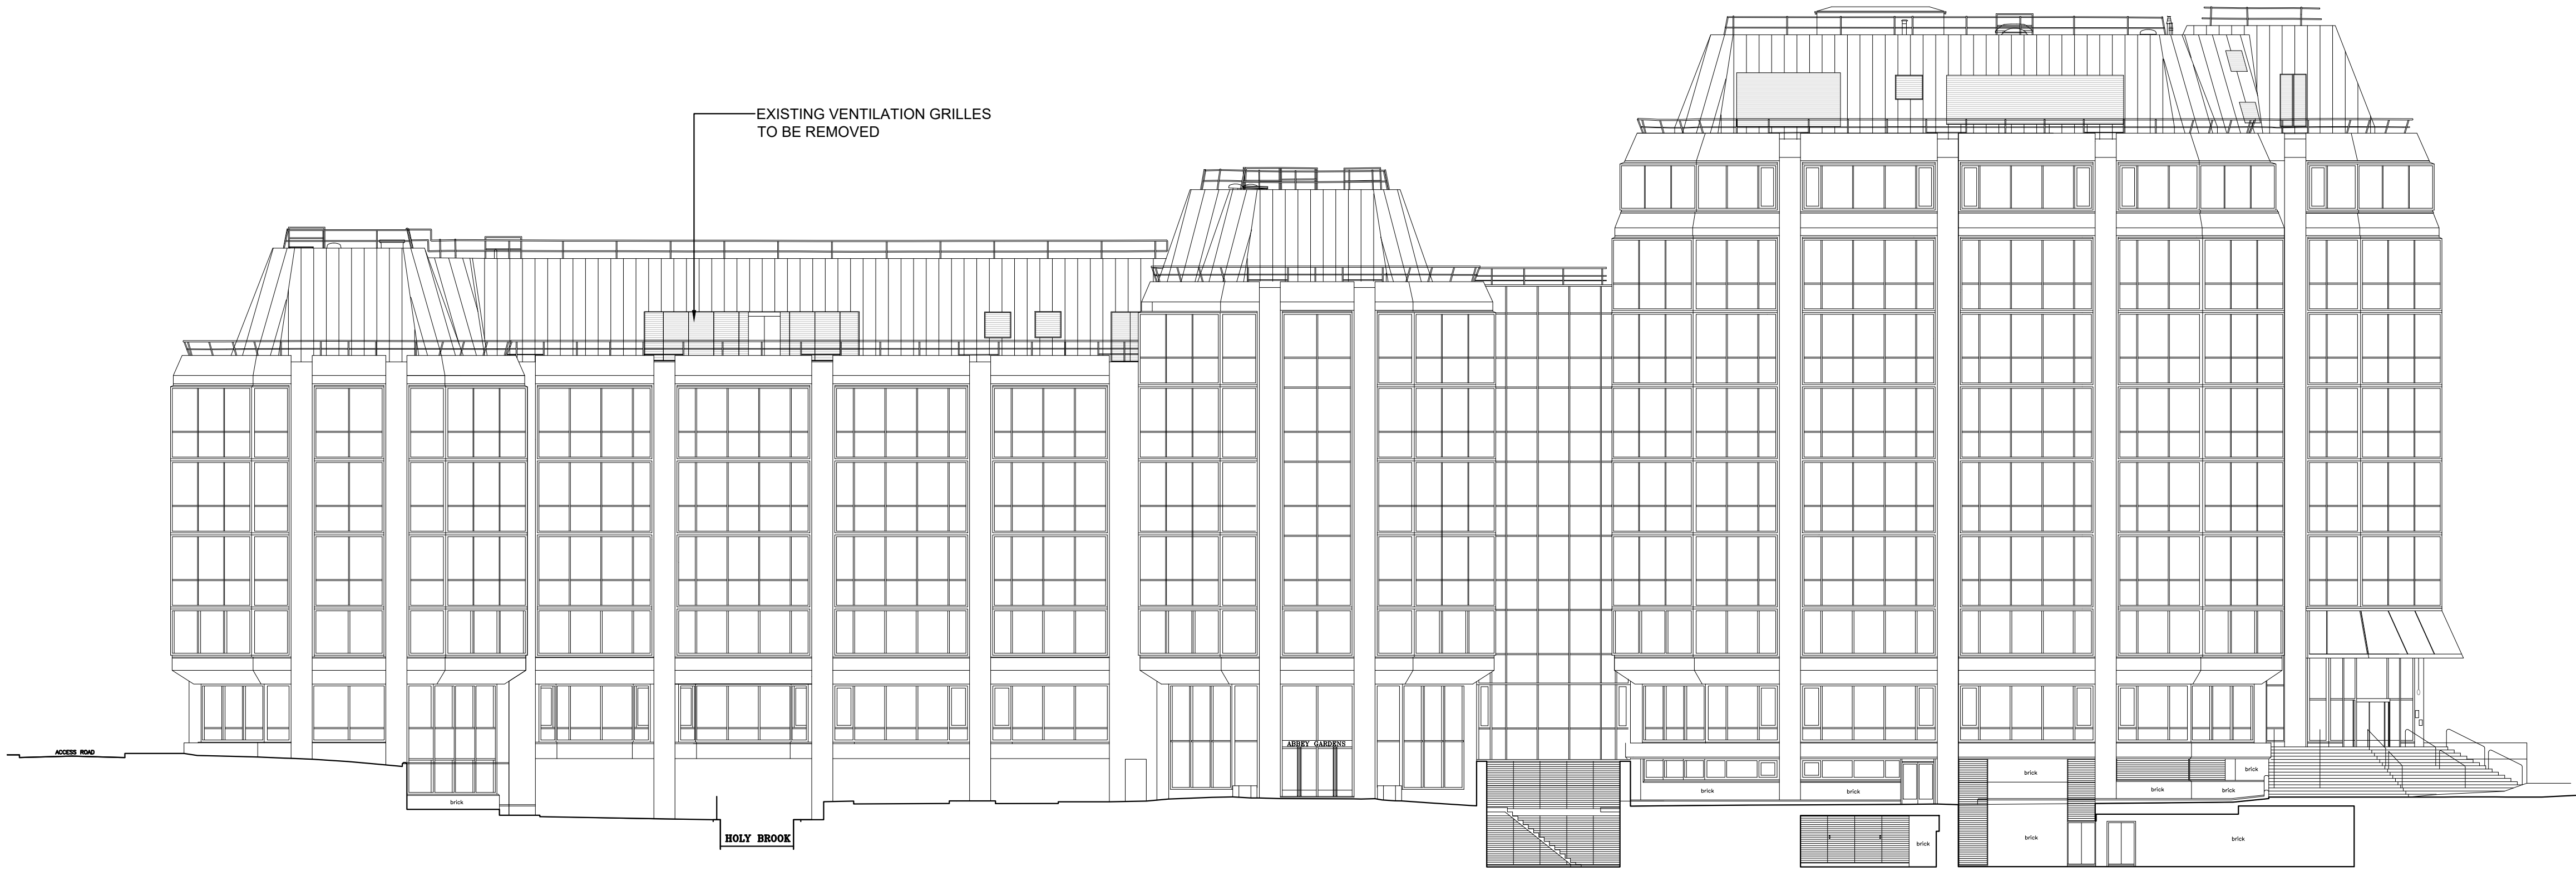


EXISTING WEST ELEVATION
SCALE 1:200

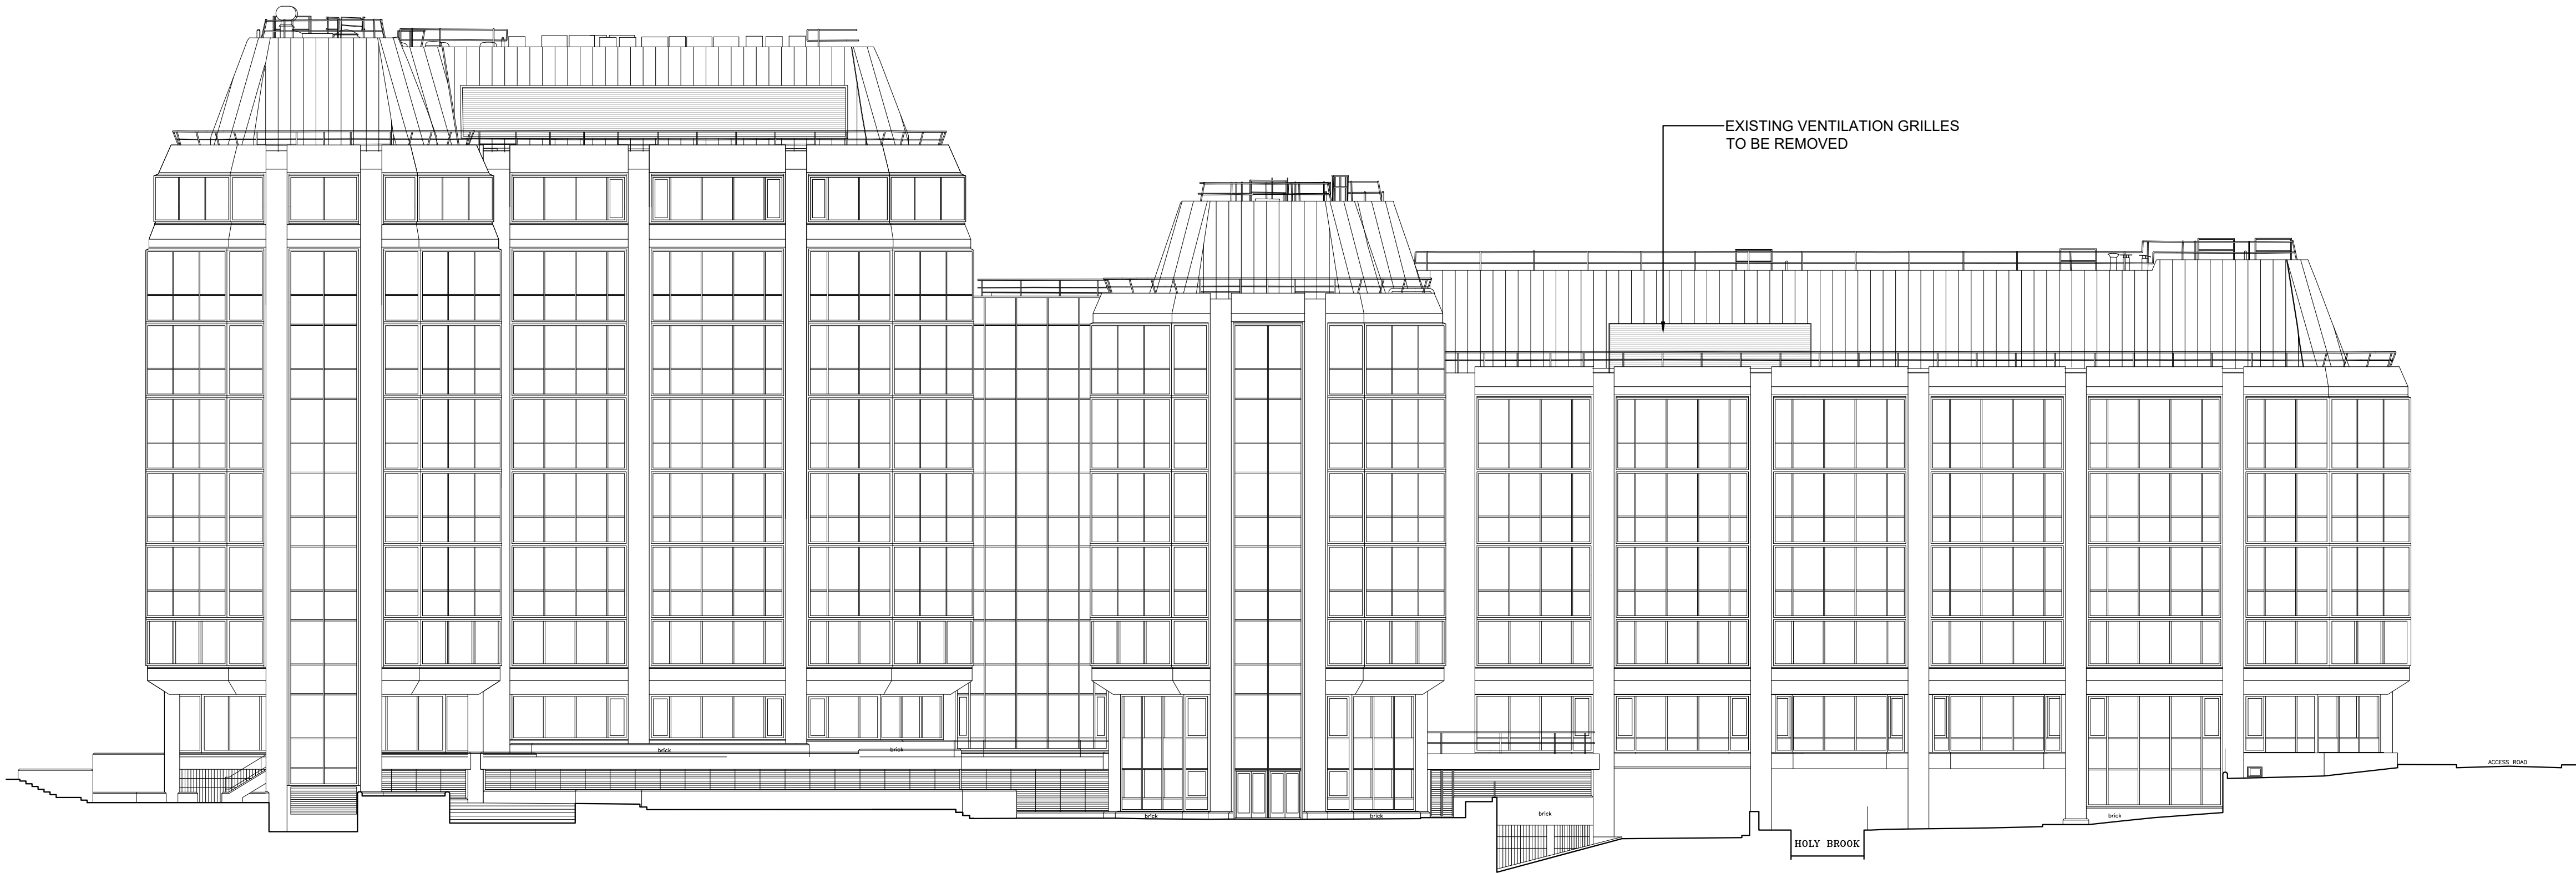

EXISTING EAST ELEVATION
SCALE 1:200

NOTES

DO NOT SCALE - USE FIGURED DIMENSIONS ONLY.
ALL DIMENSIONS TO BE CHECKED ON SITE PRIOR TO CONSTRUCTION AND ANY DISCREPANCIES TO BE HIGHLIGHTED BY CONTRACTOR.
THIS DRAWING IS TO BE READ IN CONJUNCTION WITH ALL RELEVANT SPECIFICATIONS AND DRAWINGS.
ALL LEVELS ARE TO FINISHED LEVELS UNLESS OTHERWISE INDICATED.

 


Drawing Status:	P L A N N I N G	
Revision:	Description:	Date:
P.01	Issued for Information	10.07.25
P.02	Issued for Information	17.09.25
P L A N N I N G		

SADAarchitecture

P : 26C George Street, St Albans, AL3 4ES
E : letterbox@sada-architecture.com
W : www.sada-architecture.com
T : 01 727 860810

Project: 24-013 Abbey Gardens
Drawing: Existing East and West Elevation
Date: 10.07.2025 drawn by: YY check: CC
Scale: 1:200@A1 drwg no.: 250 rev. no.: P.02
© Copyright: This drawing or design may not be reproduced without permission.

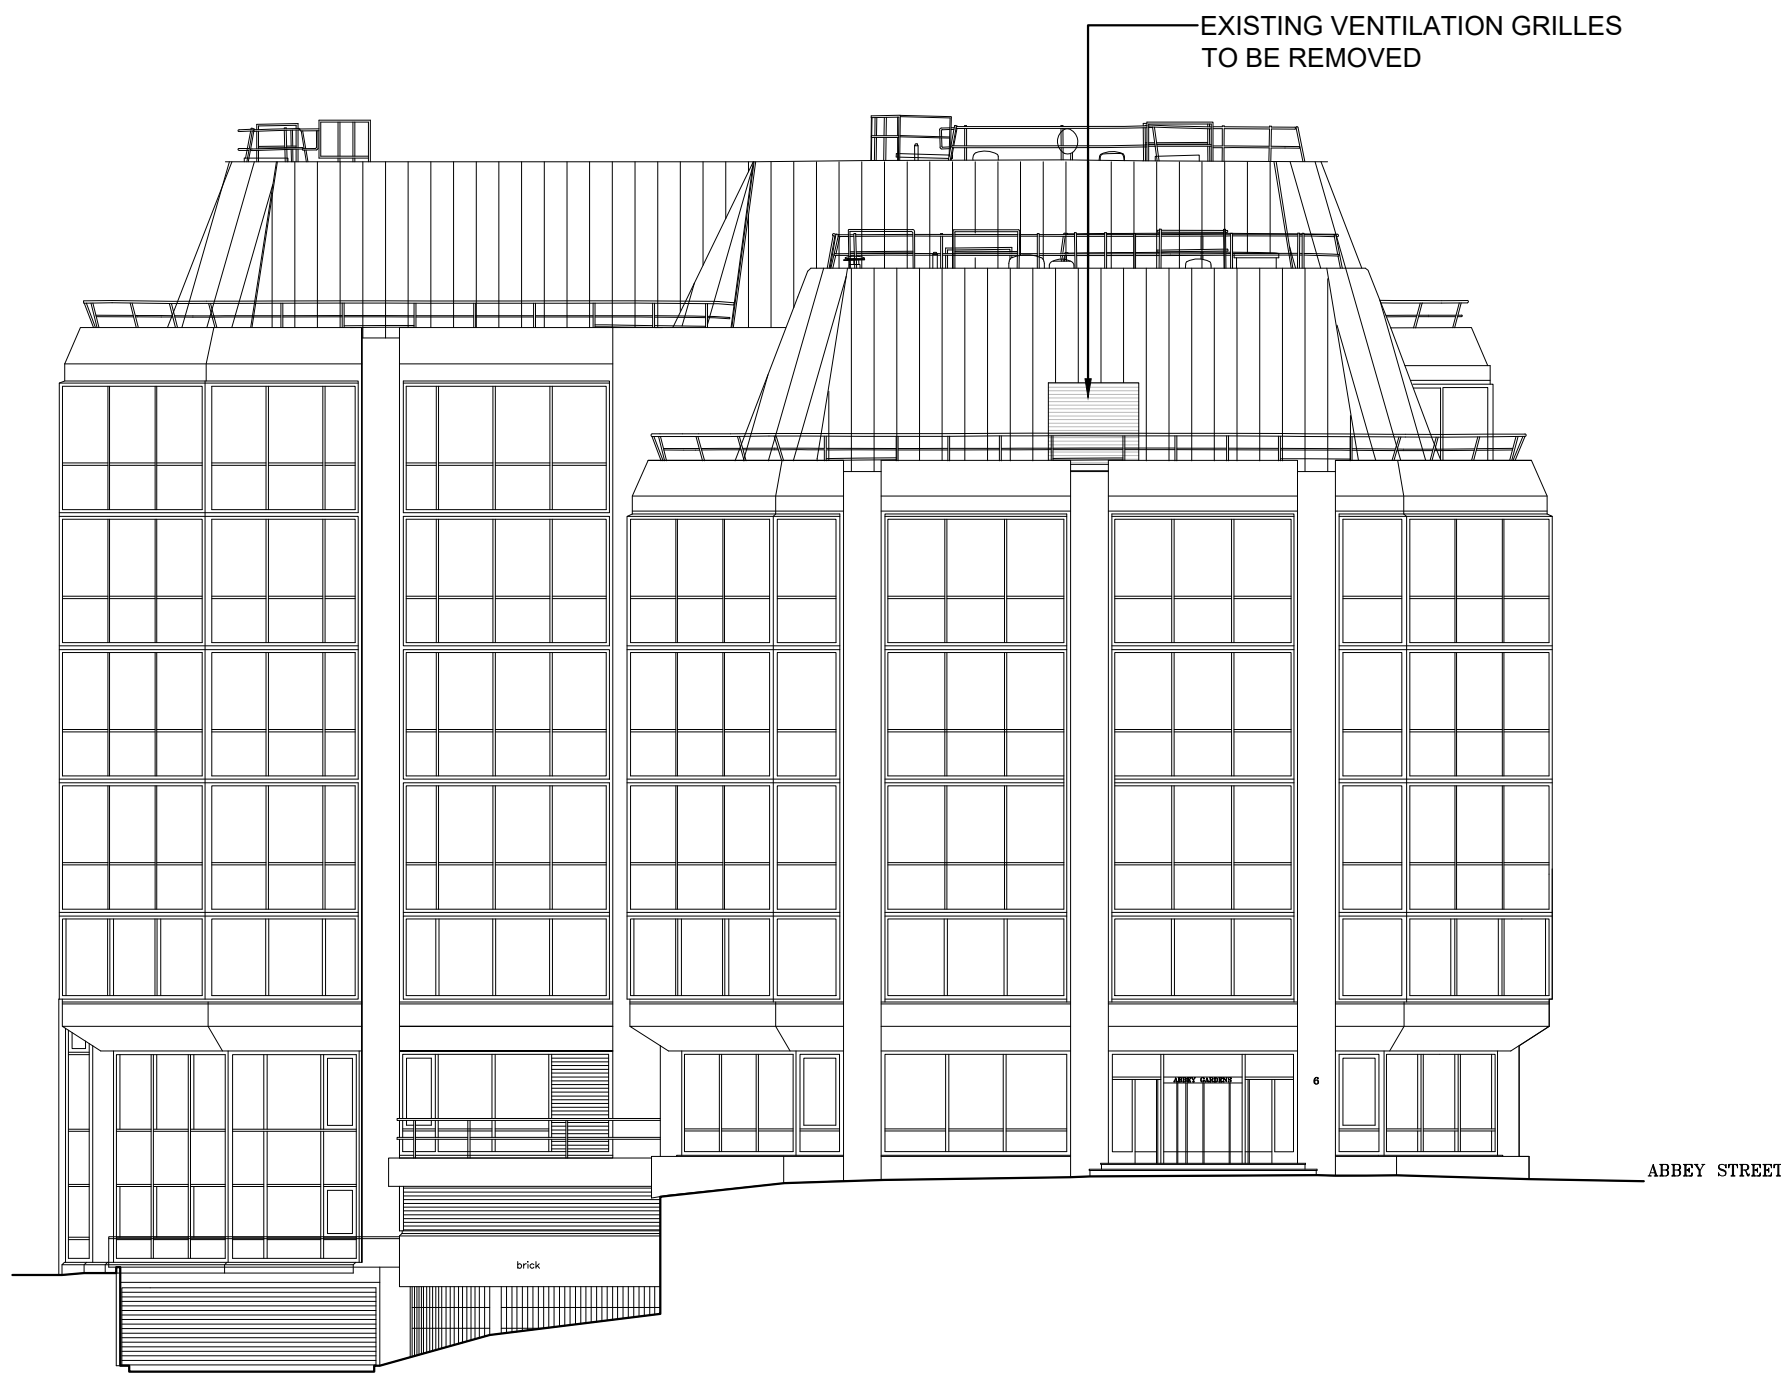

EXISTING NORTH ELEVATION
SCALE 1:200



EXISTING SOUTH ELEVATION
SCALE 1:200


NOTES

DO NOT SCALE - USE FIGURED DIMENSIONS ONLY.

ALL DIMENSIONS TO BE CHECKED ON SITE PRIOR TO CONSTRUCTION AND ANY DISCREPANCIES TO BE HIGHLIGHTED BY CONTRACTOR.

THIS DRAWING IS TO BE READ IN CONJUNCTION WITH ALL RELEVANT SPECIFICATIONS AND DRAWINGS.

ALL LEVELS ARE TO FINISHED LEVELS UNLESS OTHERWISE INDICATED.

 

Drawing Status:	P L A N N I N G	
Revision:	Description:	Date:
P.01	Issued for Information	10.07.25
P.02	Issued for Information	17.09.25
P L A N N I N G		

SADAarchitecture


P : 26C George Street, St Albans, AL3 4ES

E : letterbox@sada-architecture.com


W : www.sada-architecture.com

T : 01 727 860810

Project:	24-013 Abbey Gardens		
Drawing:	Existing North and South Elevation		
Date:	10.07.2025	drawn by: YY	check: CC
Scale:	1:200@A1	dwg no.: 251	rev. no.: P.02
© Copyright: This drawing or design may not be reproduced without permission.			

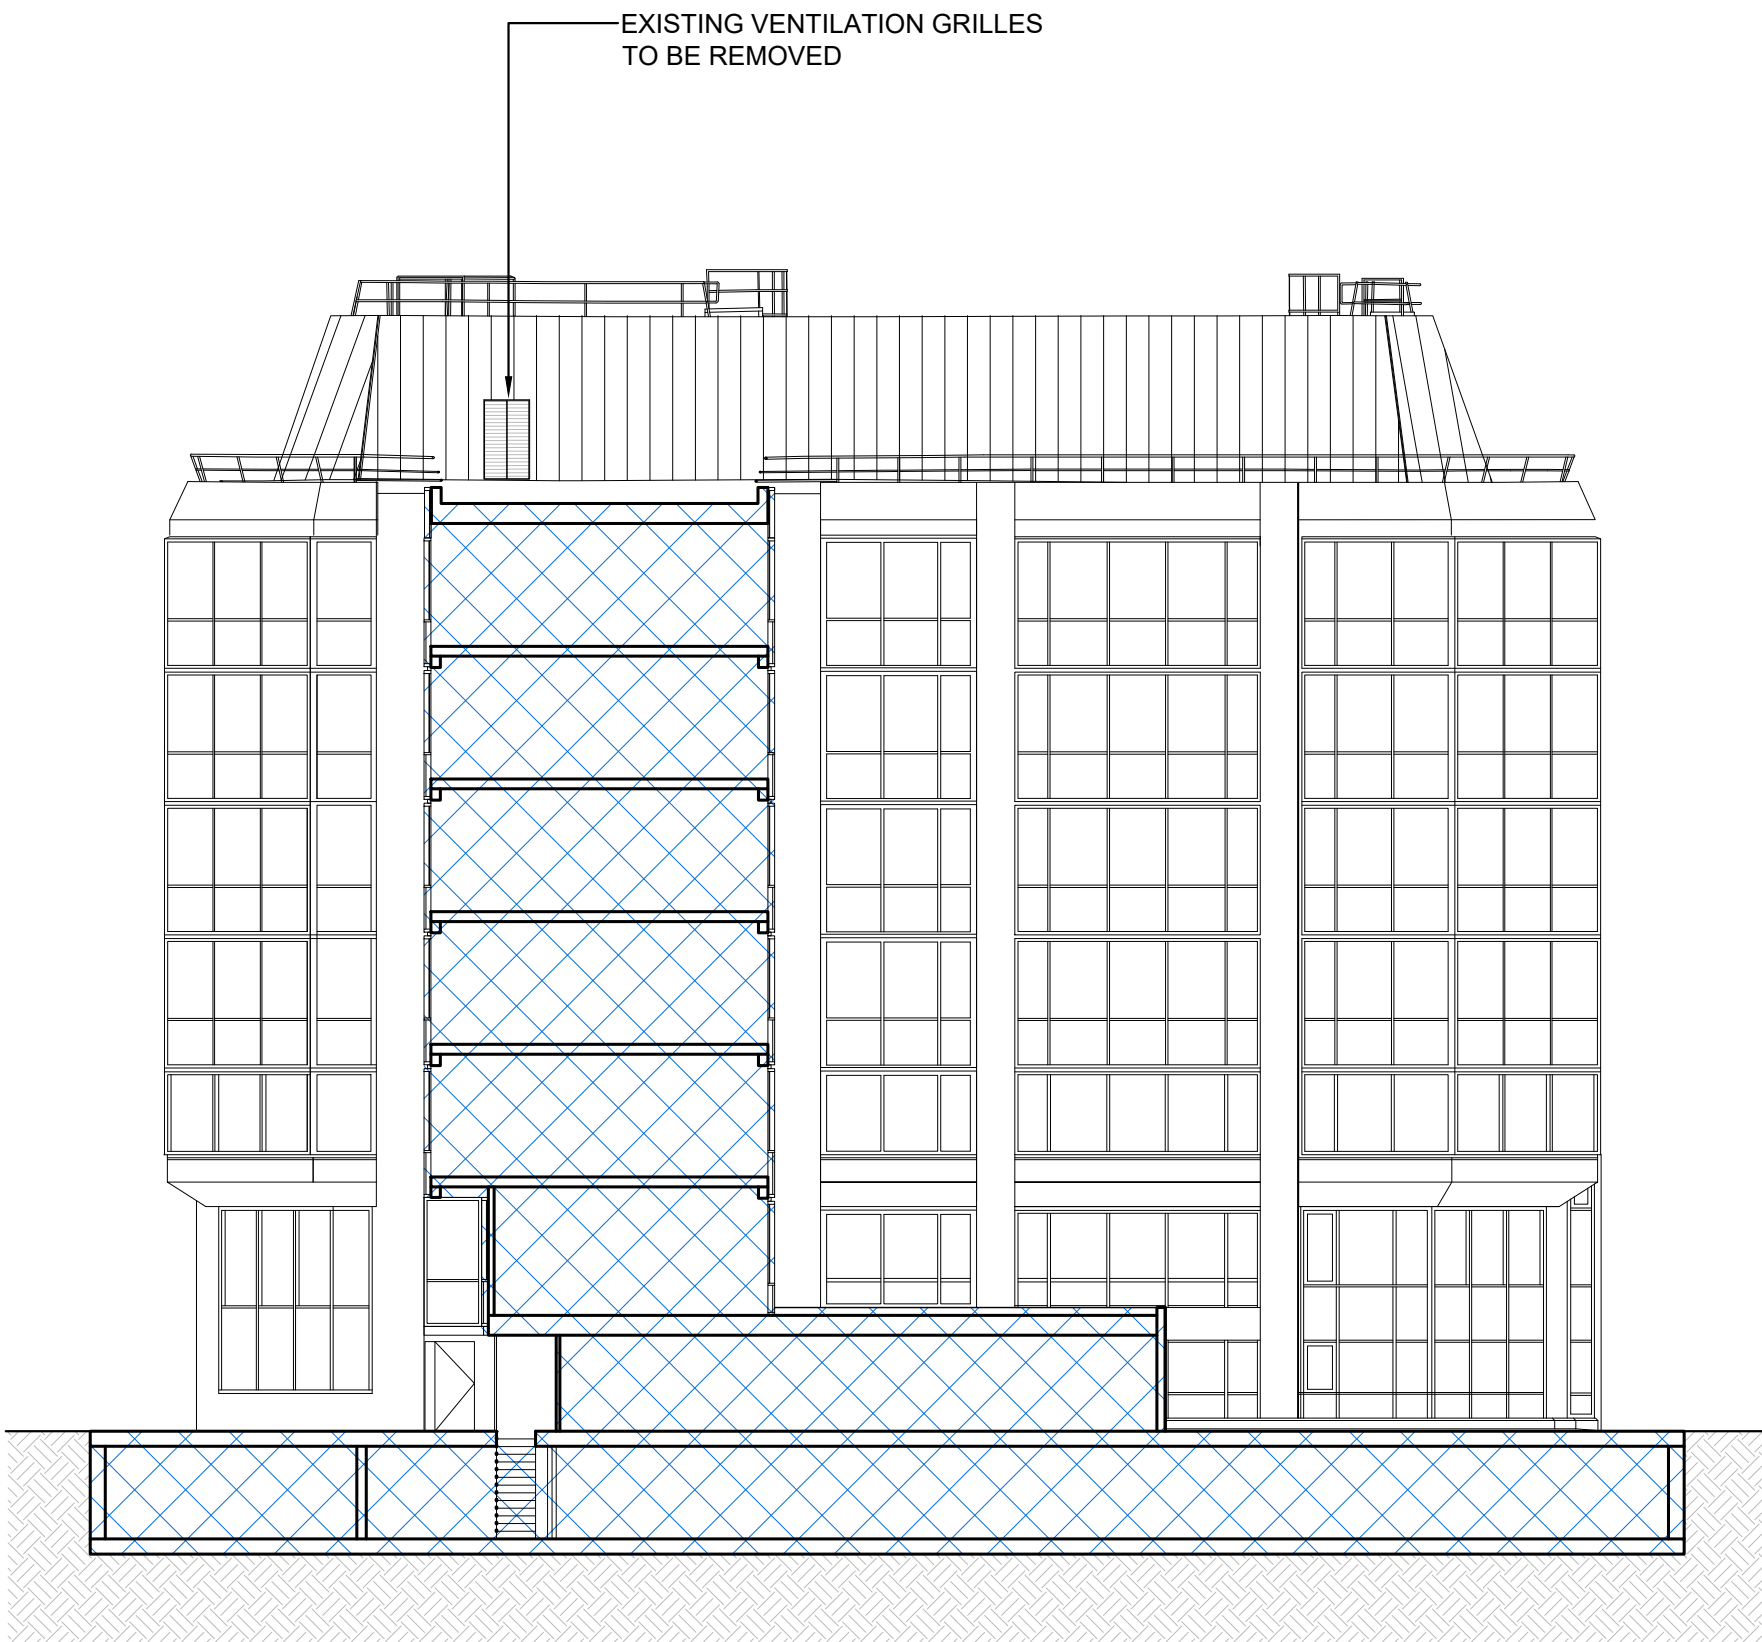


EXISTING NORTH ELEVATION (CENTRAL BLOCK)
SCALE 1:200

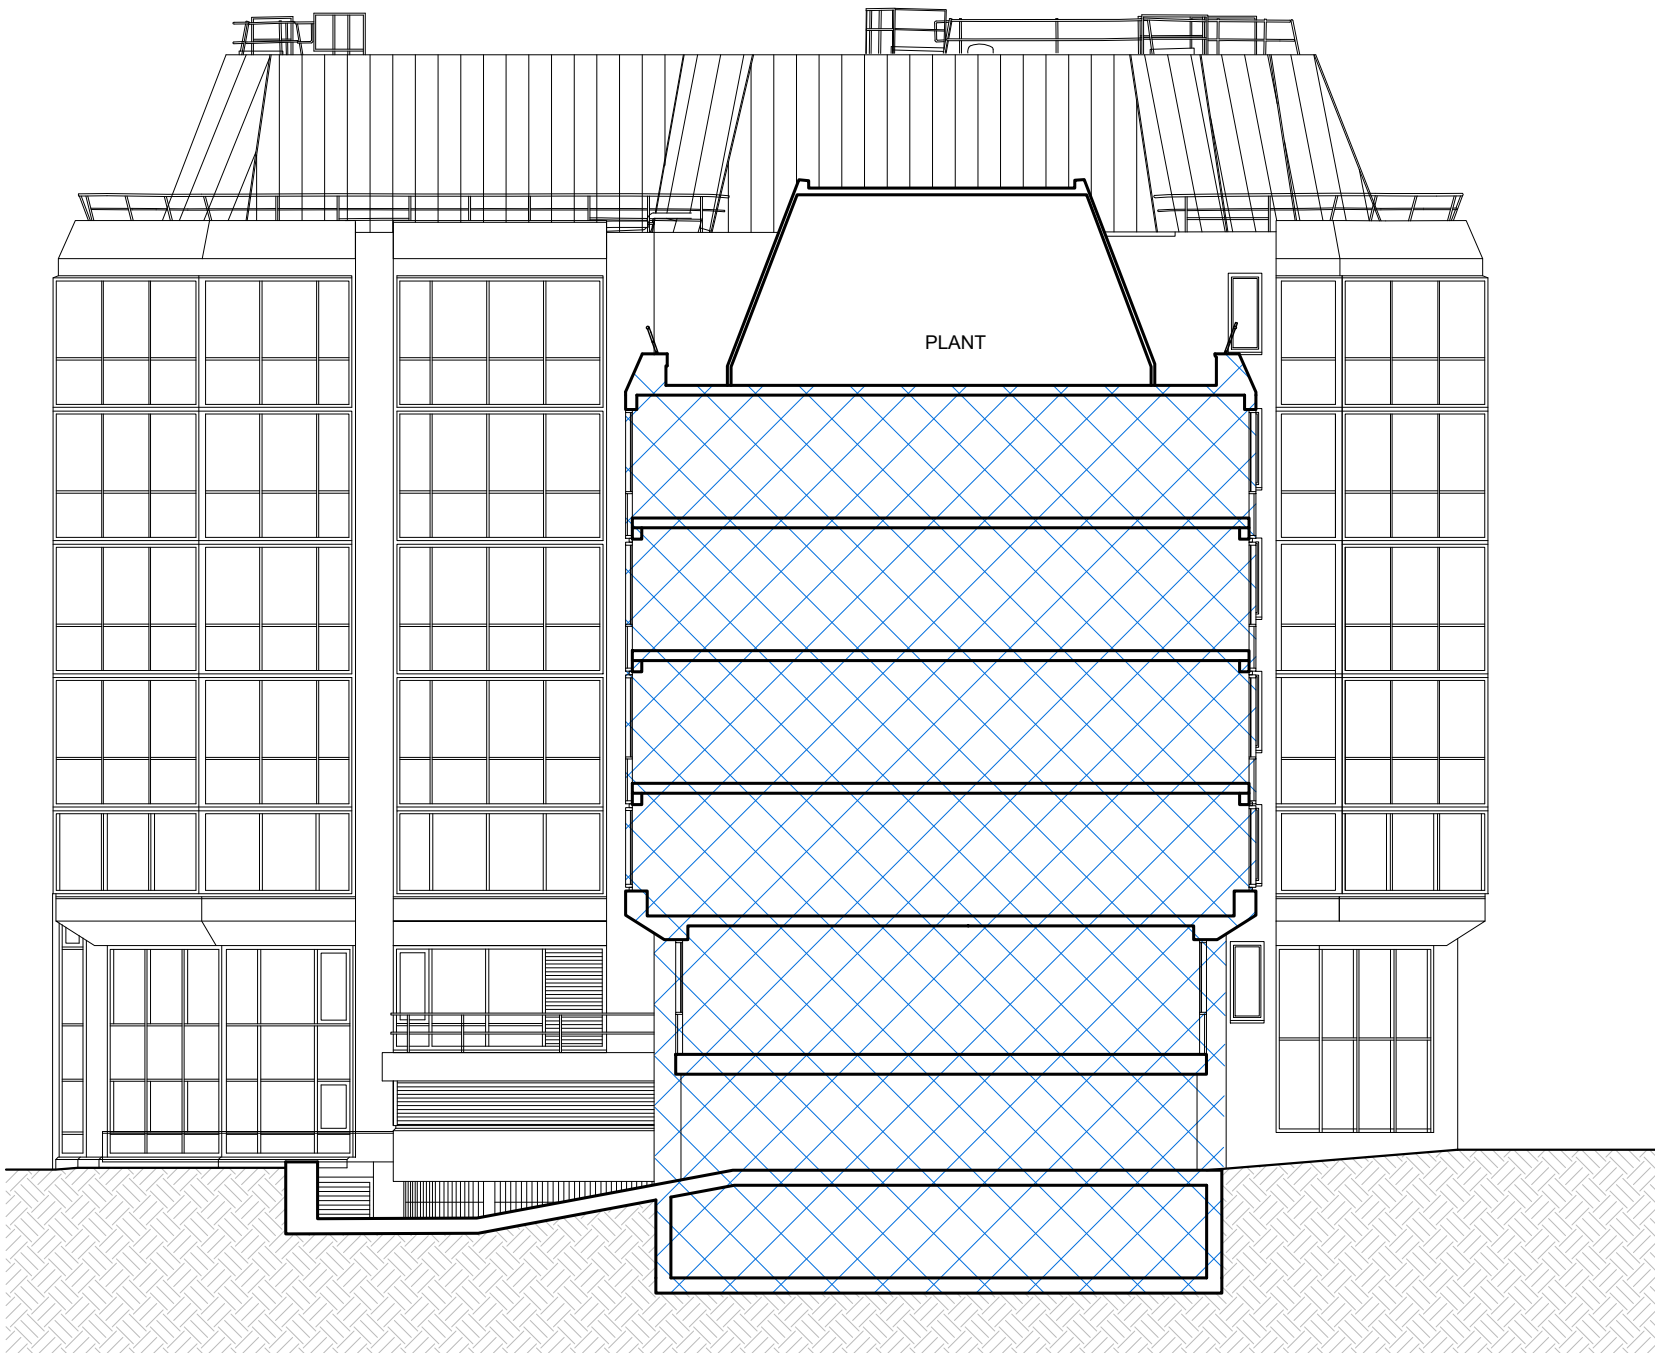


EXISTING SOUTH ELEVATION (CENTRAL BLOCK)
SCALE 1:200

NOTES

DO NOT SCALE - USE FIGURED DIMENSIONS ONLY.
ALL DIMENSIONS TO BE CHECKED ON SITE PRIOR TO CONSTRUCTION AND ANY DISCREPANCIES TO BE HIGHLIGHTED BY CONTRACTOR.
THIS DRAWING IS TO BE READ IN CONJUNCTION WITH ALL RELEVANT SPECIFICATIONS AND DRAWINGS.
ALL LEVELS ARE TO FINISHED LEVELS UNLESS OTHERWISE INDICATED.

 

OUTSIDE SCOPE OF THIS APPLICATION

 


Drawing Status:	P L A N N I N G	
Revision:	Description:	Date:
P.01	Issued for Information	17.09.25
P L A N N I N G		


SADAarchitecture

P : 26C George Street, St Albans, AL3 4ES
E : letterbox@sada-architecture.com
W : www.sada-architecture.com
T : 01 727 860810

Project: 24-013 Abbey Gardens
Drawing: Existing North&South Elevation (Central Block)
Date: 10.07.2025 drawn by: YY check: CC
Scale: 1:200@A1 drwg no.: 252 rev. no.: P.01
© Copyright: This drawing or design may not be reproduced without permission.

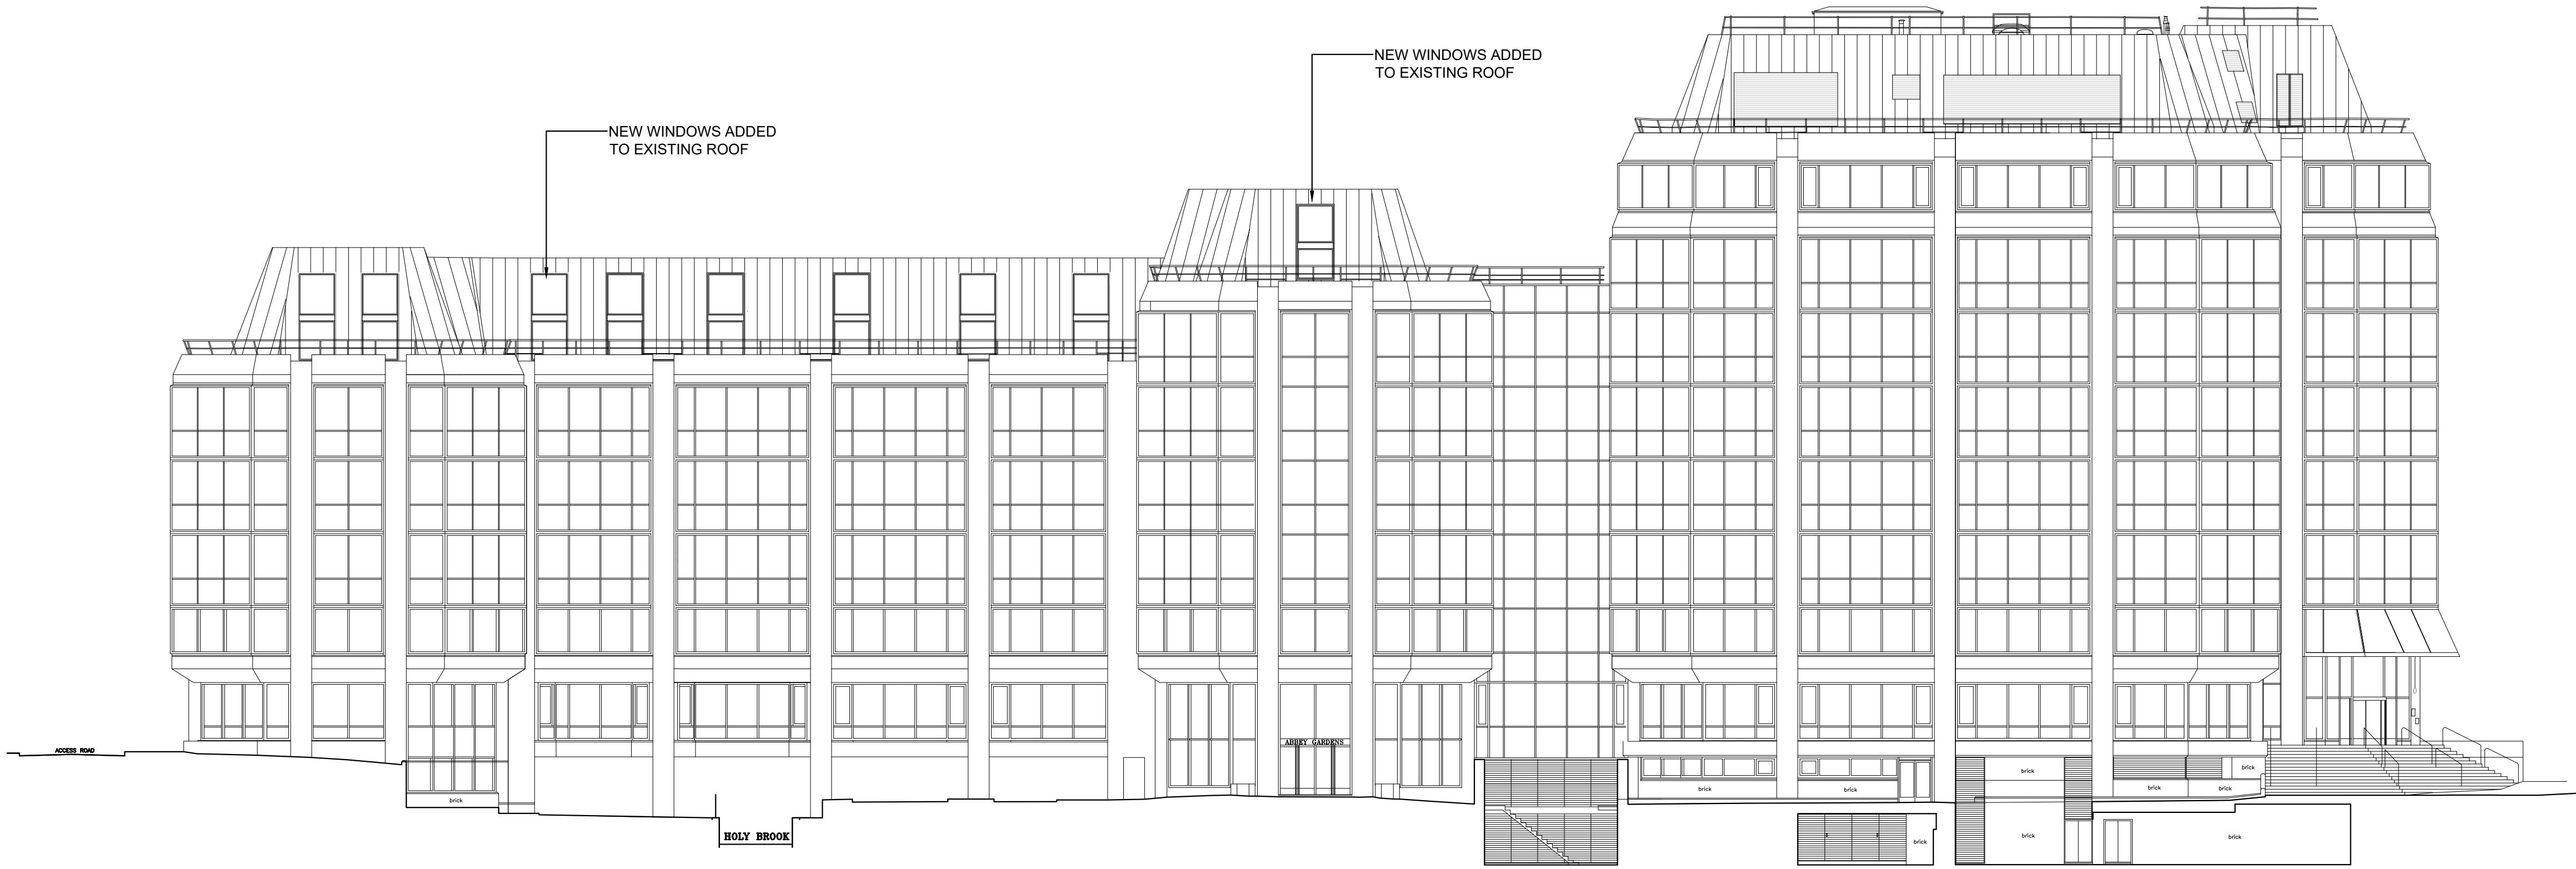

PROPOSED WEST ELEVATION
SCALE 1:200

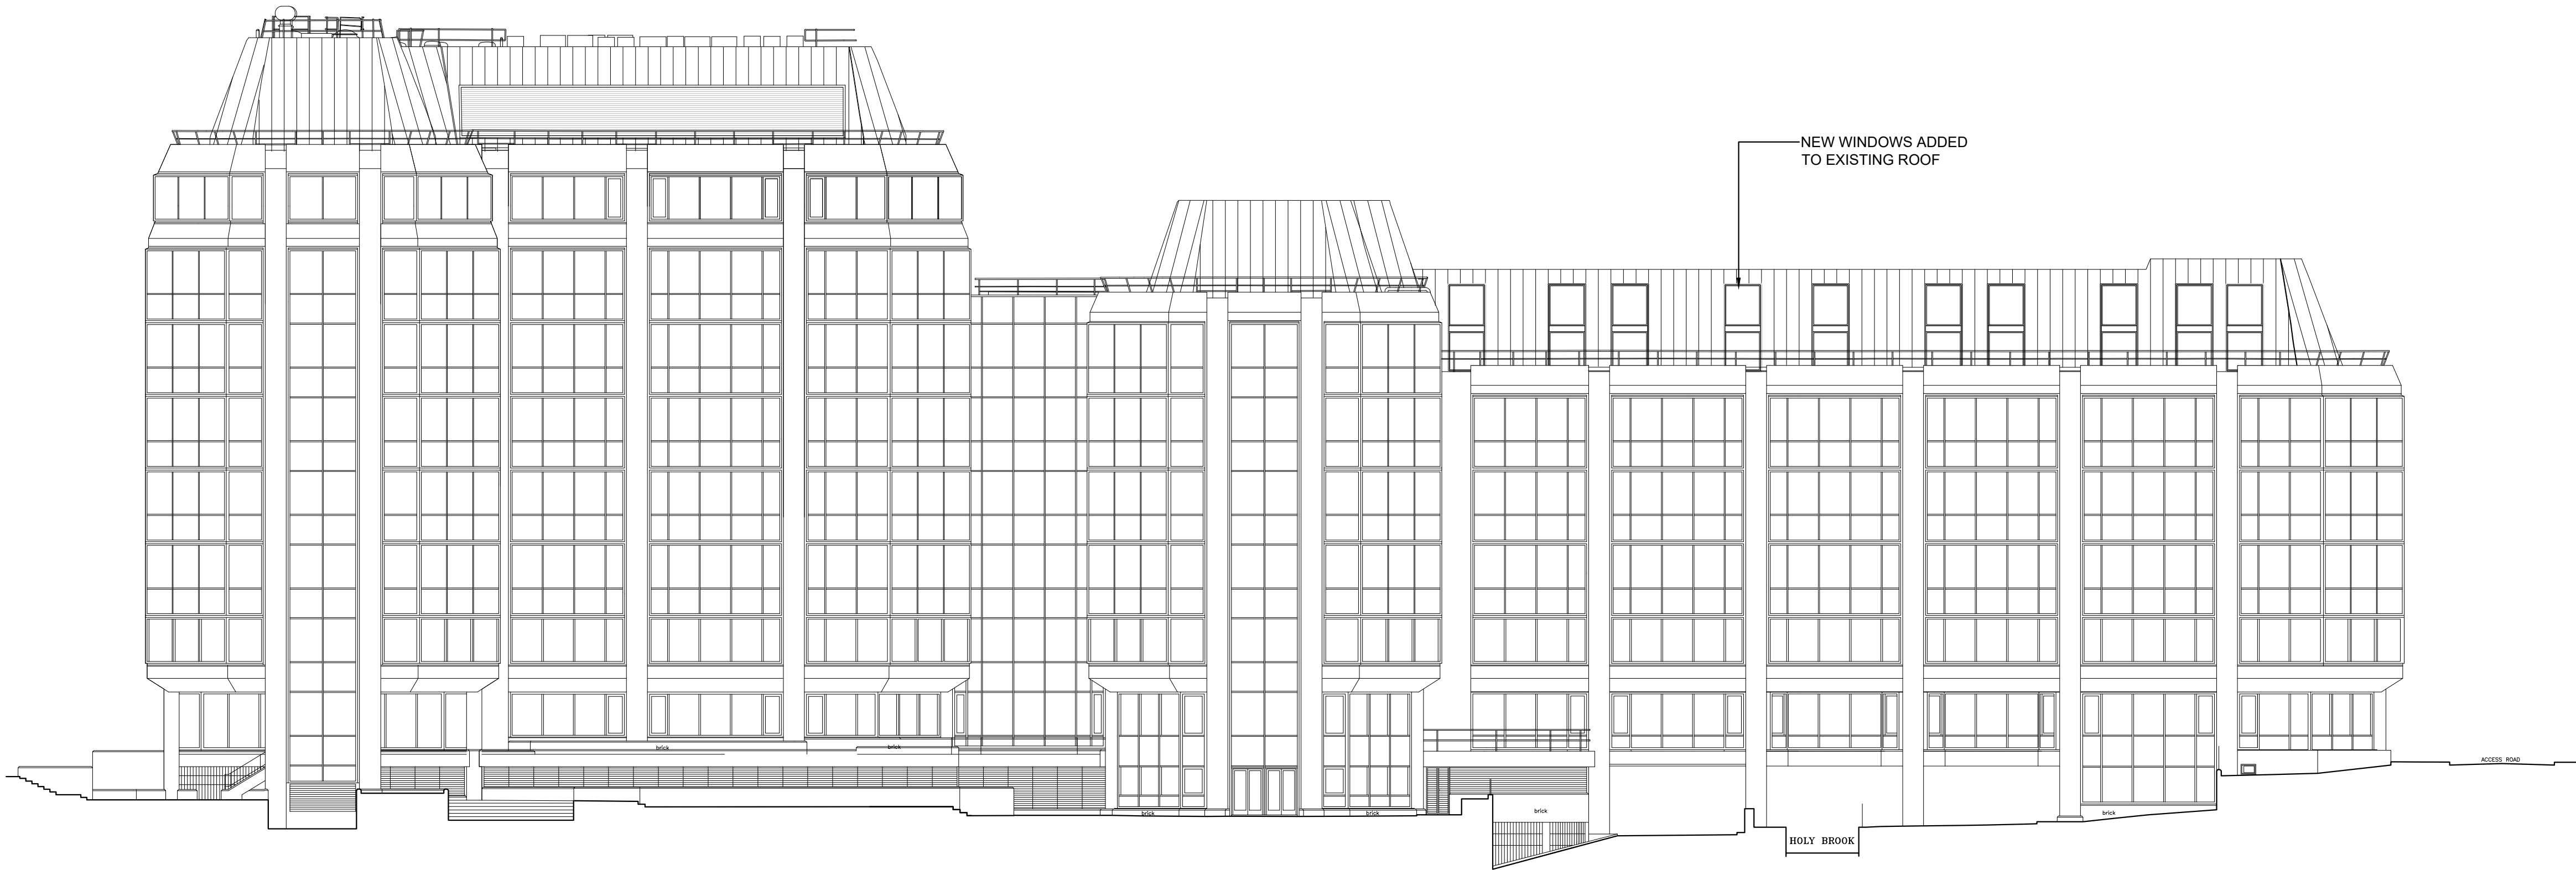

PROPOSED EAST ELEVATION
SCALE 1:200

NOTES

DO NOT SCALE - USE FIGURED DIMENSIONS ONLY.
ALL DIMENSIONS TO BE CHECKED ON SITE PRIOR TO CONSTRUCTION AND ANY DISCREPANCIES TO BE HIGHLIGHTED BY CONTRACTOR.
THIS DRAWING IS TO BE READ IN CONJUNCTION WITH ALL RELEVANT SPECIFICATIONS AND DRAWINGS.
ALL LEVELS ARE TO FINISHED LEVELS UNLESS OTHERWISE INDICATED.




Drawing Status:	P L A N N I N G	
Revision:	Description:	Date:
P.01	Issued for Information	10.07.25
P.02	Issued for Information	17.09.25
P L A N N I N G		


SADAarchitecture

P : 26C George Street, St Albans, AL3 4ES
E : letterbox@sada-architecture.com
W : www.sada-architecture.com
T : 01 727 860810

Project: 24-013 Abbey Gardens
Drawing: Proposed East and West Elevation
Date: 10.07.2025 drawn by: YY check: CC
Scale: 1:200@A1 drwg no.: 500 rev. no.: P.02
© Copyright: This drawing or design may not be reproduced without permission.

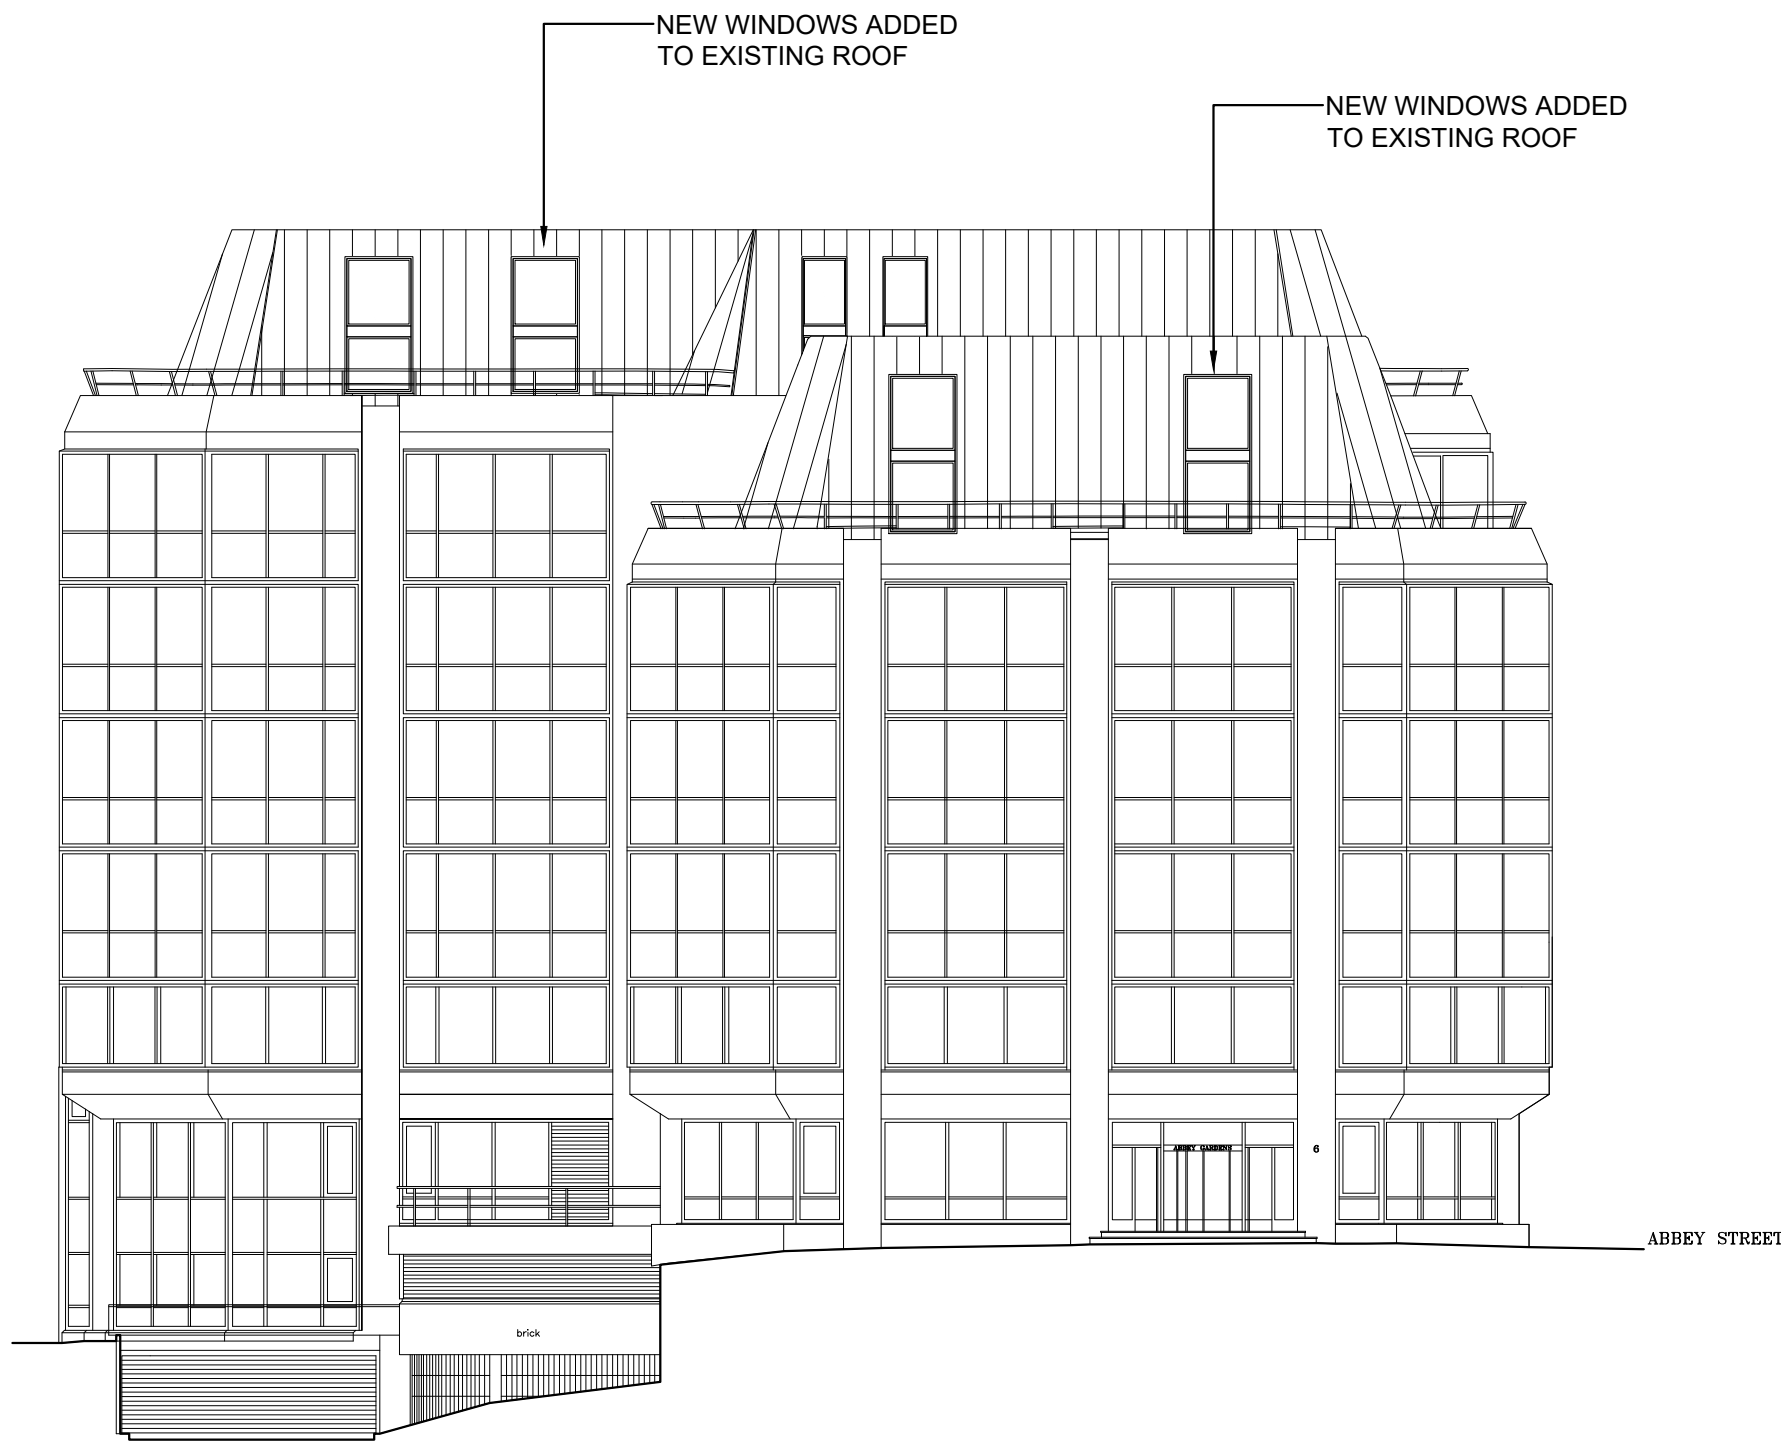

PROPOSED NORTH ELEVATION
SCALE 1:200

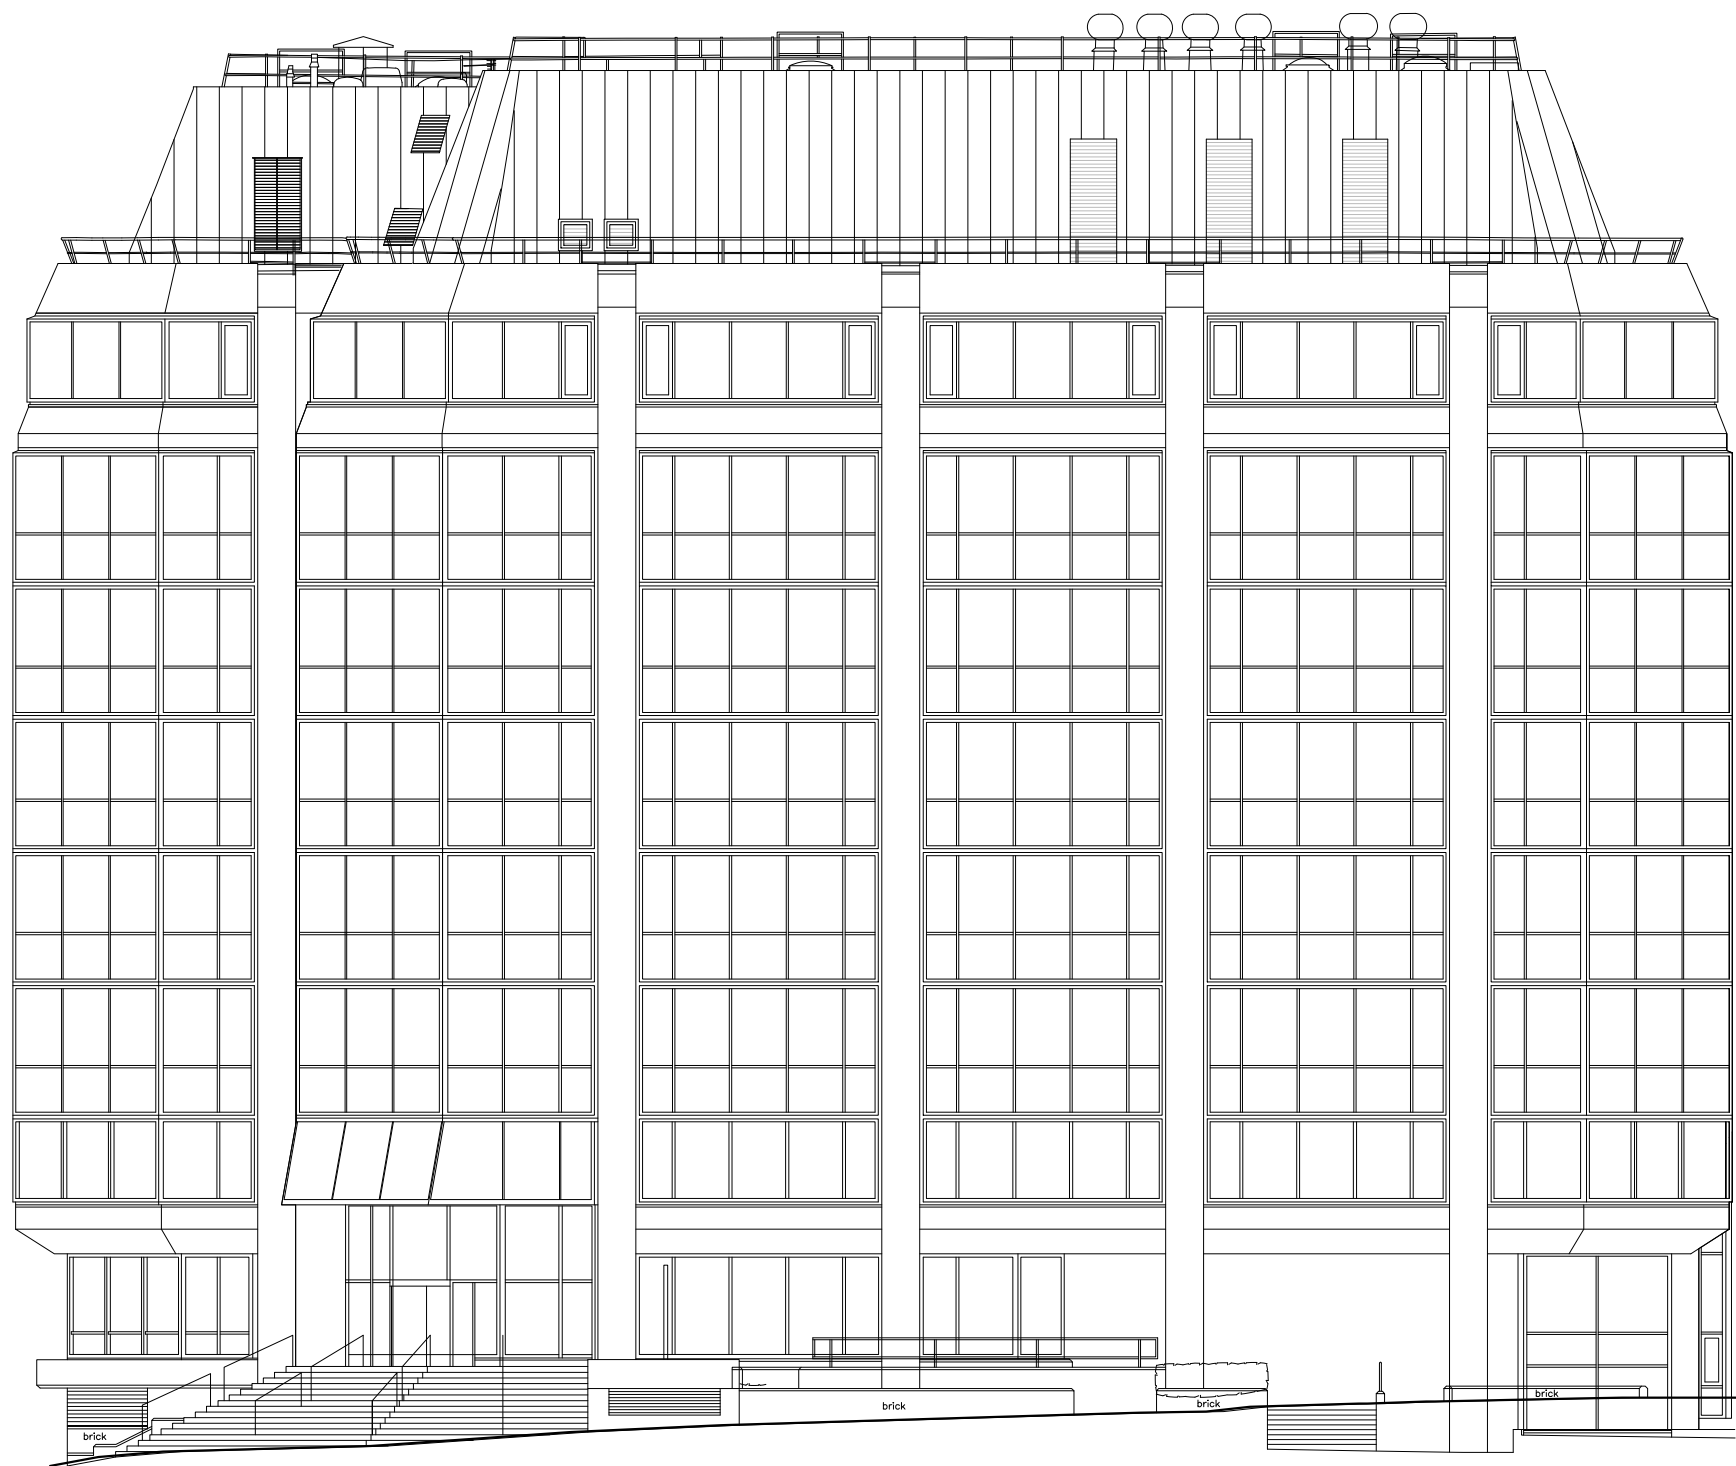

PROPOSED SOUTH ELEVATION
SCALE 1:200

NOTES

DO NOT SCALE - USE FIGURED DIMENSIONS ONLY.
ALL DIMENSIONS TO BE CHECKED ON SITE PRIOR TO CONSTRUCTION AND ANY DISCREPANCIES TO BE HIGHLIGHTED BY CONTRACTOR.
THIS DRAWING IS TO BE READ IN CONJUNCTION WITH ALL RELEVANT SPECIFICATIONS AND DRAWINGS.
ALL LEVELS ARE TO FINISHED LEVELS UNLESS OTHERWISE INDICATED.




Drawing Status:	P L A N N I N G	
Revision:	Description:	Date:
P.01	Issued for Information	10.07.25
P.02	Issued for Information	17.09.25
P L A N N I N G		


SADAarchitecture

P : 26C George Street, St Albans, AL3 4ES
E : letterbox@sada-architecture.com
W : www.sada-architecture.com
T : 01 727 860810

Project: 24-013 Abbey Gardens
Drawing: Proposed North and South Elevation
Date: 10.07.2025 drawn by: YY check: CC
Scale: 1:200@A1 drwg no.: 501 rev. no.: P.02
© Copyright: This drawing or design may not be reproduced without permission.

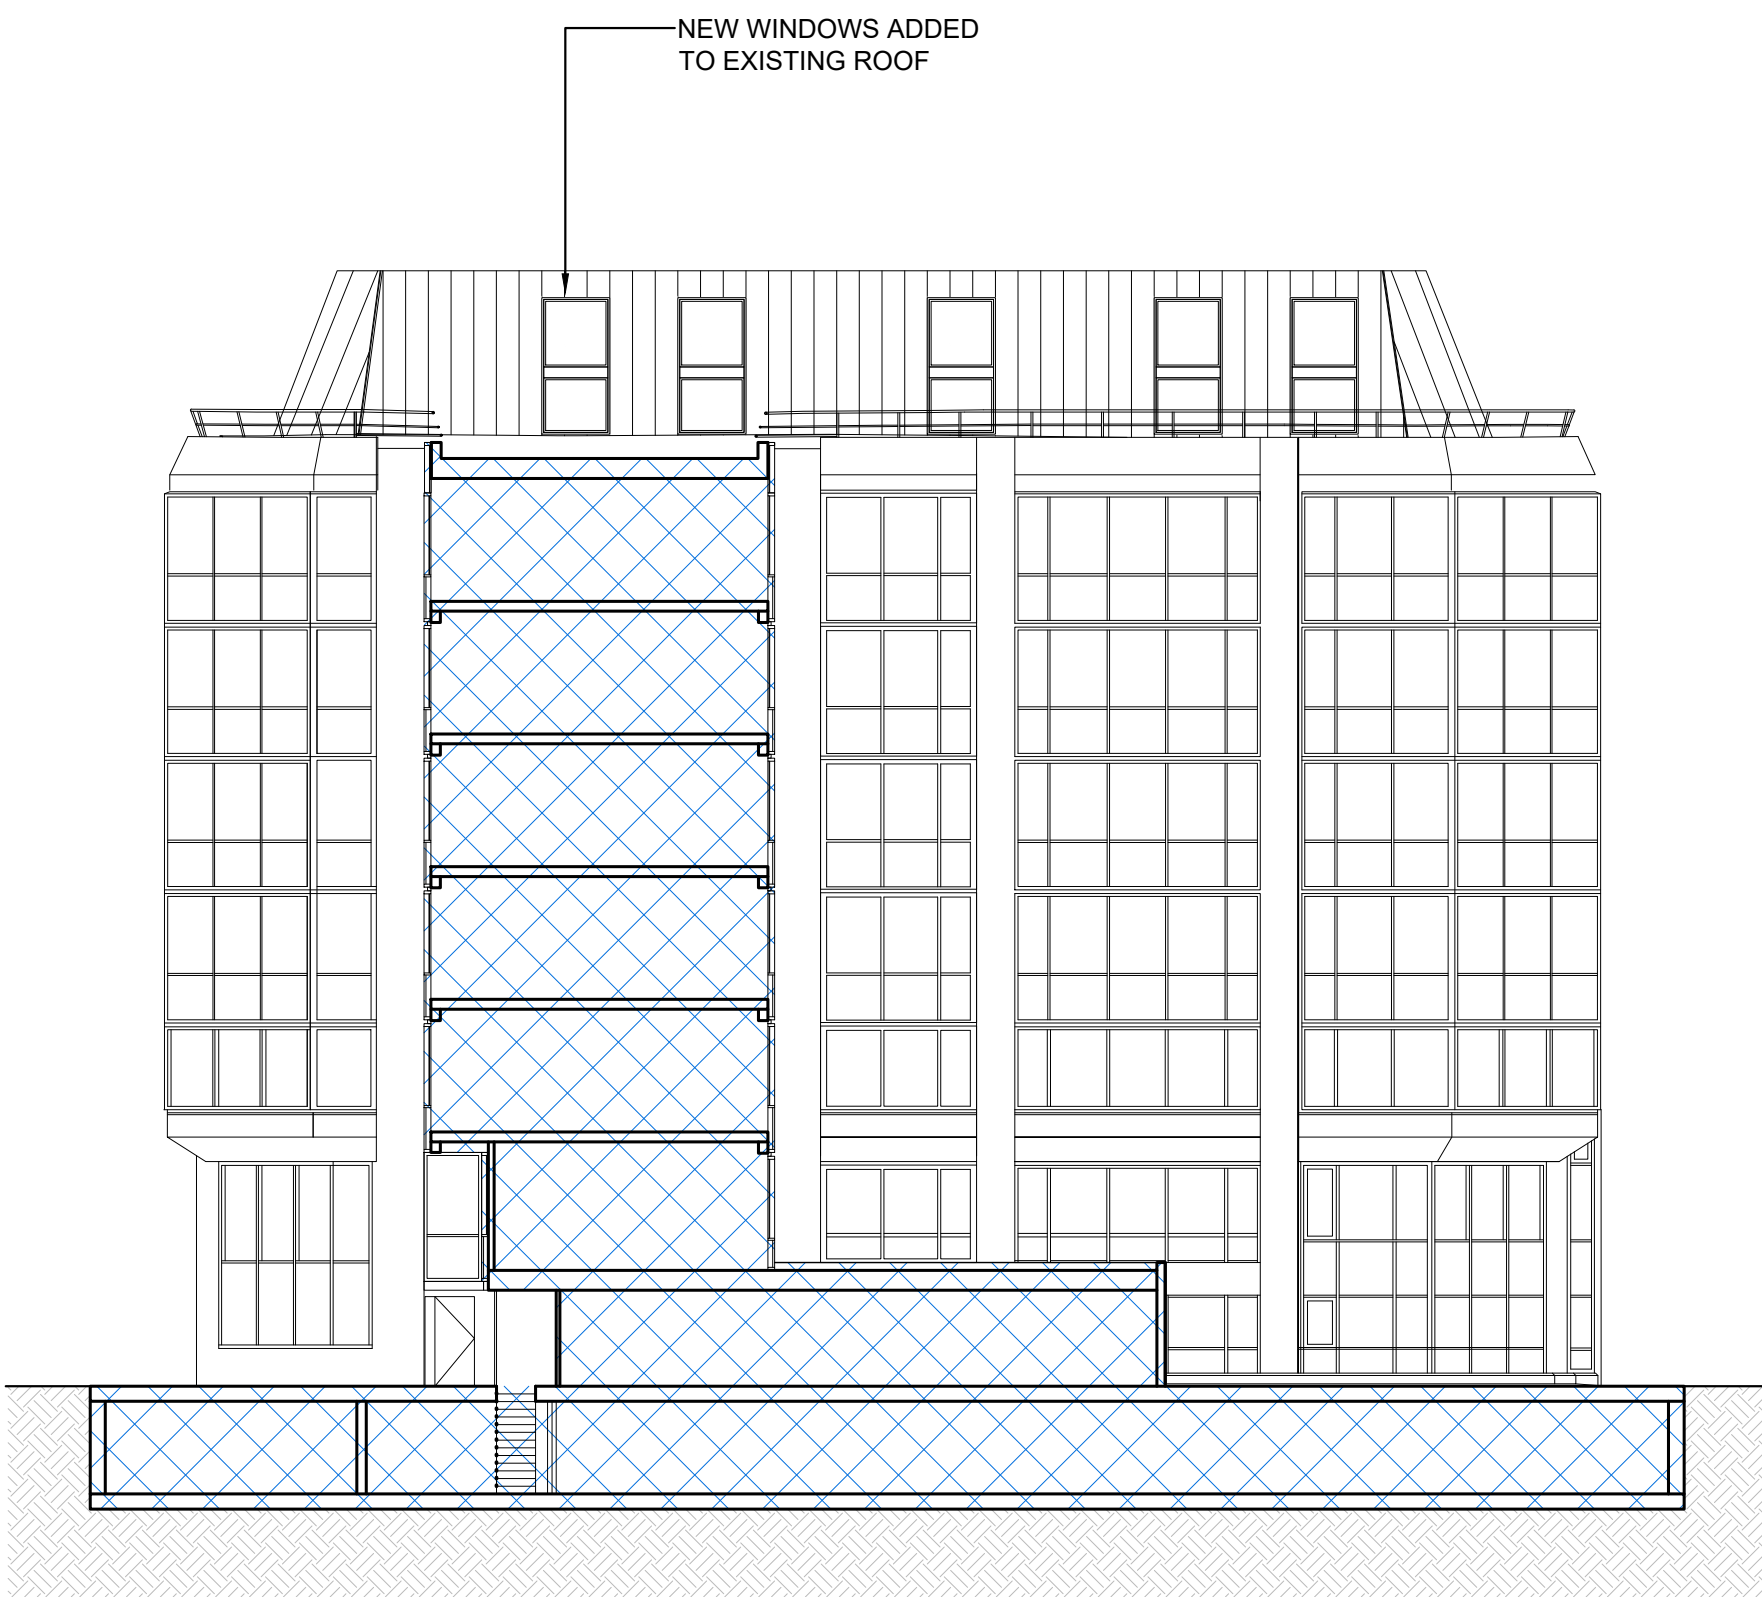


PROPOSED NORTH ELEVATION (CENTRAL BLOCK)
SCALE 1:200

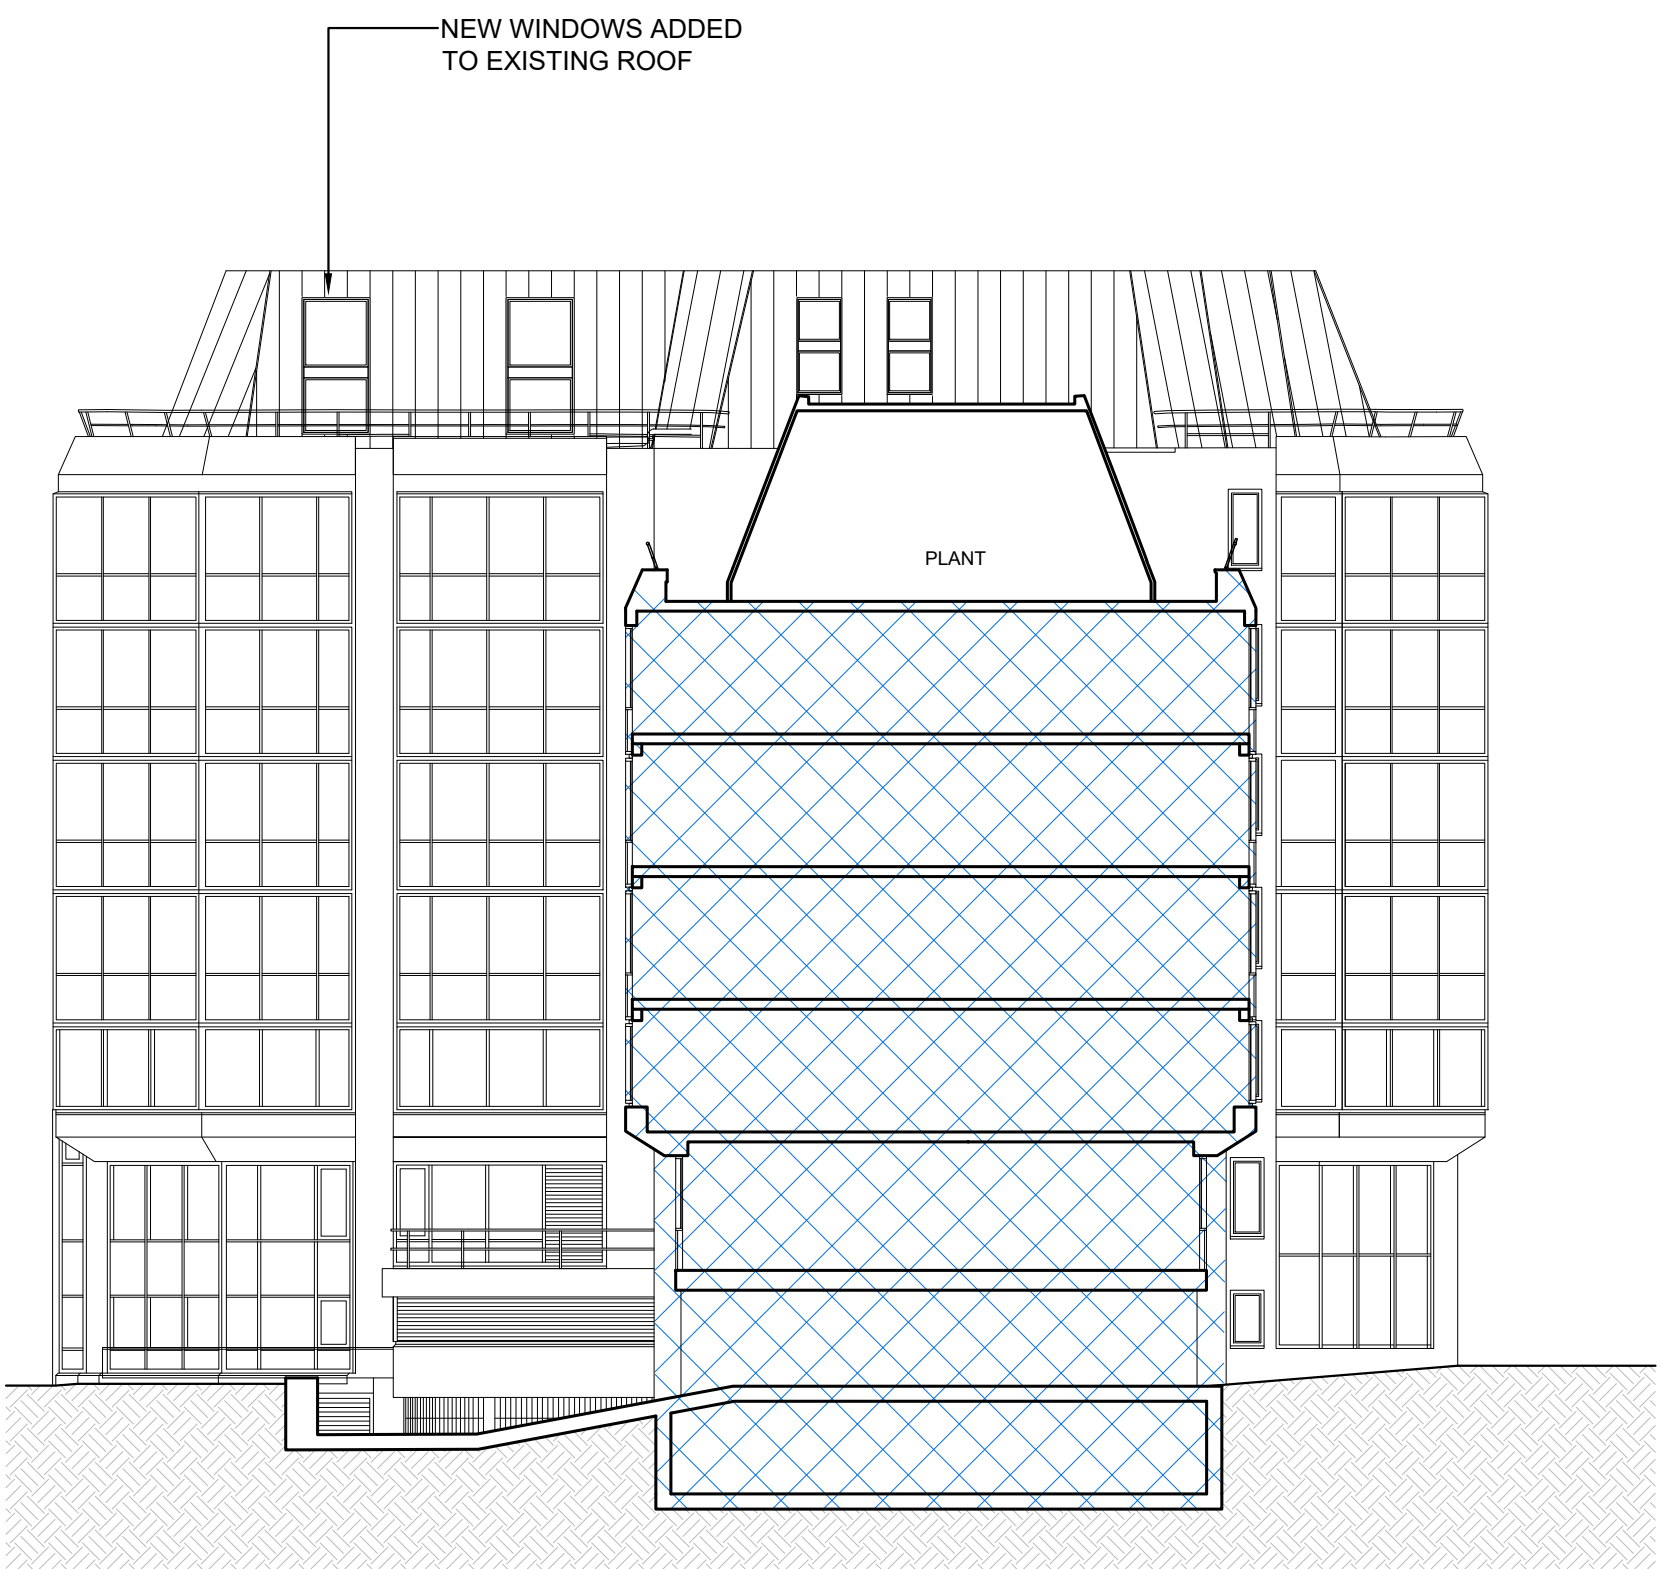


PROPOSED SOUTH ELEVATION (CENTRAL BLOCK)
SCALE 1:200

NOTES

DO NOT SCALE - USE FIGURED DIMENSIONS ONLY.
ALL DIMENSIONS TO BE CHECKED ON SITE PRIOR TO CONSTRUCTION AND ANY DISCREPANCIES TO BE HIGHLIGHTED BY CONTRACTOR.
THIS DRAWING IS TO BE READ IN CONJUNCTION WITH ALL RELEVANT SPECIFICATIONS AND DRAWINGS.
ALL LEVELS ARE TO FINISHED LEVELS UNLESS OTHERWISE INDICATED.

 

OUTSIDE SCOPE OF THIS APPLICATION

 


Drawing Status:	P L A N N I N G	
Revision:	Description:	Date:
P.01	Issued for Information	17.09.25
P L A N N I N G		

SADAarchitecture

P : 26C George Street, St Albans, AL3 4ES
E : letterbox@sada-architecture.com
W : www.sada-architecture.com
T : 01 727 860810

Project: 24-013 Abbey Gardens
Drawing: Proposed North&South Elevation (Central Block)
Date: 10.07.2025 drawn by: YY check: CC
Scale: 1:200@A1 drwg no.: 502 rev. no.: P.01
© Copyright: This drawing or design may not be reproduced without permission.

 


DO NOT SCALE - USE FIGURED DIMENSIONS ONLY.

ALL DIMENSIONS TO BE CHECKED ON SITE PRIOR TO CONSTRUCTION AND ANY DISCREPANCIES TO BE HIGHLIGHTED BY CONTRACTOR.

THIS DRAWING IS TO BE READ IN CONJUNCTION WITH ALL RELEVANT SPECIFICATIONS AND DRAWINGS.

ALL LEVELS ARE TO FINISHED LEVELS UNLESS OTHERWISE INDICATED.

Project: 24-013 Abbey Gardens		
Drawing: Existing Section AA		
Date: 10.07.2025	drawn by: YY	check: CC
Scale: 1:50@A1	drwg no.: 400	rev. no.: P.01
© Copyright: This drawing or design may not be reproduced without permission		

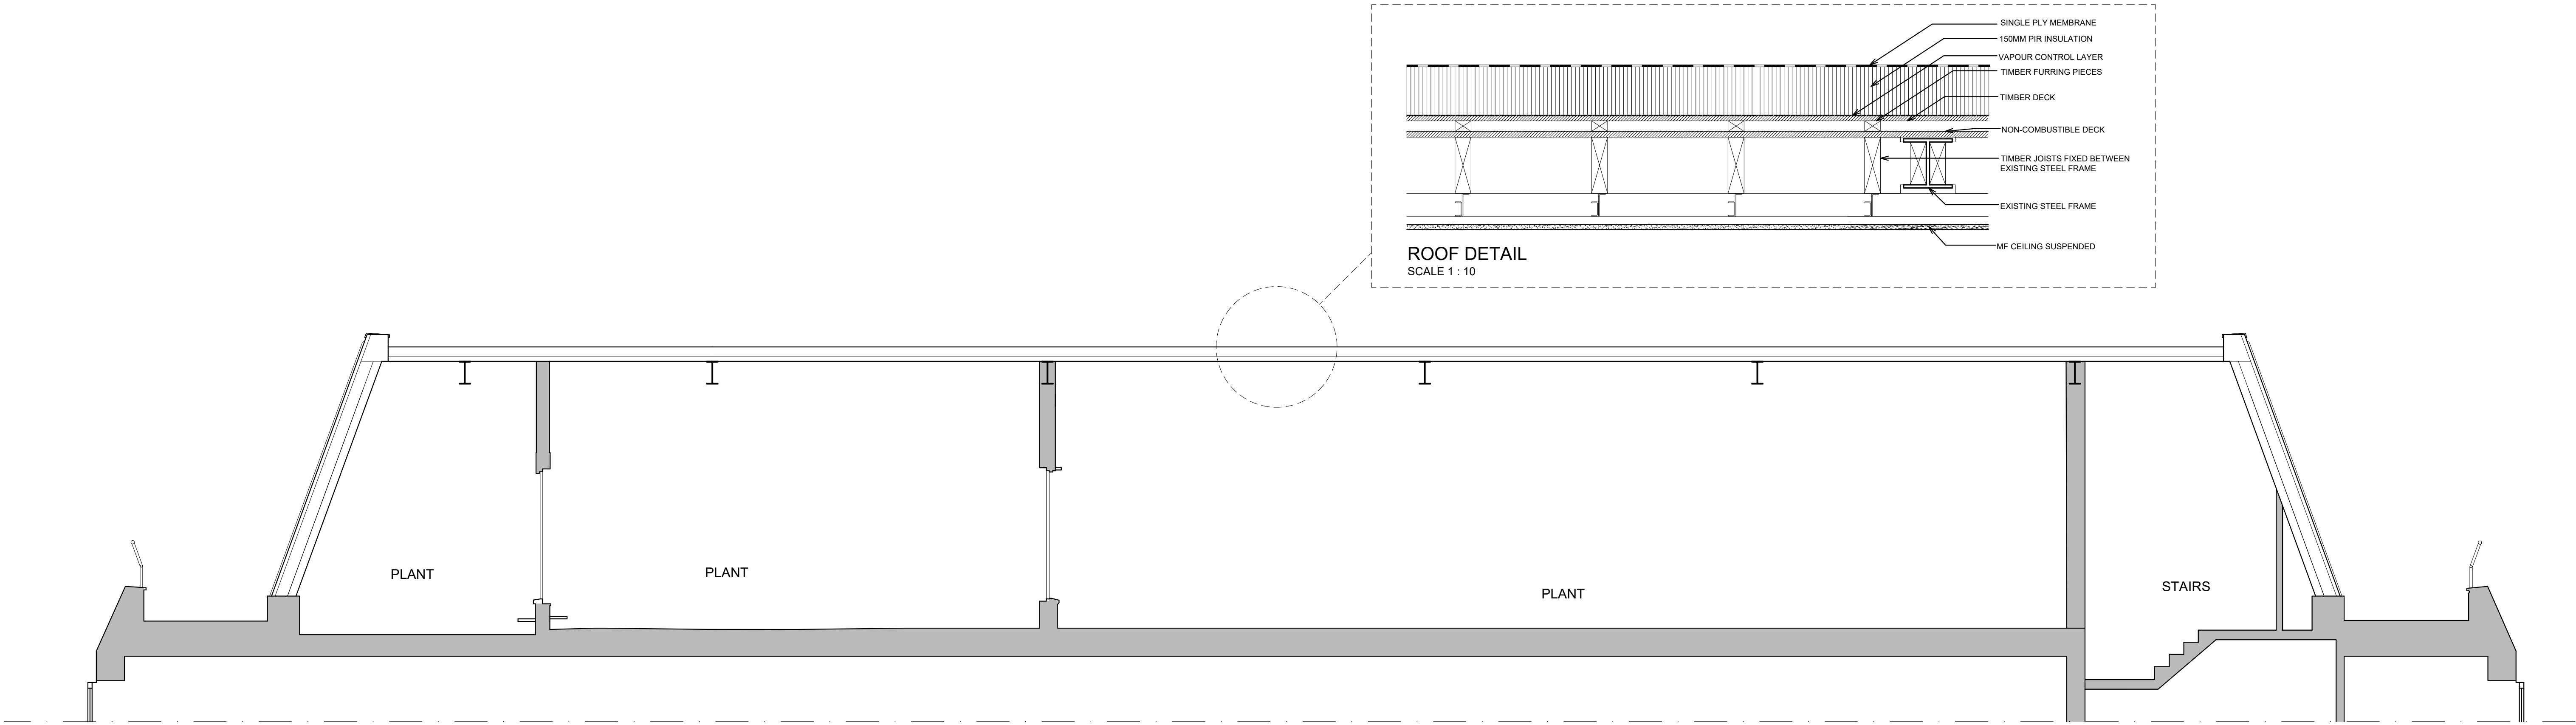

PROPOSED SECTION (Central Block Roof)
SCALE 1:50

NOTES

DO NOT SCALE - USE FIGURED DIMENSIONS ONLY.

ALL DIMENSIONS TO BE CHECKED ON SITE PRIOR TO CONSTRUCTION AND ANY DISCREPANCIES TO BE HIGHLIGHTED BY CONTRACTOR.

THIS DRAWING IS TO BE READ IN CONJUNCTION WITH ALL RELEVANT SPECIFICATIONS AND DRAWINGS.

ALL LEVELS ARE TO FINISHED LEVELS UNLESS OTHERWISE INDICATED.

Drawing Status:	P L A N N I N G	
Revision:	Description:	Date:
P.01	Issued for Information	26.09.25
P L A N N I N G		

SADAarchitecture

P : 26C George Street, St Albans, AL3 4ES
E : letterbox@sada-architecture.com
W : www.sada-architecture.com
T : 01 727 860810

Project: 24-013 Abbey Gardens
Drawing: Proposed Section AA
Date: 10.07.2025 drawn by: YY check: CC
Scale: 1:50@A1 drwg no.: 401 rev. no.: P.01

© Copyright: This drawing or design may not be reproduced without permission.



DO NOT SCALE - USE FIGURED DIMENSIONS ONLY.

ALL DIMENSIONS TO BE CHECKED ON SITE PRIOR TO CONSTRUCTION AND ANY DISCREPANCIES TO BE HIGHLIGHTED BY CONTRACTOR.

THIS DRAWING IS TO BE READ IN CONJUNCTION WITH ALL RELEVANT SPECIFICATIONS AND DRAWINGS.

ALL LEVELS ARE TO BE FINISHED LEVELS UNLESS OTHERWISE INDICATED.

P L A N N I N G

P : 26C George Street, St Albans, AL3 4
E : letterbox@sada-architecture.com
W : www.sada-architecture.com
T : 01 727 860810

Project:	24-013 Abbey Gardens		
Drawing:	Existing & Proposed Facade Section		
Date:	10.07.2025	drawn by: YY	check: CC
Scale:	1:20@A1	drwg no.: 450	rev. no.: P.02
© Copyright: This drawing or design may not be reproduced without permission			