



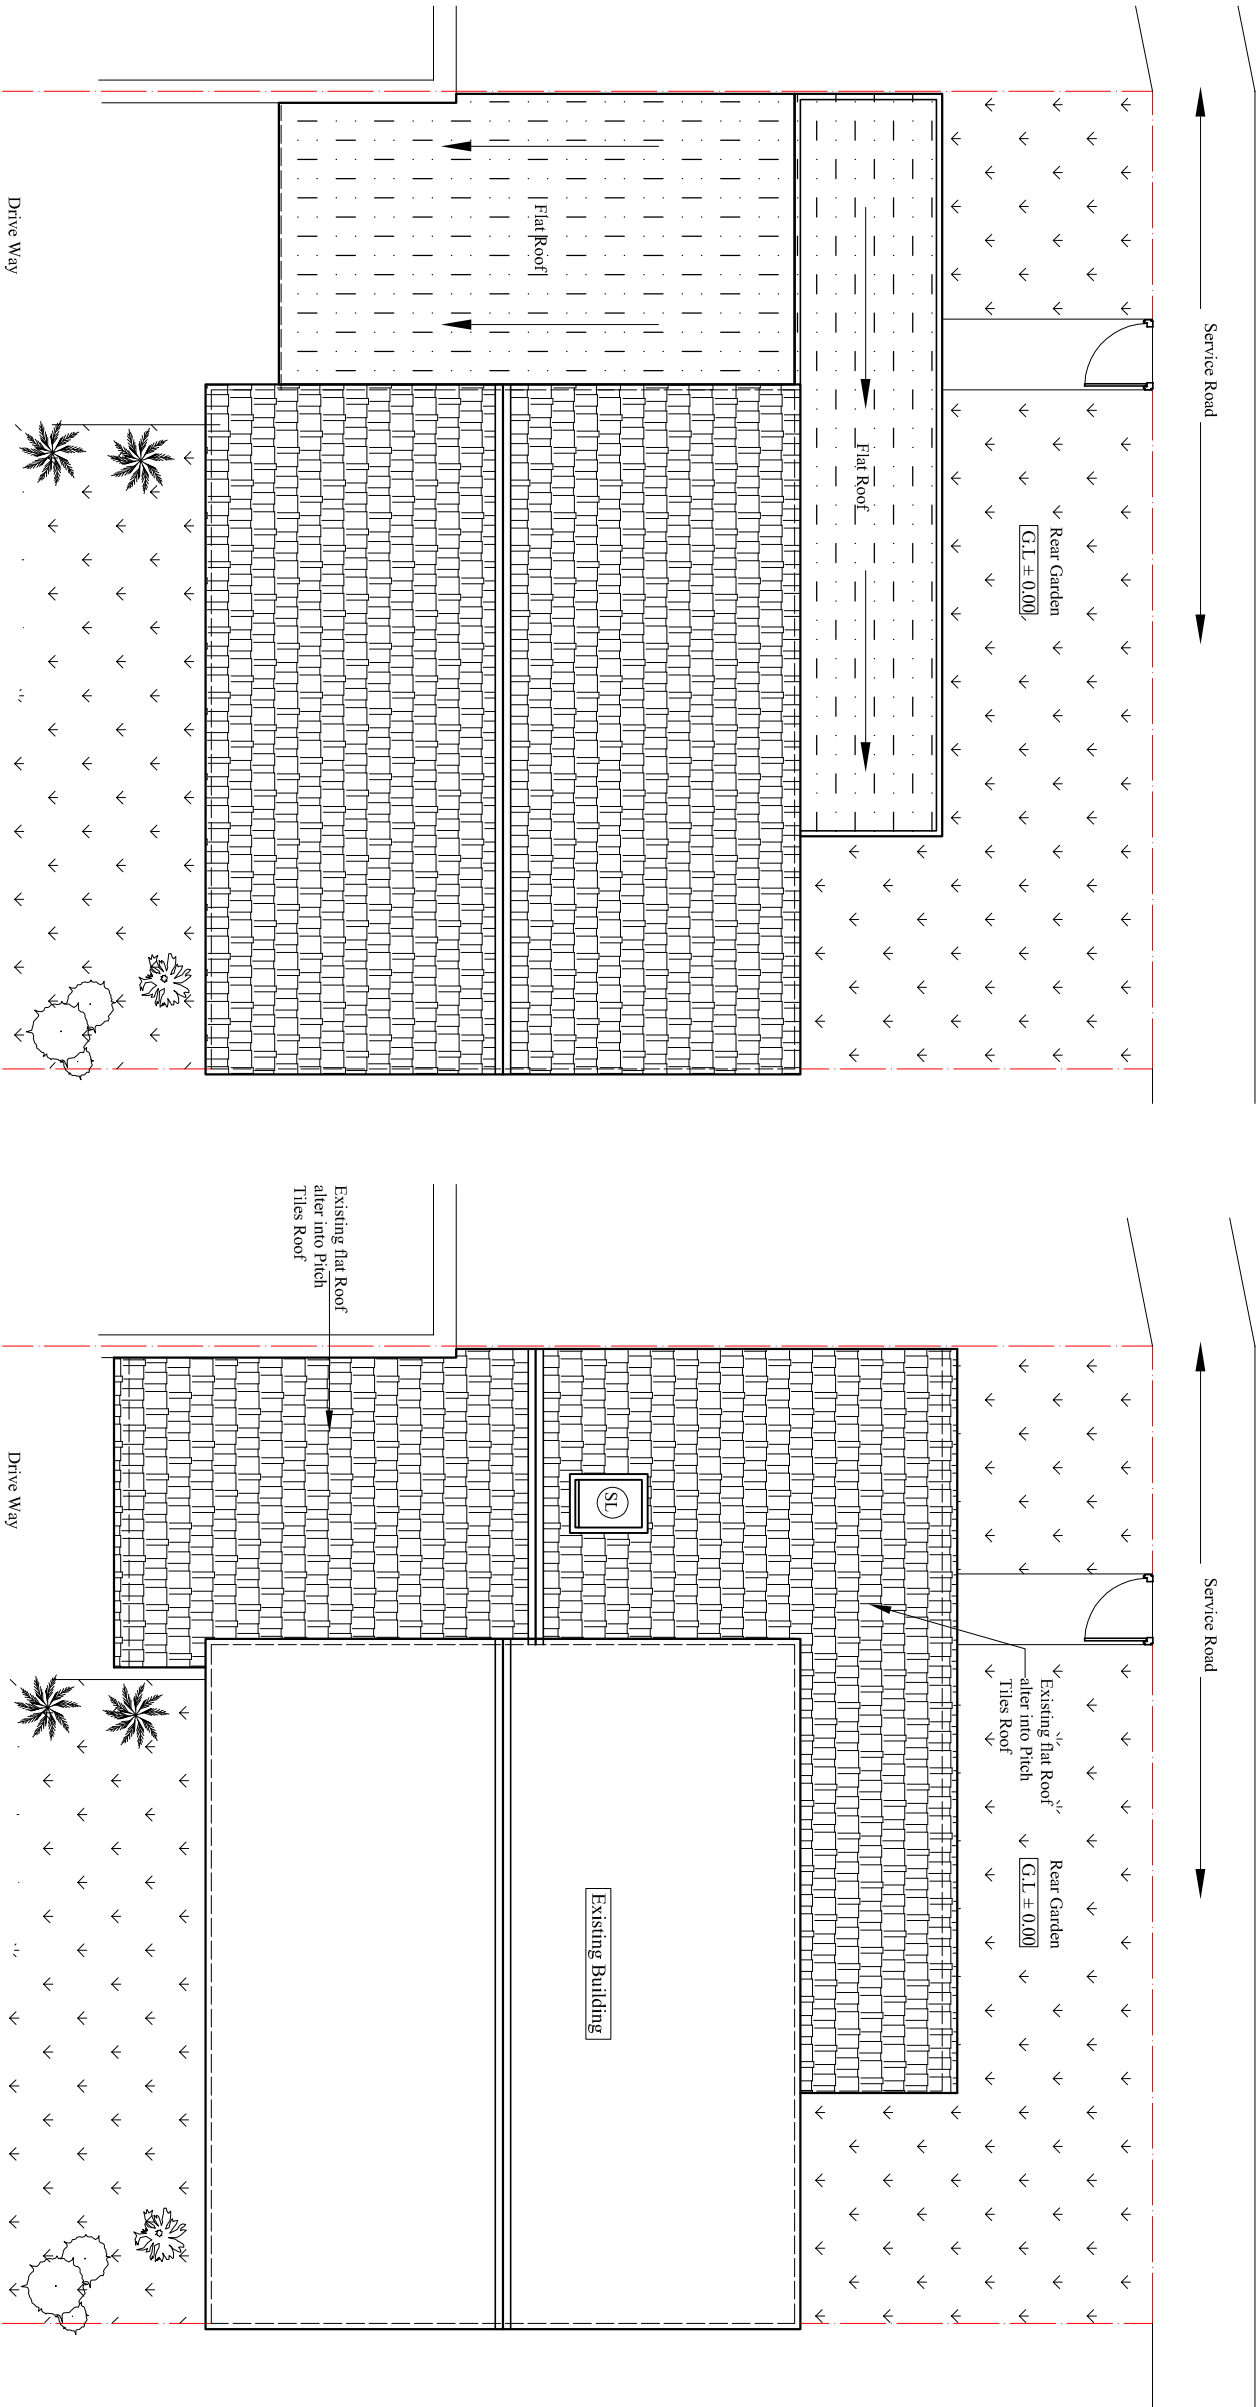

BLUE ARCHITECTURE LIMITED
Consulting Architects, Engineers and Interiors.
102 Dorchester Waye, Hayes, Middlesx.
UB4 0HY, London.

Contact:
Email: rabinkhadka@hotmail.co.uk,
Cell: 044 + 078 3293 8374
Web site: www.bluearcdesign.co.uk

Notes:
© 2025 Blue Architecture Limited.
All rights reserved.
All drawings are for the purpose of gaining
Planning Permission approval only.
All written dimensions to be taken in
preferences to scaled dimensions.

 

Existing Roof Plan
Scale:1:100

Proposed Roof Plan
Scale:1:100

Rev.	Description	By	Ckd	Date

Client:
Renku Limited.

Project:
Existing side garage extend at front, conversion
into Habitable use and alter existing flat roof
to pitch tiles roof wraparound.

Location:
12 Elslow Avenue, Caversham,Reading,
RG4 6RX.

Status:
PLANNING

Title:
Existing and Proposed Roof plans.

Drawn by:	Sr. Fr.	Checked by:
L.p	---	R.k
Project no:	Sheet Size	Sheet no.
BAL-1862	A3	
Date:	Scale:	
05/10/2025	1:100	