
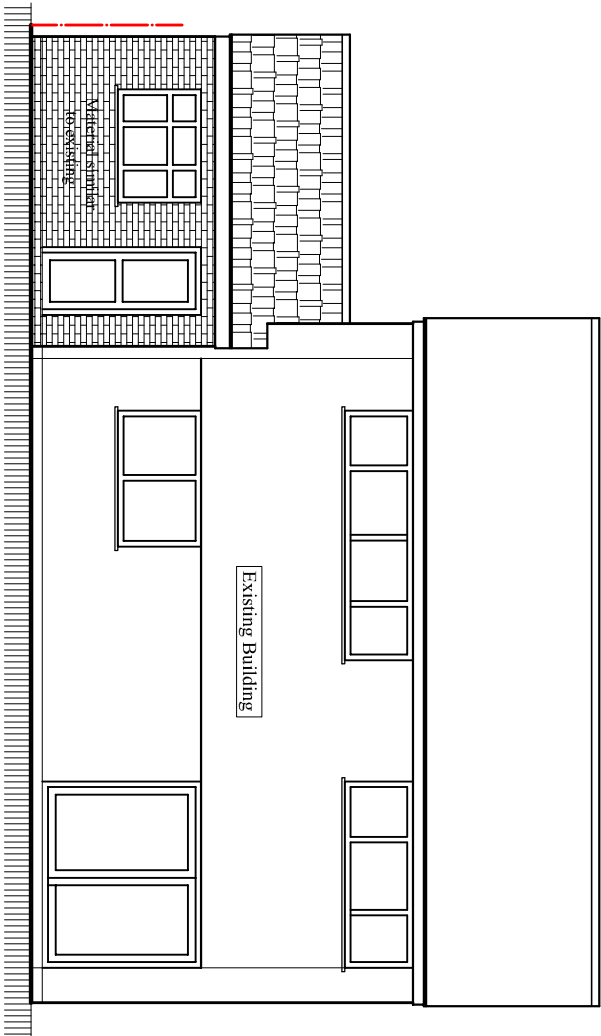



Contact:
Email: rabinkhadka@hotmail.co.uk,
Cell: 044 + 078 3293 8374
Web site: www.bluearchdesign.co.uk

Notes:
© 2025 Blue Architecture Limited.
All rights reserved.
All drawings are for the purpose of gaining
Planning Permission approval only.
All written dimensions to be taken in
preferences to scaled dimensions.

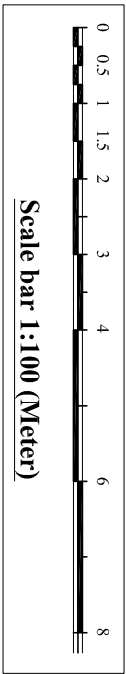


Proposed West Elevation

Scale:1:100

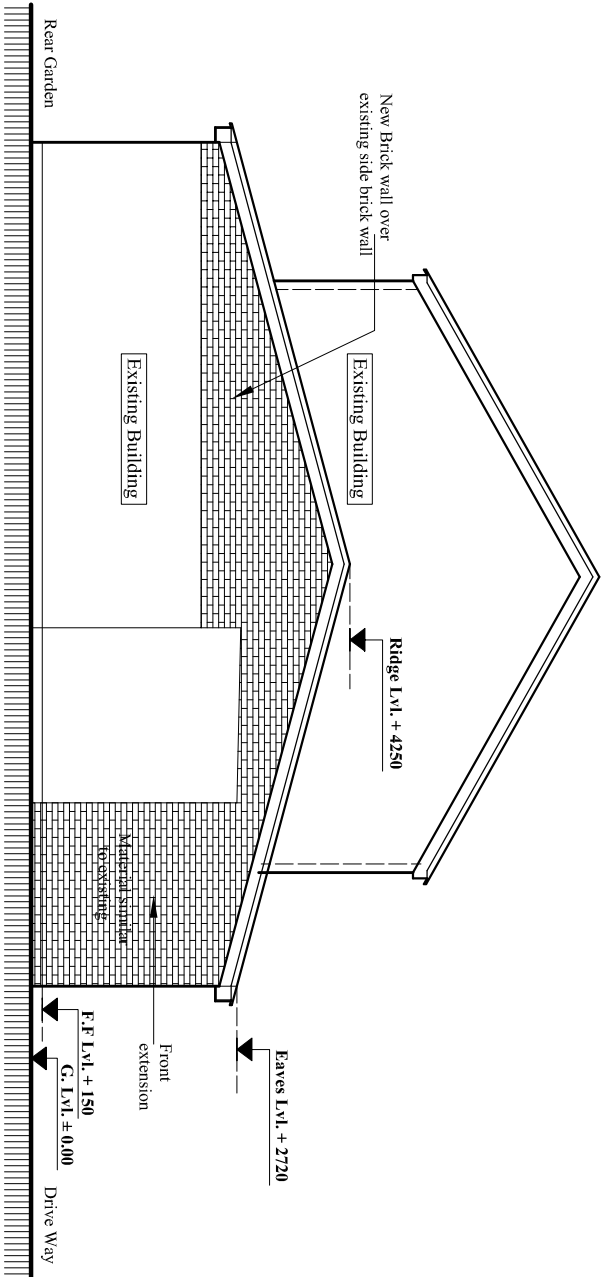


Proposed North Elevation

Scale:1:100

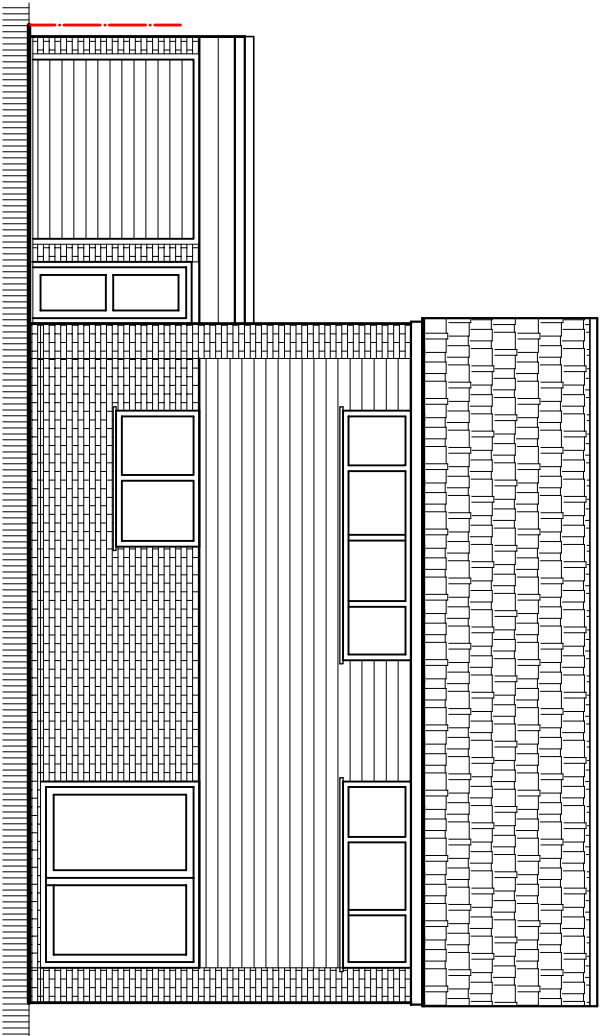

Existing West Elevation

Scale:1:100

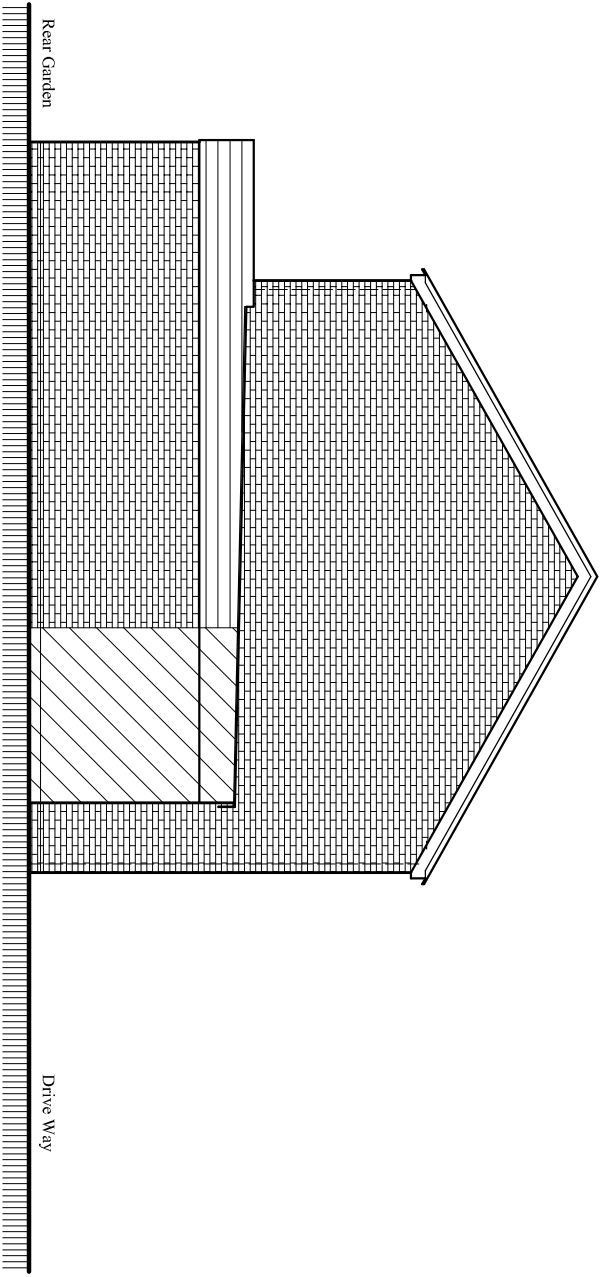

Existing North Elevation

Scale:1:100

Rev.	Description	By	Ckd	Date

Client:
Renku Limited.

Project:
Existing side garage extend at front, conversion into Habitable use and alter existing flat roof to pitch tiles roof wraparound.

Location:
12 Elstow Avenue, Caversham,Reading,
RG4 6RX.

Status:
PLANNING

Title:
Existing and Proposed Elevations-1

Drawn by: L.p	Str. Fr. ---	Checked by: R.k	Sheet no. 03
Project no: BAL-1862	Sheet Size A3		
Date: 15/07/2025	Scale: 1:100		