


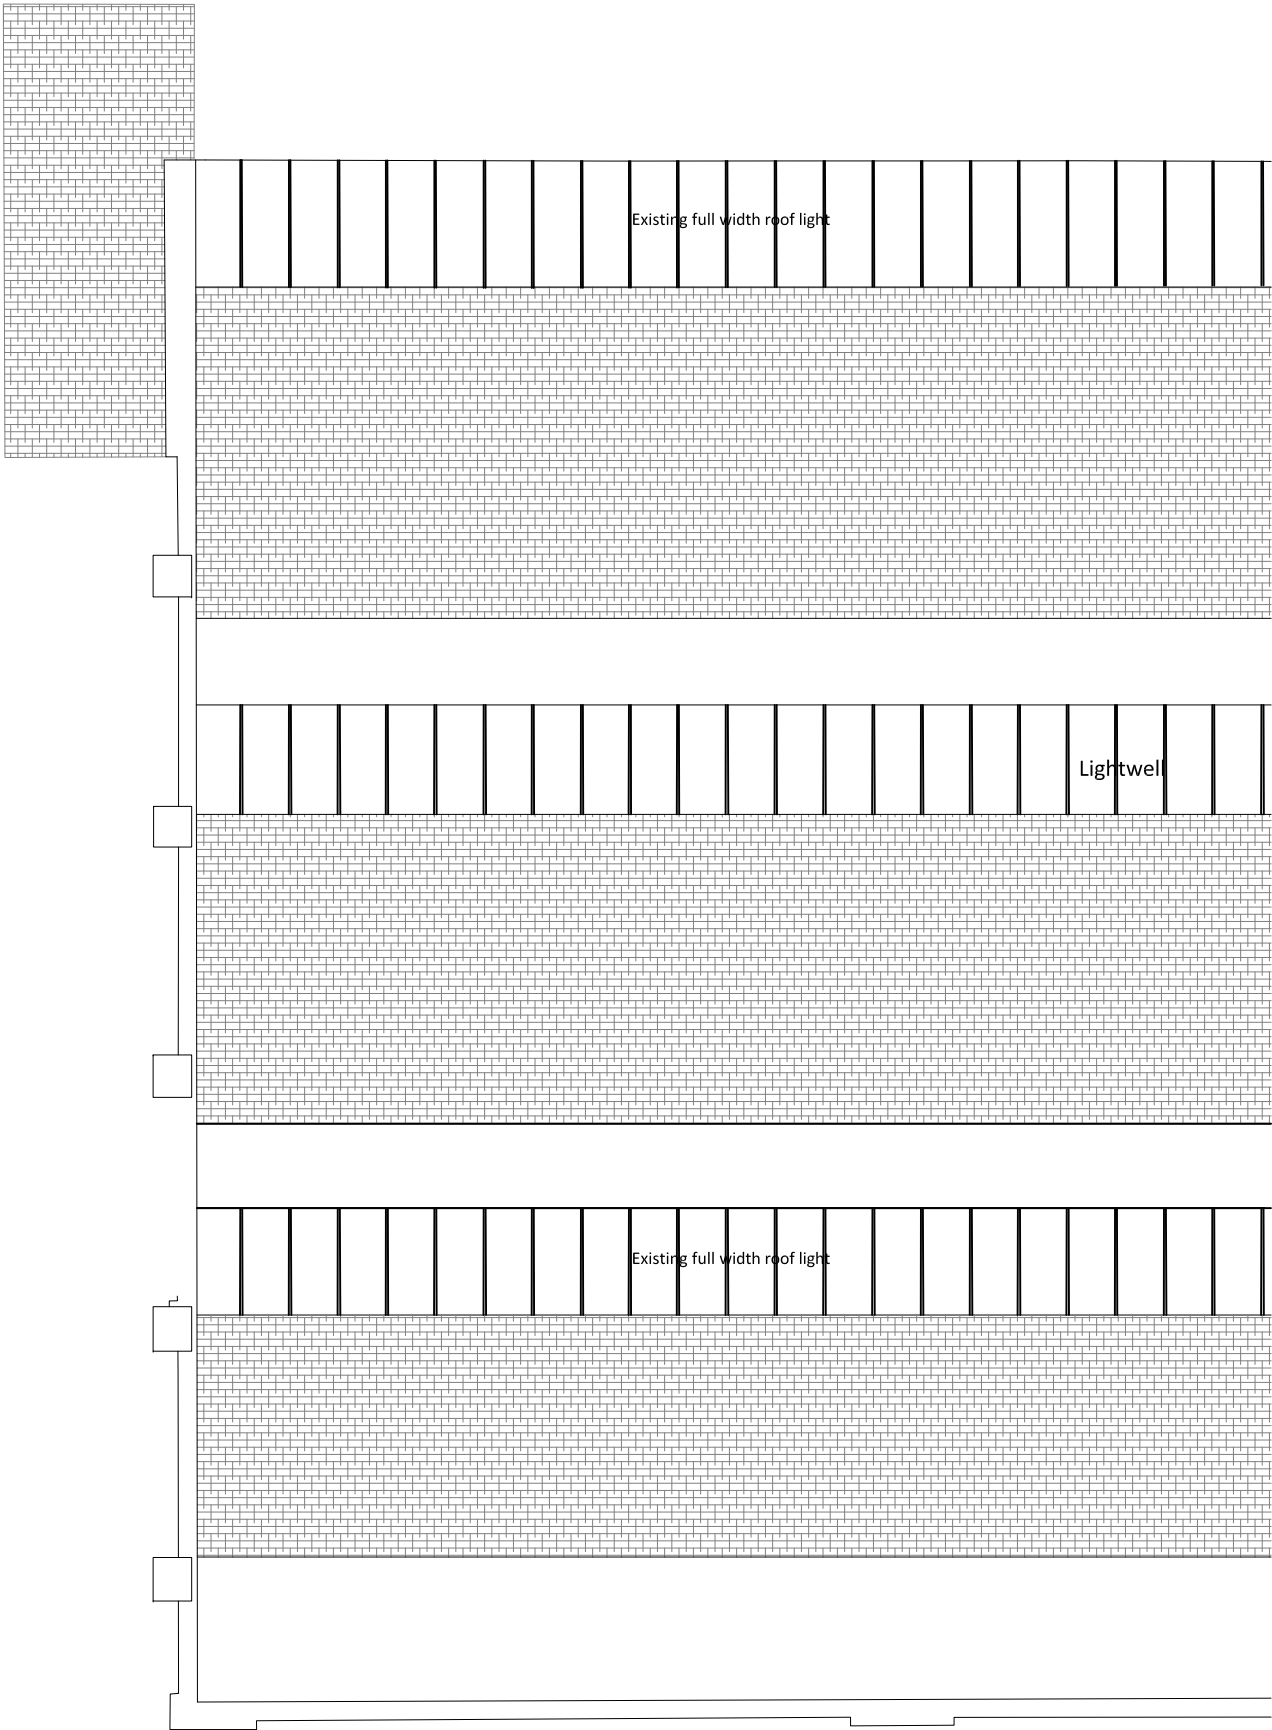

Roof Plan

Existing and Proposed



Project
92 AUDLEY STREET
READING RG30 1BS

Drawing
PROPOSED ROOF PLAN

Dwg No. 107	Date JULY 2025
-----------------------	--------------------------

Scale @ A3 1:100

