


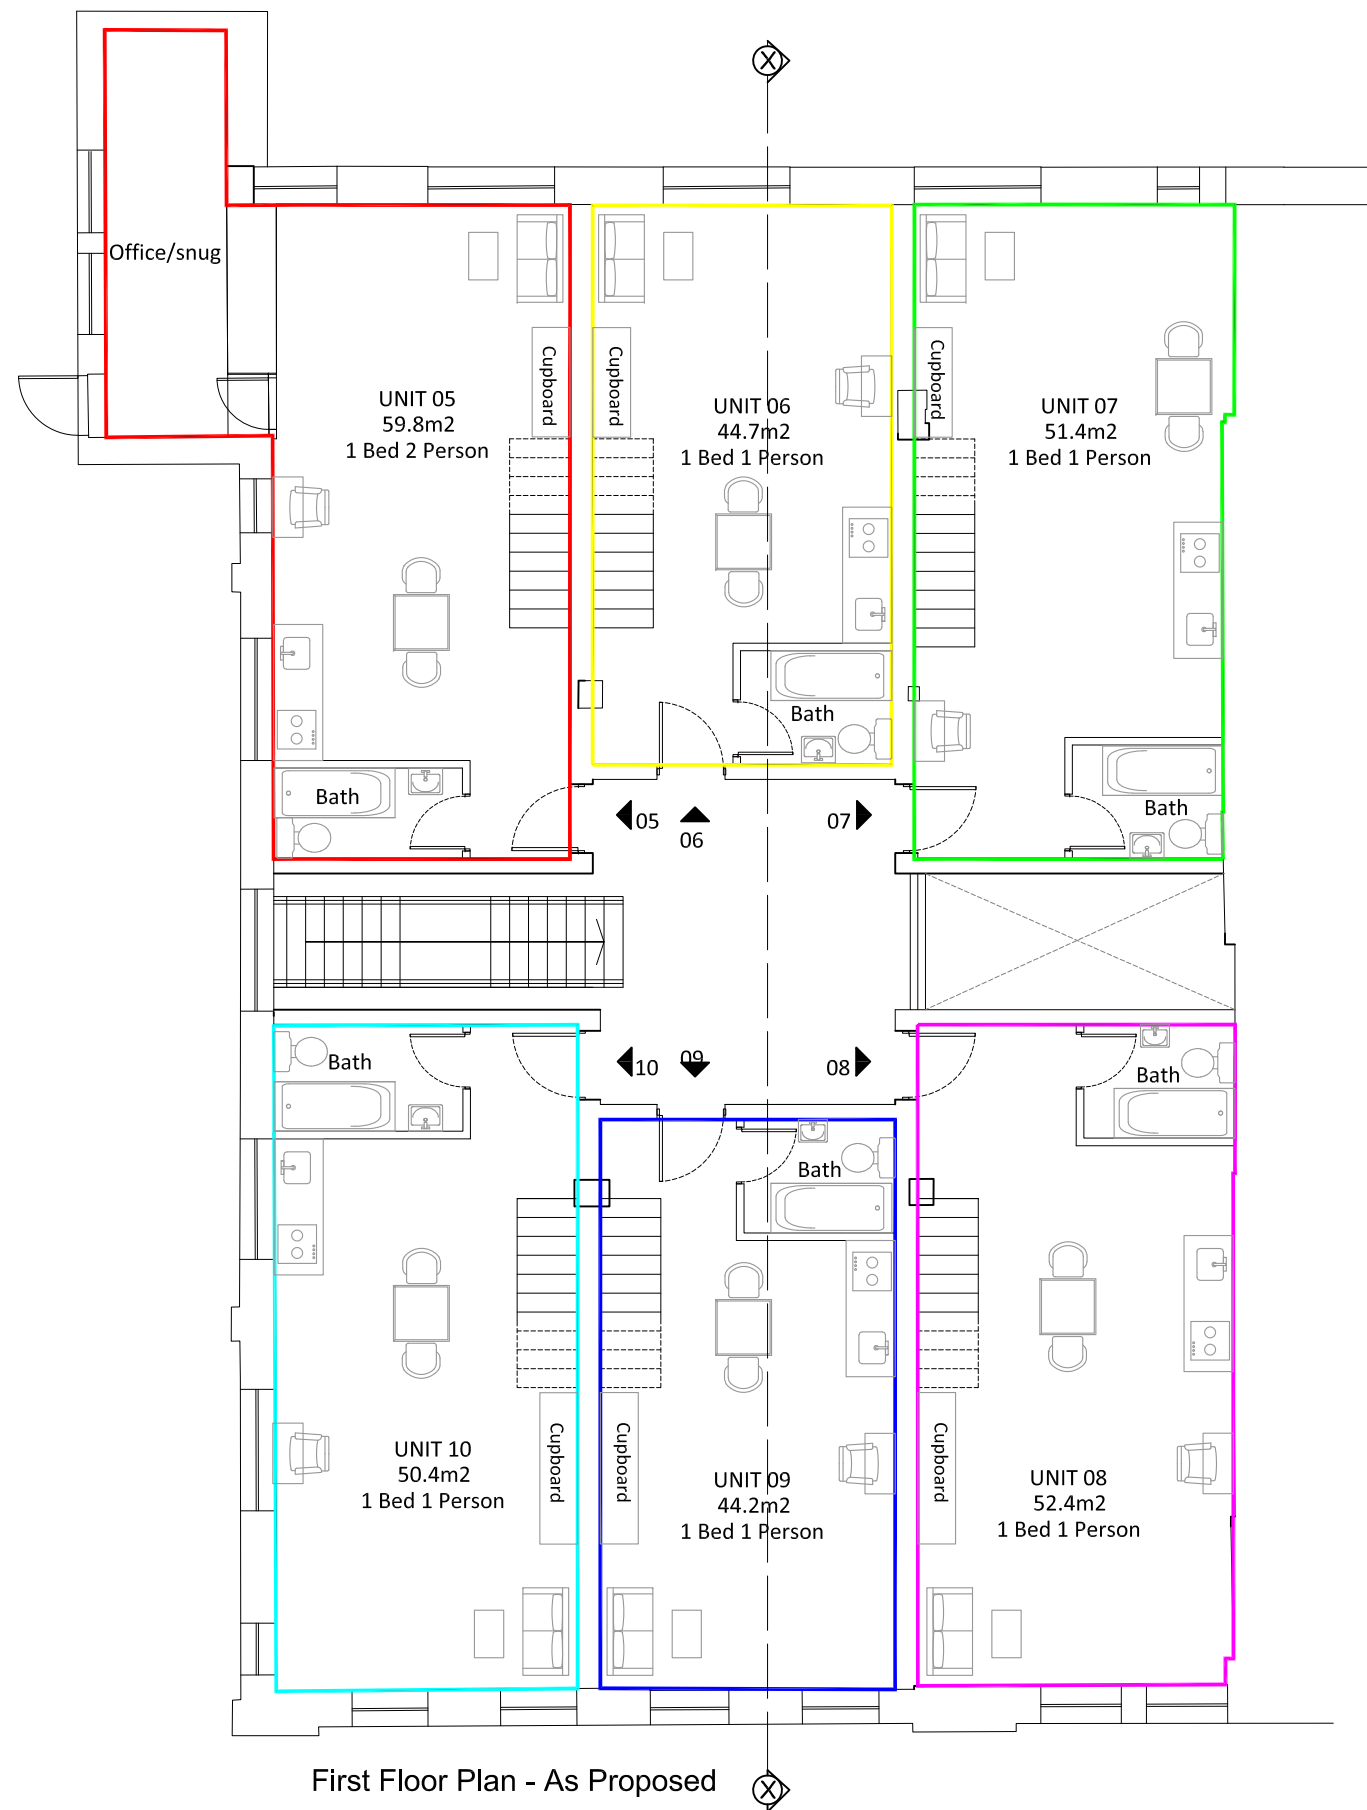

Project
92 AUDLEY STREET
READING RG30 1BS

Drawing
PROPOSED FIRST FLOOR PLAN

Dwg No.	Date
105	JULY 2025

Scale @ A3 1:100

