


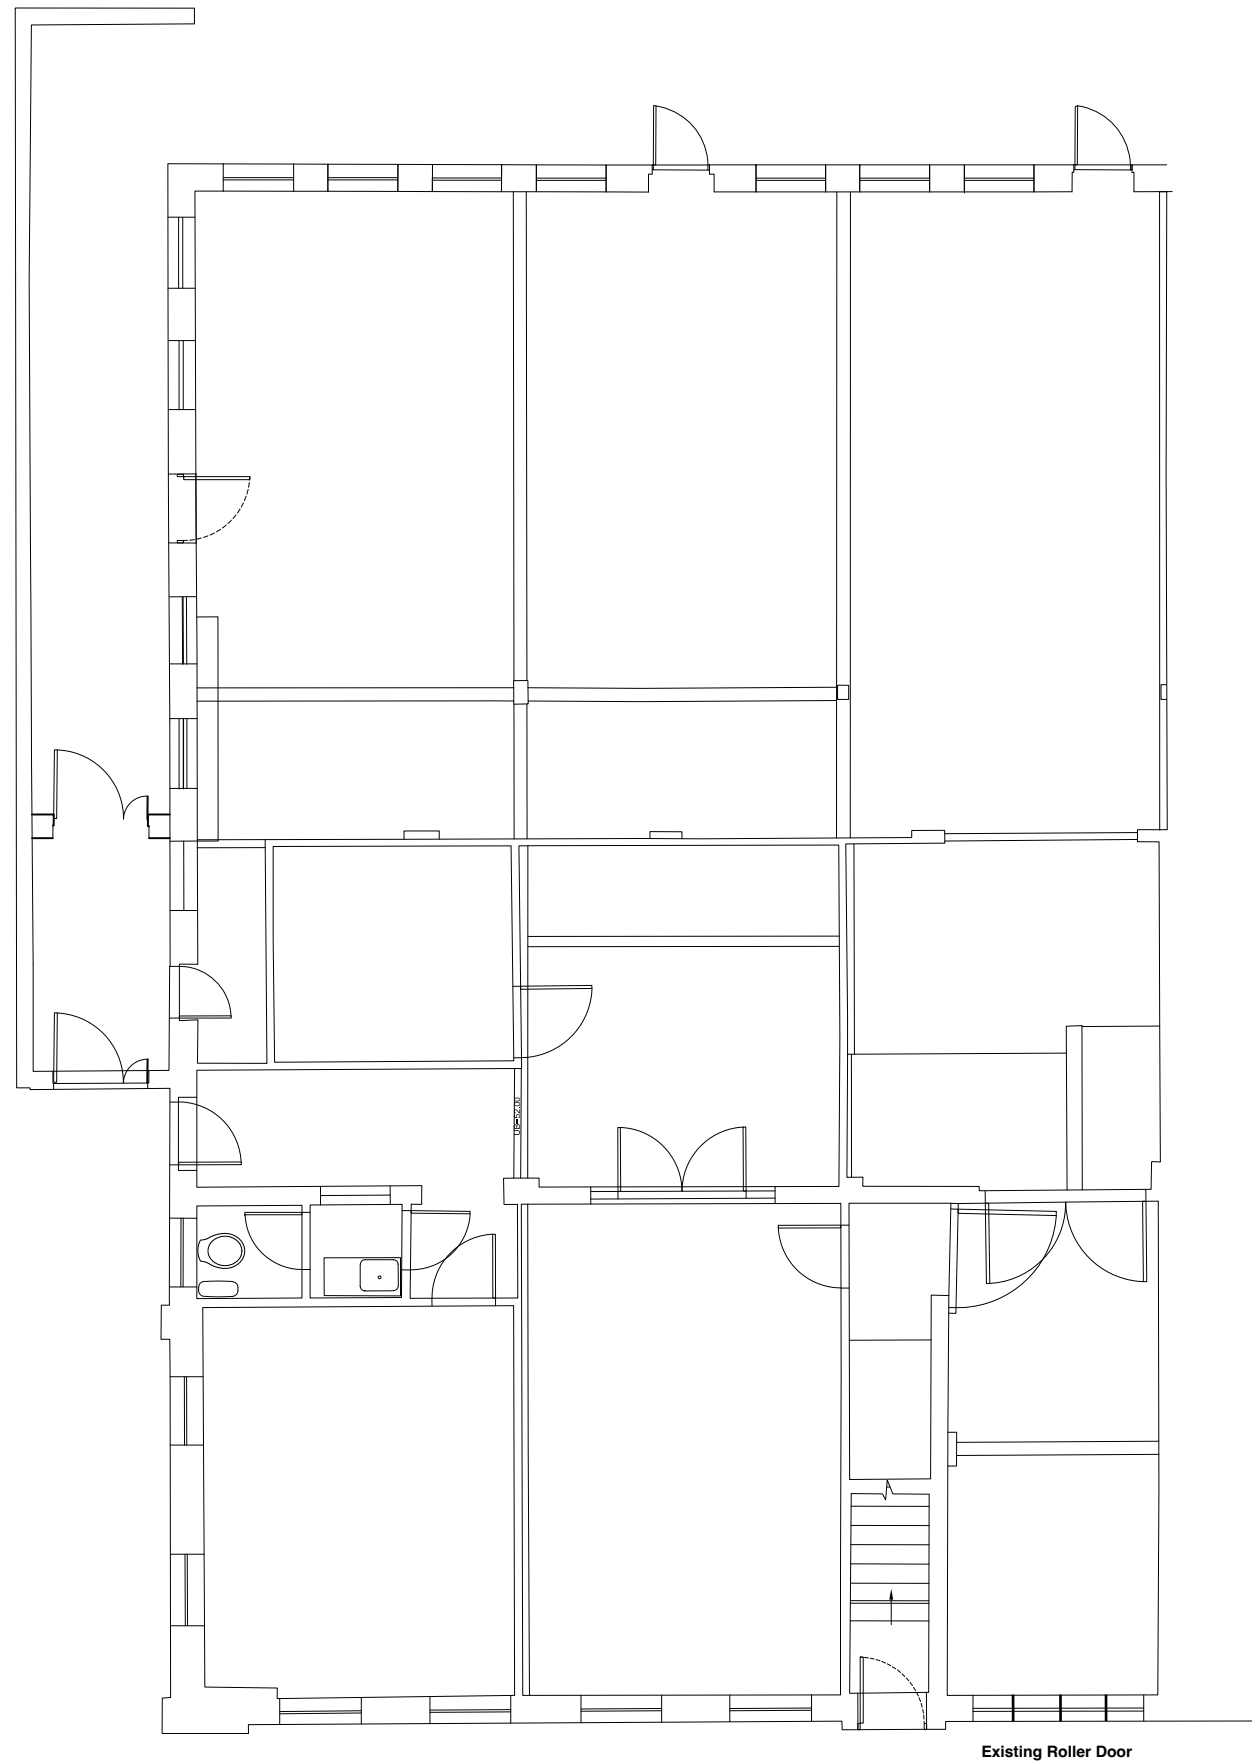

Ground Floor Plan - As Existing



Project 92 AUDLEY STREET READING RG30 1BS	
Drawing EXISTING GROUND FLOOR PLAN	
Dwg No. 101	Date JULY 2025
Scale @ A3 1:100	