


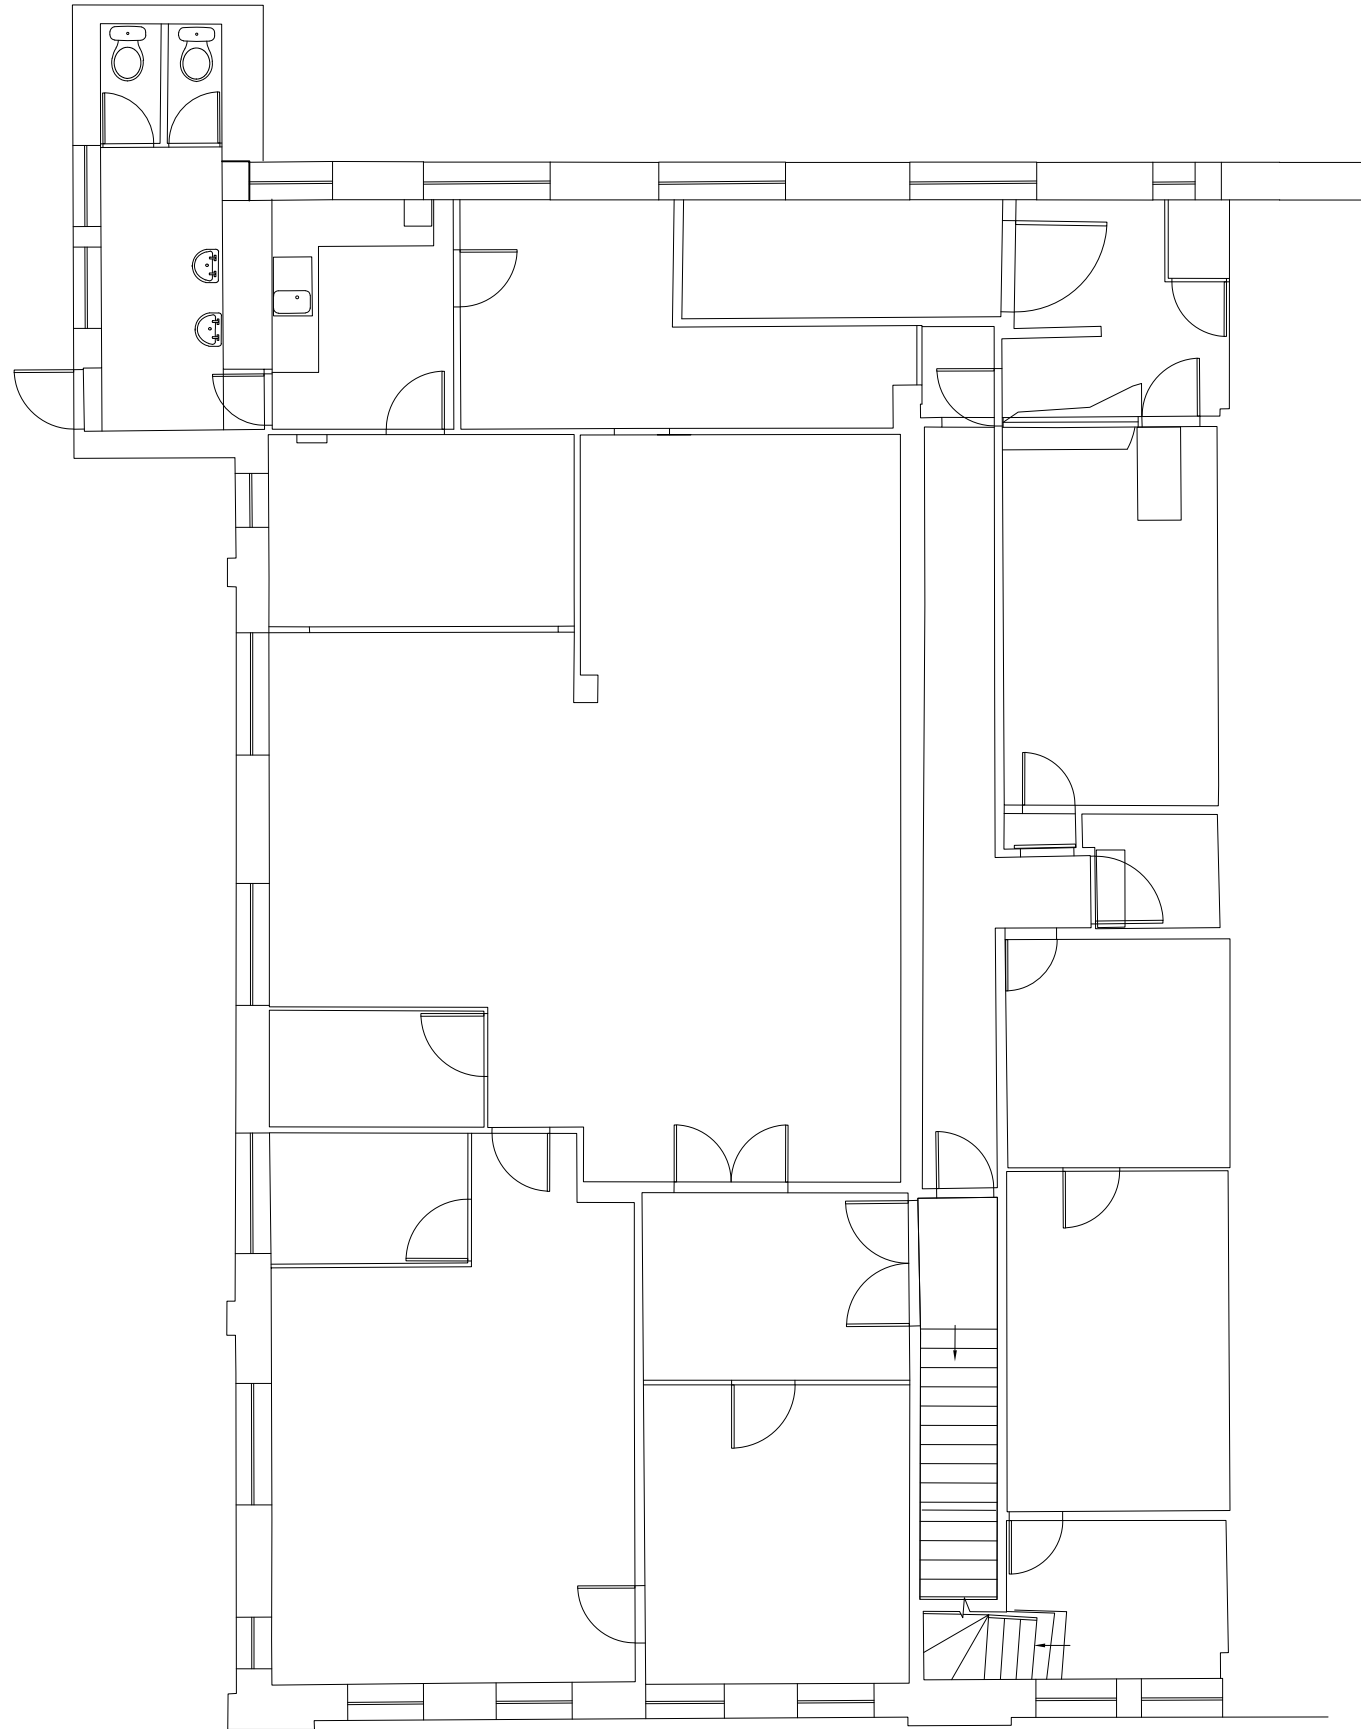

First Floor Plan - As Existing



Project
92 AUDLEY STREET
READING RG30 1BS

Drawing
EXISTING FIRST FLOOR PLAN

Dwg No.	Date
102	JULY 2025

Scale @ A3	1:100
------------	-------

