

This drawing is copyright.
It is sent to you in confidence and must not be reproduced or disclosed to third parties without our prior permission.


This drawing is to be read in conjunction with all relevant consultants, specialist manufacturers drawings and specifications.

Any discrepancies in dimensions or details on or between these drawings should be drawn to our attention.

All dimensions are in millimetres unless noted otherwise.

Any surveyed information incorporated within this drawing cannot be guaranteed as accurate unless confirmed by fixed dimension.

This drawing may be reproduced or copied by the relevant Planning Authority for the purpose of uploading to the internet on that Planning Authorities website only.

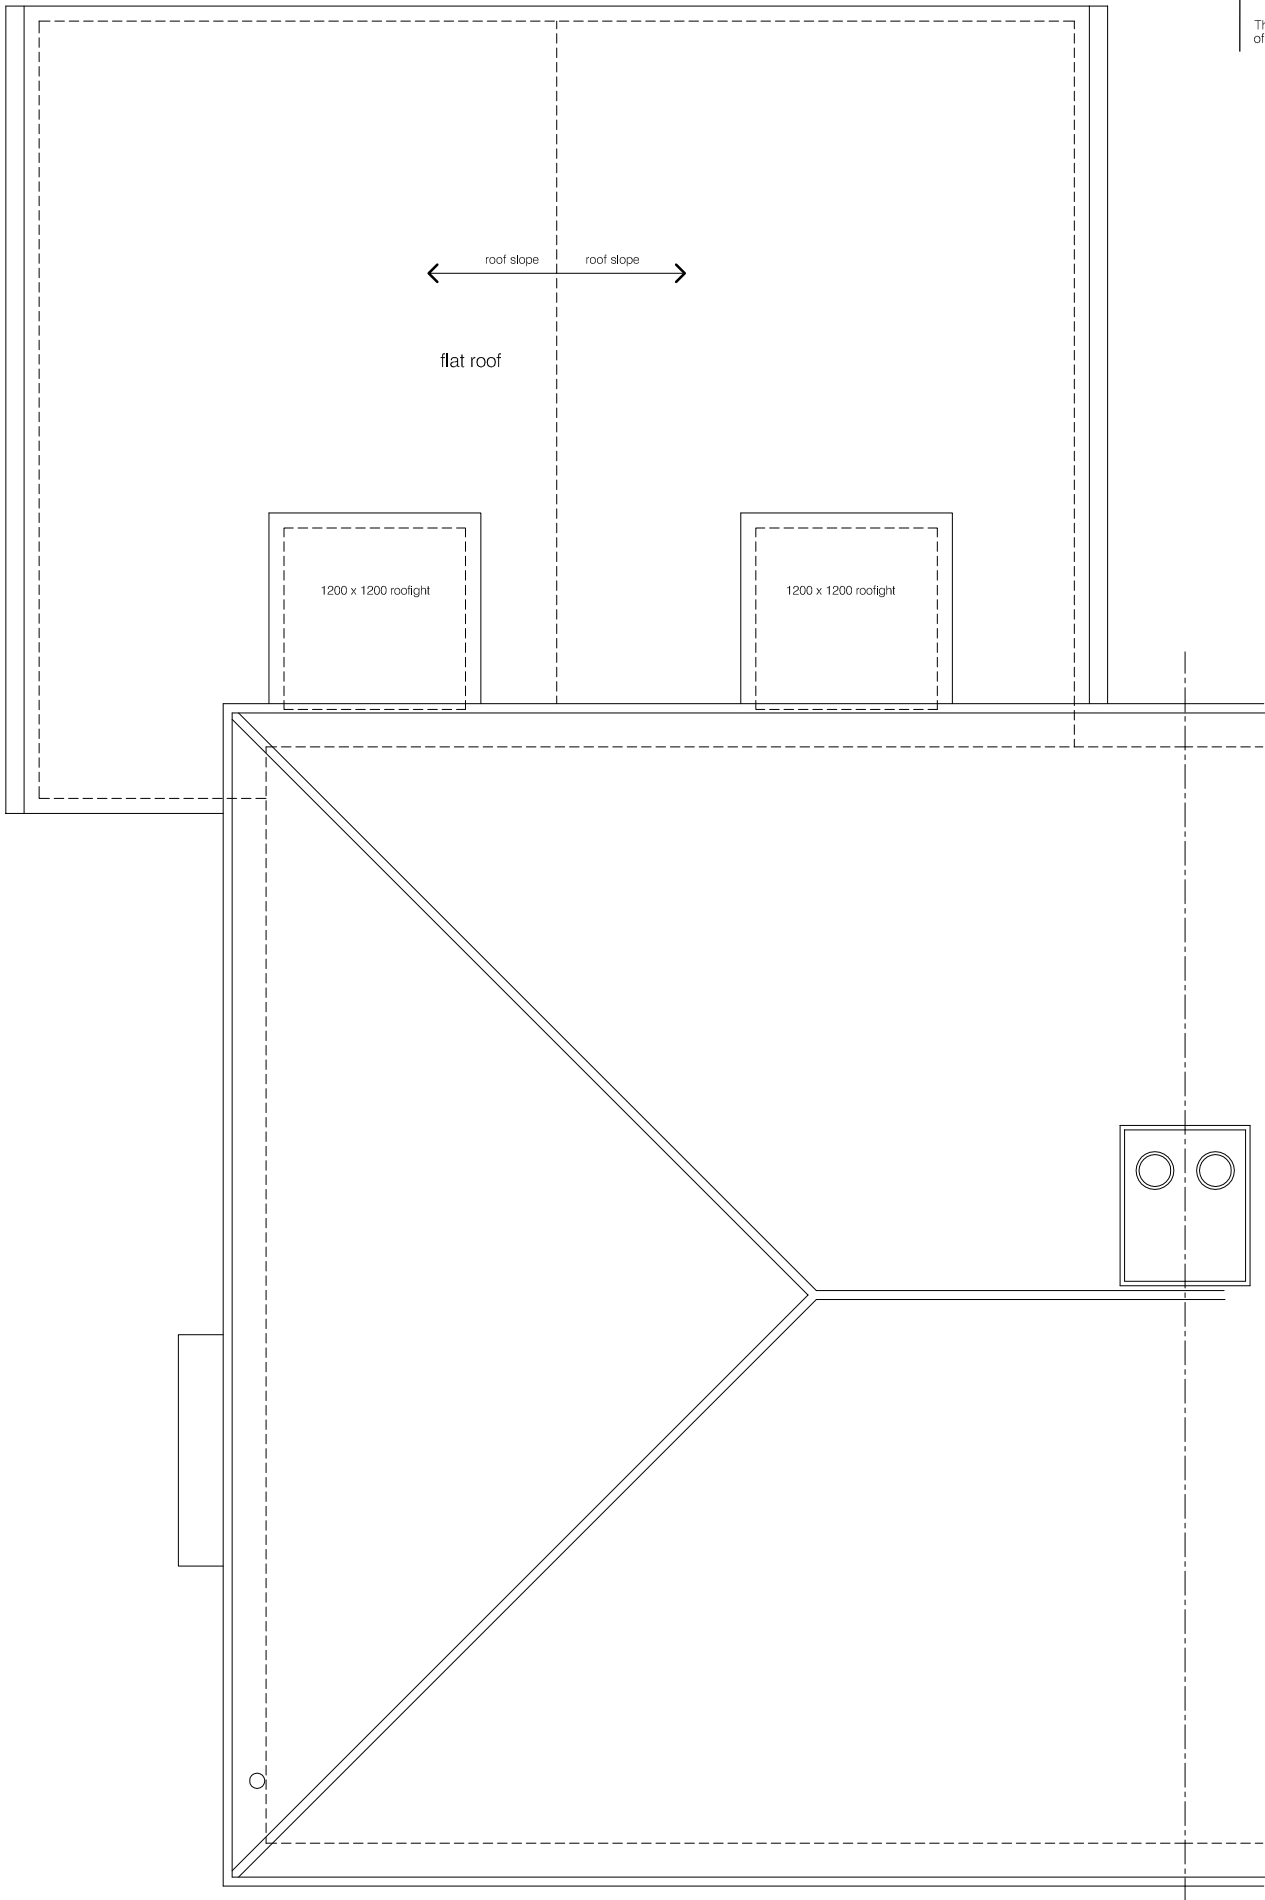

Roof Plan
Scale 1:50

0 0.5 1.0 2.0 3.0 4.0 5.0

for scales shown print at A3

PLANNING

-					
REV	DATE	DESCRIPTION	INITIAL	CHECKED	

Plan and Design Company
architectural designers and consultants

1 Lime Kiln Cottages
Old Burghclere
Newbury
Berkshire RG20 9NU

telephone 07788493121
e-mail - architectdesign@hotmail.co.uk

CLIENT	Ms. C. Bloomfield		
PROJECT	95 Linden Road Reading RG2 7EJ		
TITLE	Proposed rear extension and conversion Roof plan as proposed		
SCALE	1:50	DATE	06.10.2025
DRAWN	sbr	CHECKED	sbr
		PROJECT NO.	PL01.09 -