



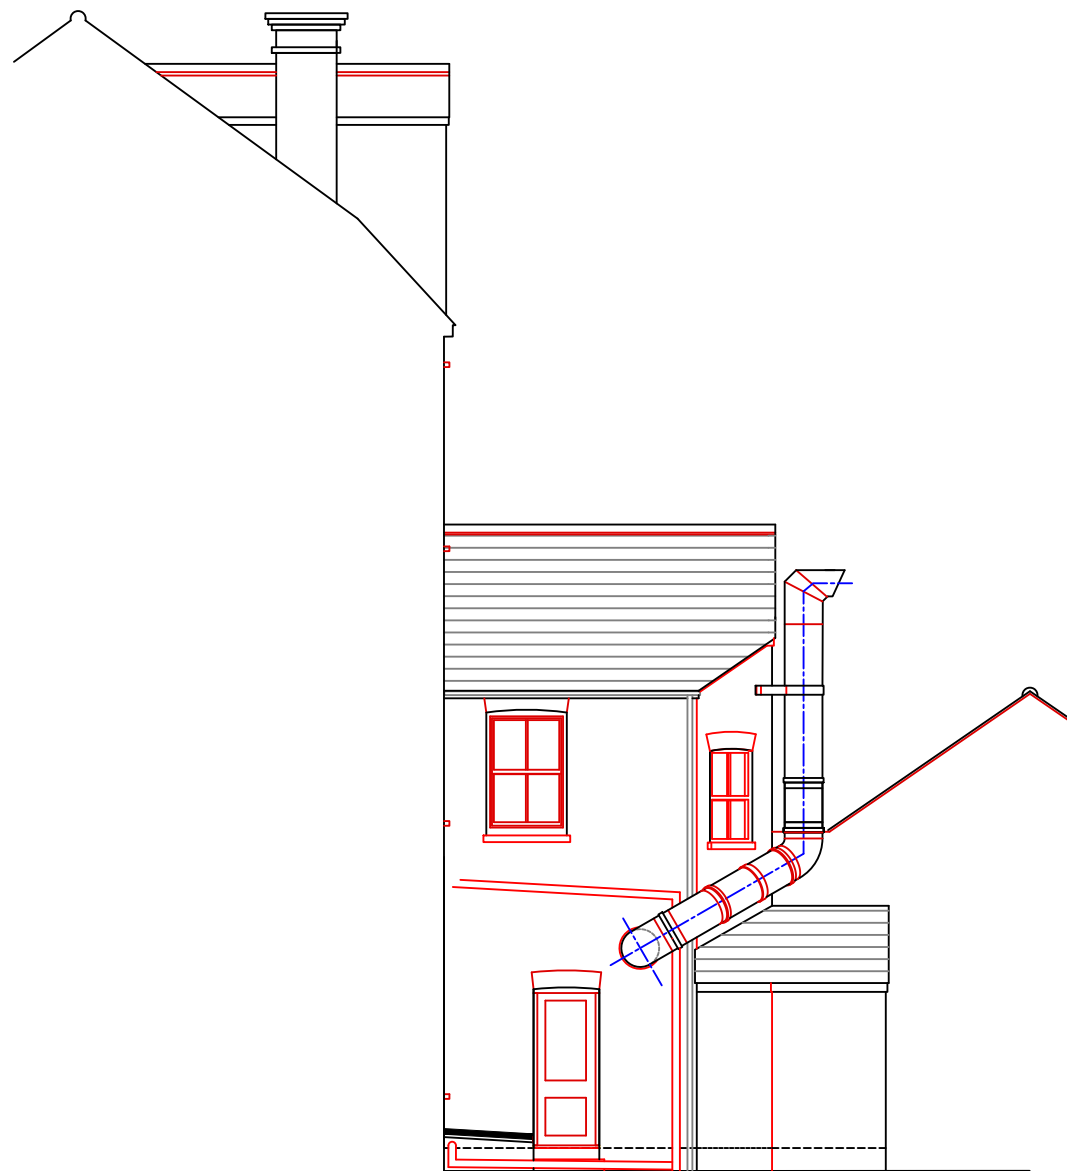

PROPOSED WEST ELEVATION
Scale 1 : 100

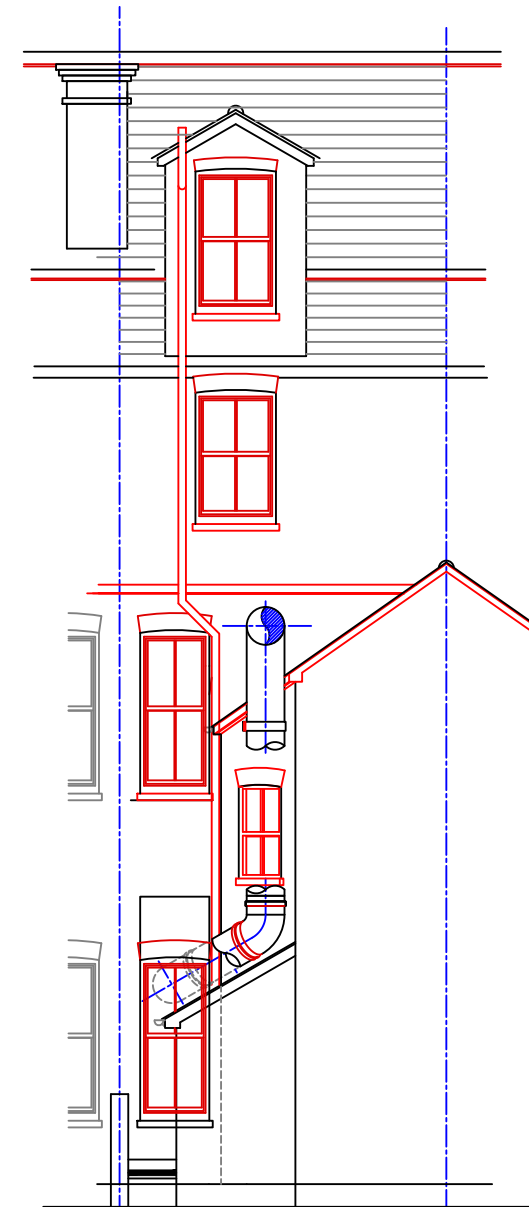

PROPOSED SOUTH ELEVATION
Scale 1 : 100



PROPOSED EAST ELEVATION
Scale 1 : 100

General Note:

Any discrepancy found must be reported before proceeding.

All dimensions are to be checked before proceeding with the work.

Drawing to be read in conjunction with Drg No. OAS/25/1885/1-3

OASIS BUILDING & PLANNING APPLICATIONS
20 WANTAGE RD.
READING, BERKSHIRE. RG30 2SE
Tel: 0118 9573554 Mob: 07717 845681
E-mail : oa.springer@btinternet.com

Client
Mr. M Shreshtha
Citi Wealth Investments Ltd
8 Queen Victoria Street,
Reading, Berkshire,
RG1 1TG

PROPOSED CHANGE OF USE-FIRST FLOOR OFFICE (E)
TO RESIDENTIAL (C3) INCLUDING REPLACEMENT
SASH WINDOWS & INTERNAL NON STRUCTURAL
MODIFICATIONS
8A Queen Victoria Street, Reading, RG1 1TG

Scale 1 : 100	File Name: 8QueenVicStPl25.dwg
Date October 2025	Drawn by O.A.Springer
Drawing No. OAS/25/1885/4	Rev. 0