

Contact:
Email: rabinkhadda@hotmail.co.uk,
Cell: 044 + 078 3293 8374
Web site: www.bluearchdesign.co.uk

Notes:
© 2025 Blue Architecture Limited.
All rights reserved.
All drawings are for the purpose of gaining
Planning Permission approval only.
All written dimensions to be taken in
preferences to scaled dimensions.

Rev.	Description	By	Ckd	Date

Client:
Mr. Manish Shahi





Project:
Existing side Garage demolish and proposed to
Rebuild into Habitable use with rear extension

Location:
140 St. Saviours Road, Coley Park,
Reading, RG1 6ET

Status:
PLANNING

Title:
Existing and Proposed Ground Floor plans.

Drawn by:	Str. Etr.	Checked by:
L.p	---	R.k
Project no: BAL-1871	Sheet Size A3	Sheet no.
Date: 05/10/2025	Scale: 1:100	01

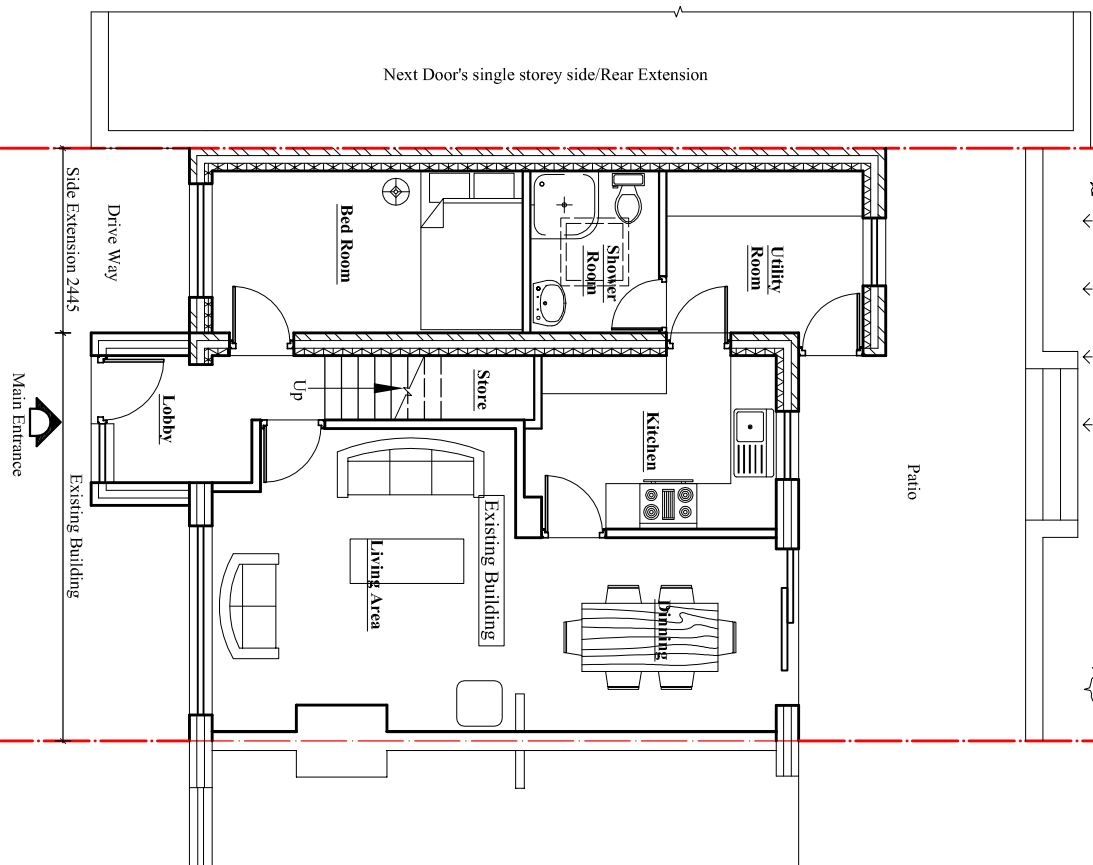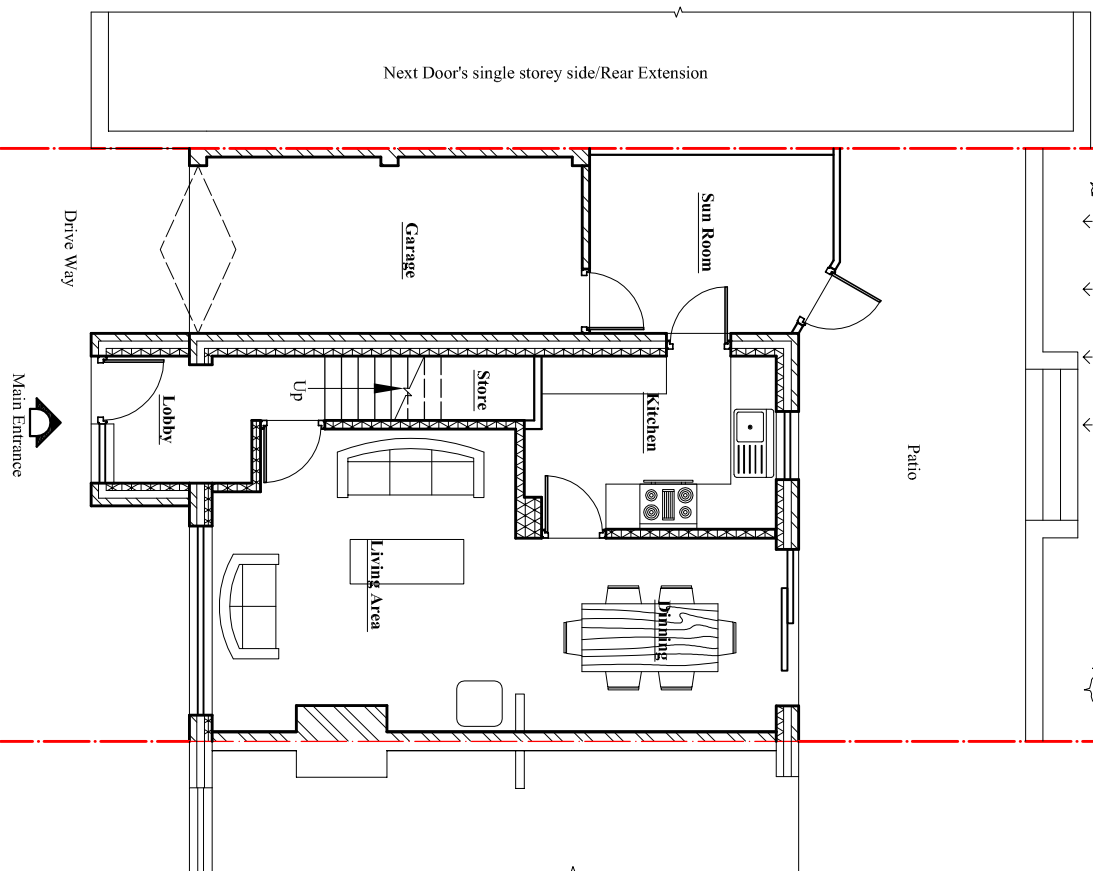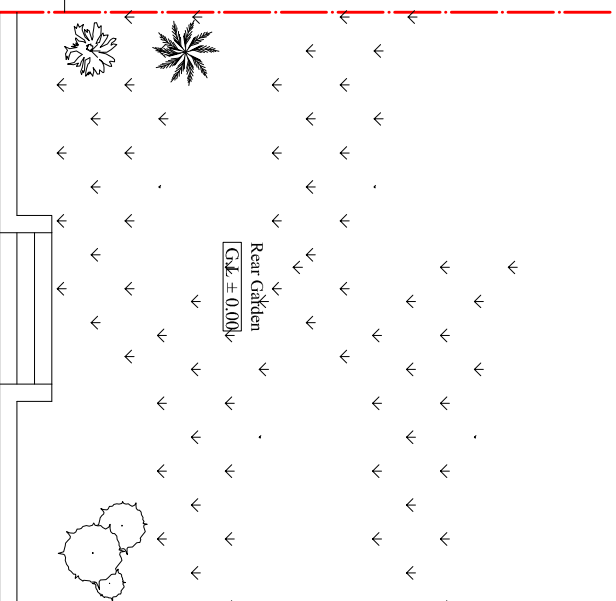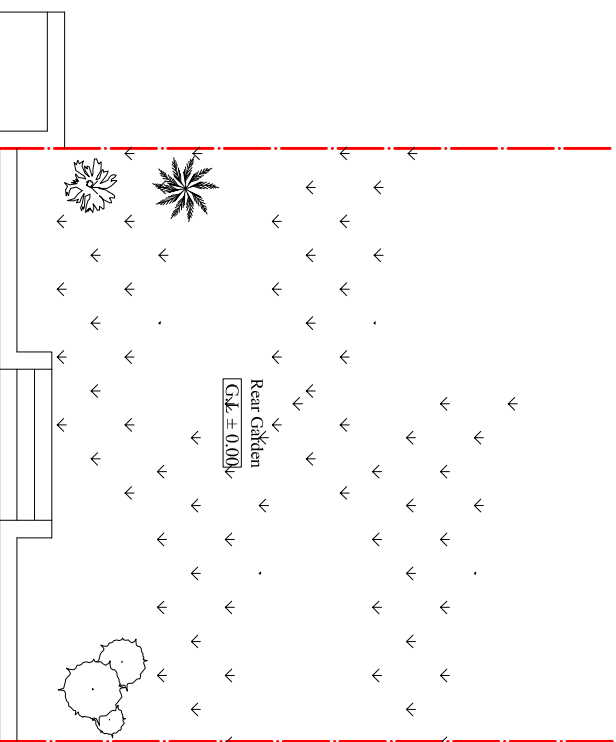

Existing Ground floor Plan
Scale:1:100

Proposed Ground floor Plan
Scale:1:100