

Contact:
Email: rabinkhadda@hotmail.co.uk,
Cell: 044 + 078 3293 8374
Web site: www.bluearchdesign.co.uk

Notes:
© 2025 Blue Architecture Limited.
All rights reserved.
All drawings are for the purpose of gaining
Planning Permission approval only.
All written dimensions to be taken in
preferences to scaled dimensions.

Rev.	Description	By	Ckd	Date

Client:
Mr. Manish Shahi

Project:
Existing side Garage demolish and proposed to
Rebuild into Habitable use with rear extension


Location:
140 St. Savours Road, Coley Park,
Reading, RG1 6ET

Status:
PLANNING

Title:
Existing and Proposed Roof plans.

Drawn by:	Str. Etr.	Checked by:
L.p	---	R.k
Project no:	Sheet Size	Sheet no.
BAL-1871	A3	
Date:	Scale:	
05/10/2025	1:100	

Existing Roof Plan
Scale:1:100

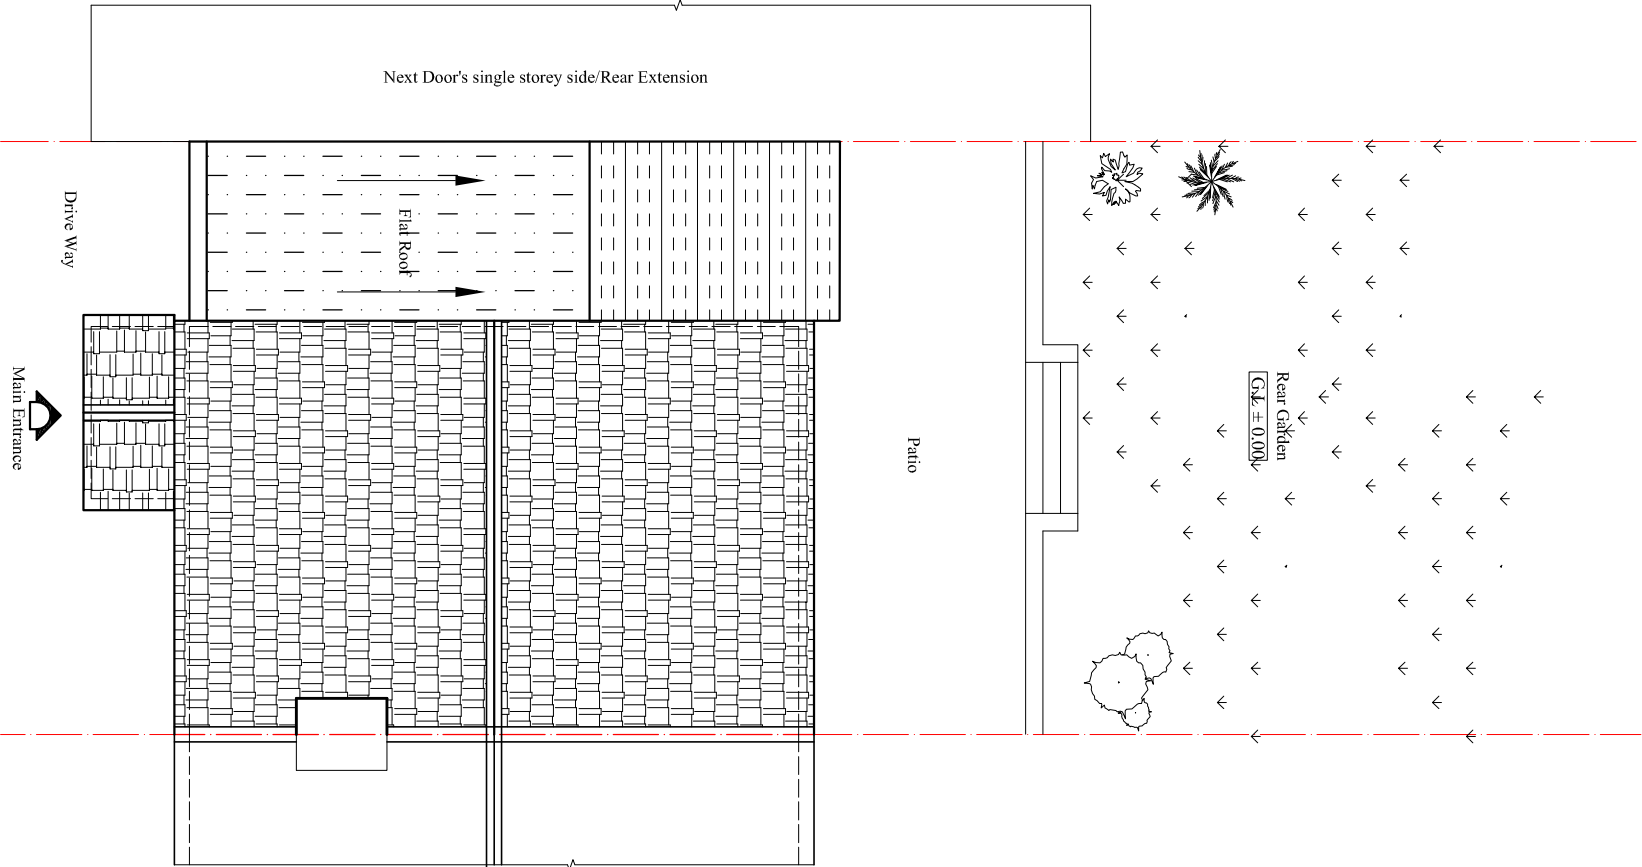

Proposed Roof Plan
Scale:1:100

