

PROJECT INFORMATION

90 Stone Street,
Reading,
RG30 1HU

STATUS

Stage Concept Design/ Planning

SHEET

Location Plan

CLIENT

Mr H T

DATE

09.10.25

DRAWING NUMBER

HB_001

SCALE (@ A3)

1 : 1250

REV

VA


DRAWN BY

- NOTES
ALL DRAWINGS TO BE PRINTED AT 100%
SCALE.
DO NOT FIT TO PRINTER MARGINS WHEN
PRINTING.
1. This drawing is copyright of HAUS Frame Architects & Designers. Reproduction is only to take place with written authority.
 2. These plans are subject to Planning & Building Regulation Approval or any other statute in law before building work commences.
 3. Any structural work where mentioned on this drawing is subject to a qualified structural and civil engineer calculations before building work commences.
 4. These drawings are intended for Building Control purposes only, drawings marked preliminary have not been approved by Building Control. Construction drawings can be supplied separately.
 5. Only Local Authority Planning Departments may scale dimensions from the drawings.
 6. All dimensions to be checked on site by contractor prior to commencement of work, or the placement of any orders. Any discrepancies are to be brought to the attention of HAUS Frame Architects & Designers for rectification.
 7. All boundaries are assumed. To be confirmed on site before building work commences.

HAUS FRAME
ARCHITECTS & DESIGNERS

a. 6 Simmonds Close
Bracknell
RG42 1FL

m. 07400022422
e. valentina.antonuc@hausframe.com
w. www.hausframe.com

 


North



Boundary Line in Red




OS MasterMap 1250/2500/10000 scale
ID: MPMBW-01241576
www.blackwellmapping.co.uk
Centre: 468769 E, 174227 N
©Crown Copyright Ordnance Survey. Licence no.
100041041

 


Location Plan

1 : 1250

 

North

Boundary Line in Red

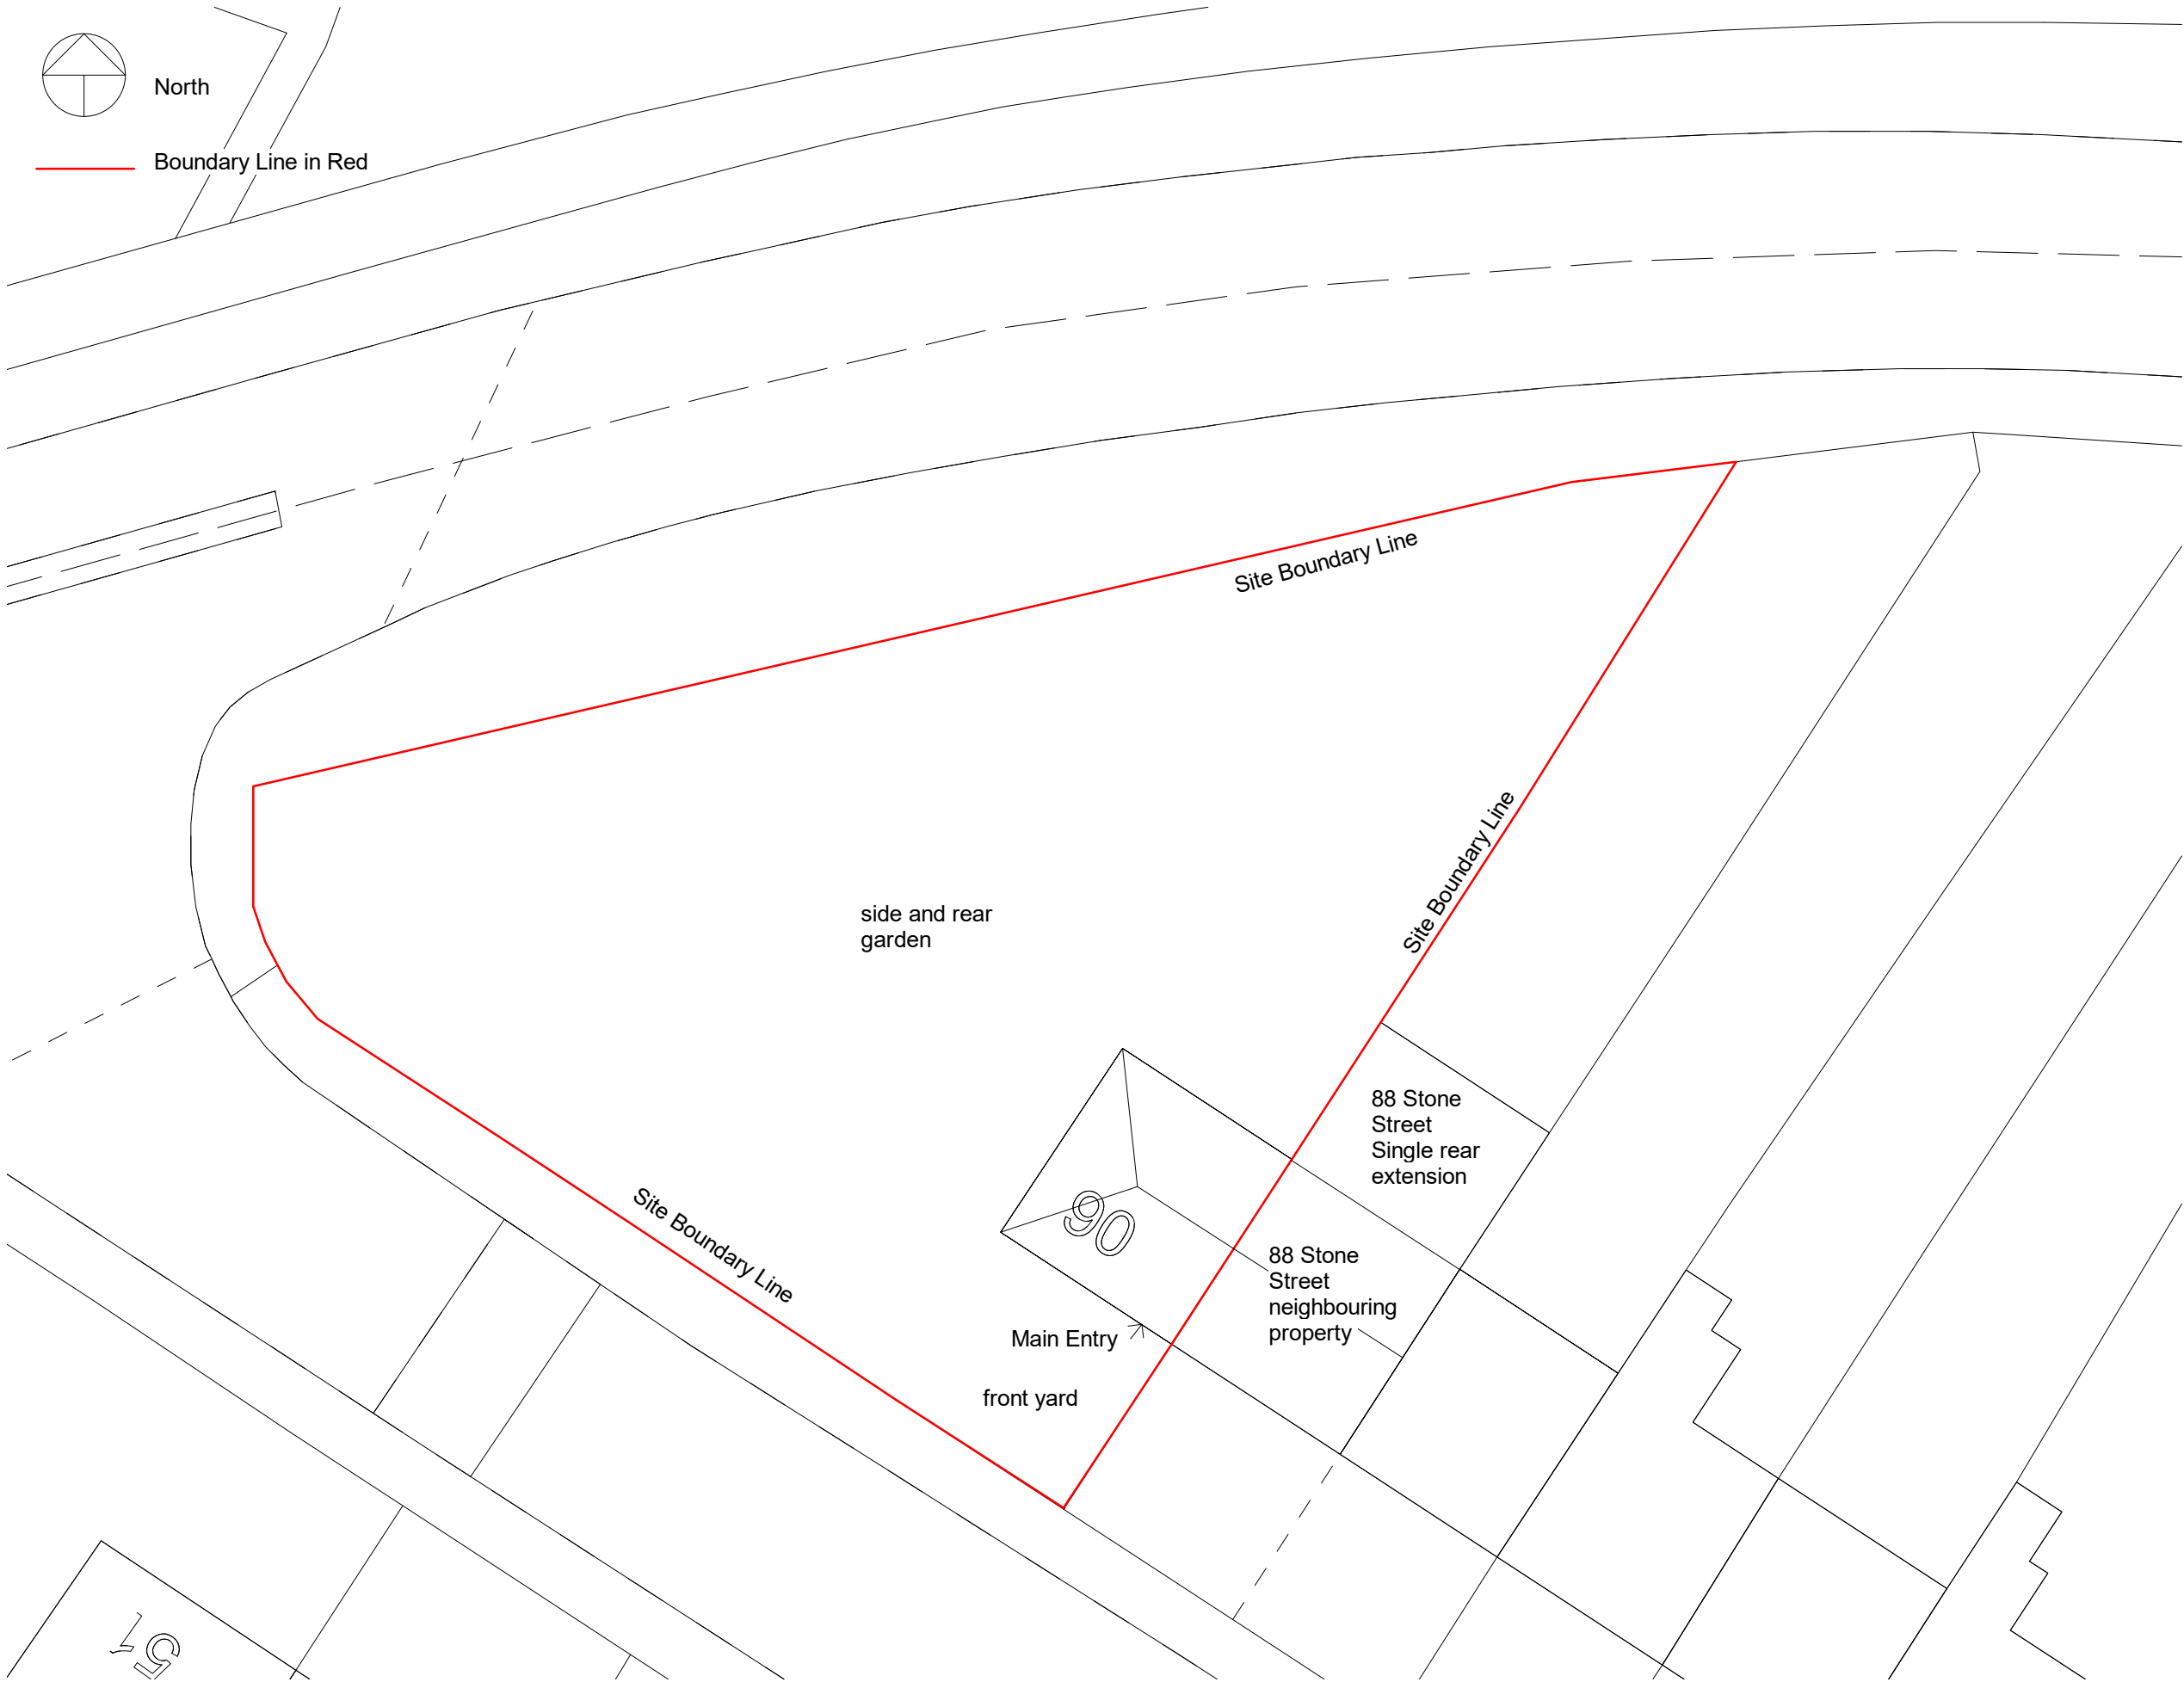

Existing Site Plan

1 : 200



PROJECT INFORMATION

90 Stone Street,
Reading,
RG30 1HU

STATUS

Stage Concept Design/ Planning

SHEET

Existing Site Plan

CLIENT

Mr H T

DATE

09.10.25

DRAWING NUMBER

HB_002

SCALE (@ A3)

1 : 200

REV

VA

DRAWN BY

- NOTES
ALL DRAWINGS TO BE PRINTED AT 100% SCALE.
DO NOT FIT TO PRINTER MARGINS WHEN PRINTING.
1. This drawing is copyright of HAUS Frame Architects & Designers. Reproduction is only to take place with written authority.
 2. These plans are subject to Planning & Building Regulation Approval or any other statute in law before building work commences.
 3. Any structural work where mentioned on this drawing is subject to a qualified structural and civil engineer calculations before building work commences.
 4. These drawings are intended for Building Control purposes only, drawings marked preliminary have not been approved by Building Control. Construction drawings can be supplied separately.
 5. Only Local Authority Planning Departments may scale dimensions from the drawings.
 6. All dimensions to be checked on site by contractor prior to commencement of work, or the placement of any orders. Any discrepancies are to be brought to the attention of HAUS Frame Architects & Designers for rectification.
 7. All boundaries are assumed. To be confirmed on site before building work commences.

HAUS FRAME
ARCHITECTS & DESIGNERS


a. 6 Simmonds Close
Bracknell
RG42 1FL

m. 07400022422

e. valentina.antoniuc@hausframe.com
w. www.hausframe.com

Room Legend

- Cbd
- Hallway
- Kitchen
- Living Room
- WC

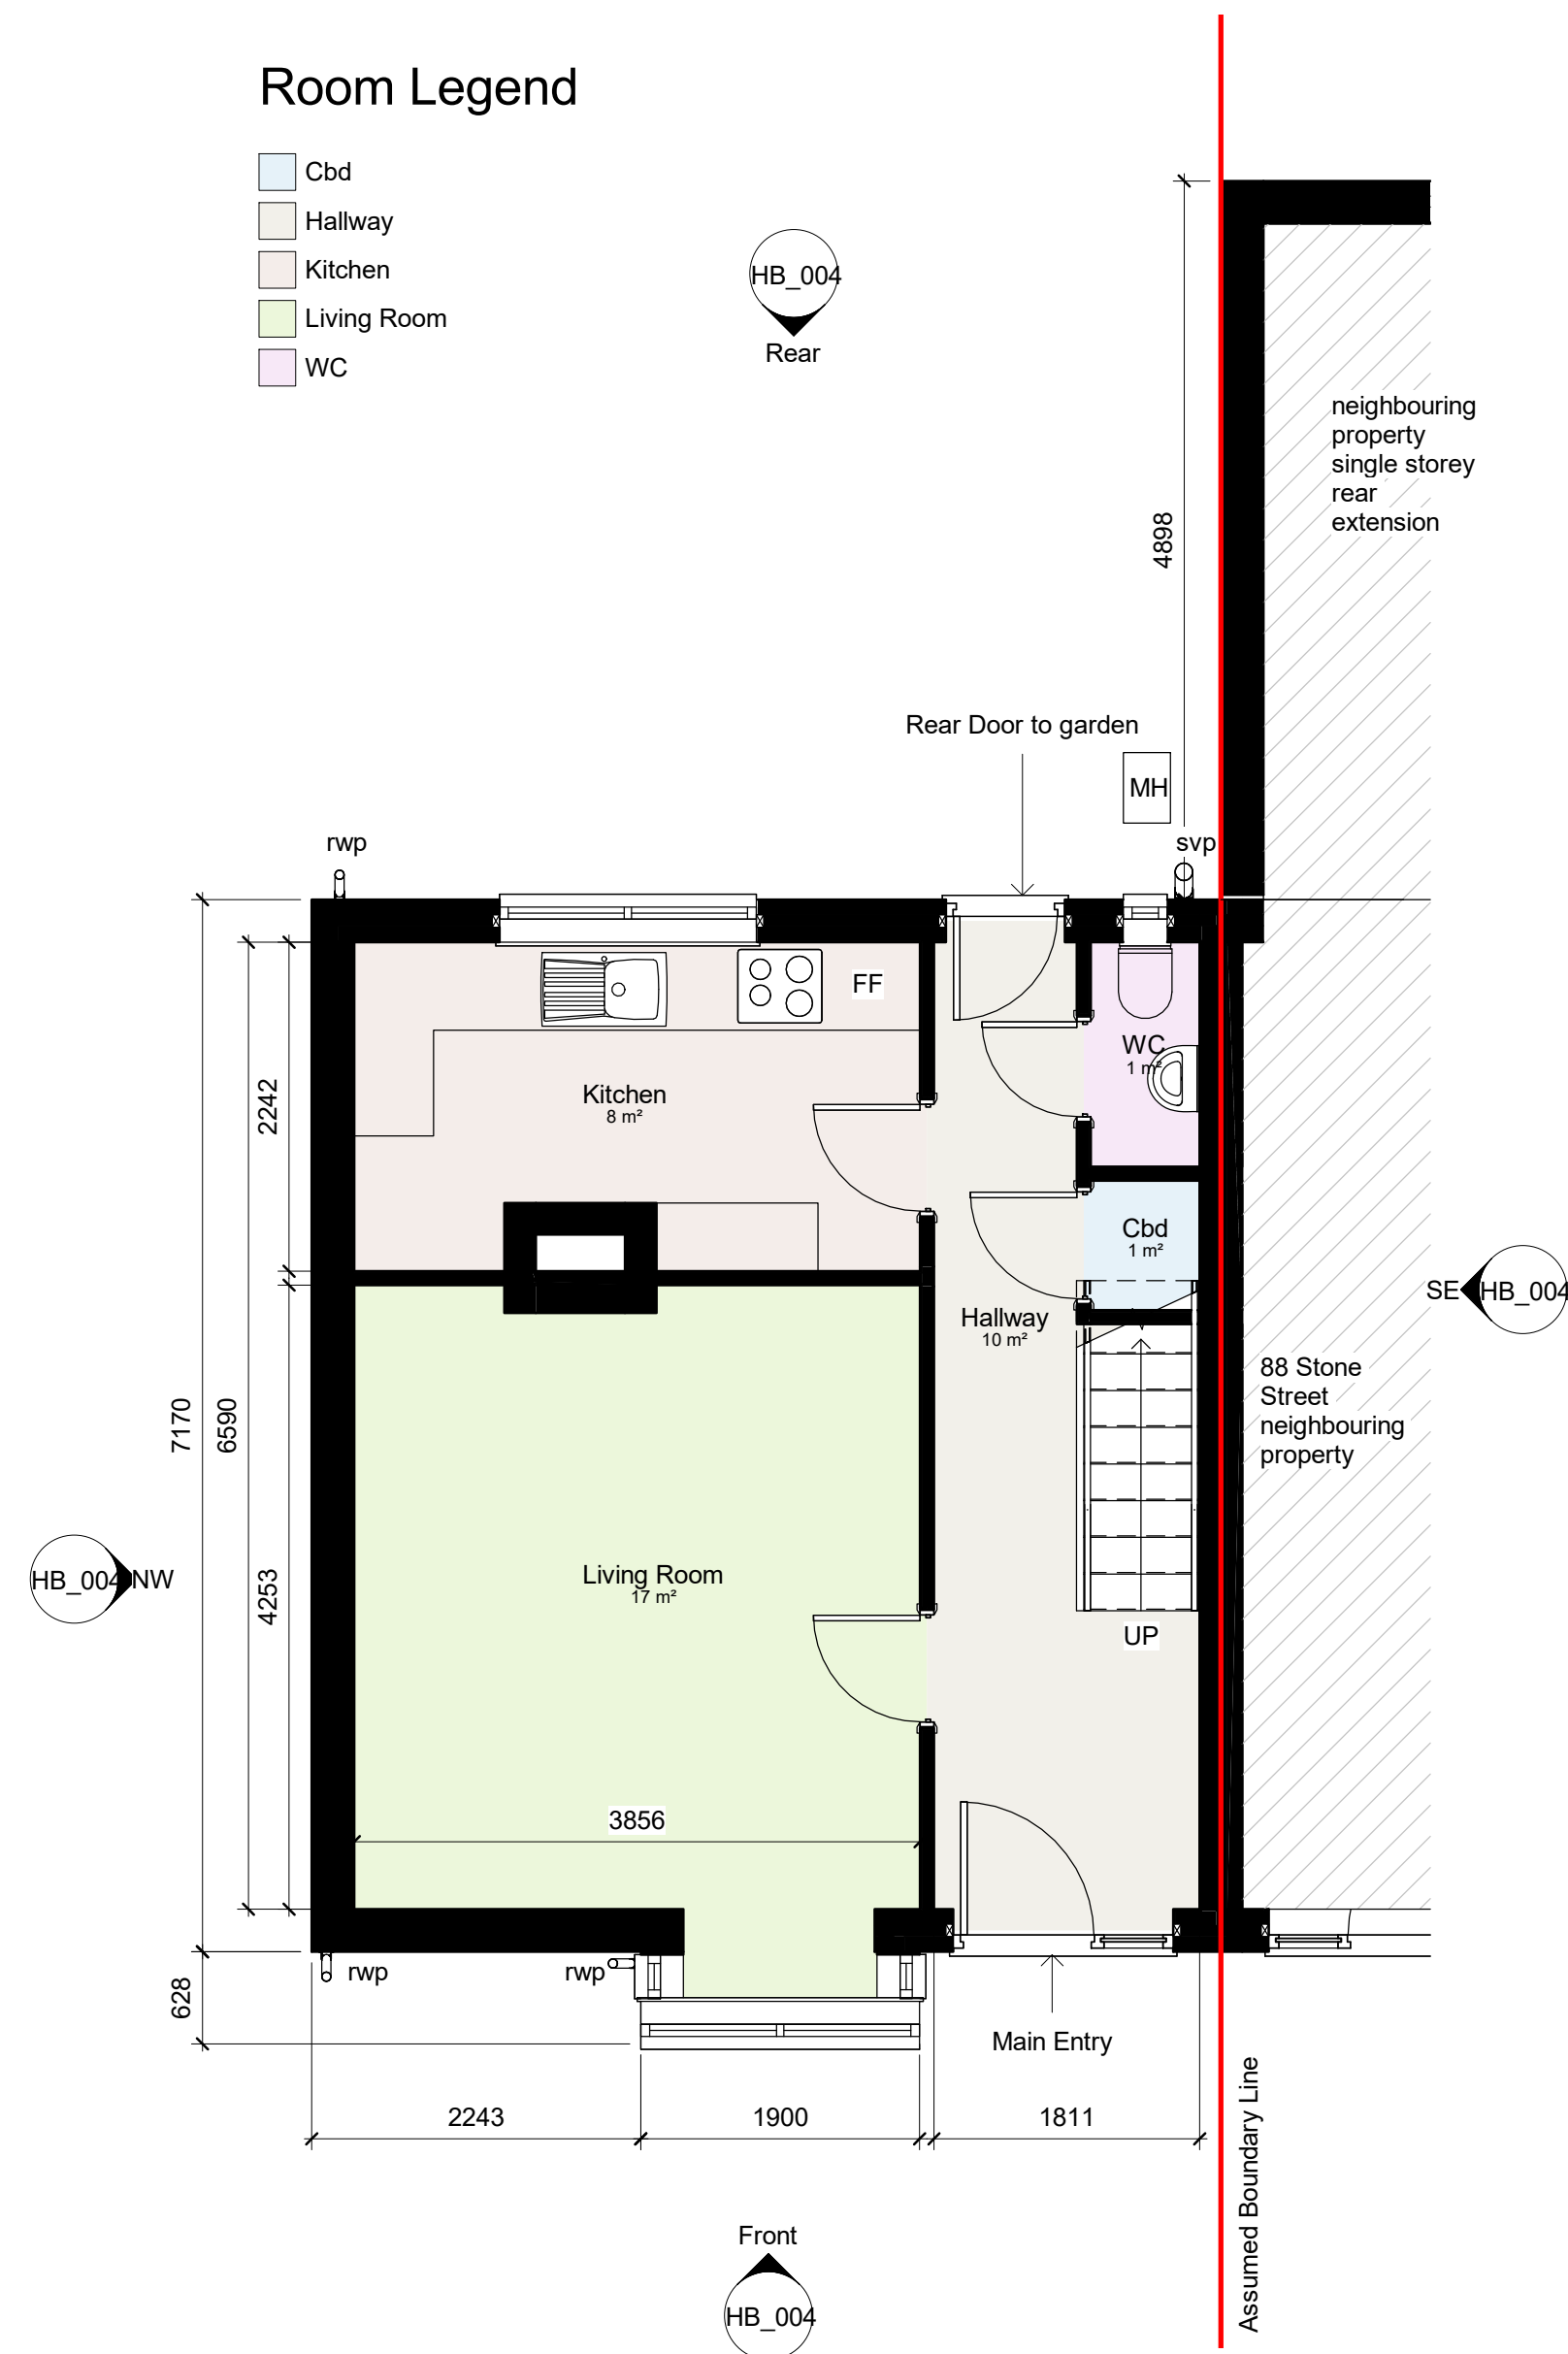


Existing Ground Floor Plan

1 : 50

Room Legend

- Bathroom
- Bedroom 1
- Bedroom 2
- Bedroom 3
- Cbd

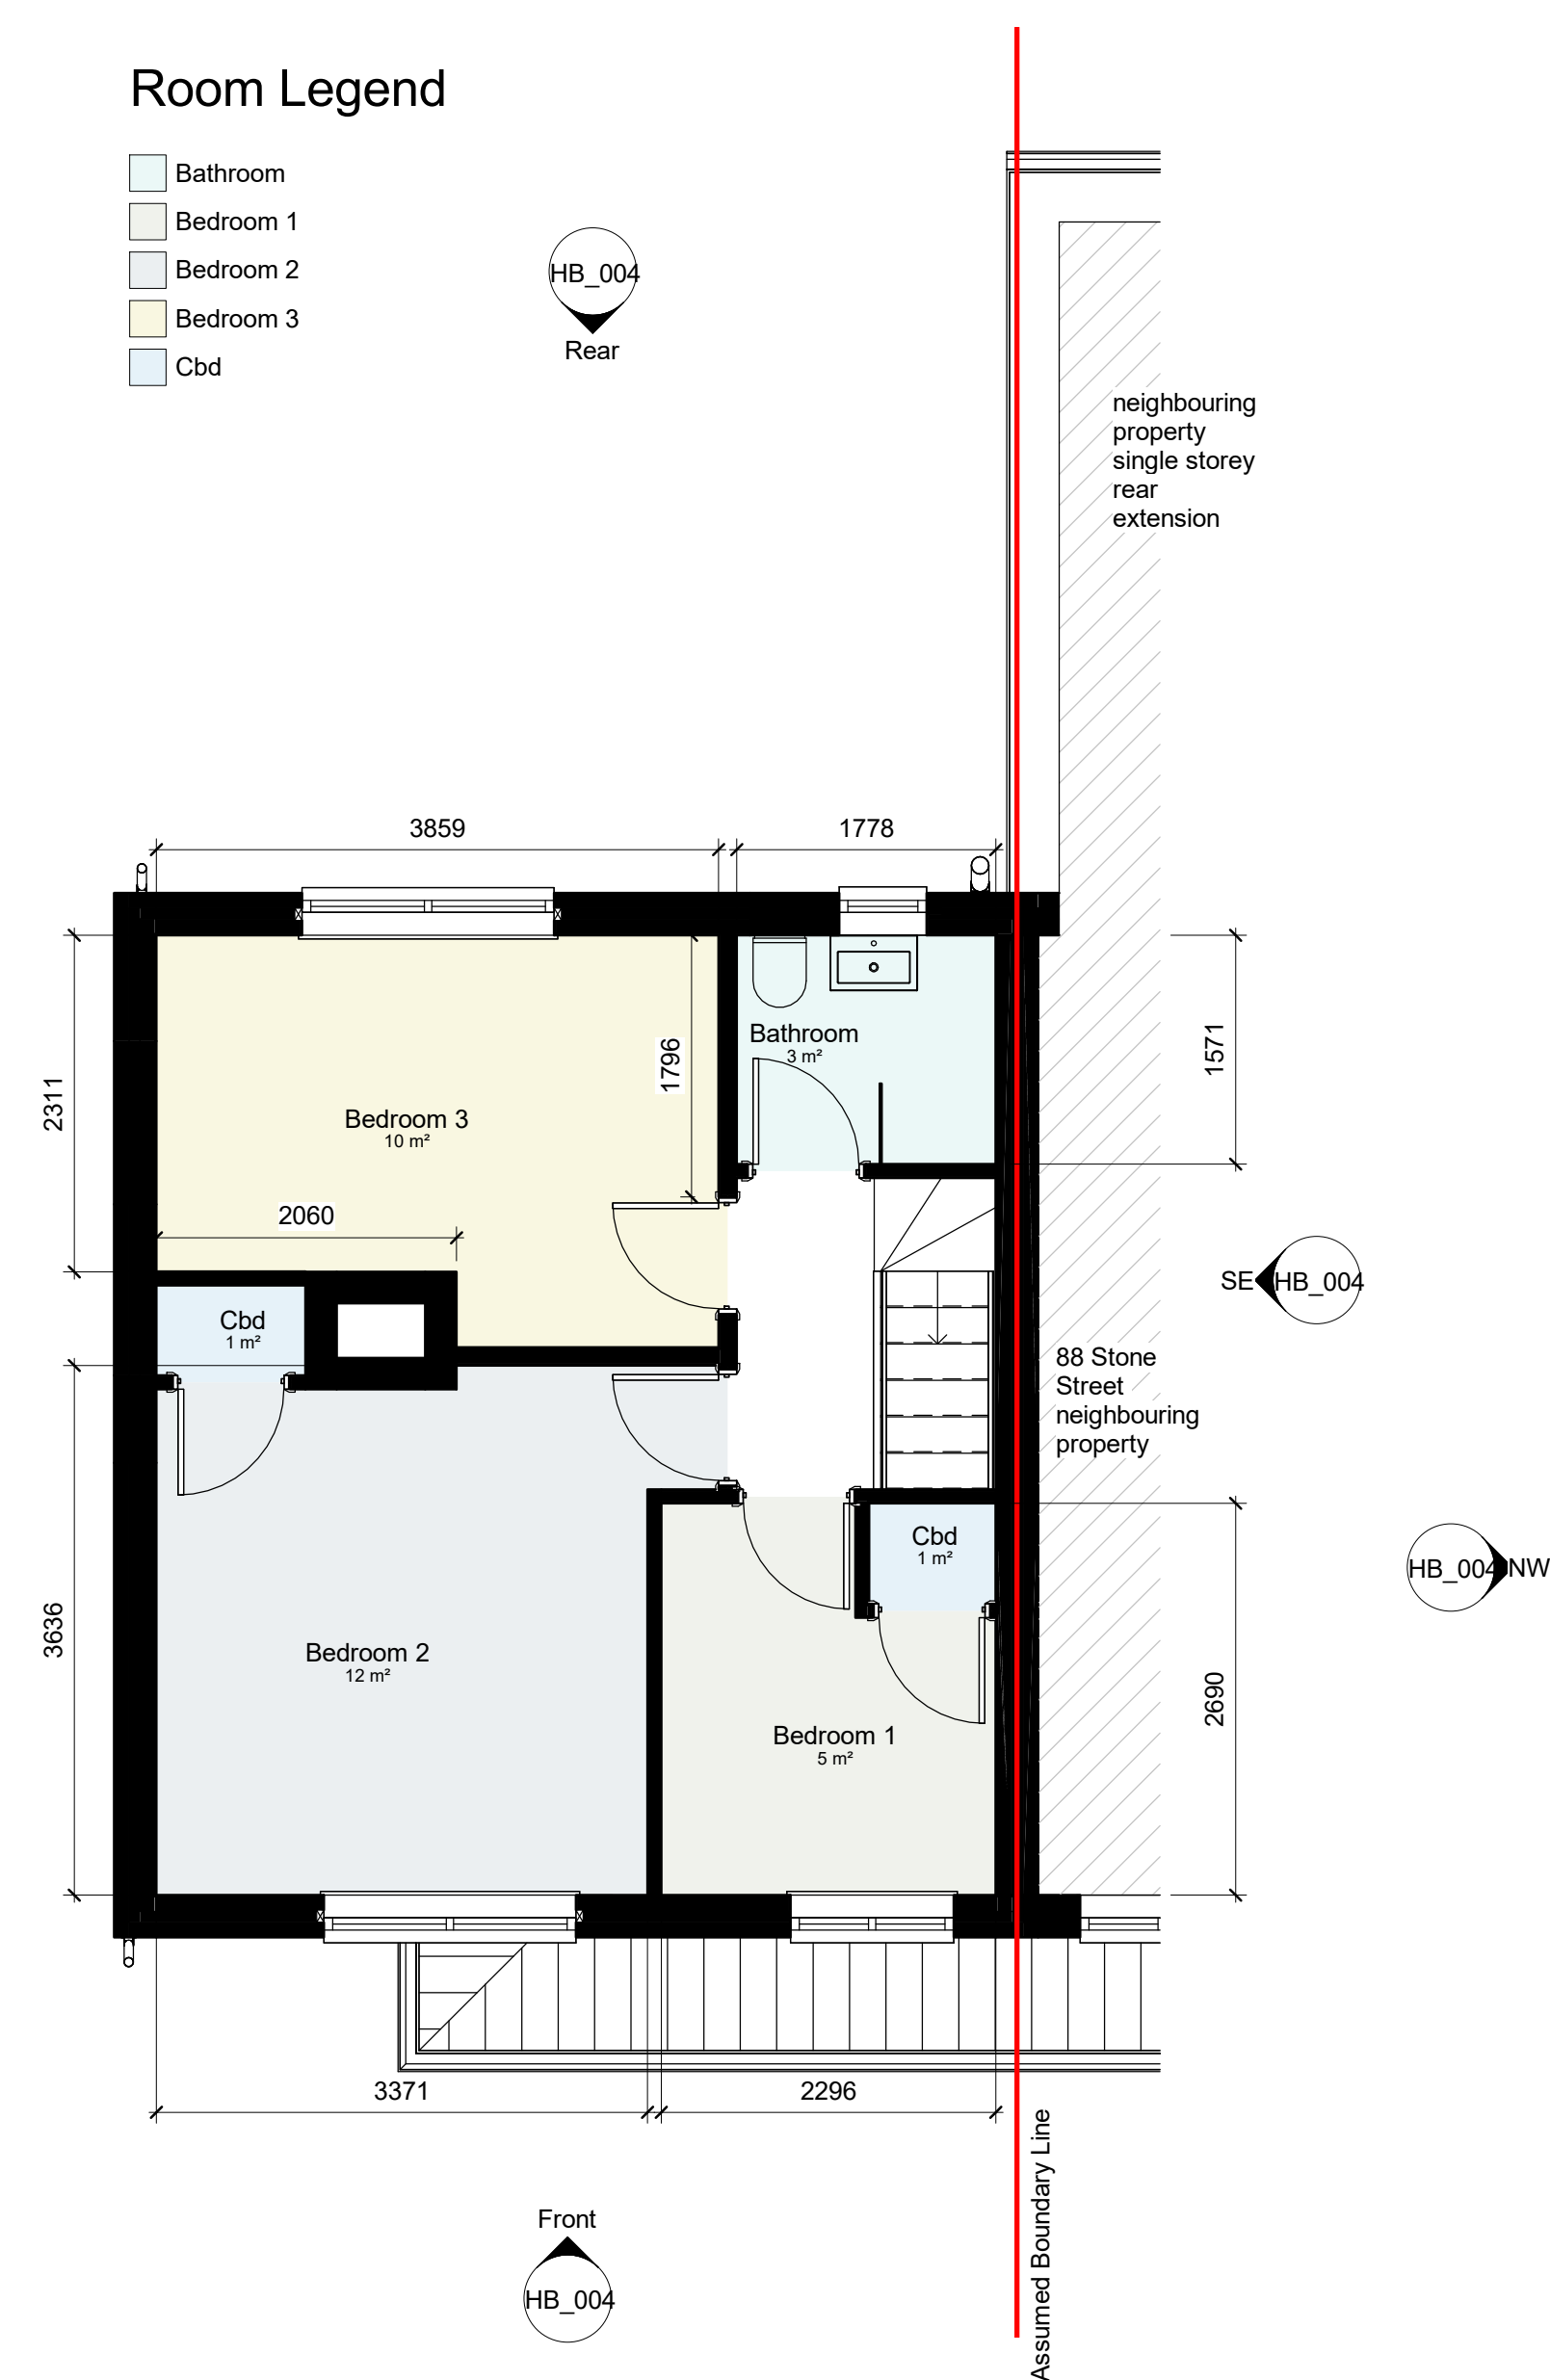

Existing First Floor Plan

1 : 50

Existing Roof Plan

1 : 50





PROJECT INFORMATION

90 Stone Street,
Reading,
RG30 1HU

STATUS

Stage Concept Design/ Planning

SHEET

Existing Elevations

CLIENT

Mr H T

DATE

09.10.25

DRAWING NUMBER

HB_004

SCALE (@ A1)

1 : 50

REV


DRAWN BY

VA


NOTES

- ALL DRAWINGS TO BE PRINTED AT 100% SCALE.
DO NOT FIT TO PRINTER MARGINS WHEN PRINTING.
1. This drawing is copyright of HAUS Frame Architects & Designers. Reproduction is only to take place with written authority.
 2. These plans are subject to Planning & Building Regulation Approval or any other statute in law before building work commences.
 3. Any structural work where mentioned on this drawing is subject to a qualified structural and civil engineer calculations before building work commences.
 4. These drawings are intended for Building Control purposes only, drawings marked preliminary have not been approved by Building Control. Construction drawings can be supplied separately.
 5. Only Local Authority Planning Departments may scale dimensions from the drawings.
 6. All dimensions to be checked on site by contractor prior to commencement of work, or the placement of any orders. Any discrepancies are to be brought to the attention of HAUS Frame Architects & Designers for rectification.
 7. All boundaries are assumed. To be confirmed on site before building work commences.


HAUS FRAME
ARCHITECTS & DESIGNERS
a. 6 Simmonds Close
Bracknell
RG42 1FL
m. 07400022422
e. valentina.antoniuc@hausframe.com
w. www.hausframe.com

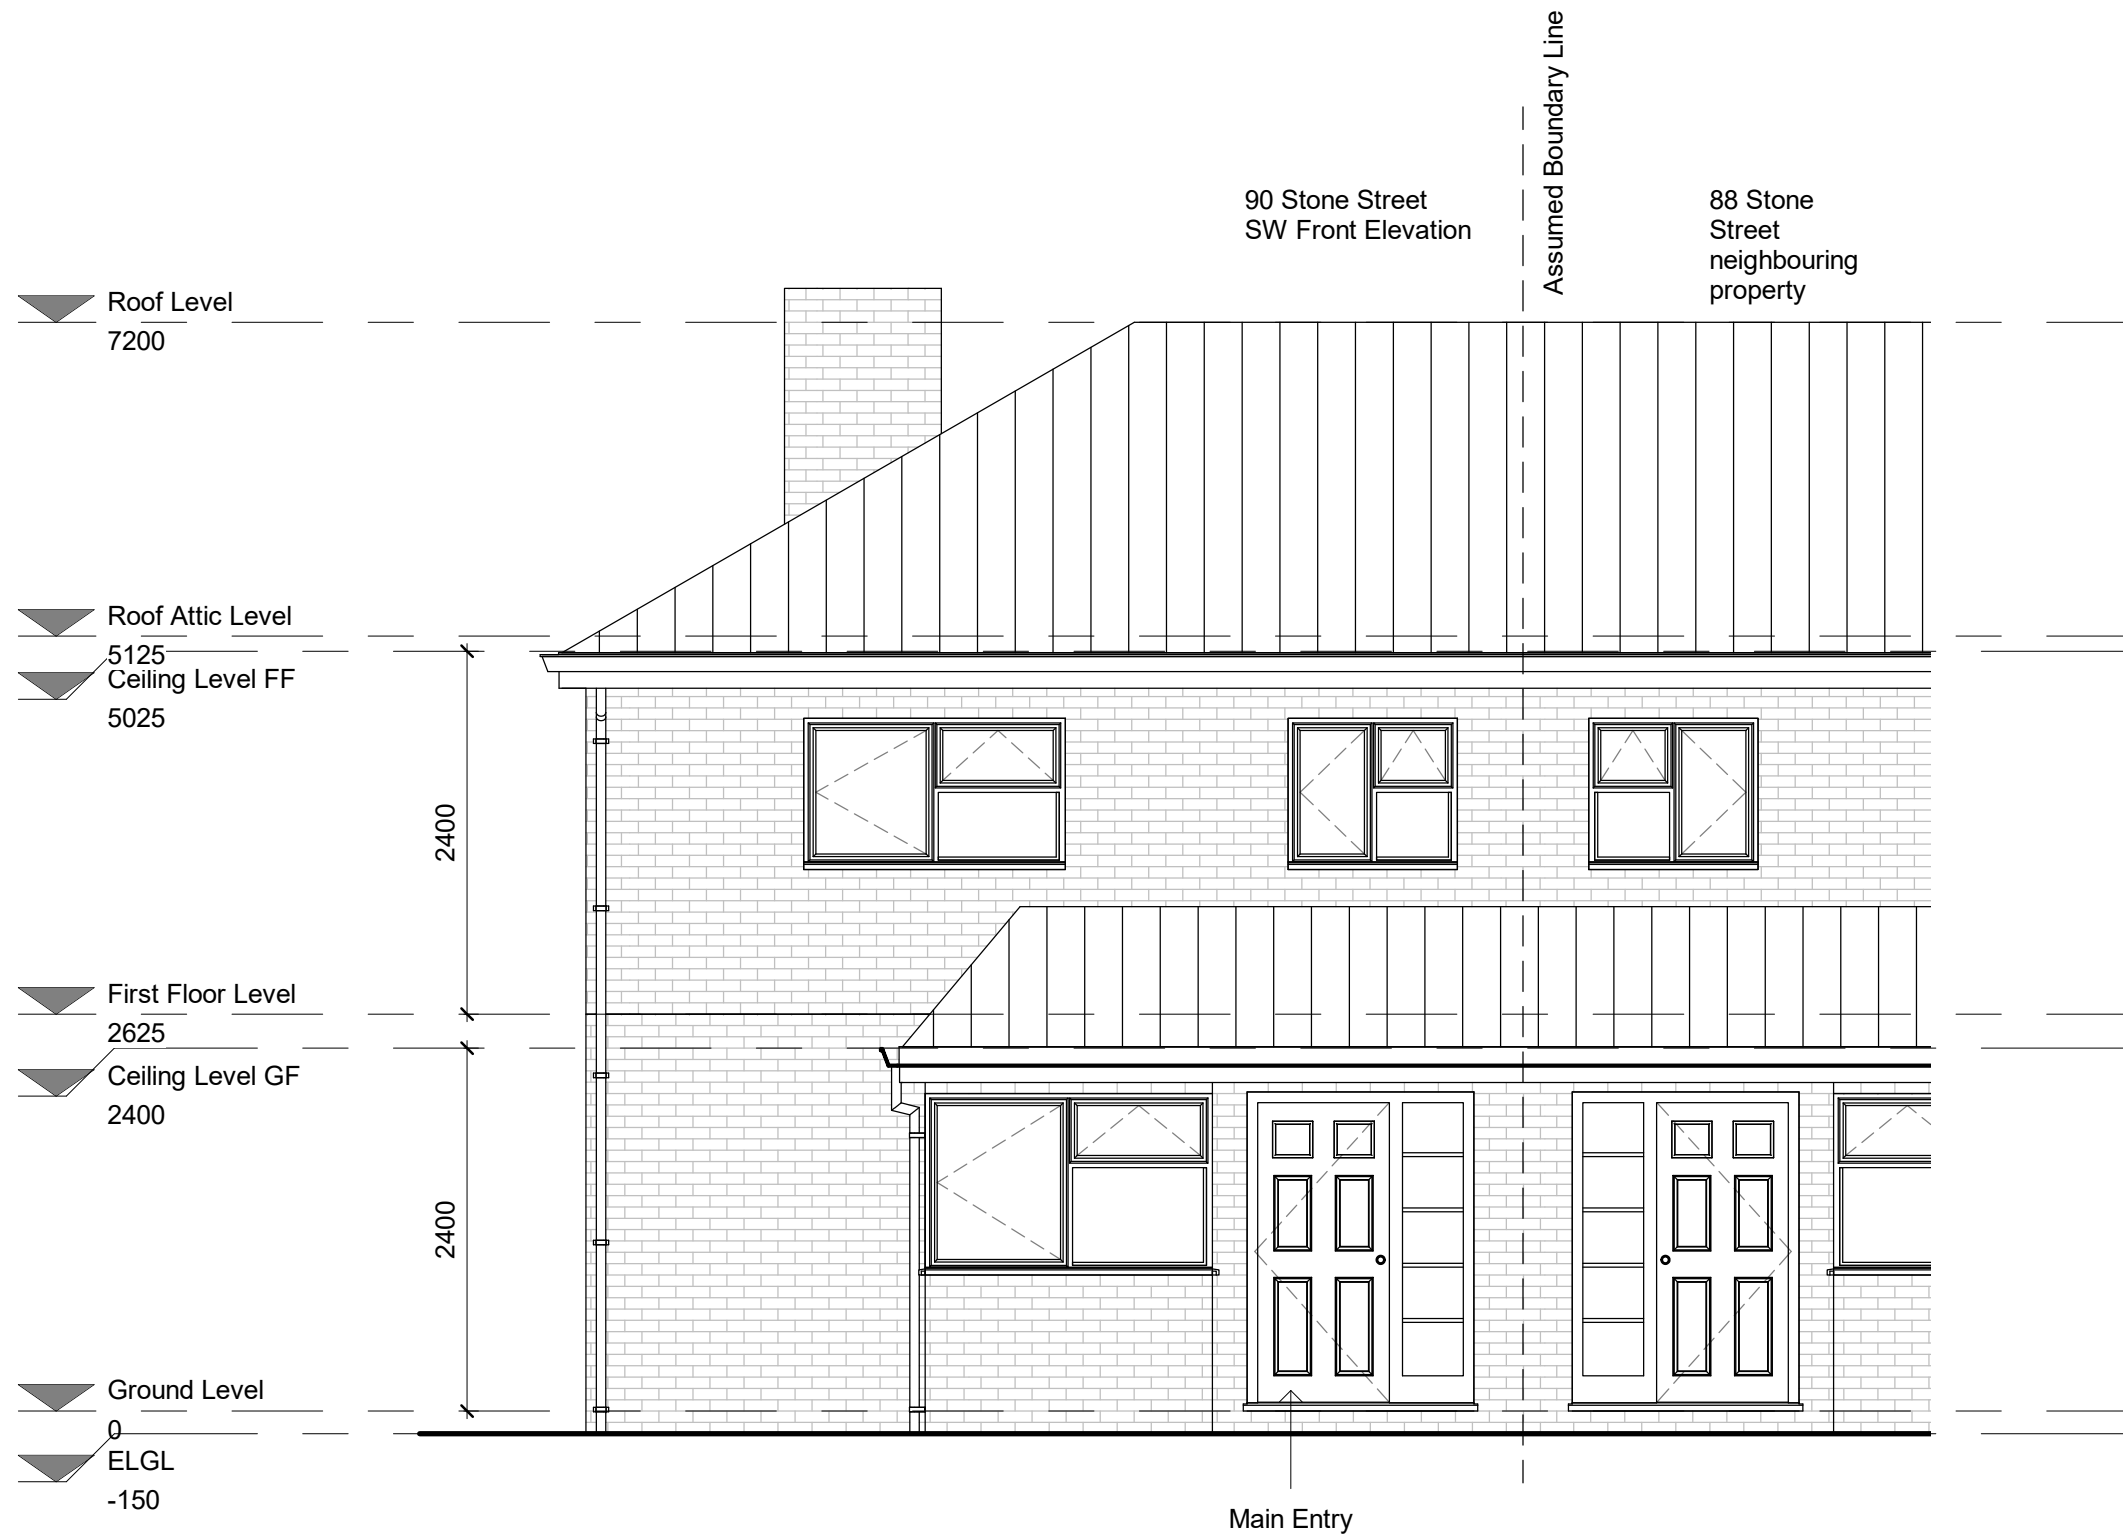


Existing Front Elevation
1 : 50

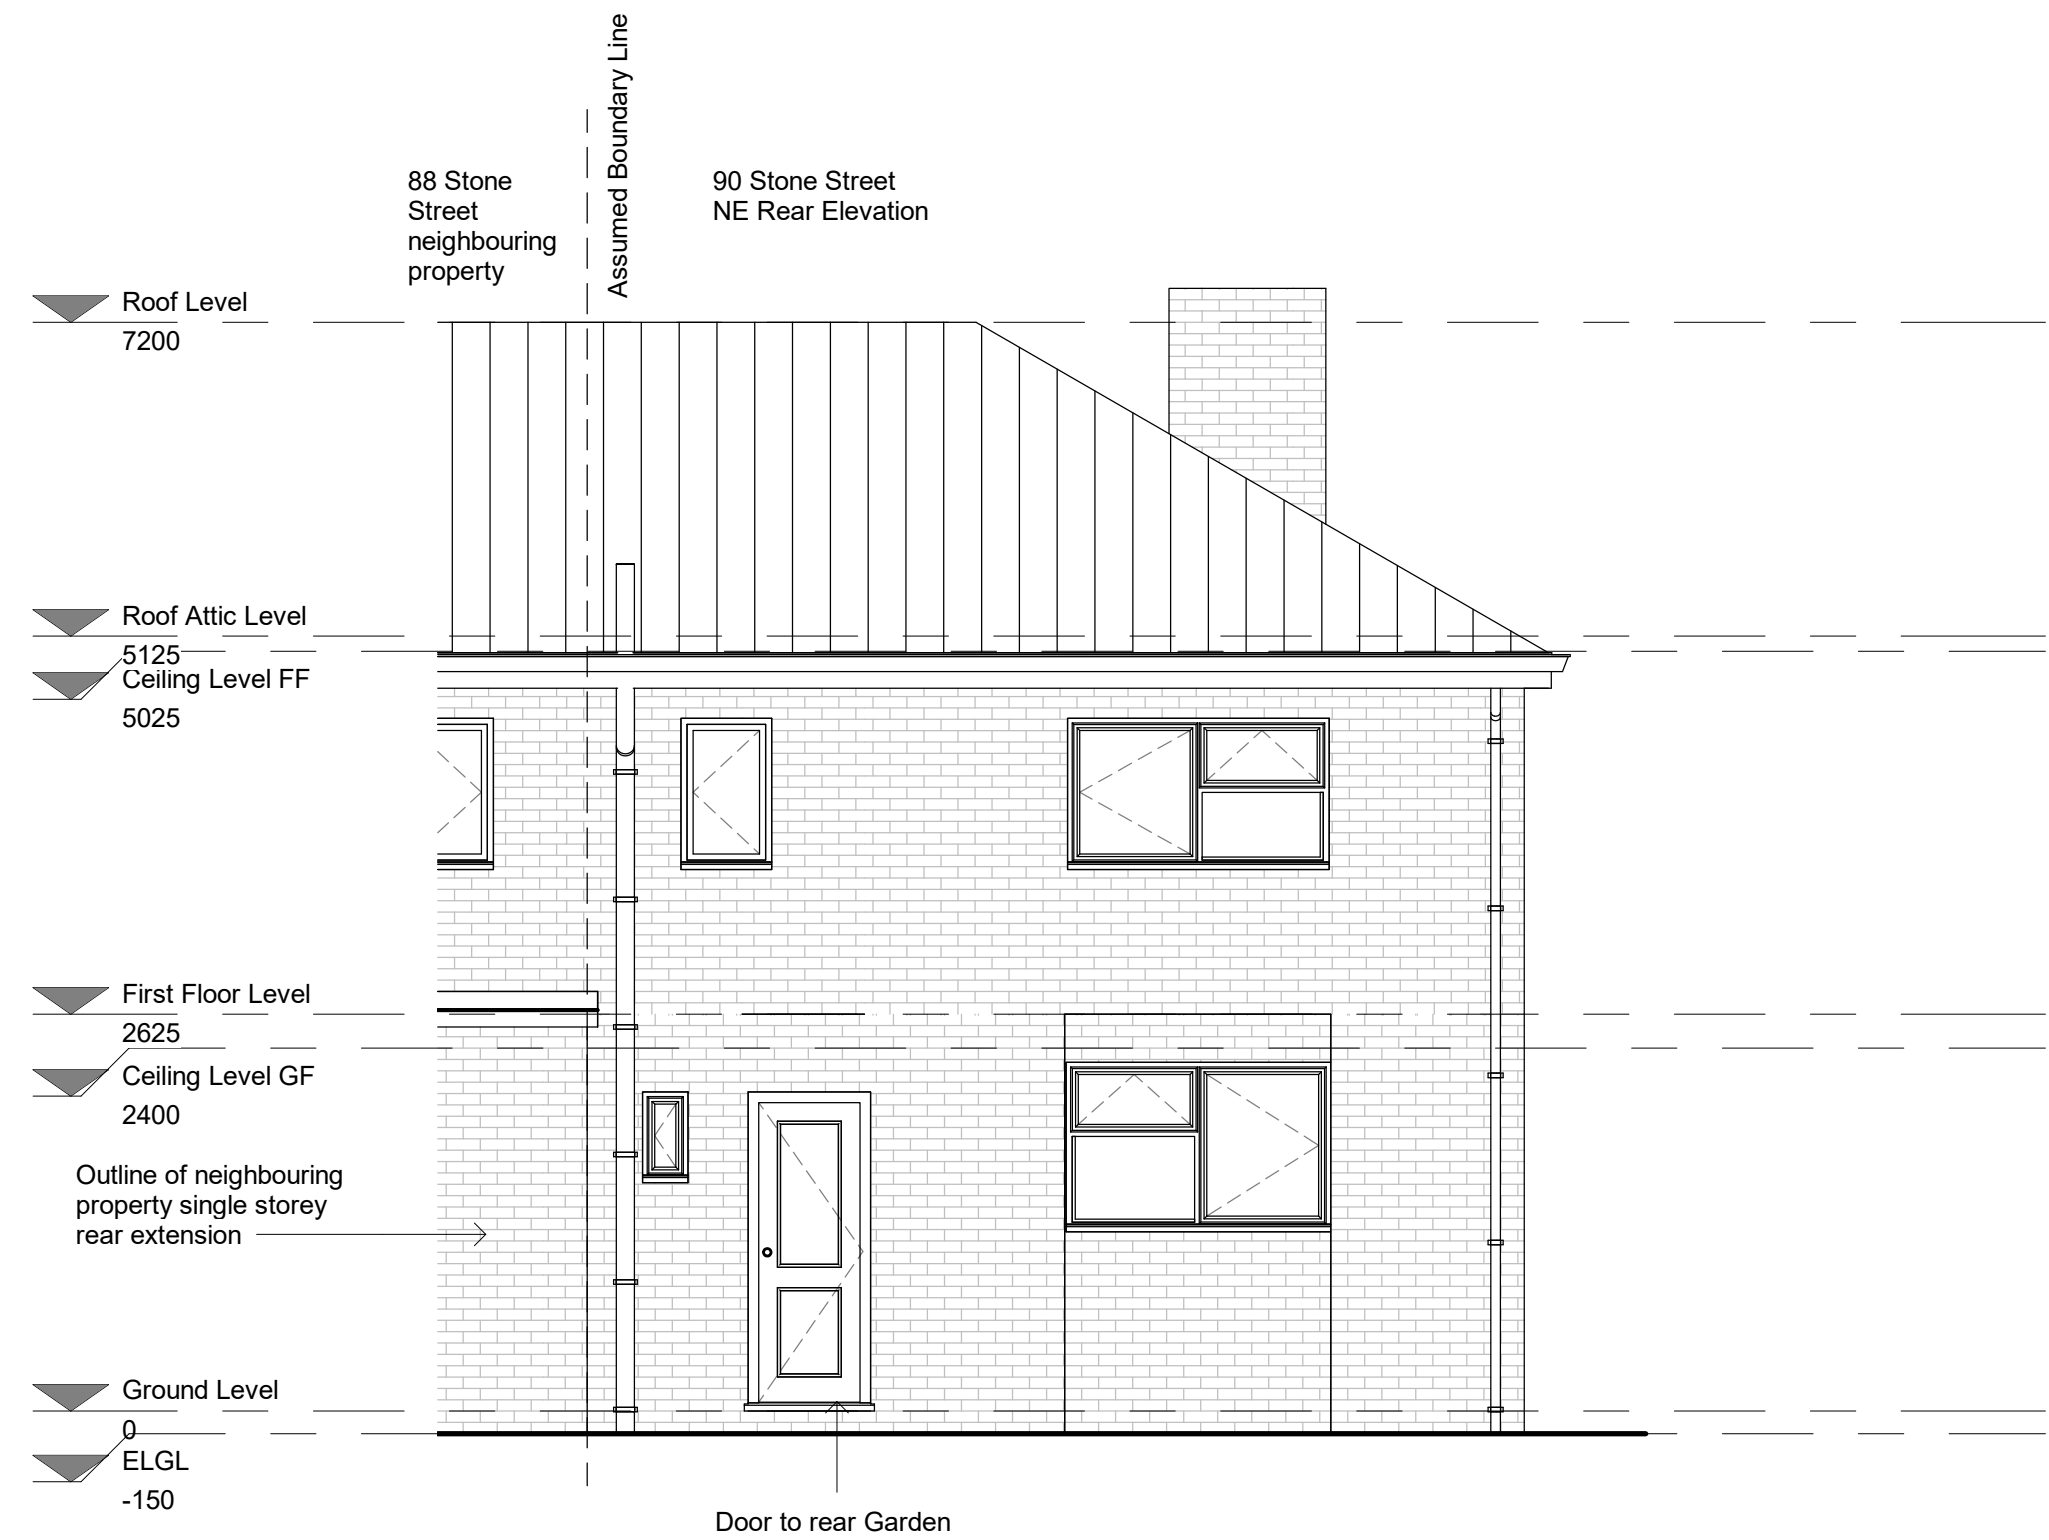

Existing Rear Elevation
1 : 50

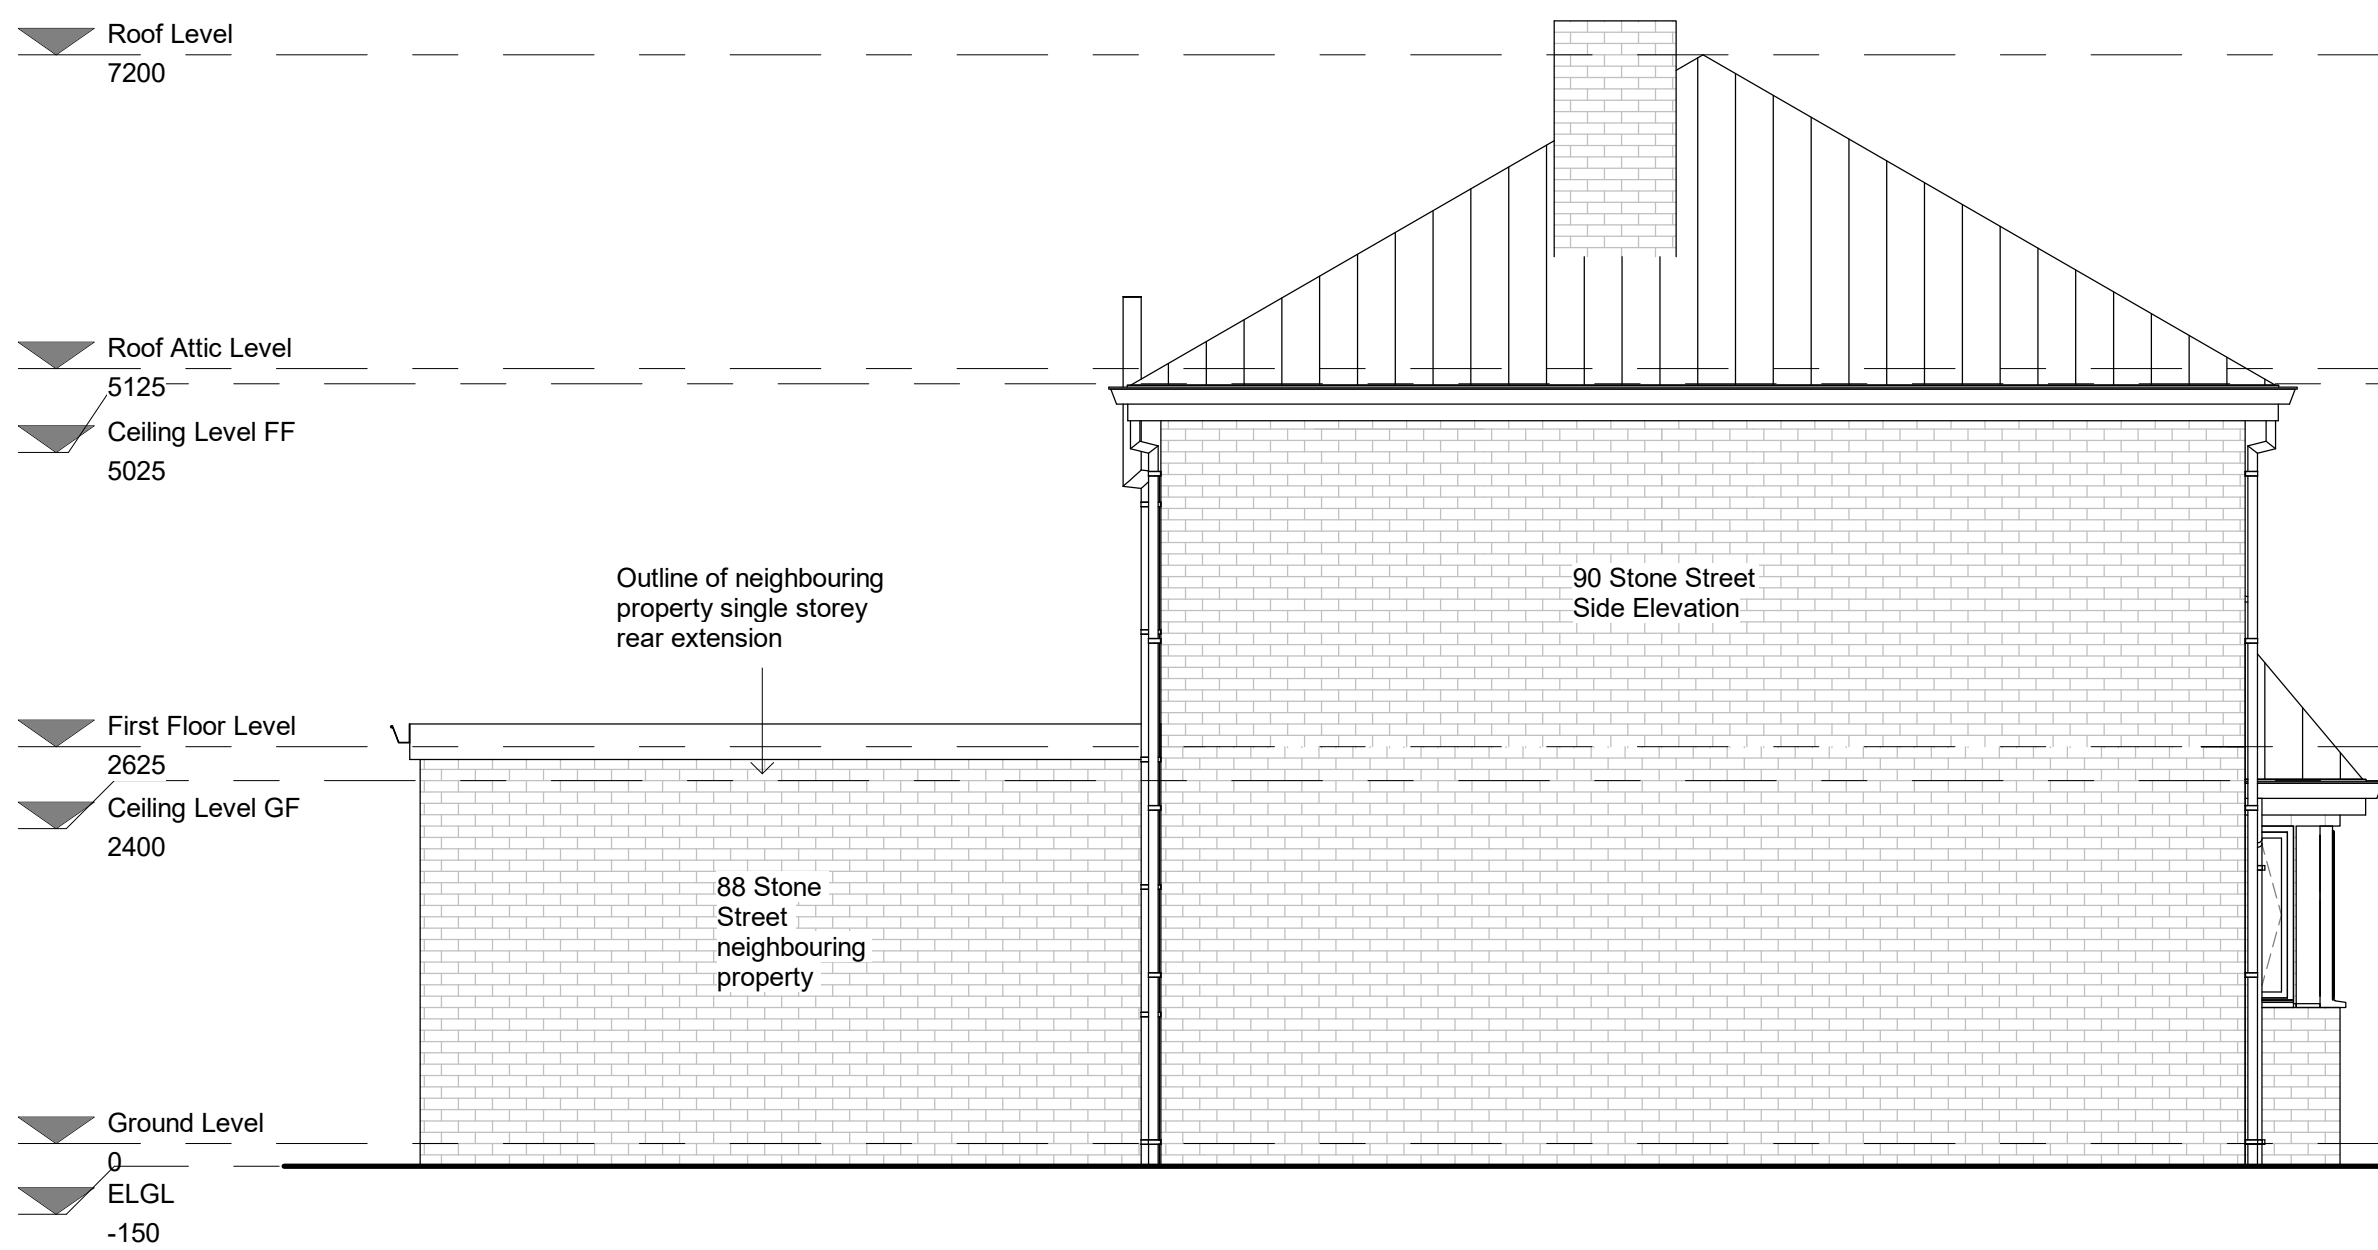


Existing NW Side Elevation
1 : 50

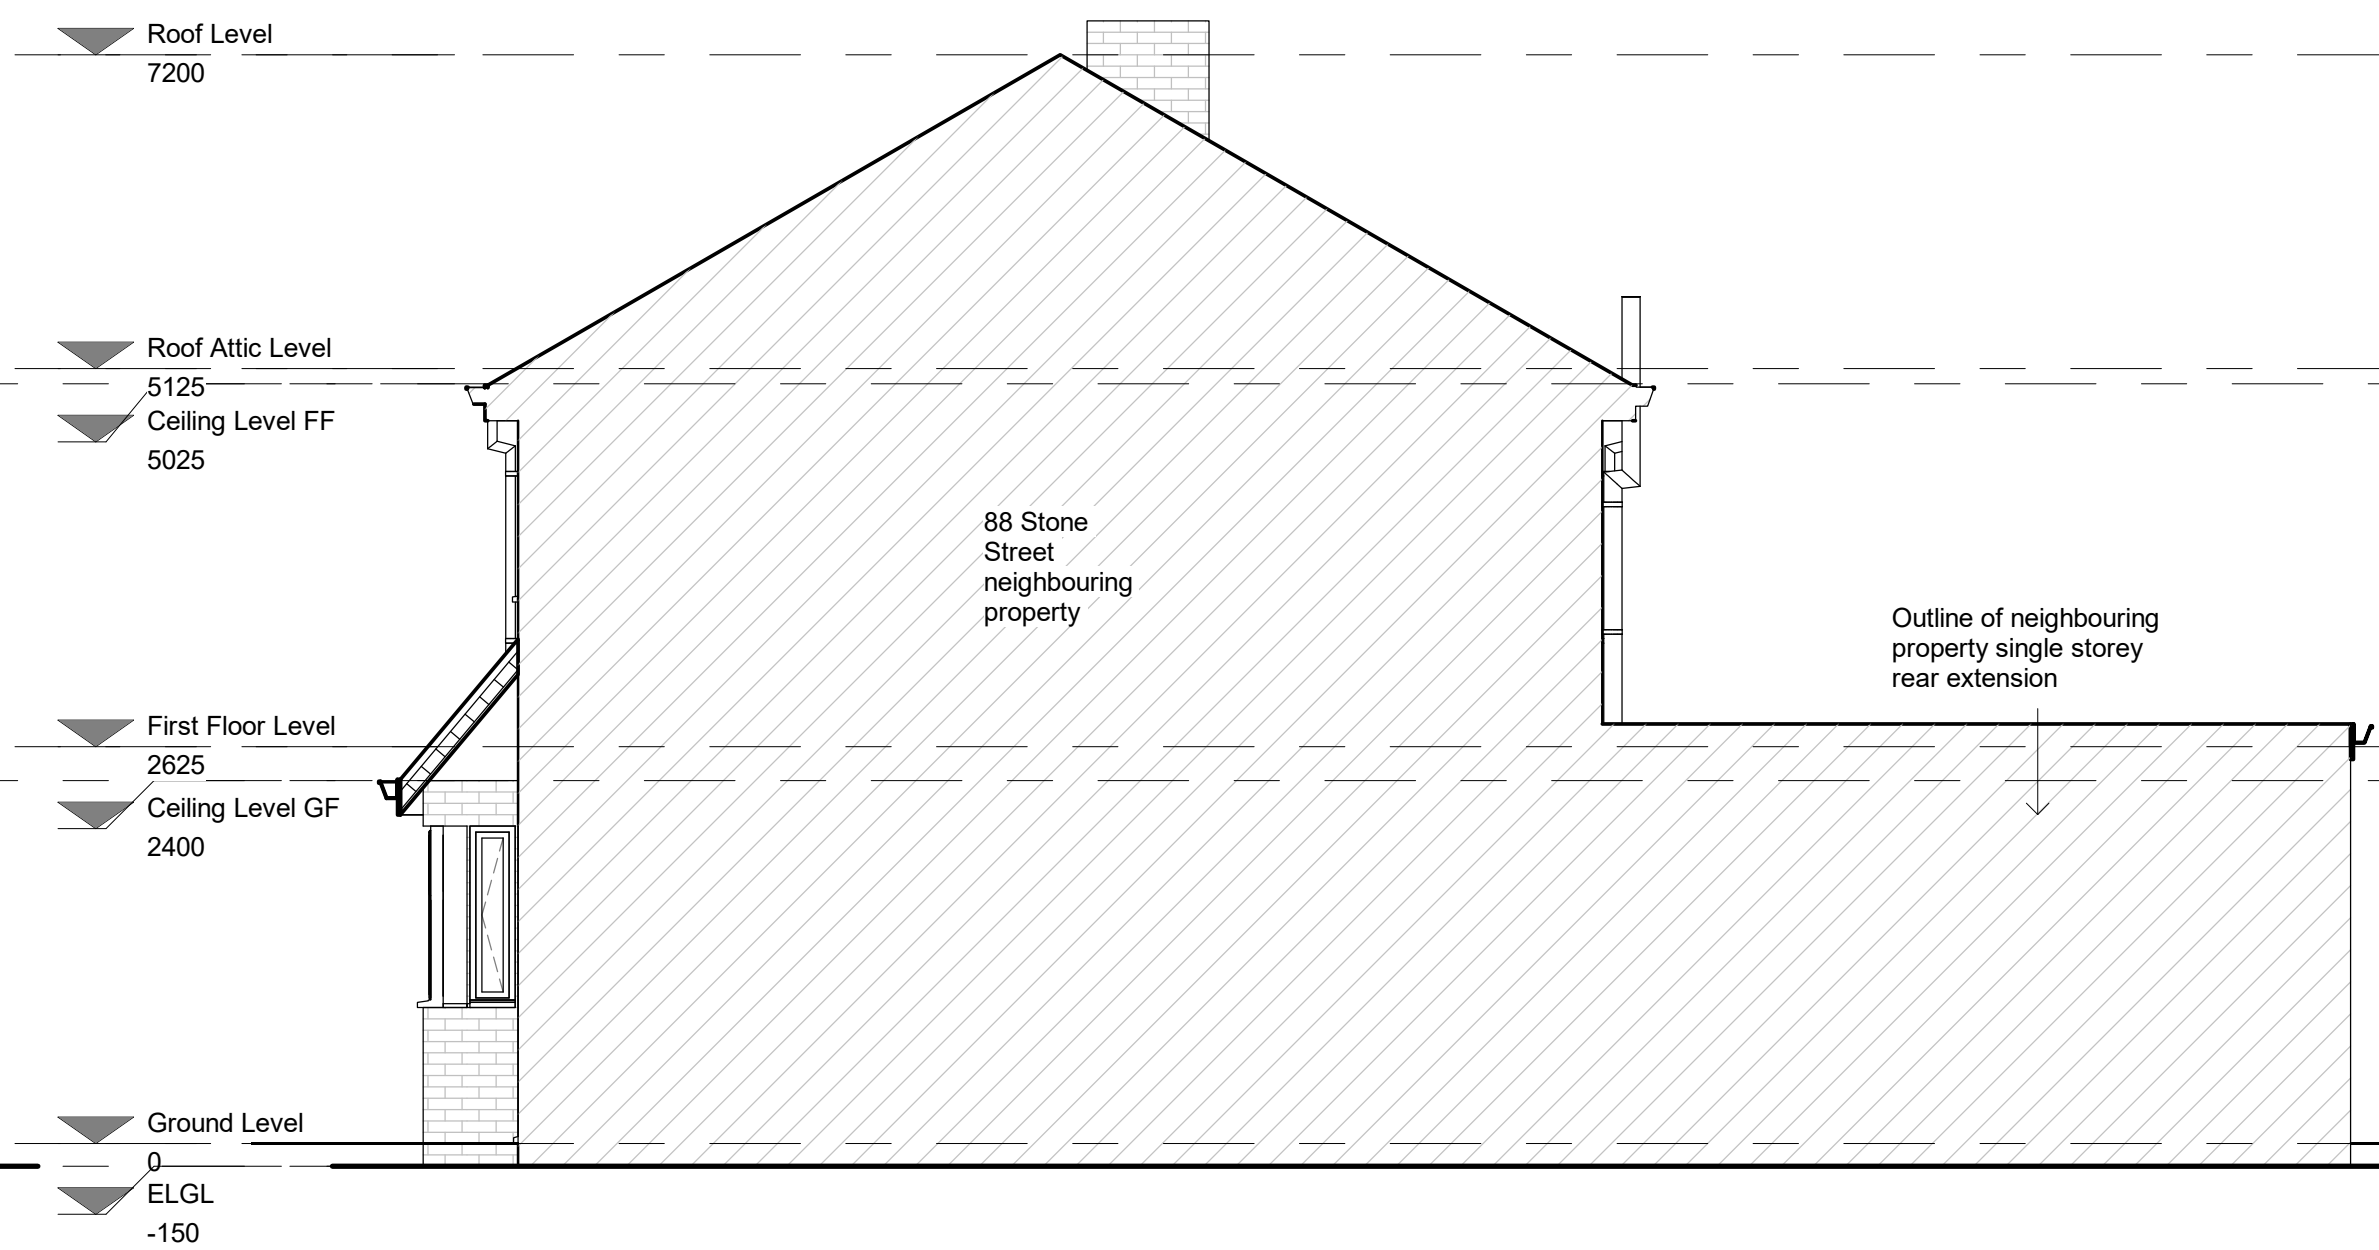

Existing SE Side Elevation
1 : 50



 

North

Boundary Line in Red



PROJECT INFORMATION

90 Stone Street,
Reading,
RG30 1HU

STATUS

Stage Concept Design/ Planning

SHEET

Proposed Site Plan

CLIENT

Mr H T

DATE

09.10.25

DRAWING NUMBER

HB_005

SCALE (@ A3)

1 : 200

REV

VA DRAWN BY

- NOTES
ALL DRAWINGS TO BE PRINTED AT 100%
SCALE.
DO NOT FIT TO PRINTER MARGINS WHEN
PRINTING.
1. This drawing is copyright of HAUS Frame Architects & Designers. Reproduction is only to take place with written authority.
 2. These plans are subject to Planning & Building Regulation Approval or any other statute in law before building work commences.
 3. Any structural work where mentioned on this drawing is subject to a qualified structural and civil engineer calculations before building work commences.
 4. These drawings are intended for Building Control purposes only, drawings marked preliminary have not been approved by Building Control. Construction drawings can be supplied separately.
 5. Only Local Authority Planning Departments may scale dimensions from the drawings.
 6. All dimensions to be checked on site by contractor prior to commencement of work, or the placement of any orders. Any discrepancies are to be brought to the attention of HAUS Frame Architects & Designers for rectification.
 7. All boundaries are assumed. To be confirmed on site before building work commences.

HAUS FRAME
ARCHITECTS & DESIGNERS

a. 6 Simmonds Close
Bracknell
RG42 1FL

m. 07400022422

e. valentina.antoniuc@hausframe.com
w. www.hausframe.com

Proposed Site Plan

1 : 200


front yard/
driveway

4500
ground floor single storey extension
3000
first floor extension

proposed
lawn/ landscape


perimeter hedging

perimeter hedging

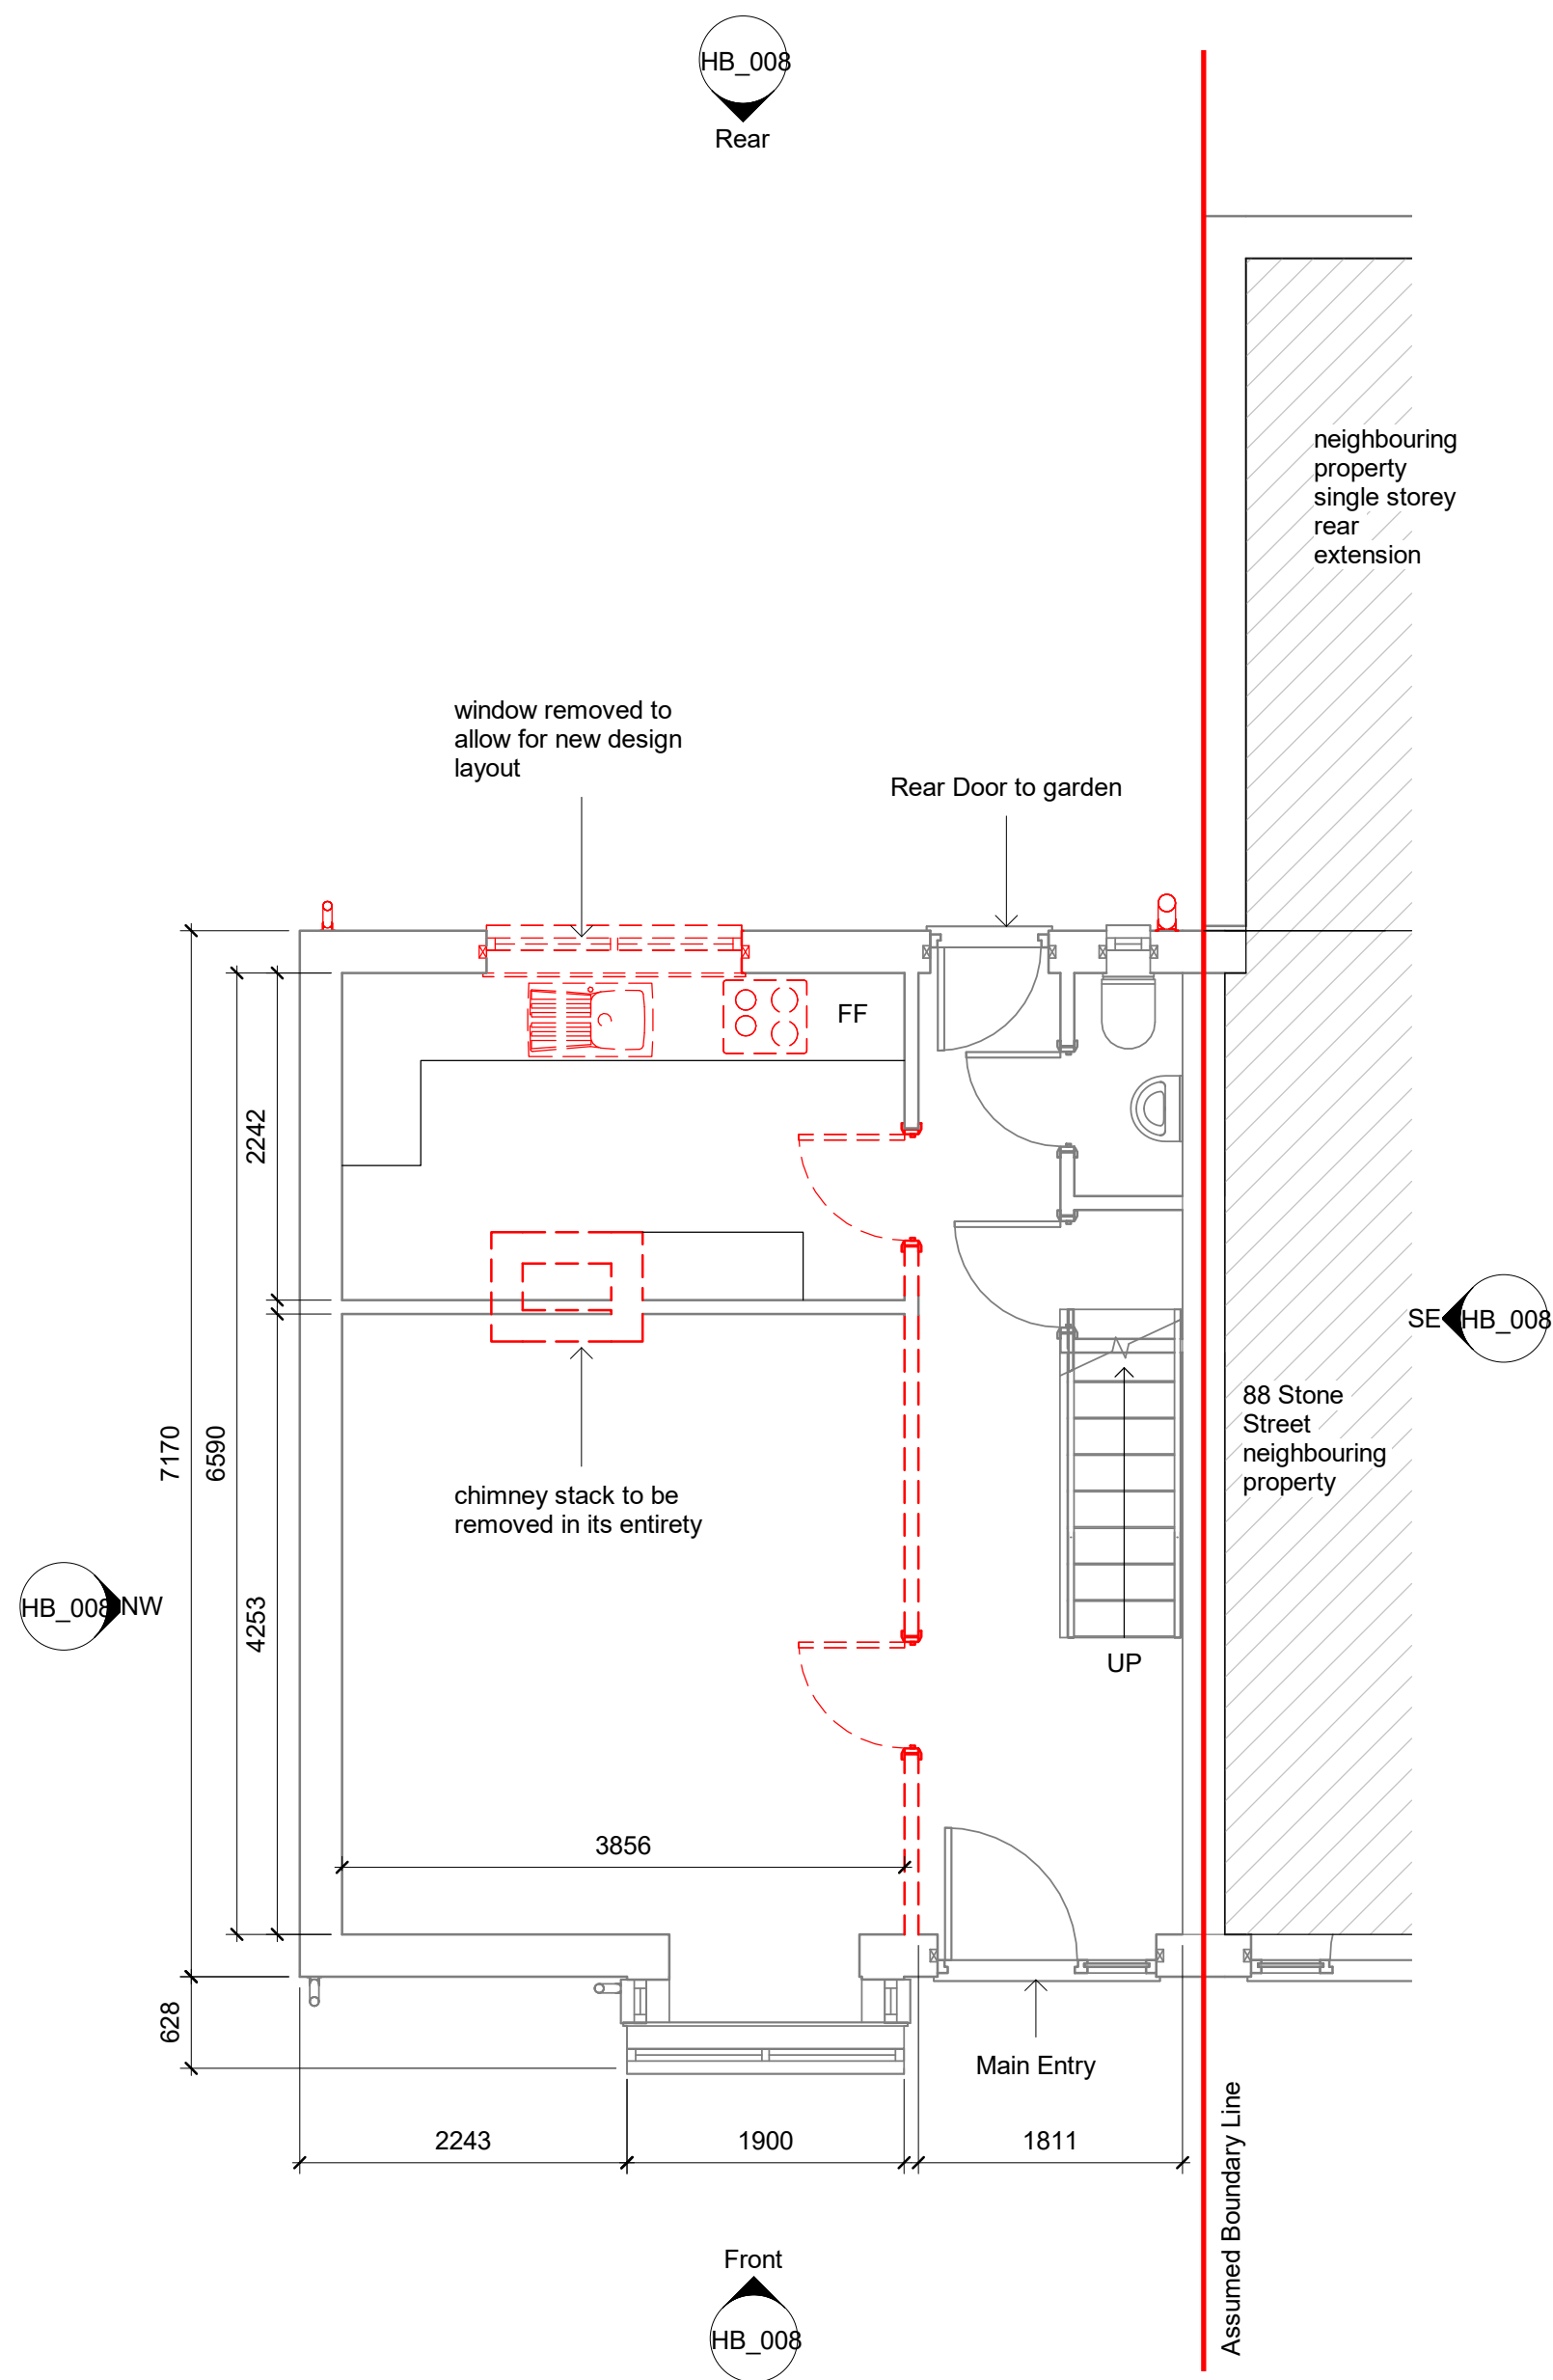


Demo Ground Floor Plan

1 : 50

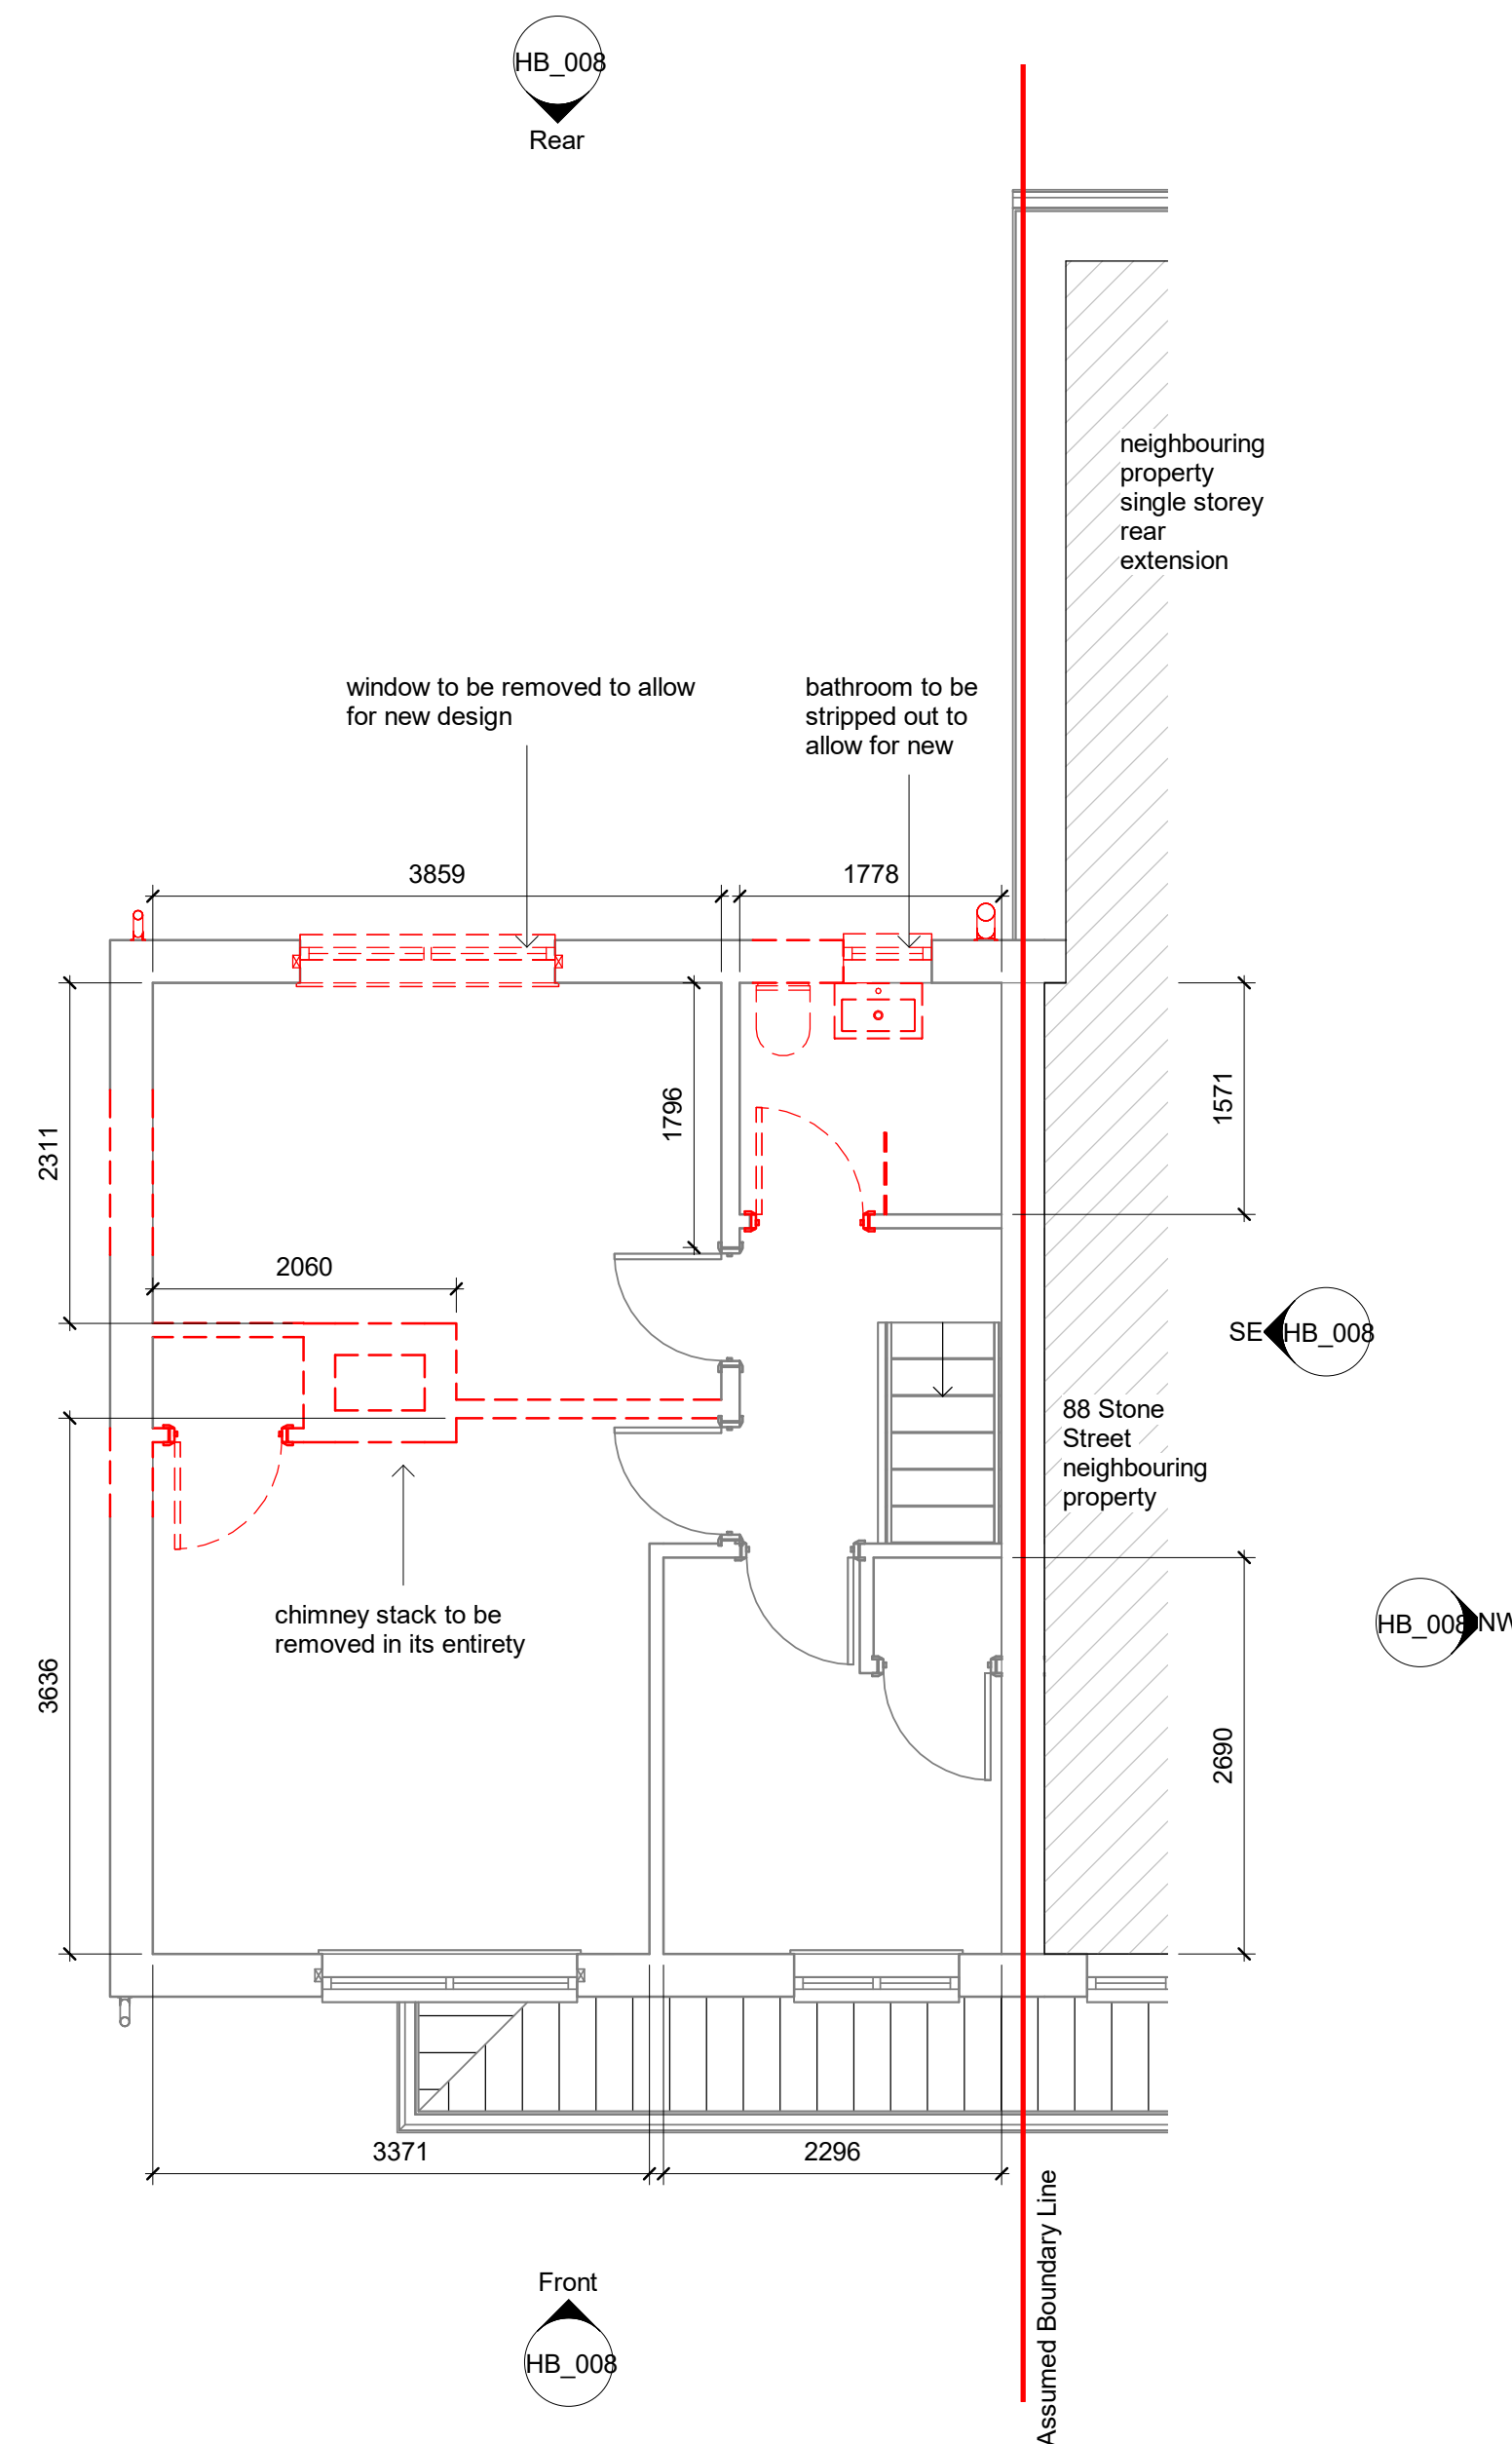

Demo First Floor Plan

1 : 50

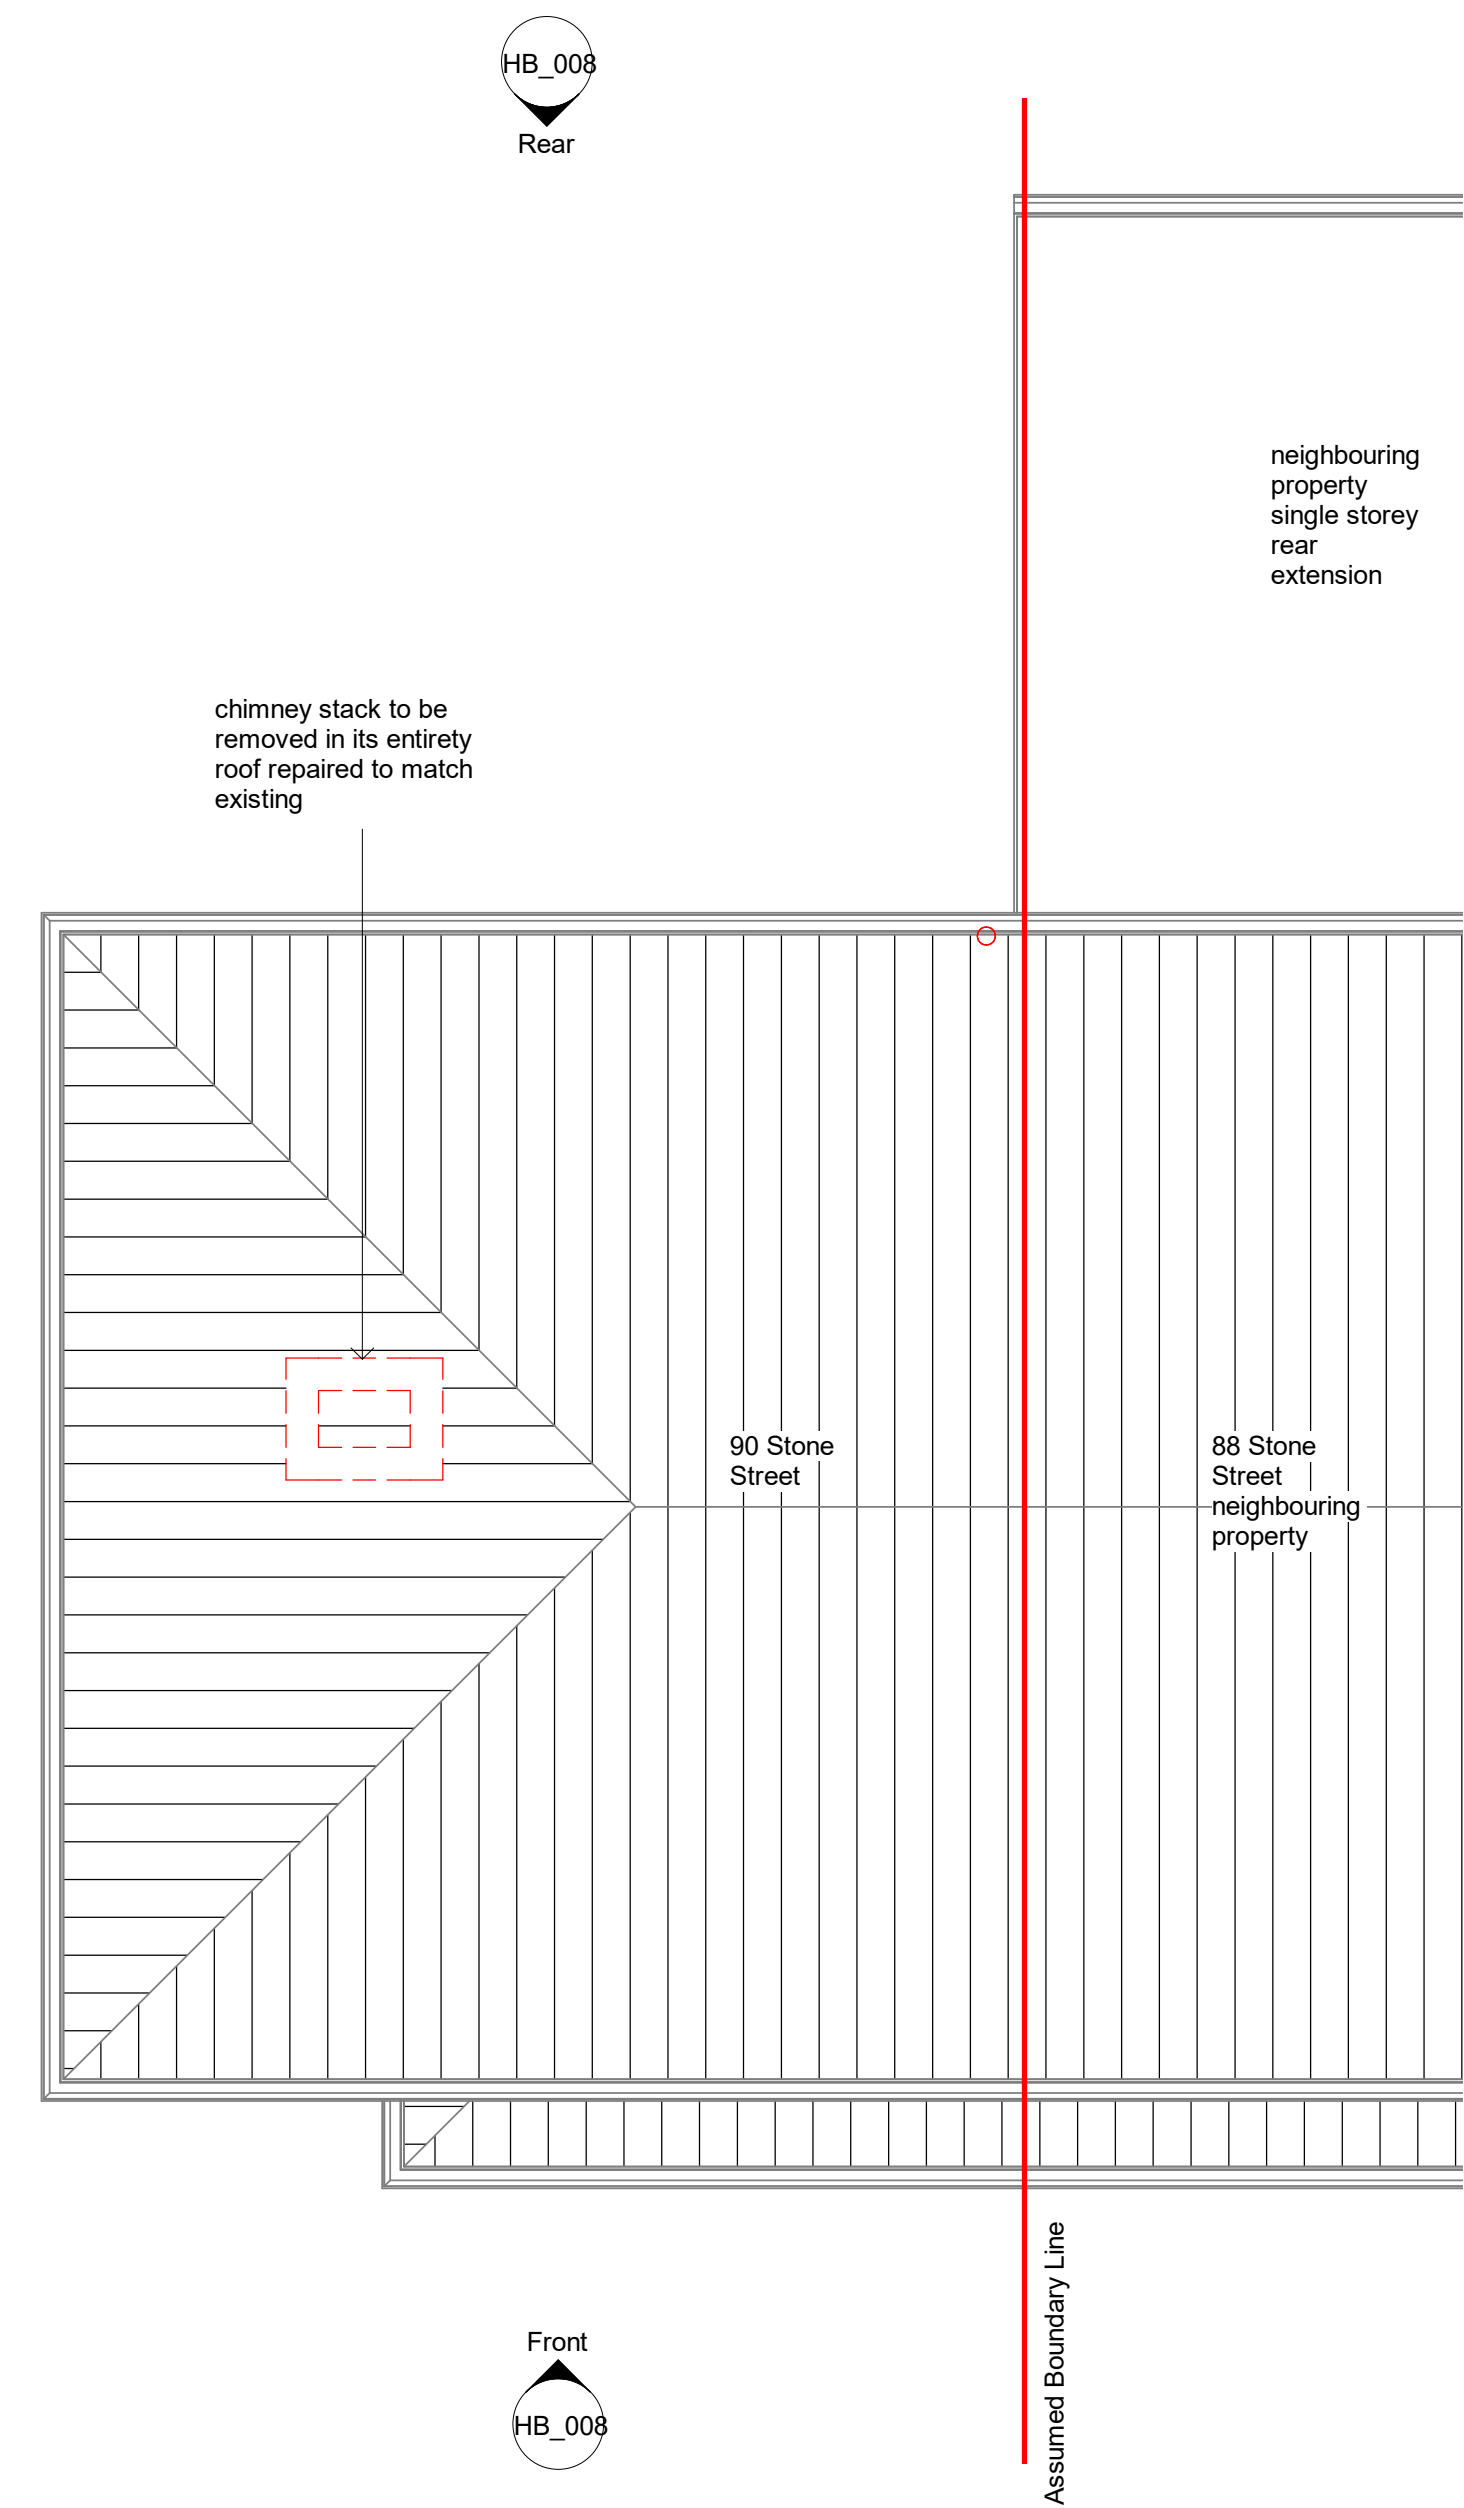

Demo Roof Plan

1 : 50





PROJECT INFORMATION

90 Stone Street,
Reading,
RG30 1HU

STATUS

Stage Concept Design/ Planning

SHEET

Proposed Floor
Plans

CLIENT

Mr H T

DATE

09.10.25

DRAWING NUMBER

HB_007

SCALE (@ A1)

1 : 50

REV

VA

DRAWN BY

NOTES

- ALL DRAWINGS TO BE PRINTED AT 100% SCALE.
DO NOT FIT TO PRINTER MARGINS WHEN PRINTING.
1. This drawing is copyright of HAUS Frame Architects & Designers. Reproduction is only to take place with written authority.
 2. These plans are subject to Planning & Building Regulation Approval or any other statute in law before building work commences.
 3. Any structural work where mentioned on this drawing is subject to a qualified structural and civil engineer calculations before building work commences.
 4. These drawings are intended for Building Control purposes only, drawings marked preliminary have not been approved by Building Control. Construction drawings can be supplied separately.
 5. Only Local Authority Planning Departments may scale dimensions from the drawings.
 6. All dimensions to be checked on site by contractor prior to commencement of work, or the placement of any orders. Any discrepancies are to be brought to the attention of HAUS Frame Architects & Designers for rectification.
 7. All boundaries are assumed. To be confirmed on site before building work commences.


HAUS FRAME
ARCHITECTS & DESIGNERS
a. 6 Simmonds Close
Bracknell
RG42 1FL
m. 07400022422
e. valentina.antoniuc@hausframe.com
w. www.hausframe.com

Room Legend

- Cbd
- Kitchen/ Dining/ Lounge
- Living Room/ Reception Open Plan
- Study
- Utility
- WC


Room Legend

- Bathroom
- Bedroom 1
- Bedroom 2
- Bedroom 3
- Bedroom 4
- Cbd
- Dresser
- En-Suite
- Hallway
- Landing

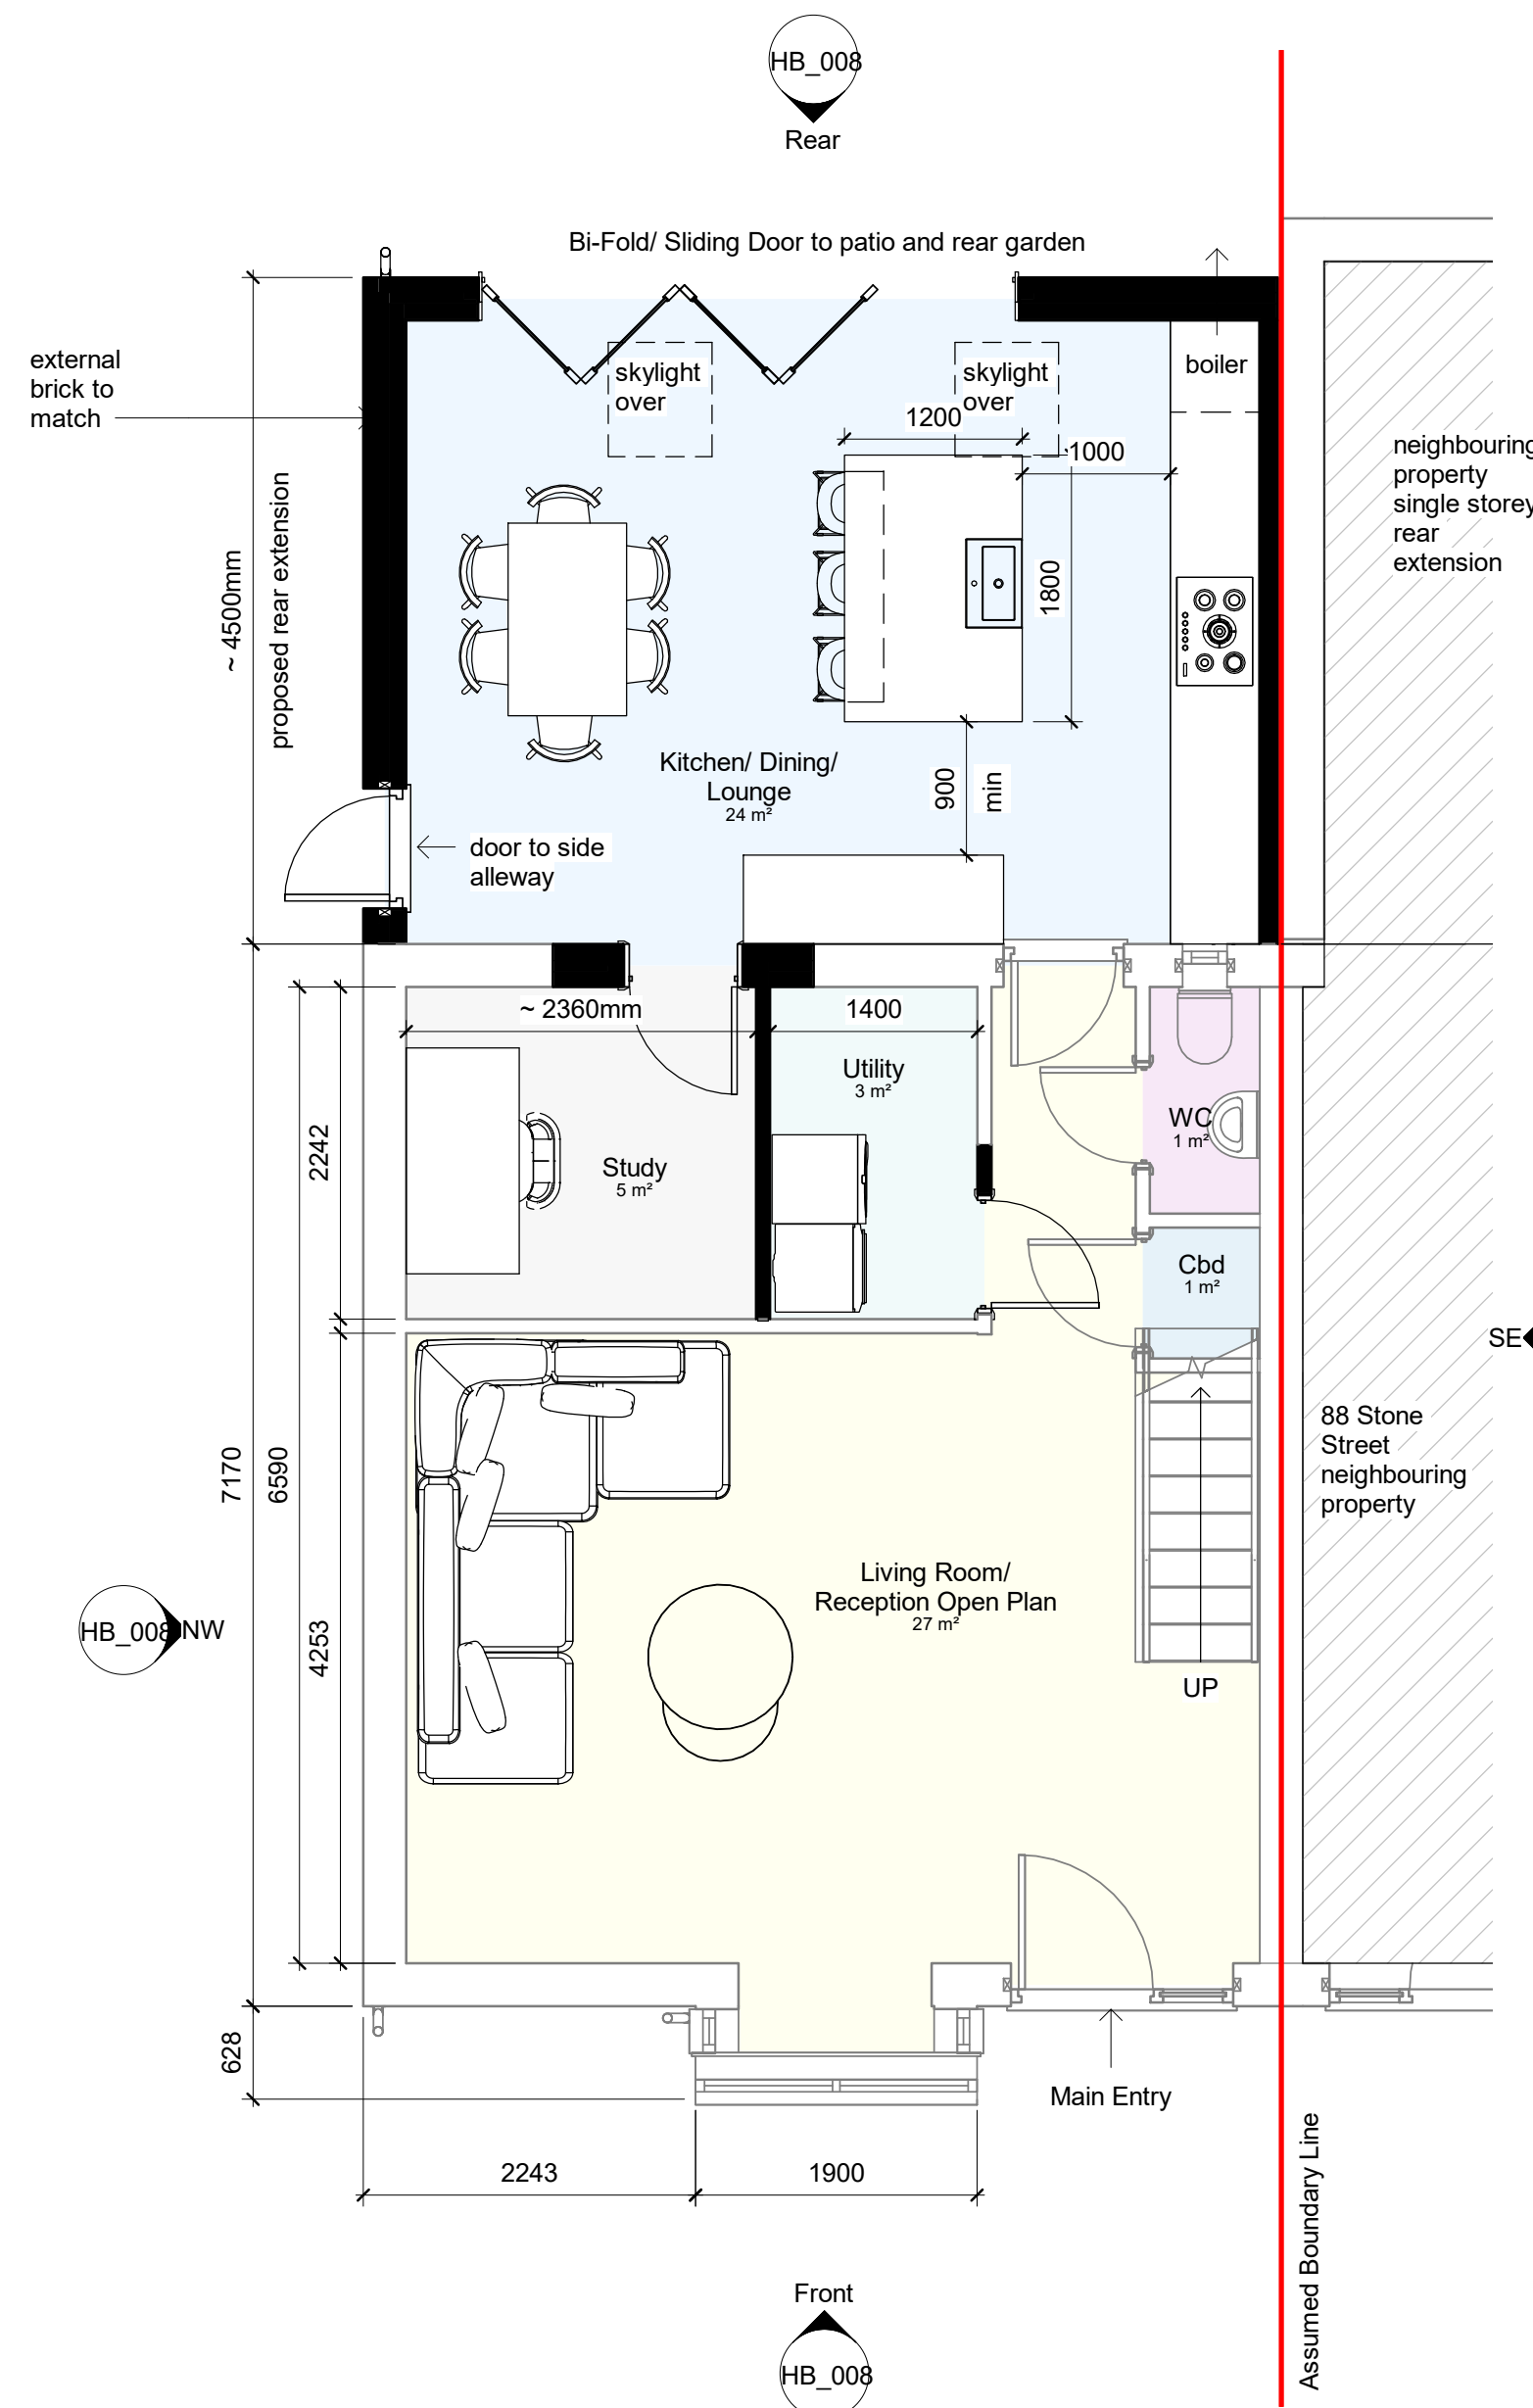


Proposed Ground Floor Plan

1 : 50

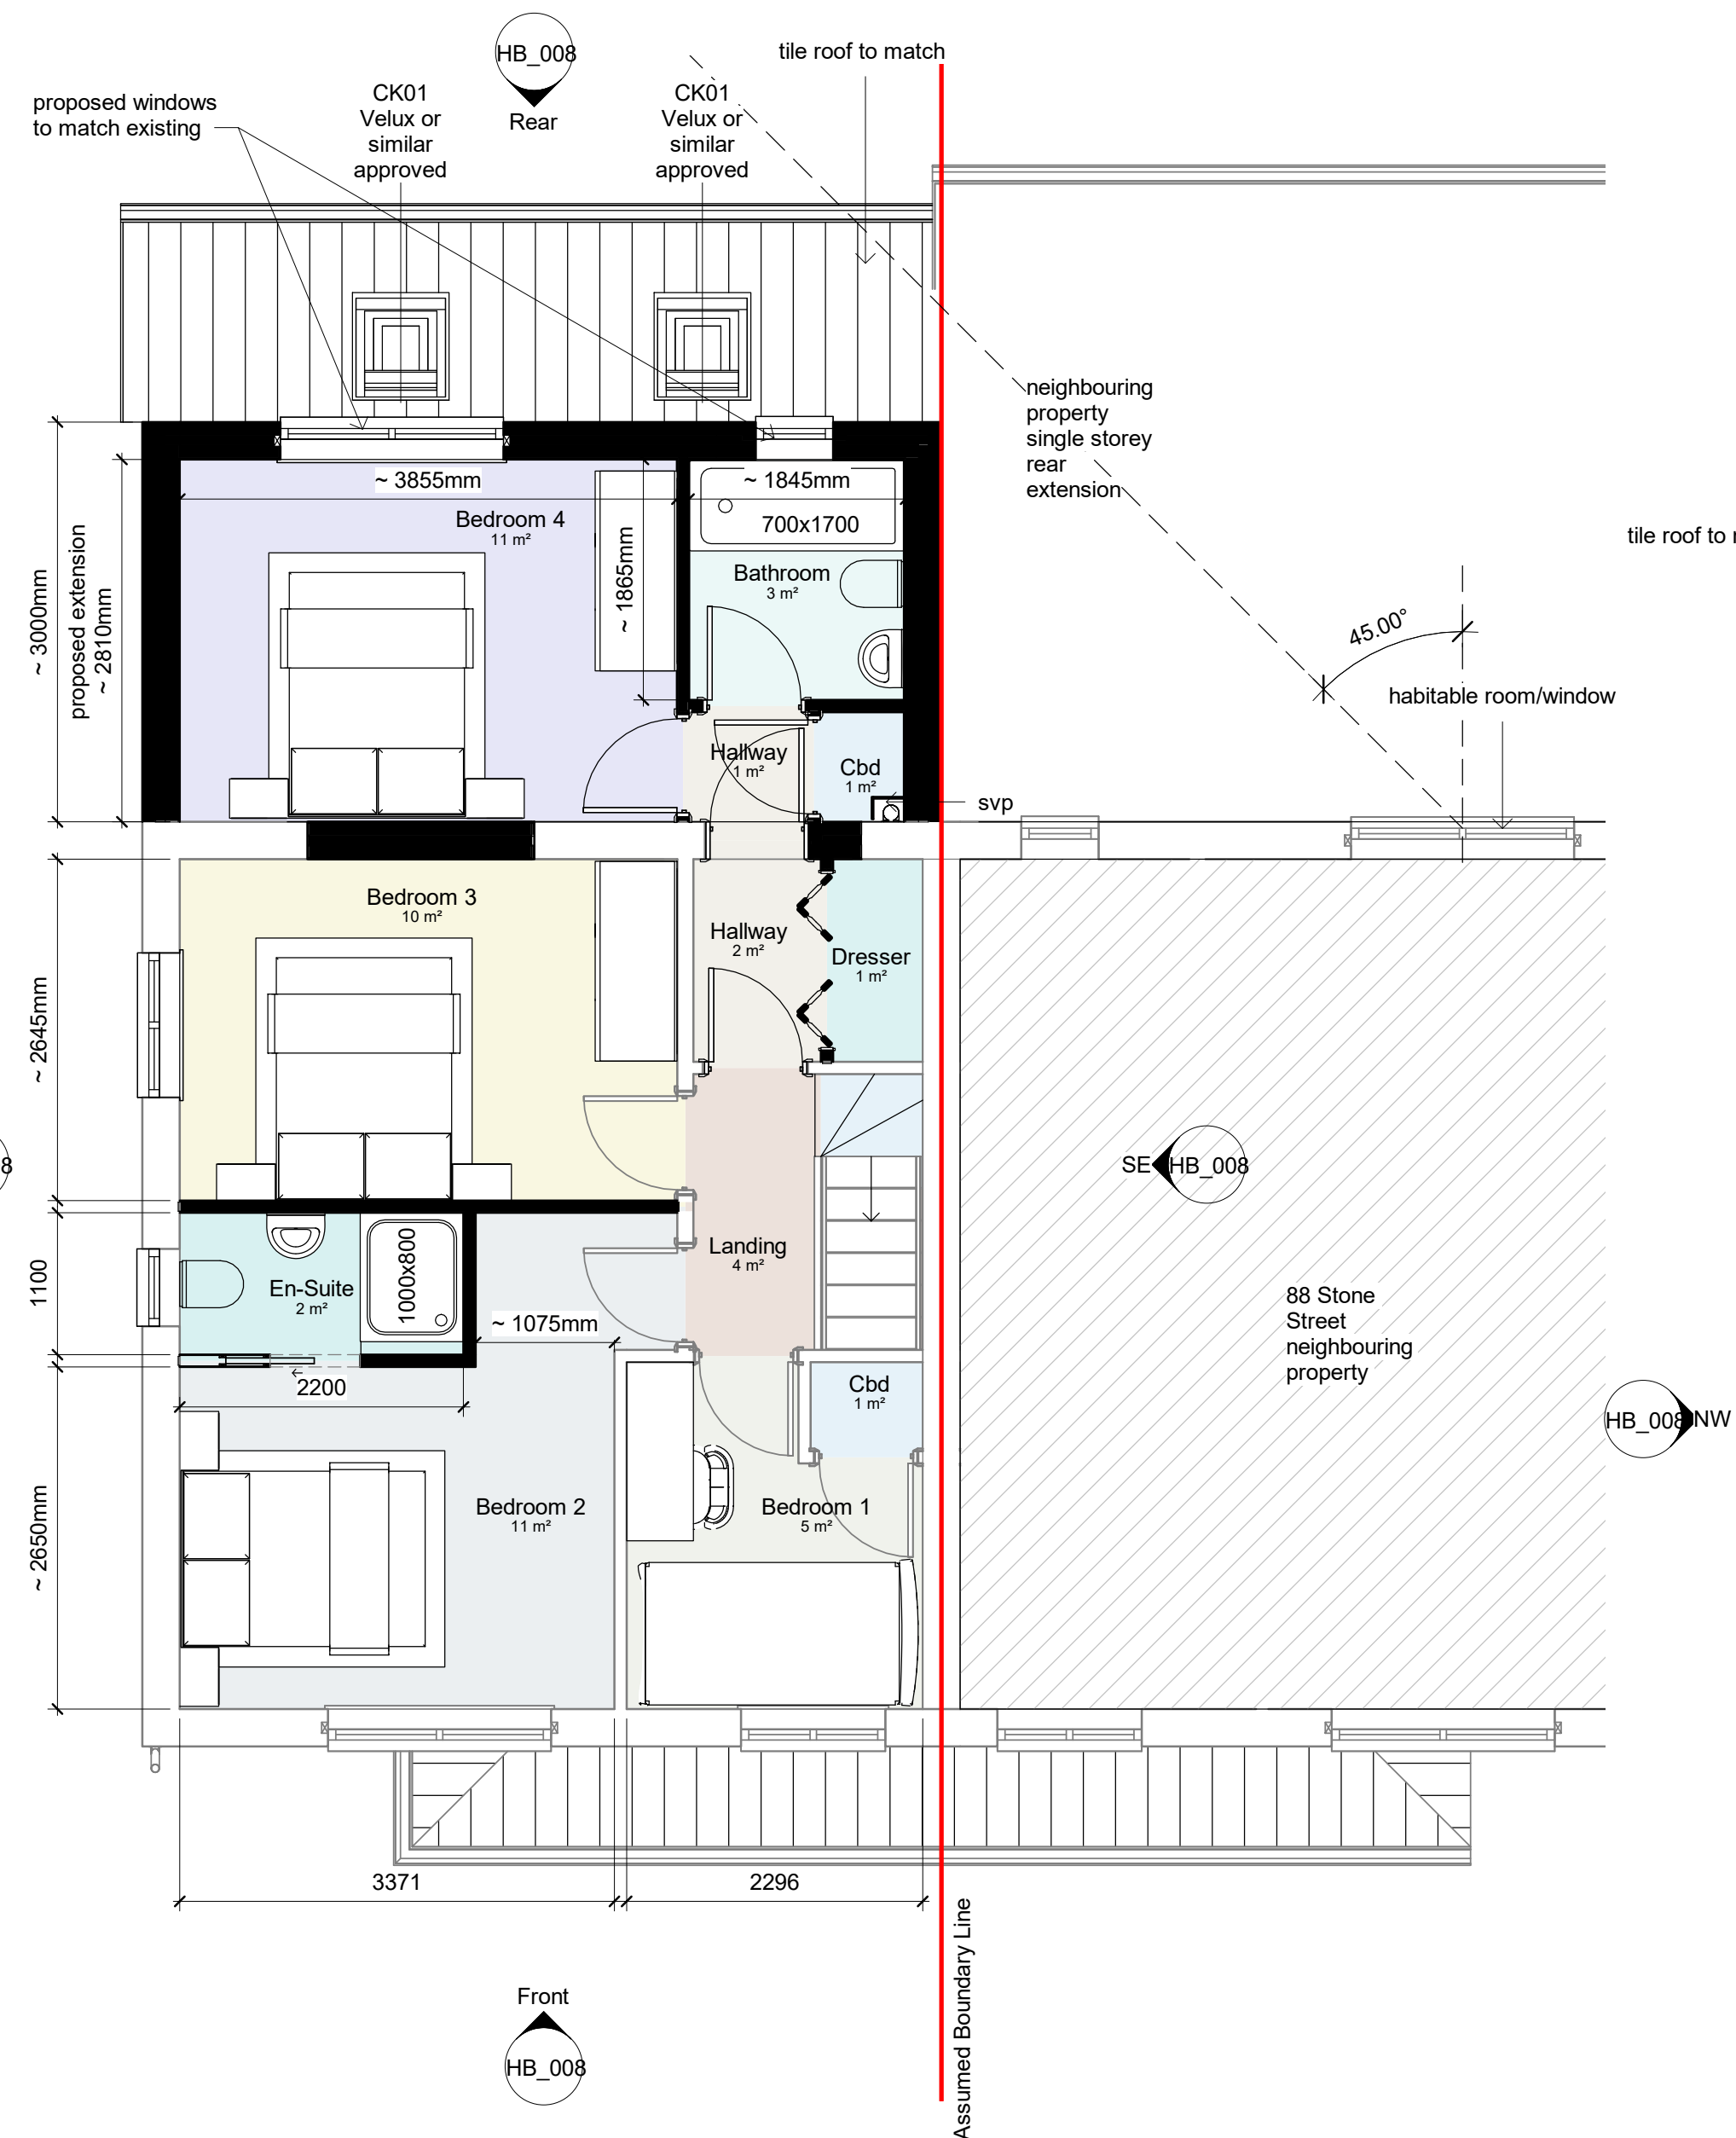

Proposed First Floor Plan

1 : 50

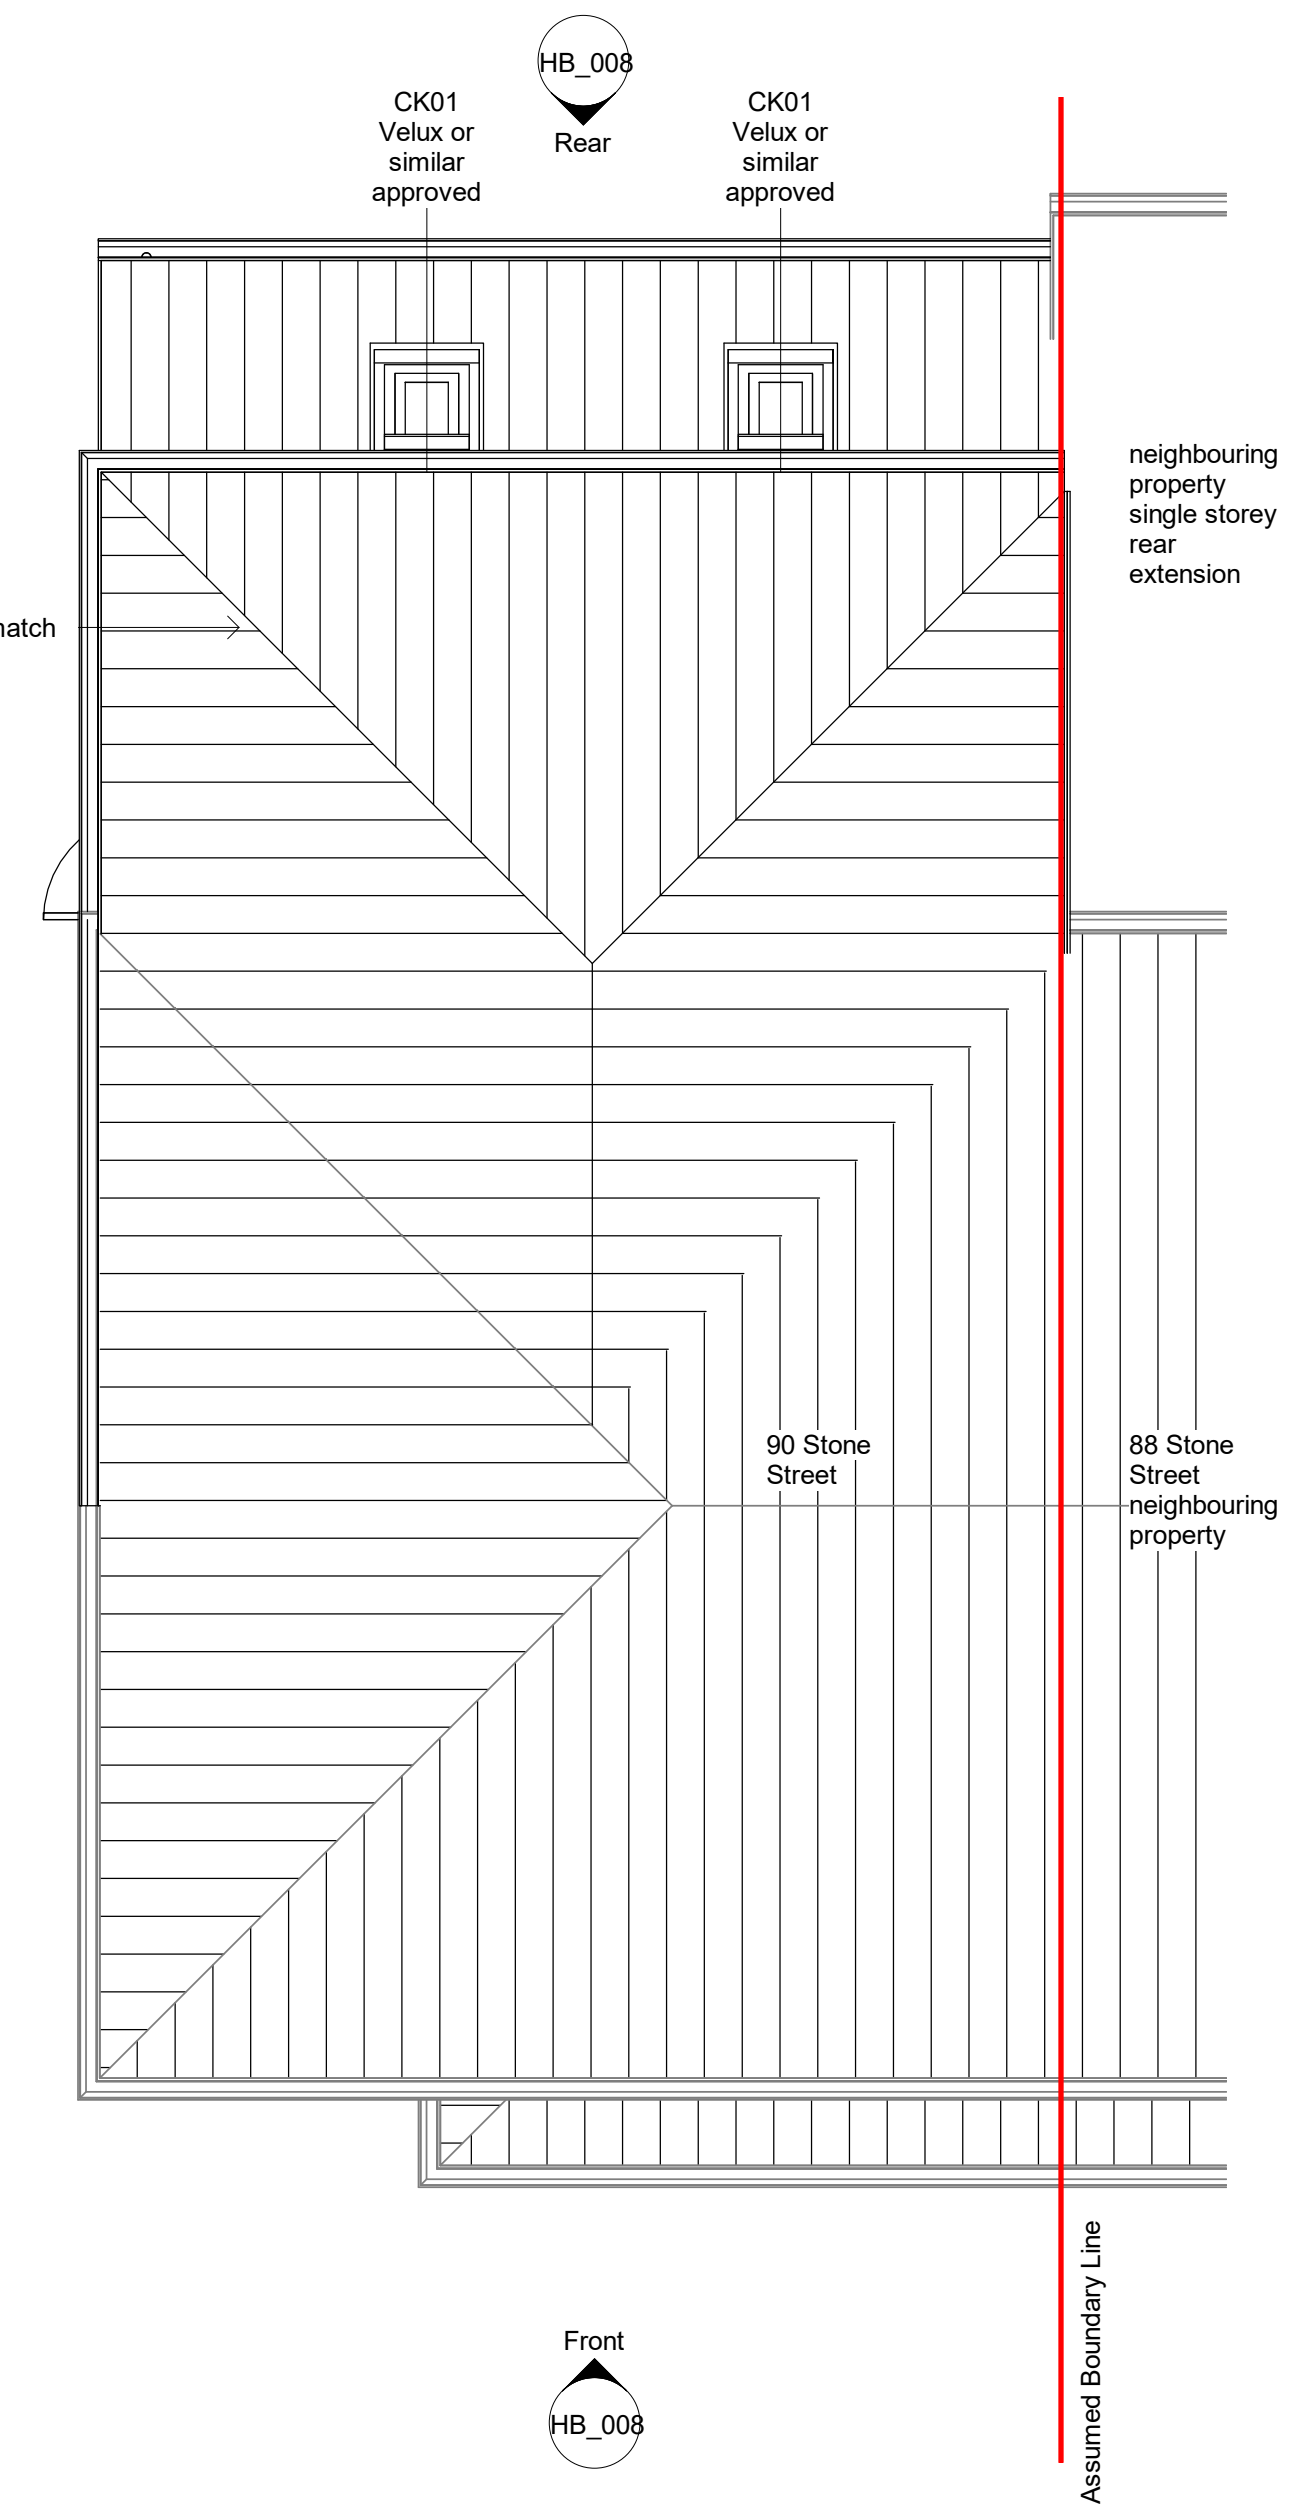

Proposed Roof Plan

1 : 50





PROJECT INFORMATION

90 Stone Street,
Reading,
RG30 1HU

STATUS

Stage Concept Design/ Planning

SHEET

Proposed Elevations

CLIENT

Mr H T

DATE

09.10.25

DRAWING NUMBER

HB_008

SCALE (@ A1)

1 : 50

REV

VA

DRAWN BY

NOTES


- ALL DRAWINGS TO BE PRINTED AT 100% SCALE.
DO NOT FIT TO PRINTER MARGINS WHEN PRINTING.
1. This drawing is copyright of HAUS Frame Architects & Designers. Reproduction is only to take place with written authority.
 2. These plans are subject to Planning & Building Regulation Approval or any other statute in law before building work commences.
 3. Any structural work where mentioned on this drawing is subject to a qualified structural and civil engineer calculations before building work commences.
 4. These drawings are intended for Building Control purposes only, drawings marked preliminary have not been approved by Building Control. Construction drawings can be supplied separately.
 5. Only Local Authority Planning Departments may scale dimensions from the drawings.
 6. All dimensions to be checked on site by contractor prior to commencement of work, or the placement of any orders. Any discrepancies are to be brought to the attention of HAUS Frame Architects & Designers for rectification.
 7. All boundaries are assumed. To be confirmed on site before building work commences.

HAUS FRAME
ARCHITECTS & DESIGNERS
a. 6 Simmonds Close
Bracknell
RG42 1FL
m. 07400022422
e. valentina.antoniuc@hausframe.com
w. www.hausframe.com




Proposed Front Elevation

1 : 50

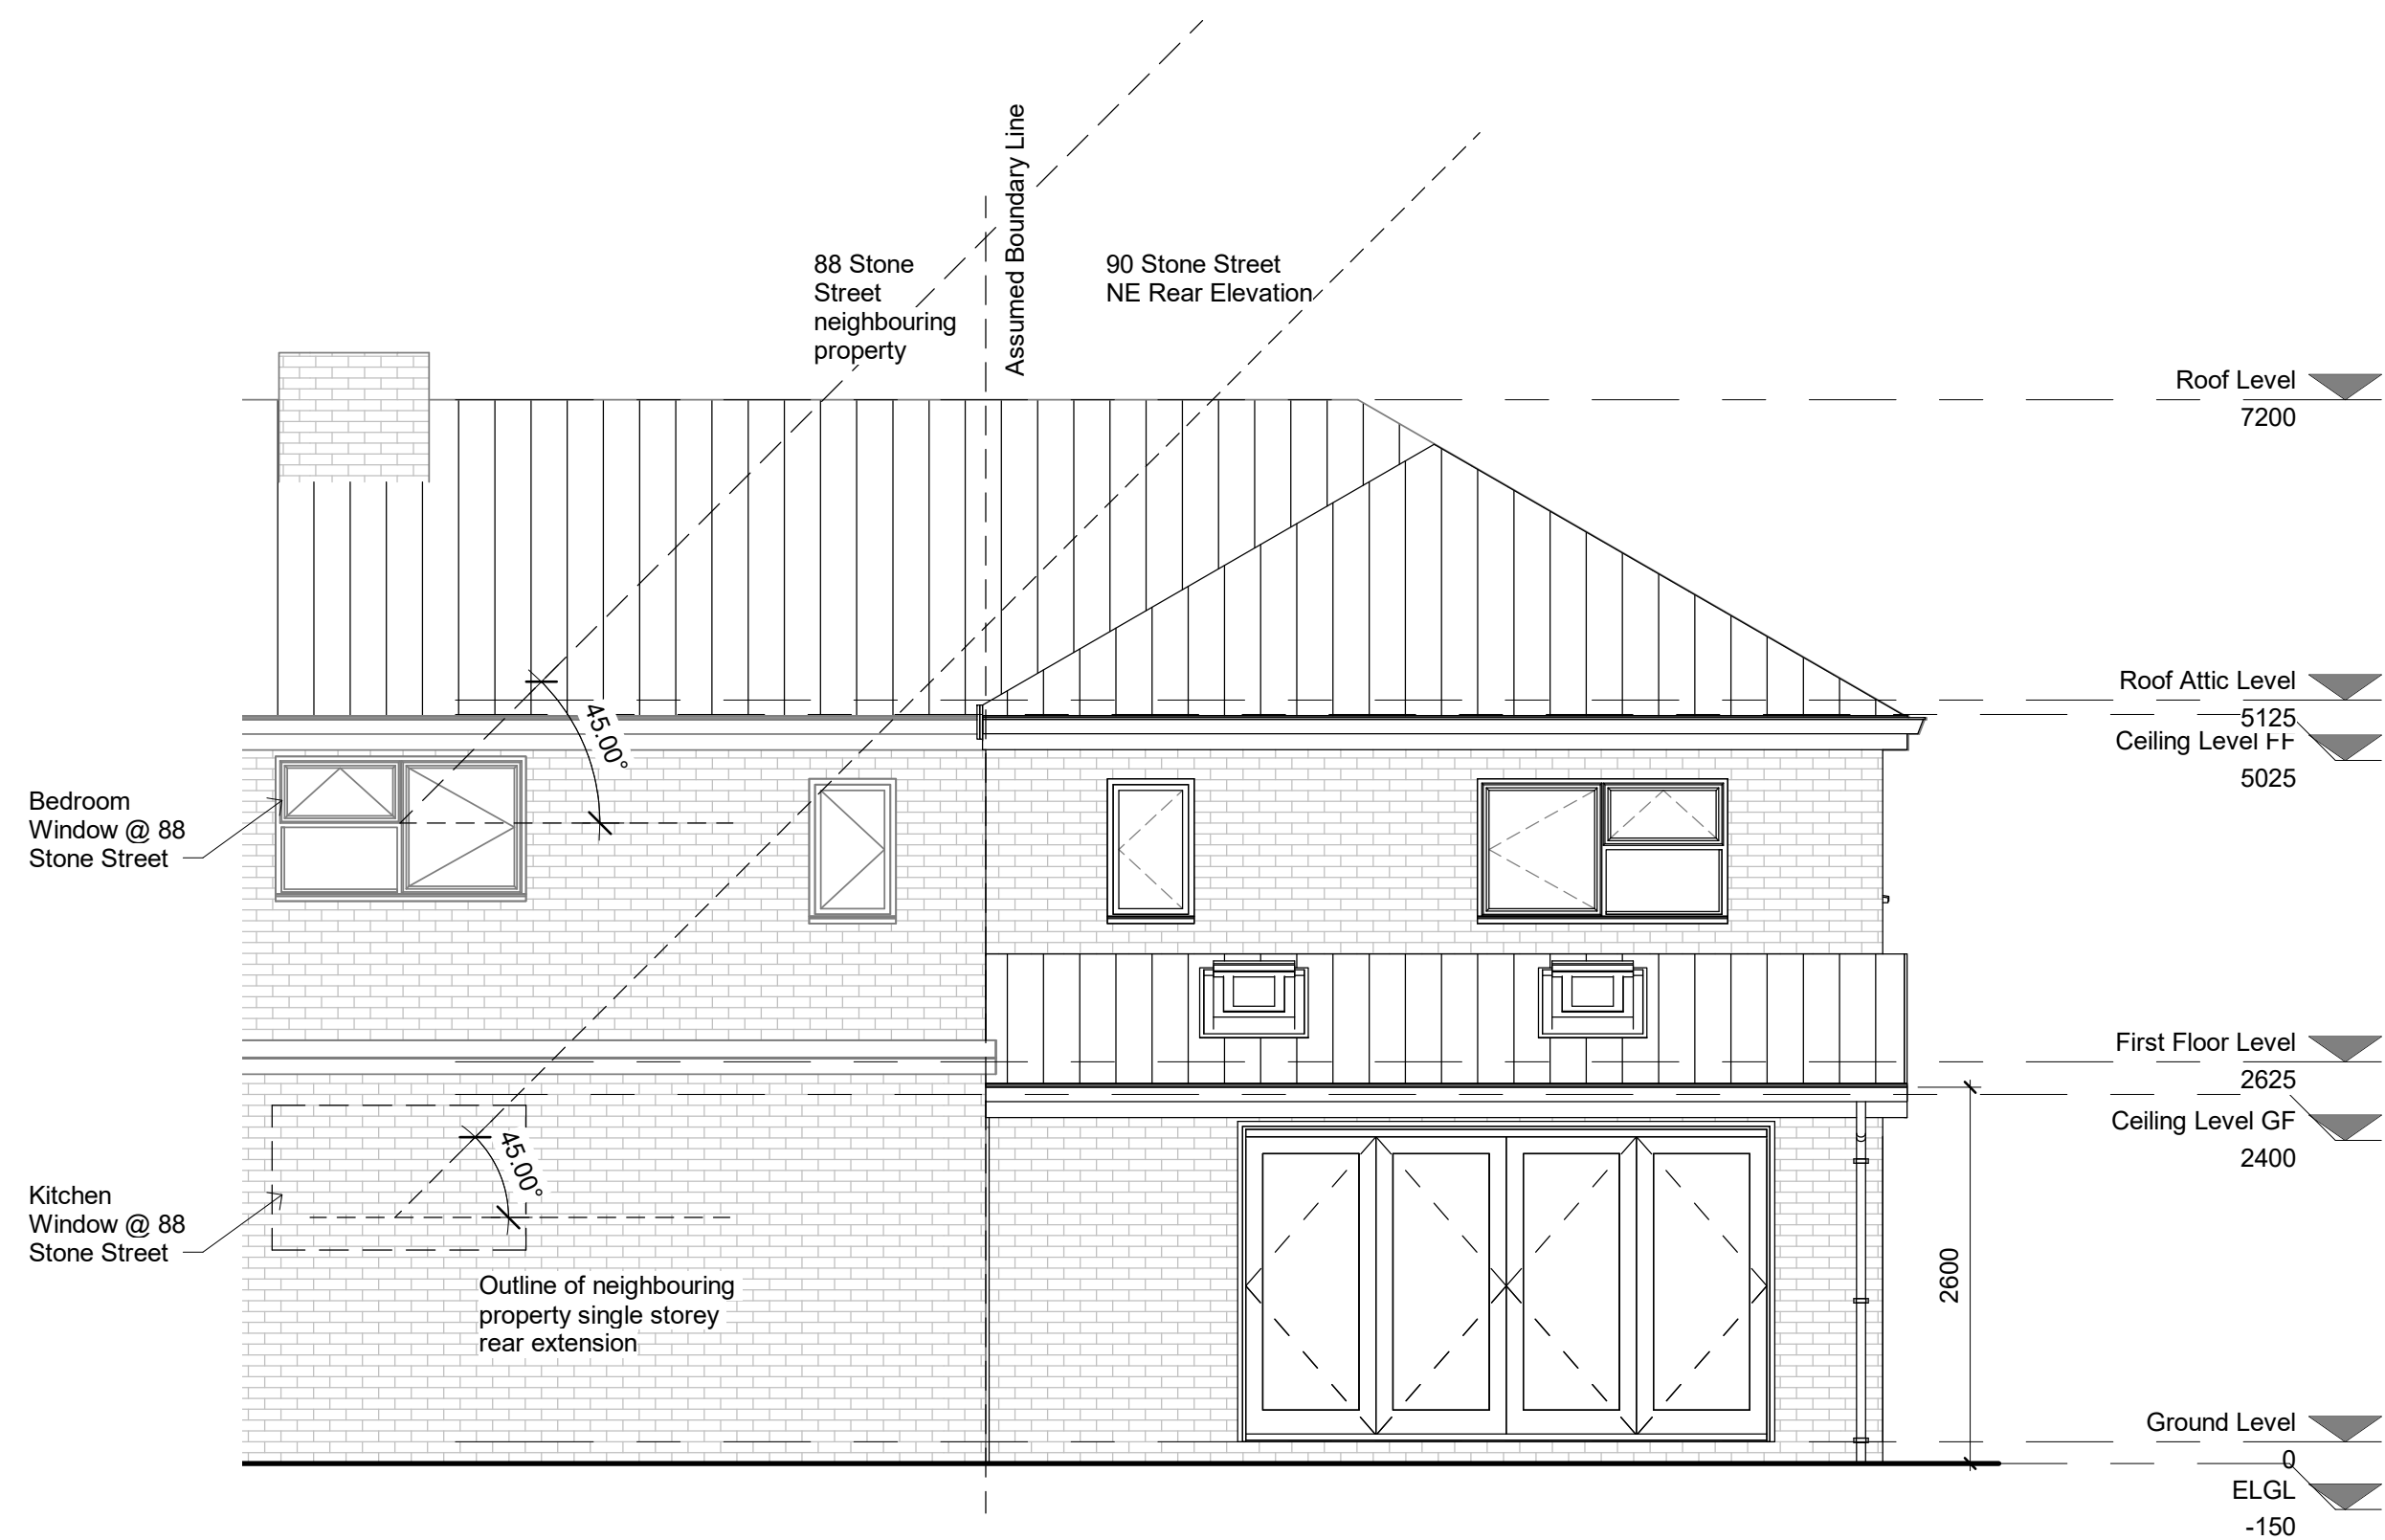


Proposed Rear Elevation

1 : 50

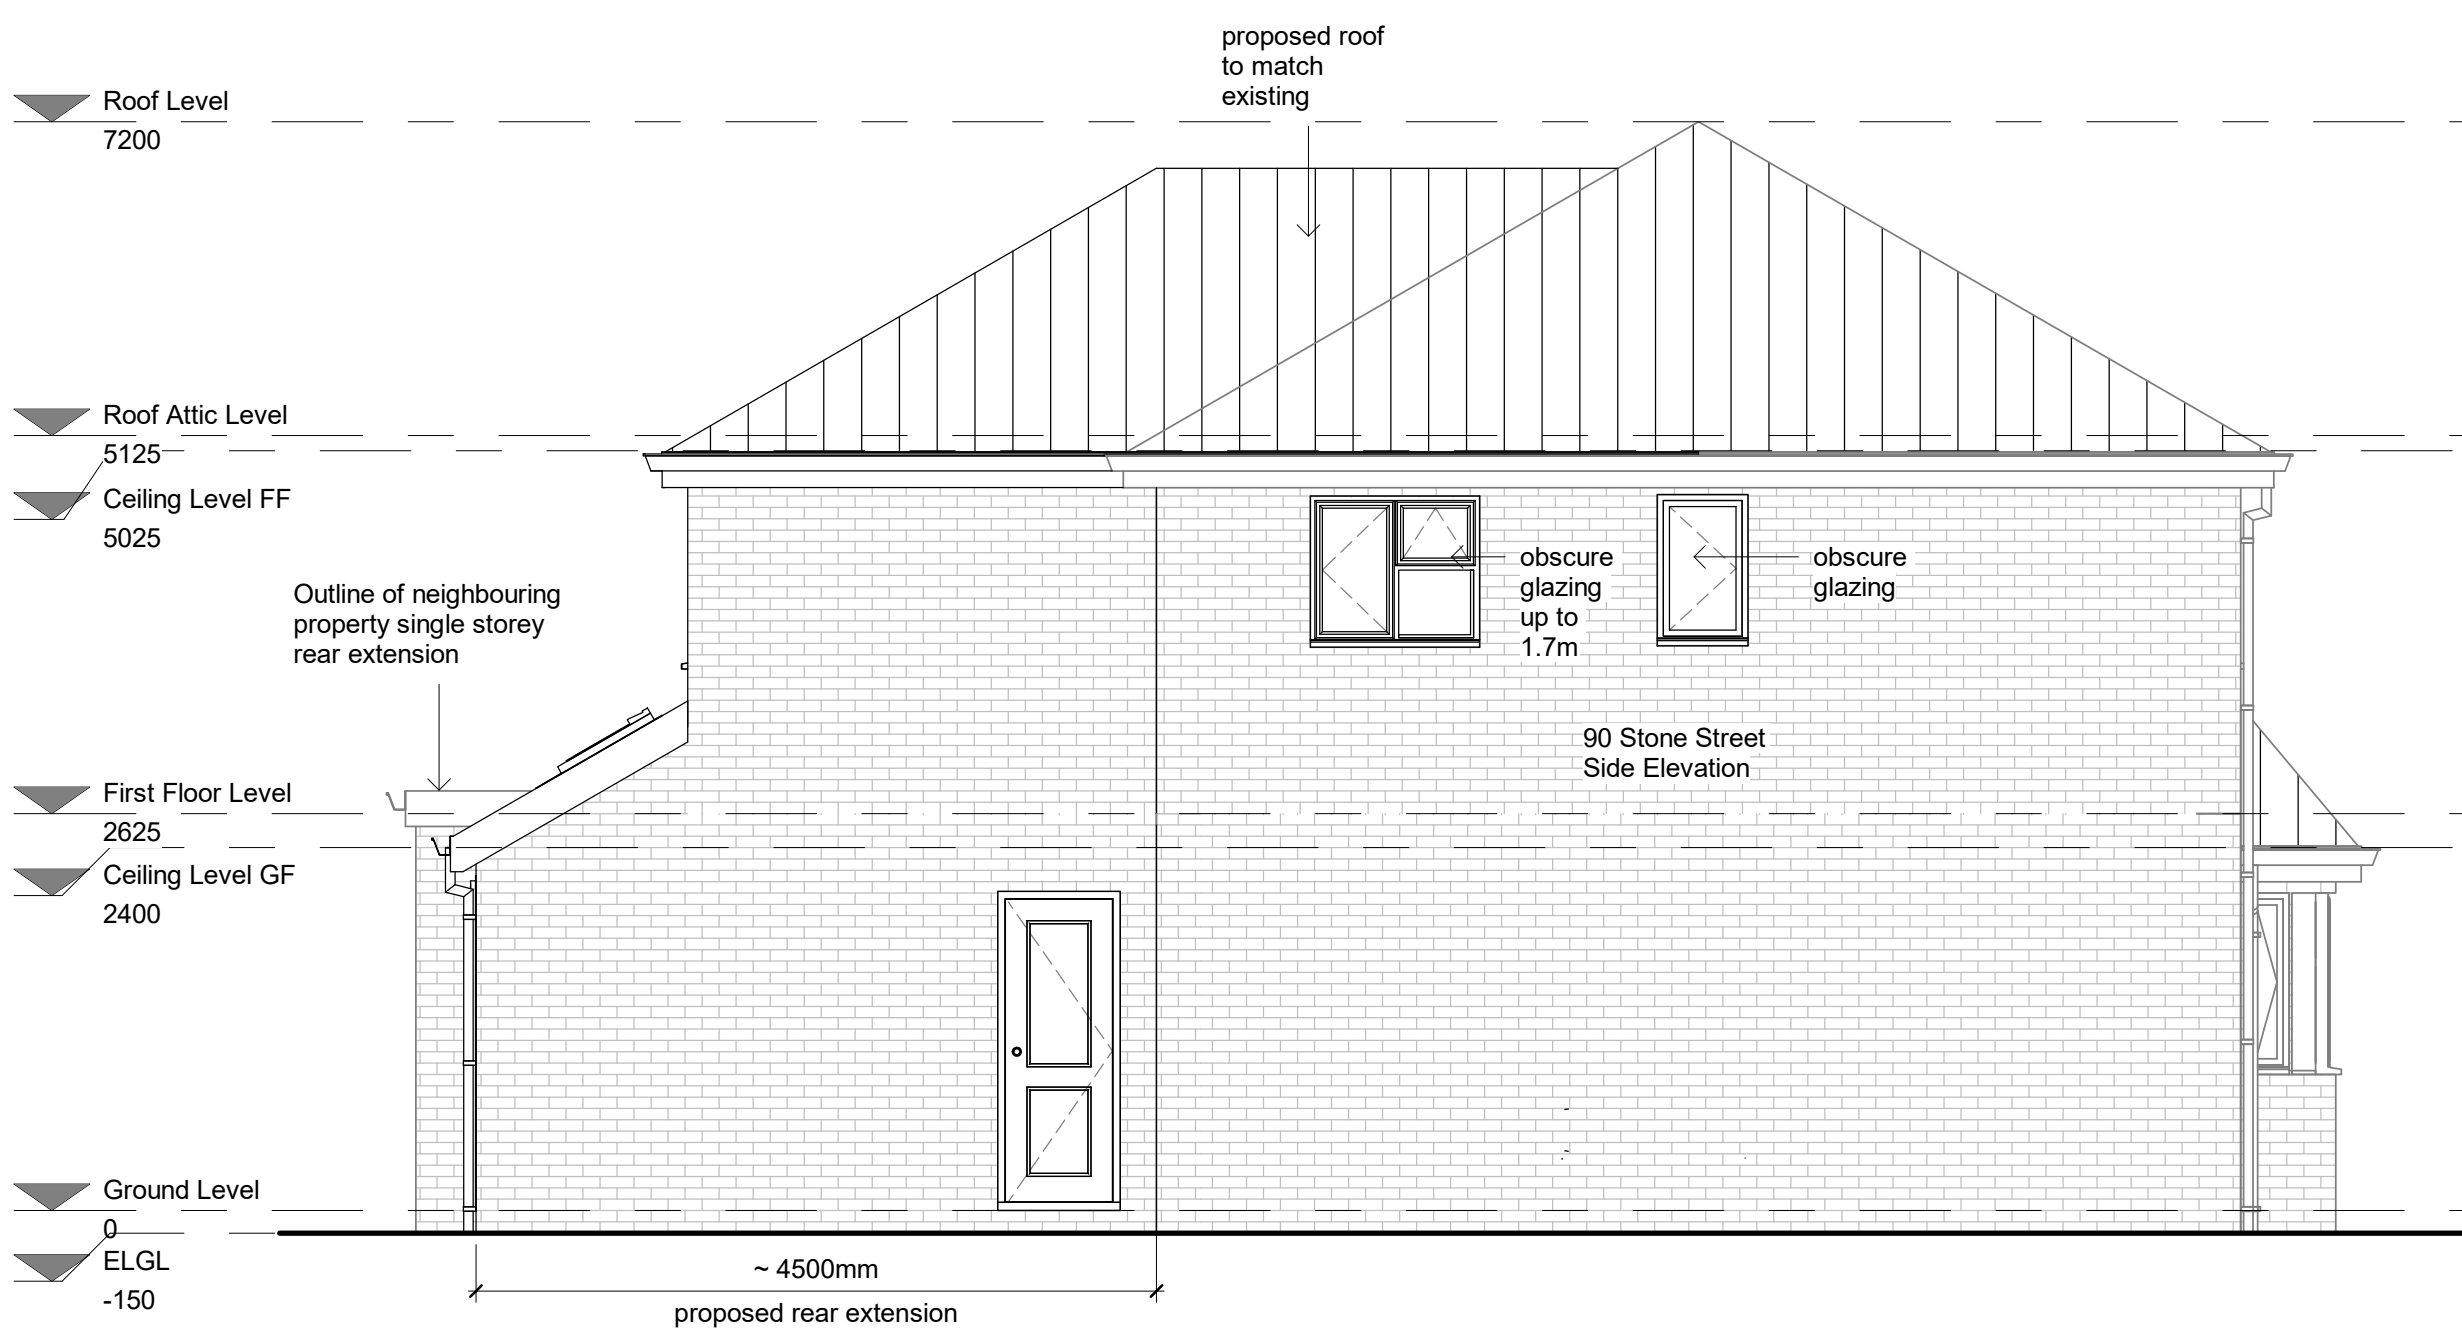

Proposed NW Side Elevation


1 : 50

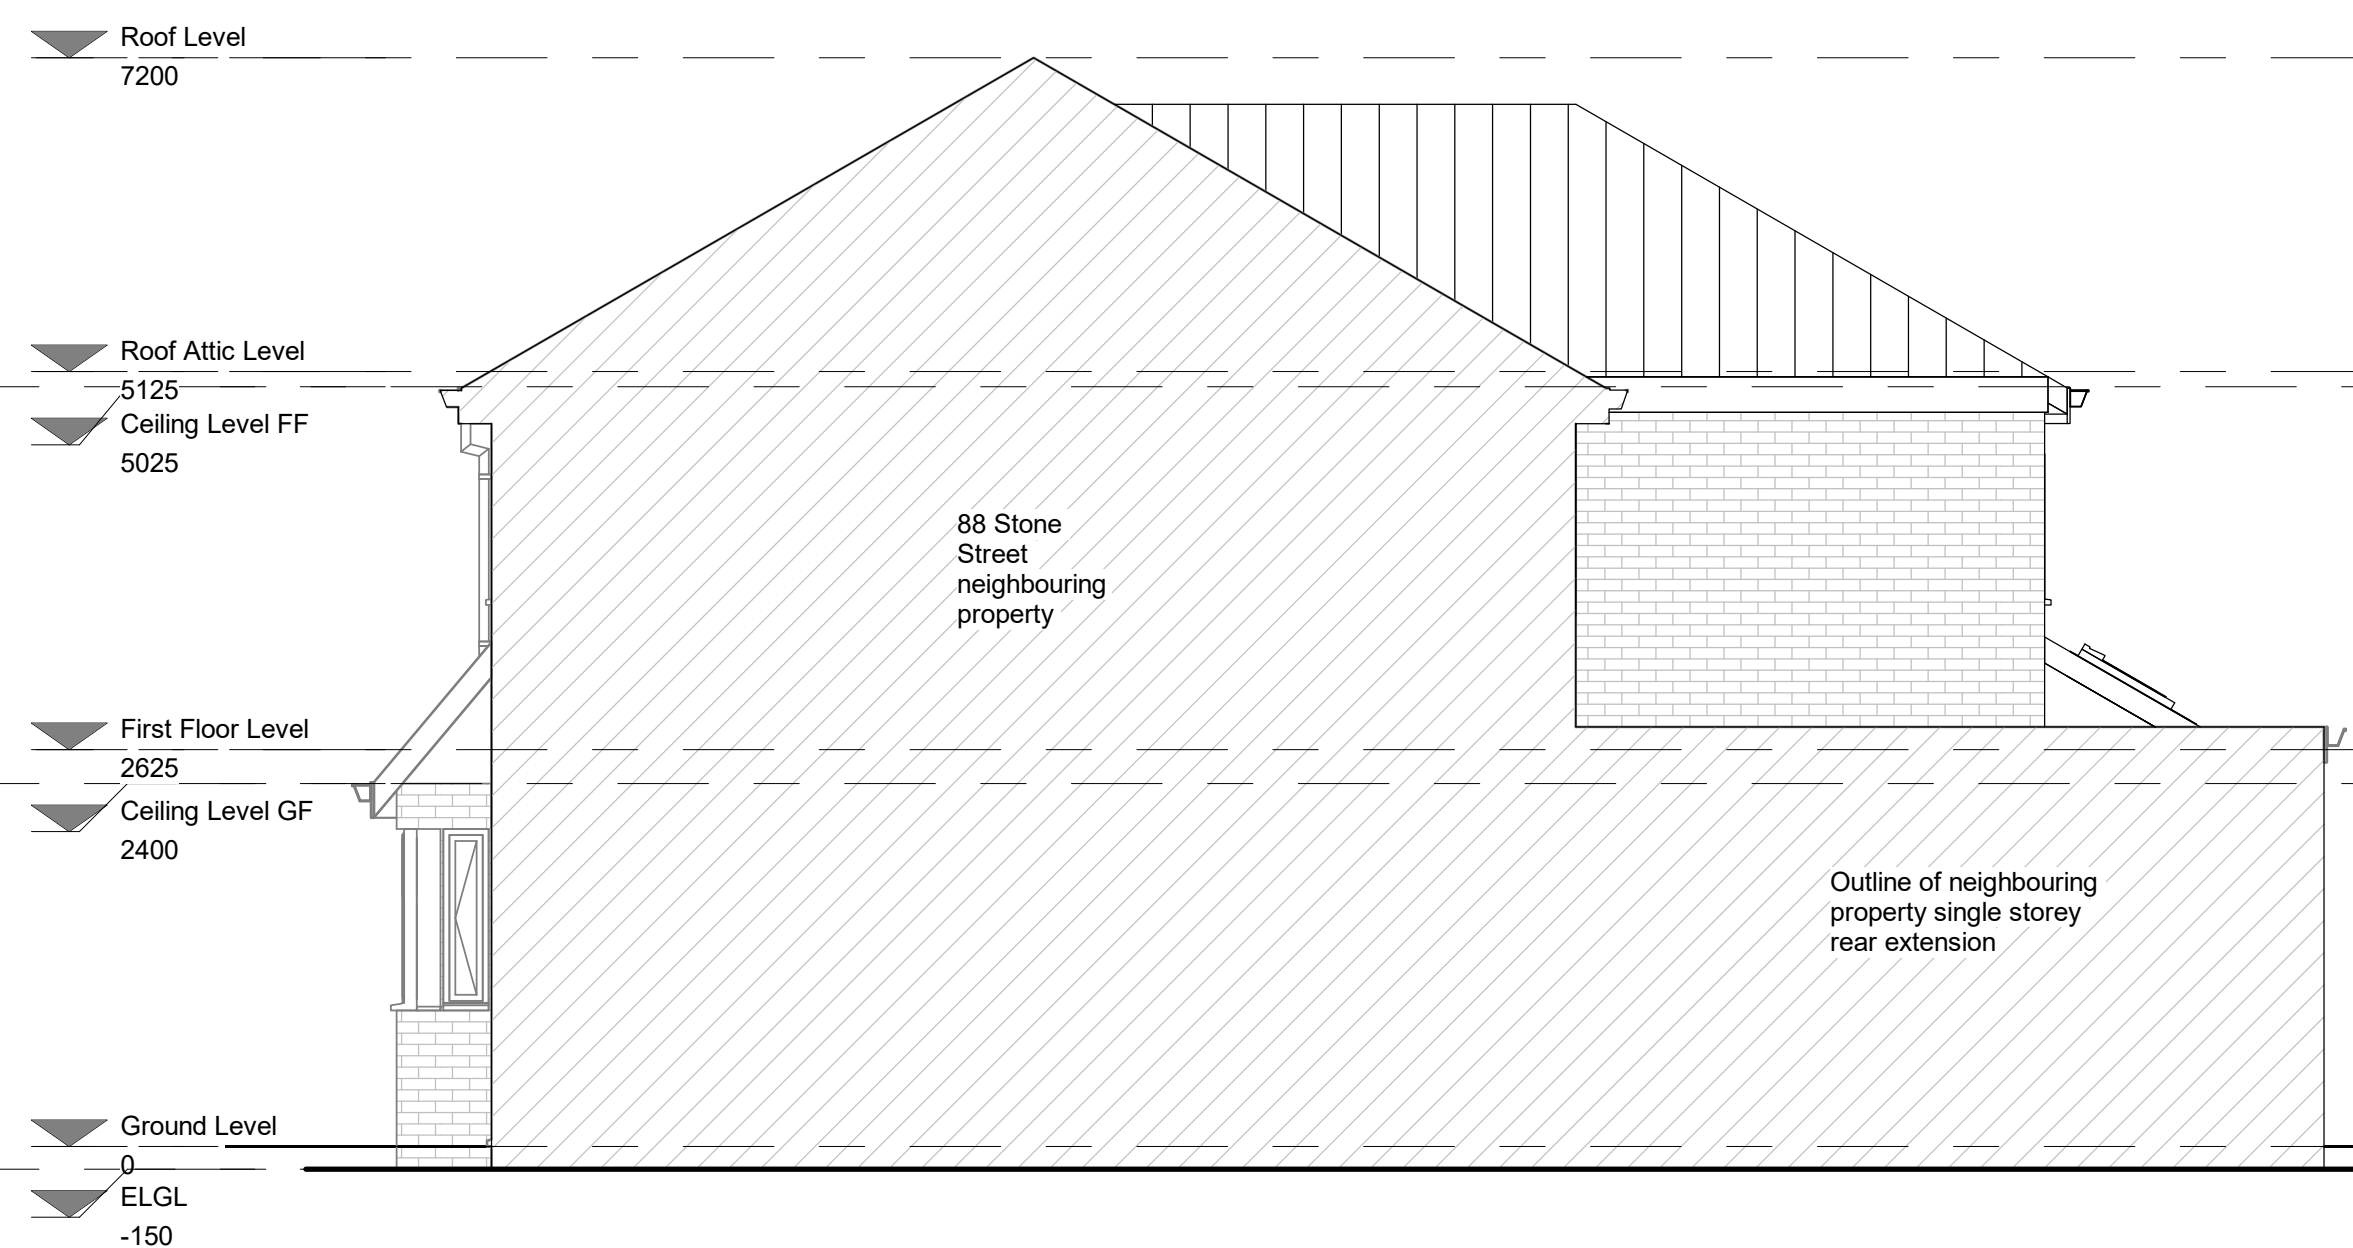


Proposed SE Side Elevation

1 : 50




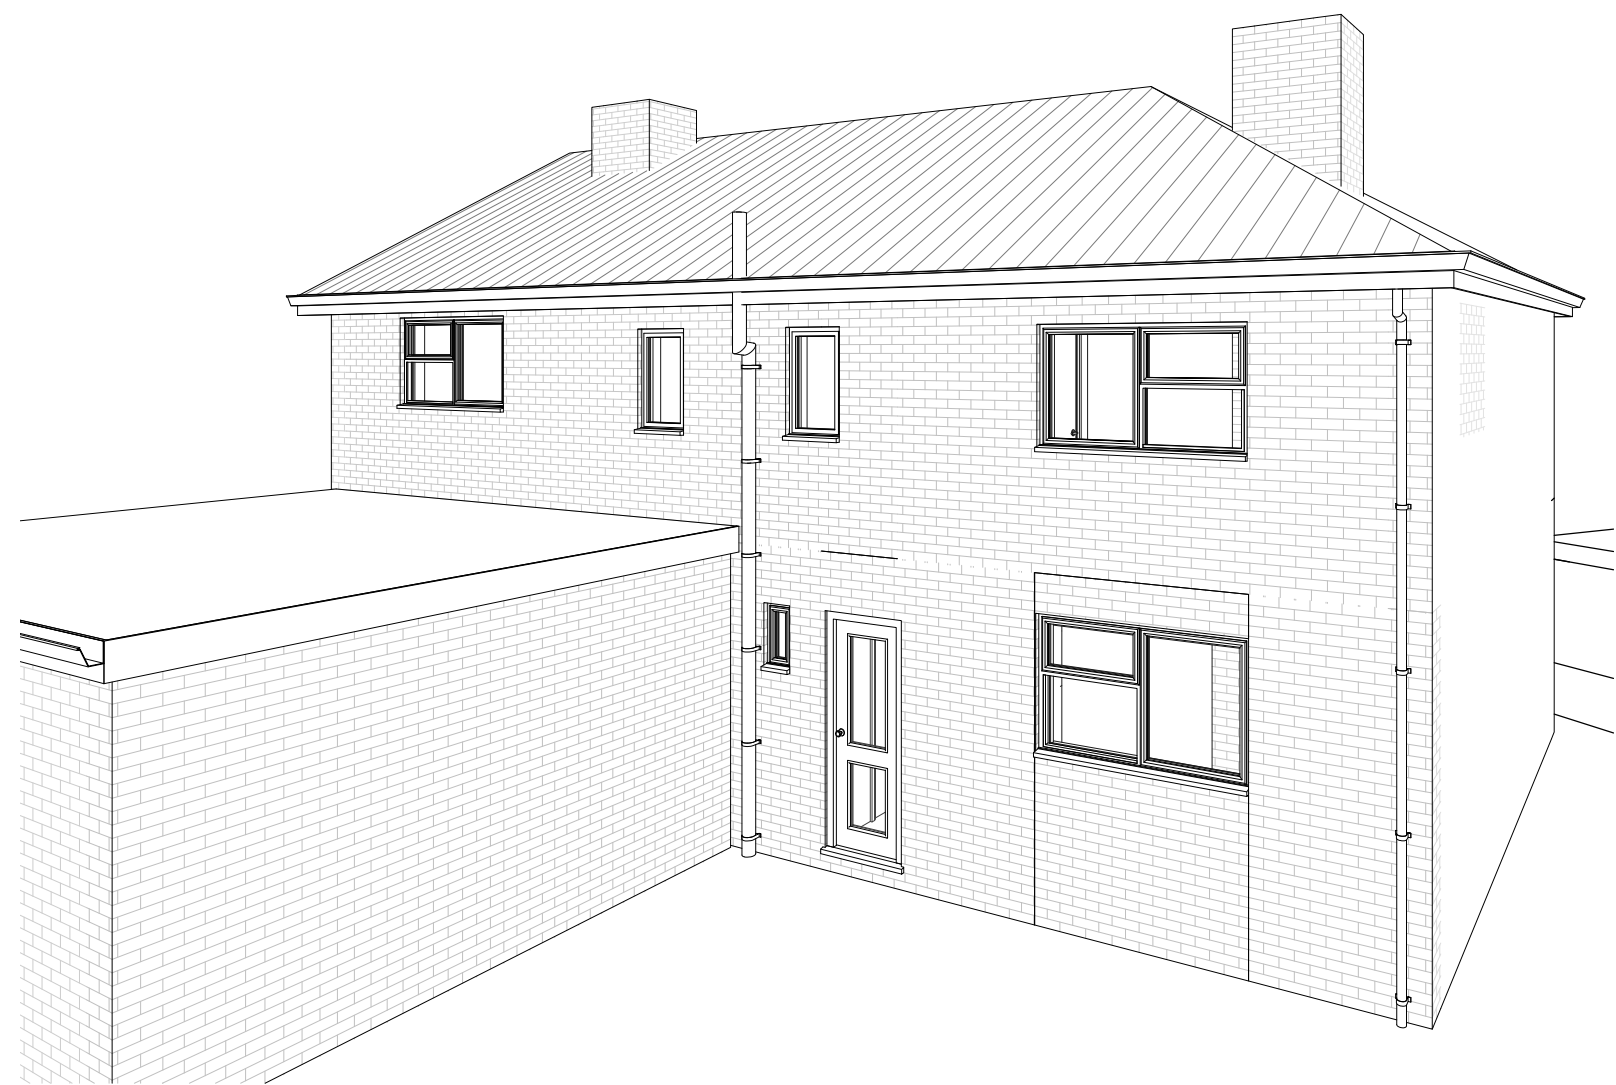

Existing Rear View

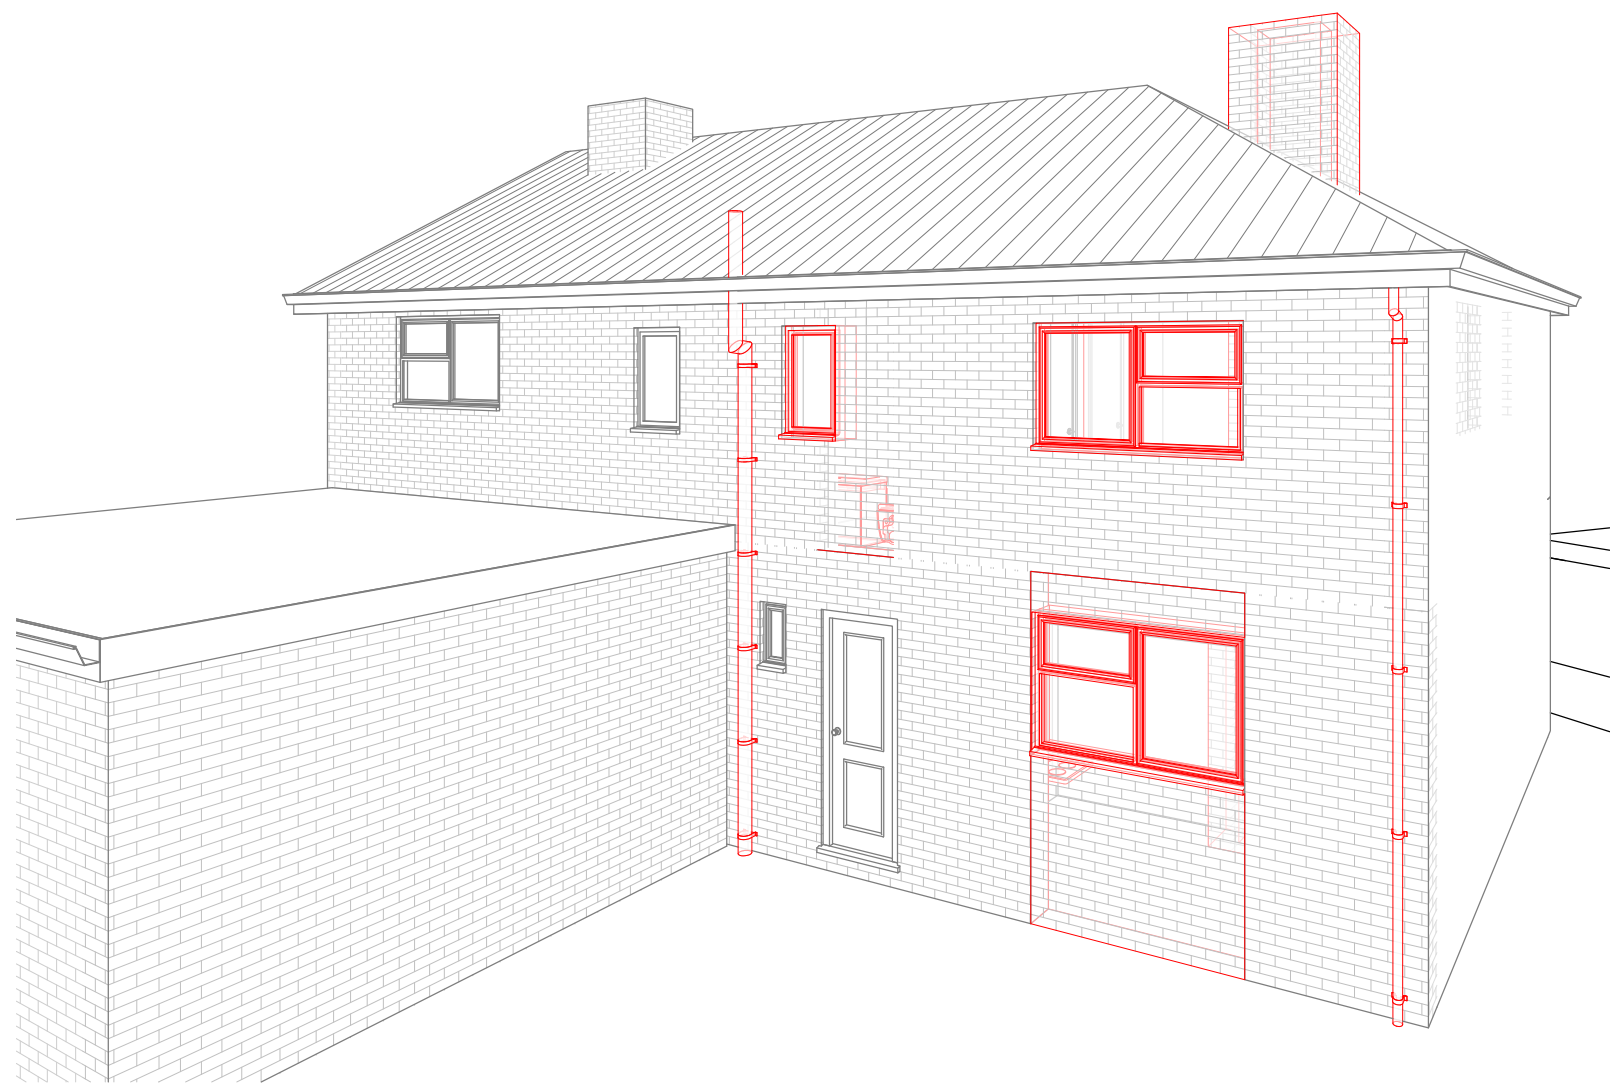

Demo Rear View

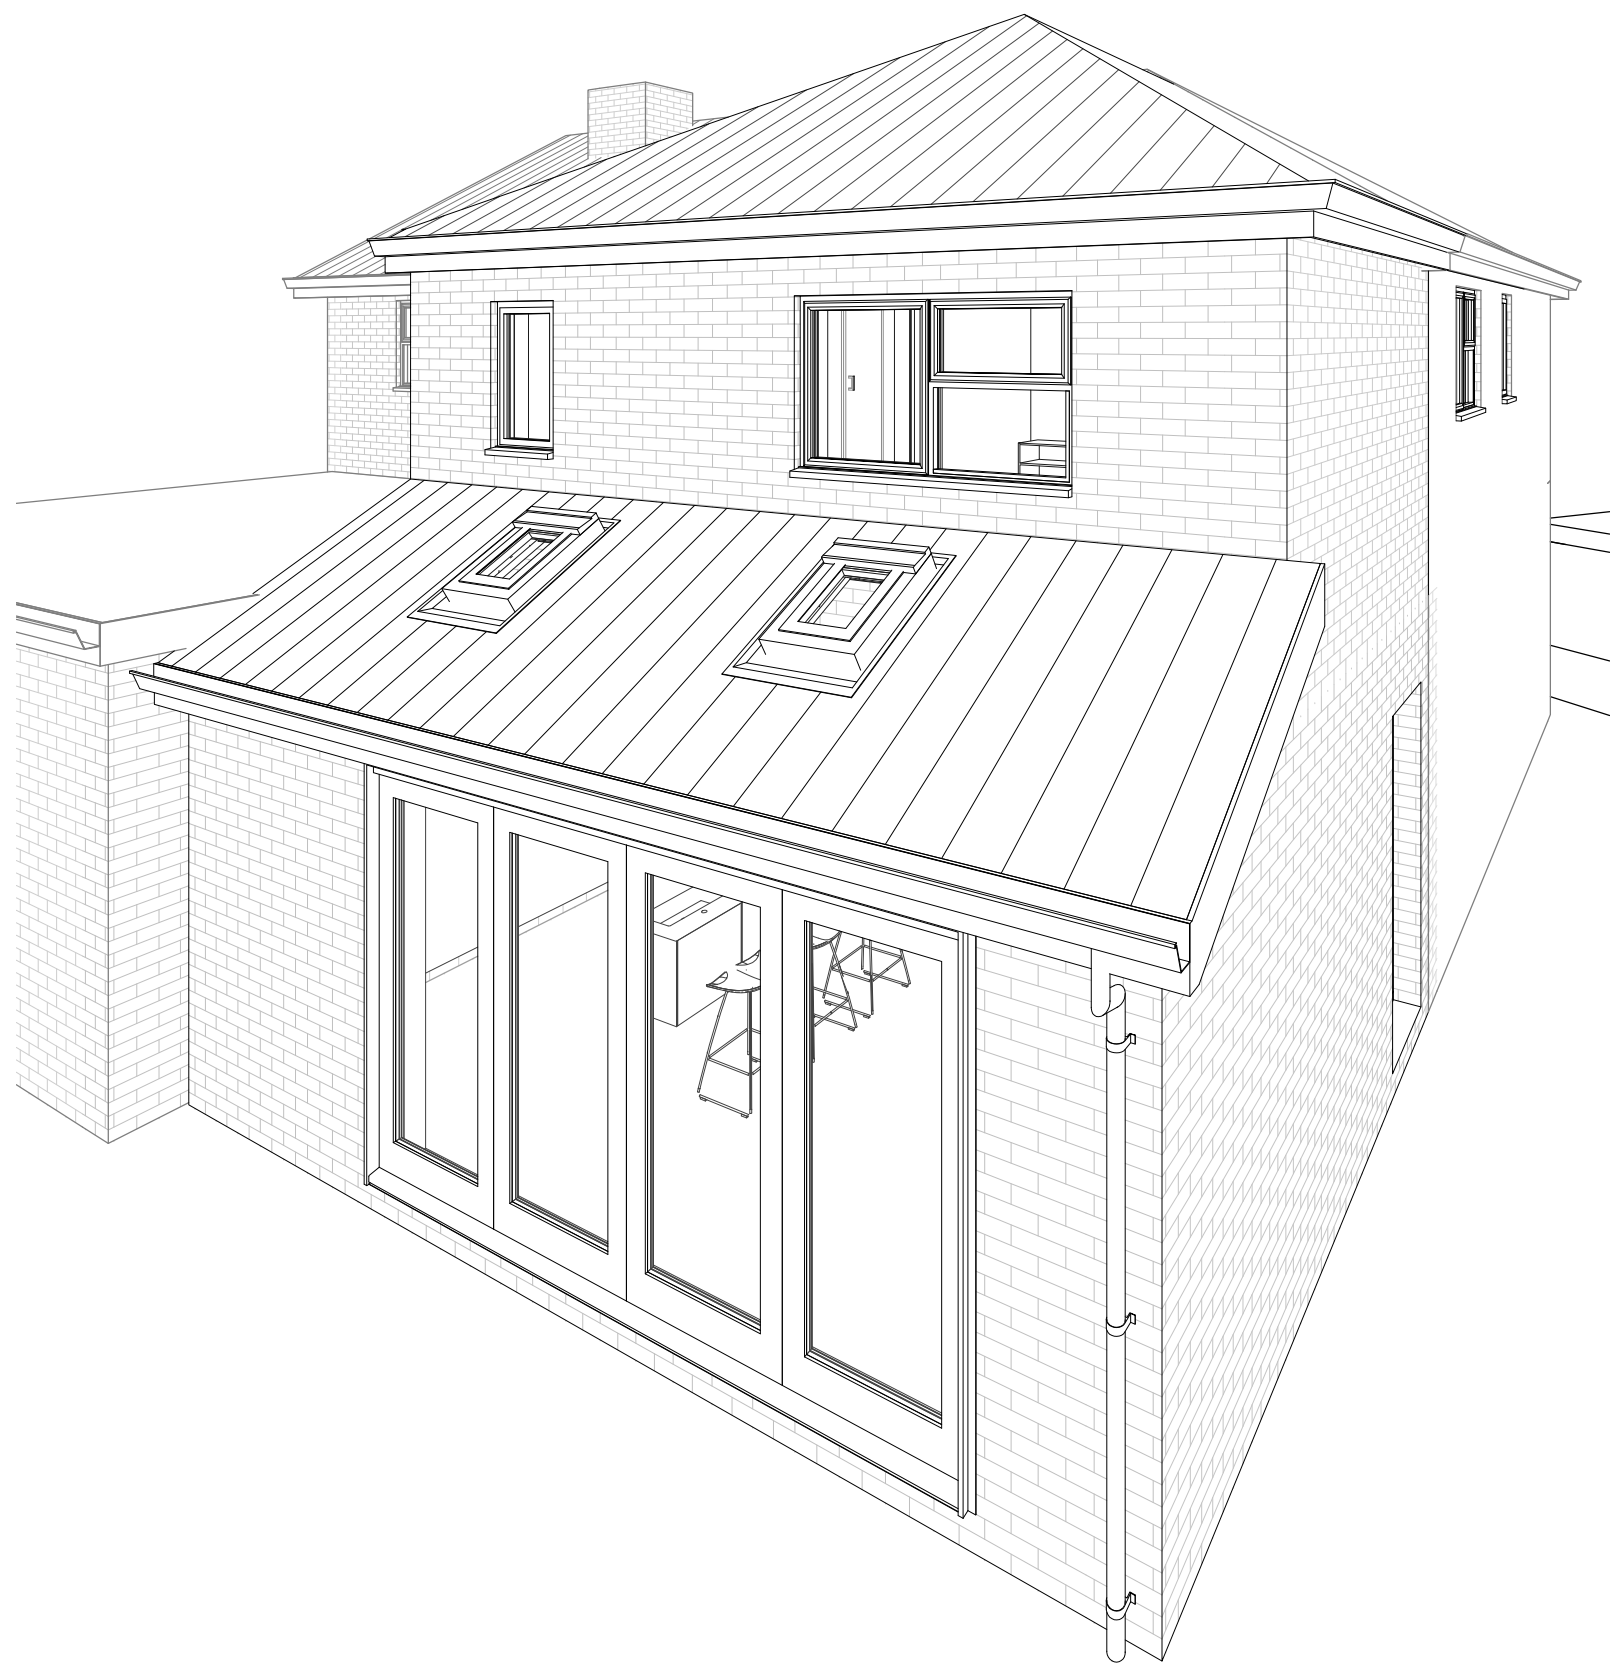

Proposed Rear View



PROJECT INFORMATION	
90 Stone Street, Reading, RG30 1HU	
STATUS	
Stage Concept Design/ Planning	
SHEET	
Proposed Rear Isometric Views	
CLIENT	
Mr H T	
DATE	
09.10.25	
DRAWING NUMBER	
HT_009	
SCALE (@ A1)	
REV	
VA	DRAWN BY

NOTES
ALL DRAWINGS TO BE PRINTED AT 100%
SCALE.
DO NOT FIT TO PRINTER MARGINS WHEN
PRINTING.
1. This drawing is copyright of HAUS Frame
Architects & Designers. Reproduction is only to take
place with written authority.
2. These plans are subject to Planning & Building
Regulation Approval or any other statute in law
before building work commences.
3. Any structural work where mentioned on
this drawing is subject to a qualified structural
and civil engineer calculations before building
work commences.
4. These drawings are intended for Building
Control purposes only, drawings marked
preliminary have not been approved by Building
Control. Construction drawings can be supplied
separately.
5. Only Local Authority Planning Departments may
scale dimensions from the drawings.
6. All dimensions to be checked on site by
contractor prior to commencement of work, or the
placement of any orders. Any discrepancies are
to be brought to the attention of HAUS Frame
Architects & Designers for rectification.
7. All boundaries are assumed. To be confirmed
on site before building work commences.

HAUS FRAME
ARCHITECTS & DESIGNERS
a. 6 Simmonds Close
Bracknell
RG42 1FL
m. 07400022422
e. valentina.antoniuc@hausframe.com
w. www.hausframe.com