


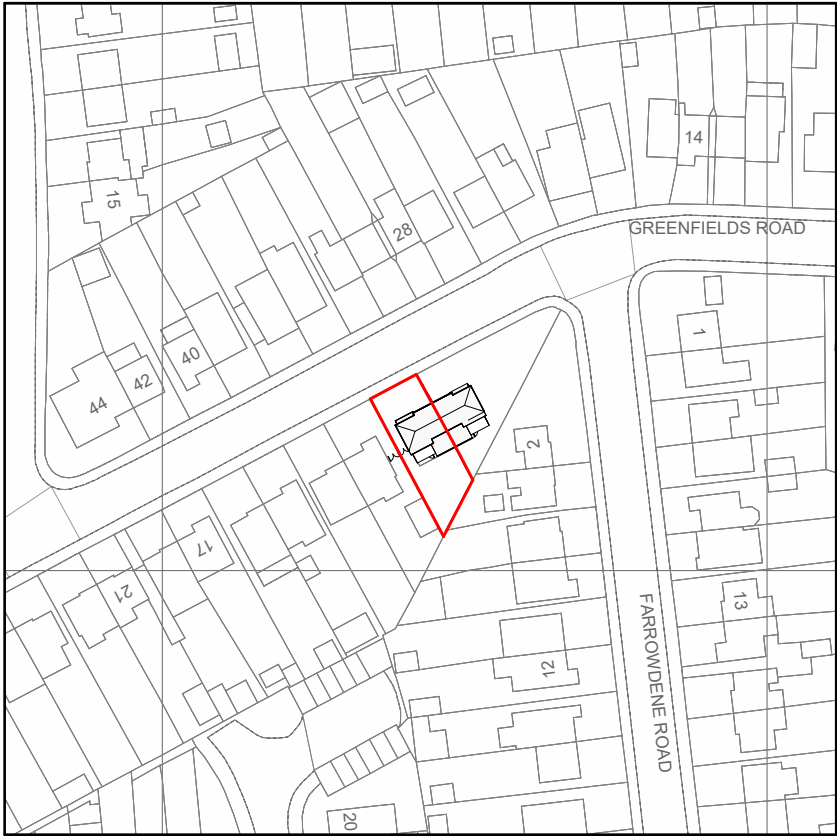


1 Location Plan
1 : 1250

1:1250

0m 12.5 25 62.5 125


© Crown Copyright and database rights 2025 OS 100047474

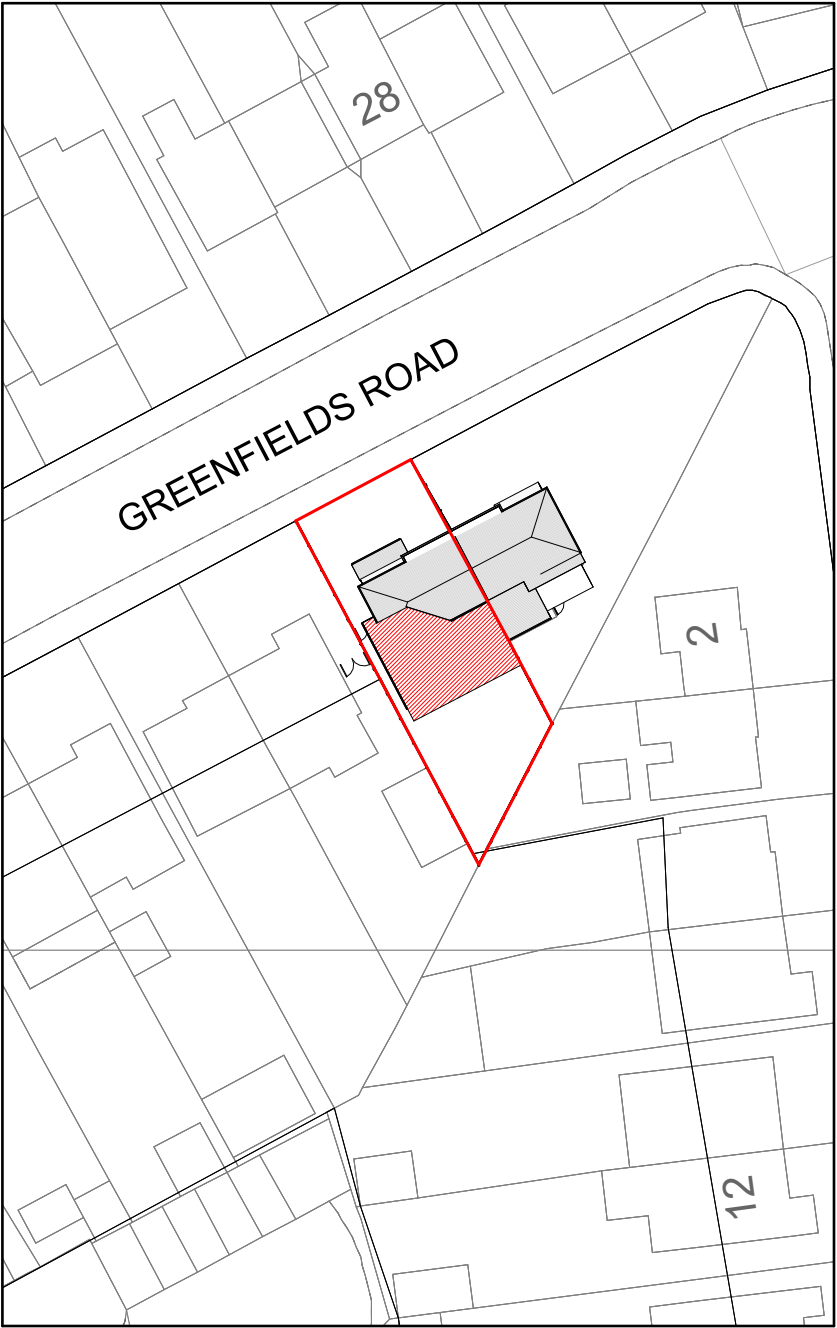

2 Block Plan
1 : 500

1:500



0m 5 10 25 50

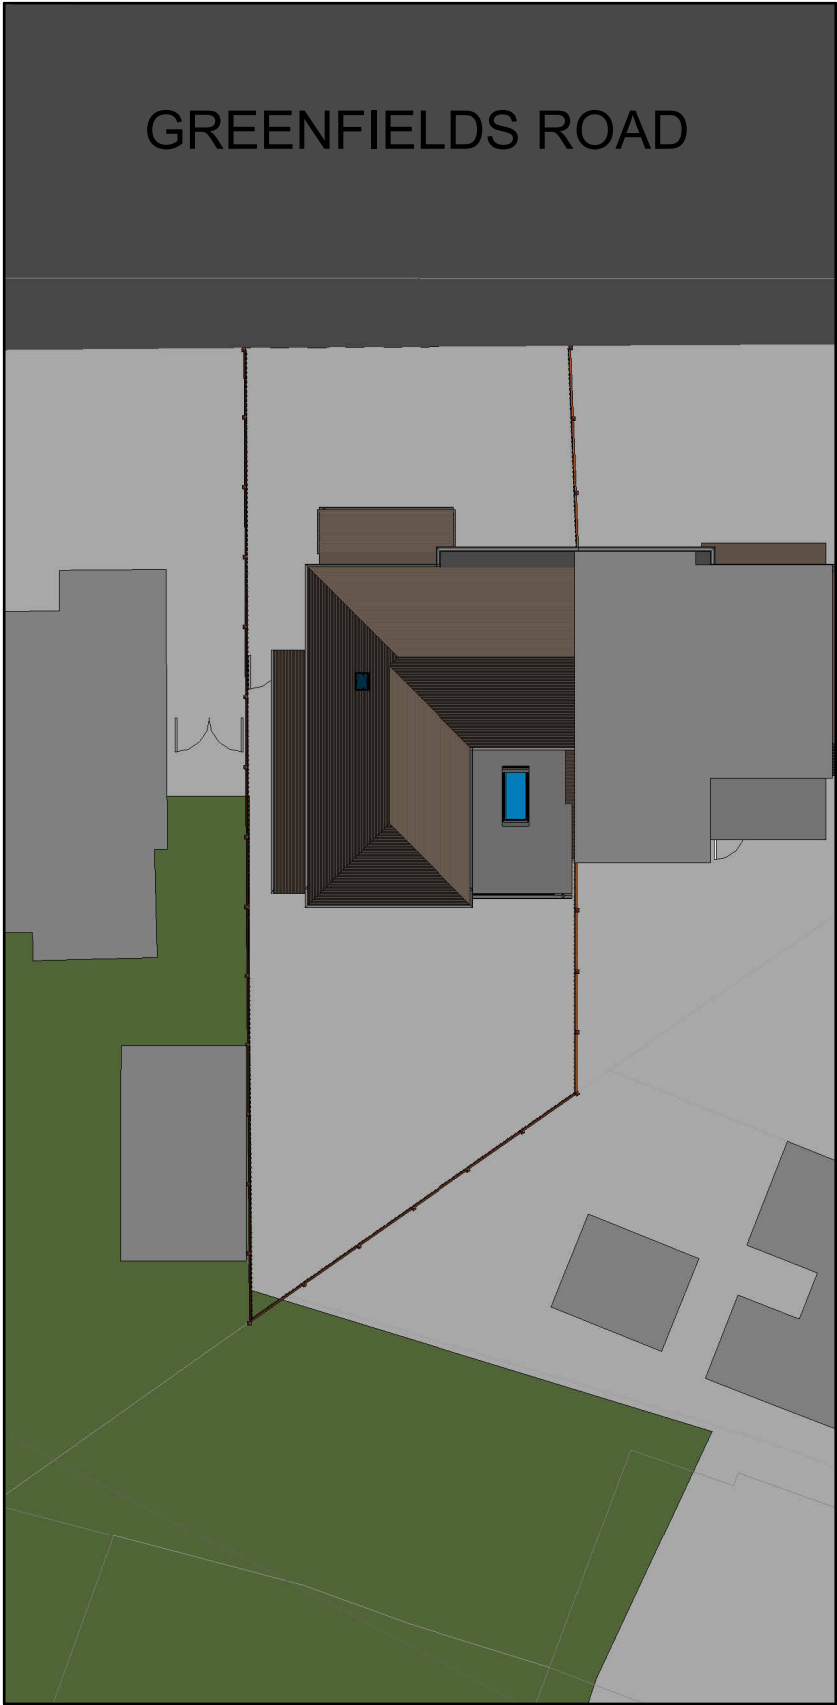



3 Site Plan
1 : 200

1:200



0m 2 4 10 20

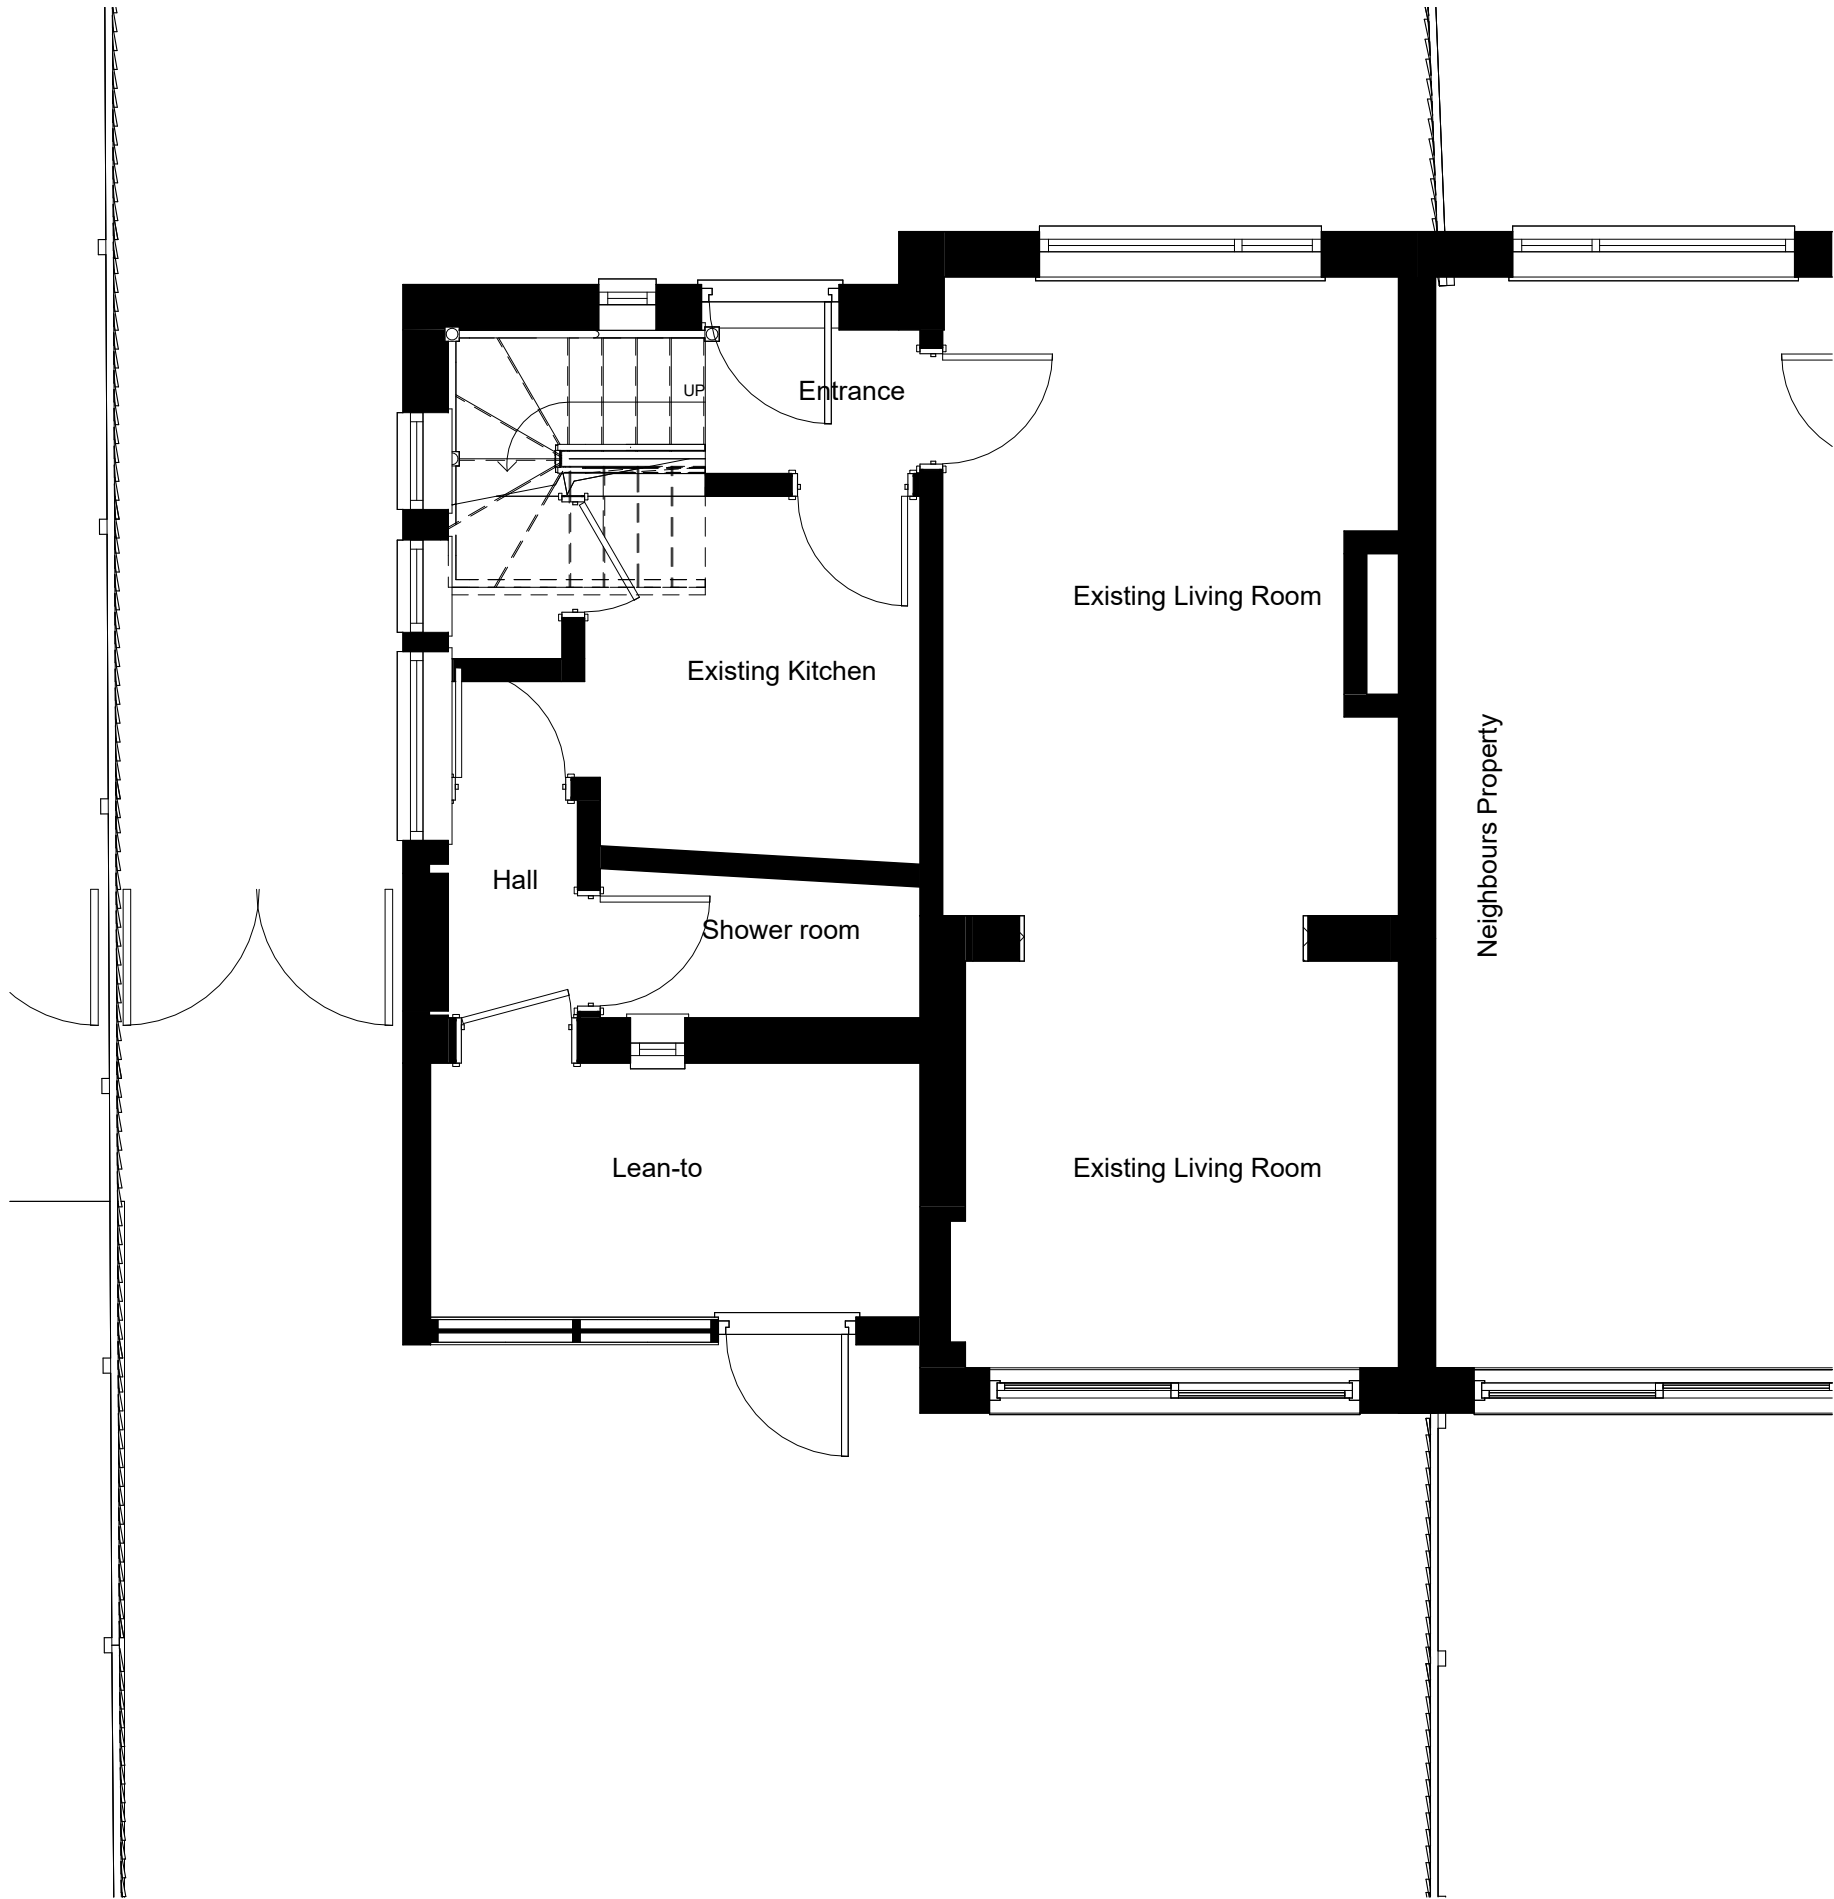 

PROJECT	SCALE	DATE	CHECKED BY
7 Greenfields Road -Planning Rev B	1 : 50	March 2025	mAdt
DRAWING TITLE	DRAWING NUMBER	DRAWN BY	REVISION NO.
Existing Ground Floor Plan	2501 PL02	LM	C

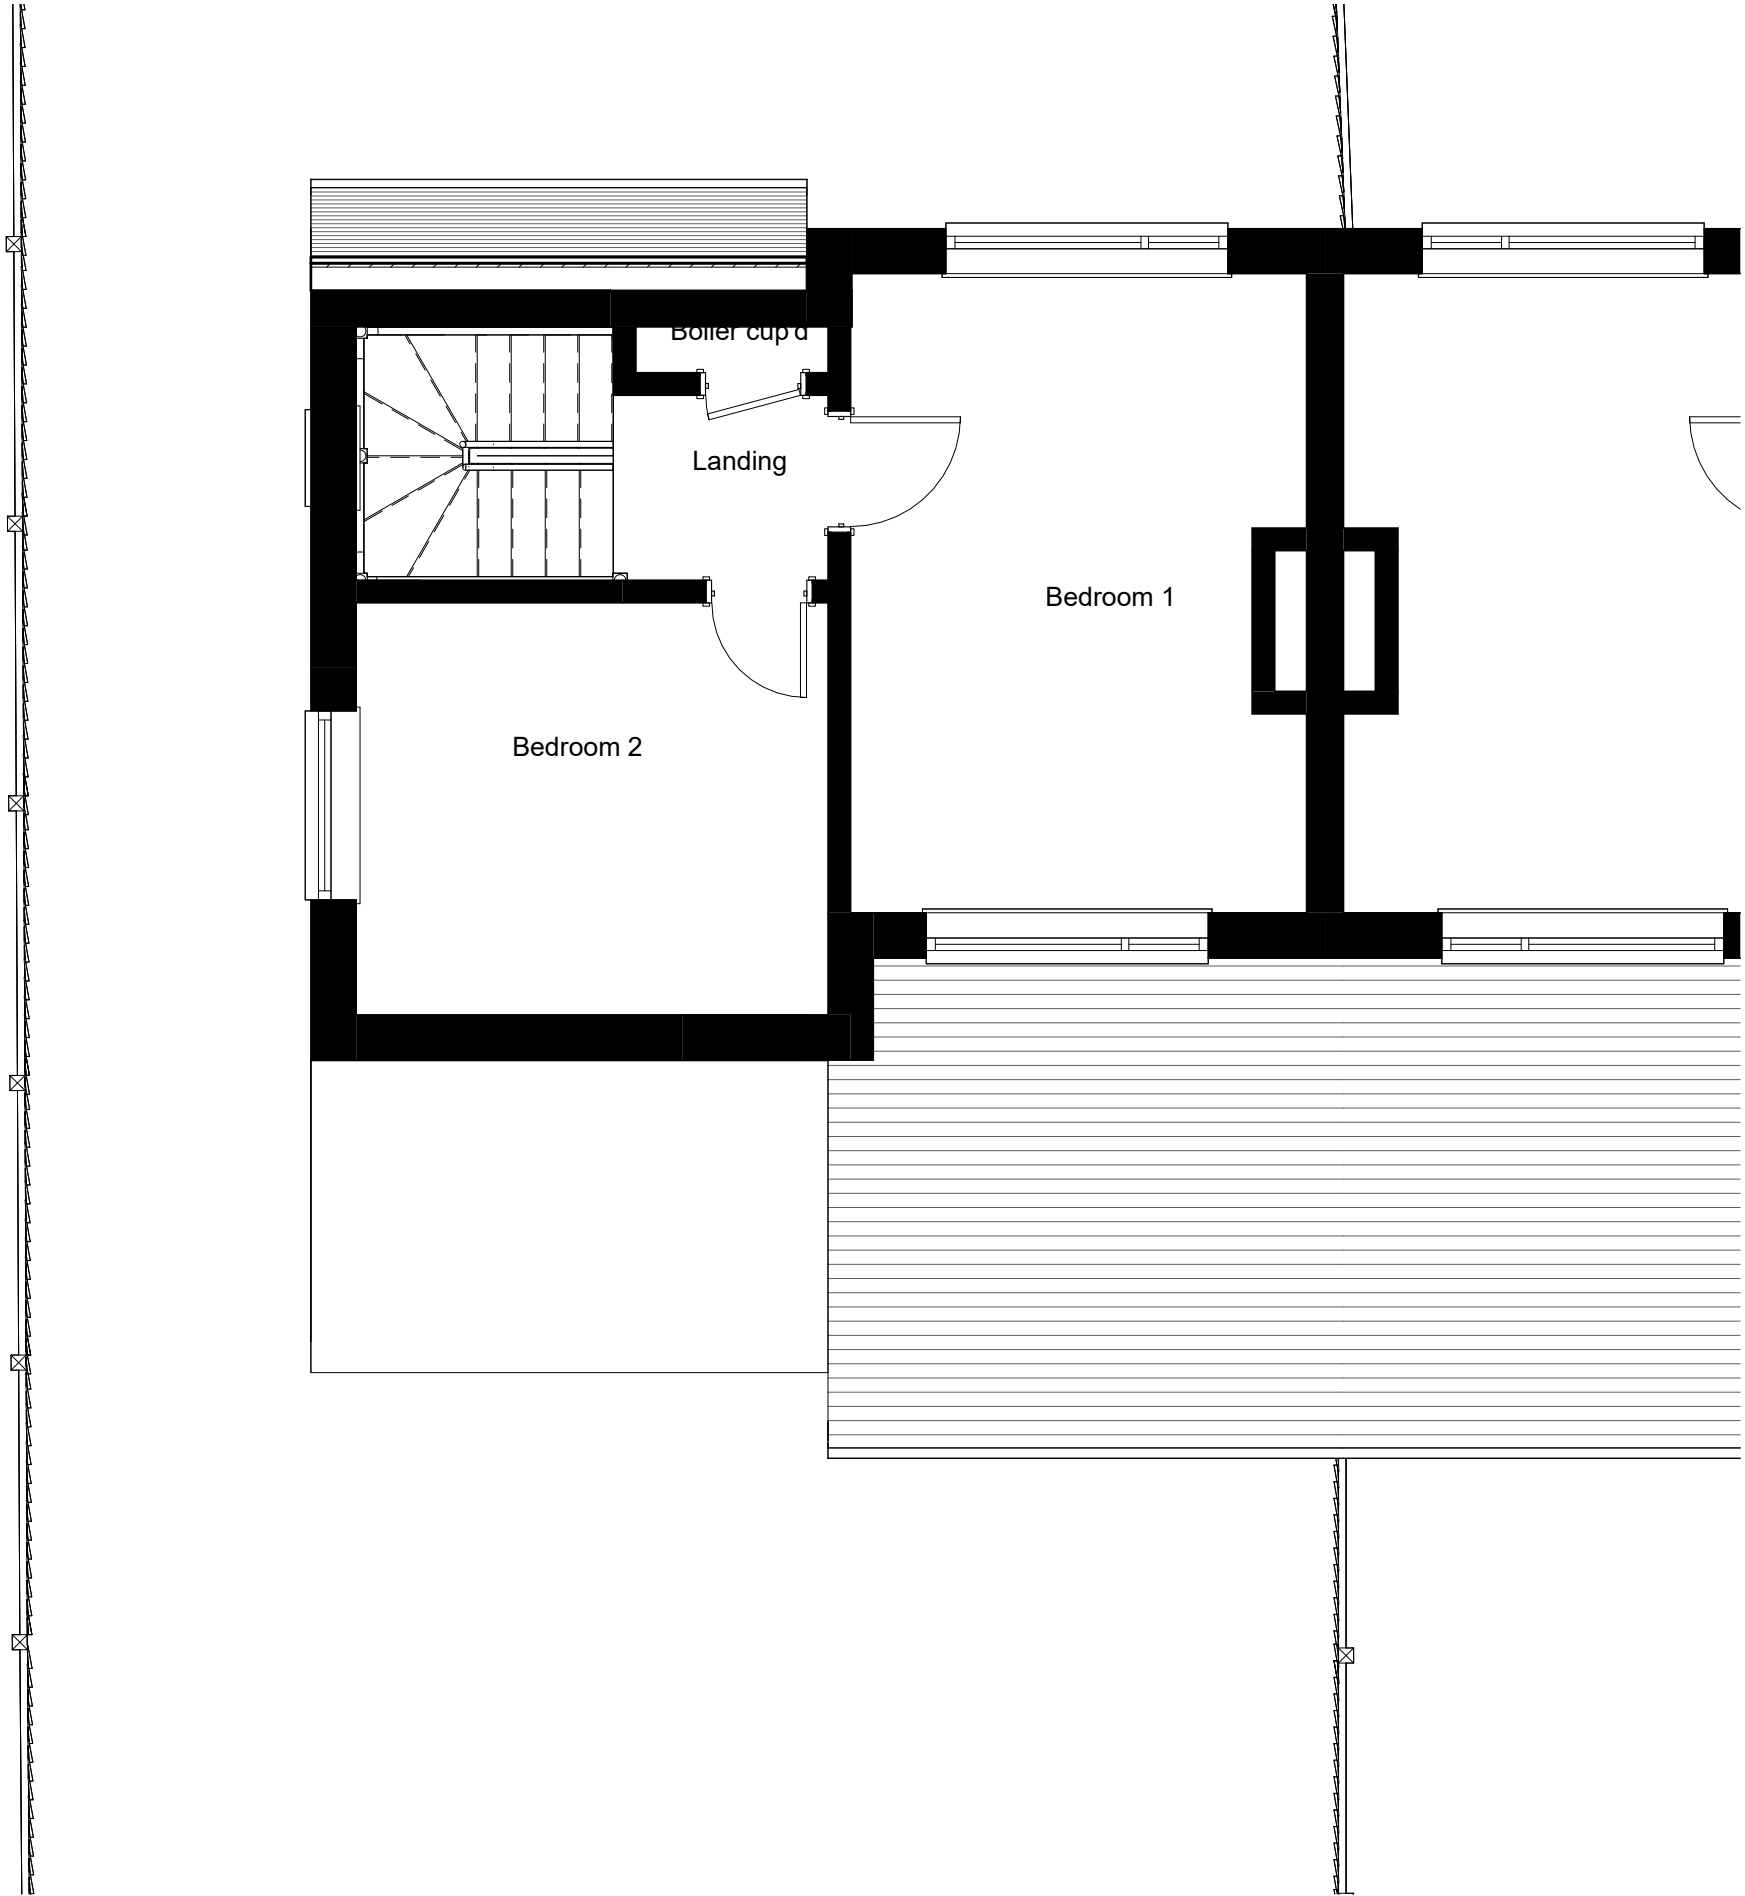 


PROJECT	SCALE	DATE	CHECKED BY
7 Greenfields Road -Planning Rev B	1 : 50	March 2025	mAdt
DRAWING TITLE	DRAWING NUMBER	DRAWN BY	REVISION NO.
Existing First Floor Plan	2501 PL03	LM	C

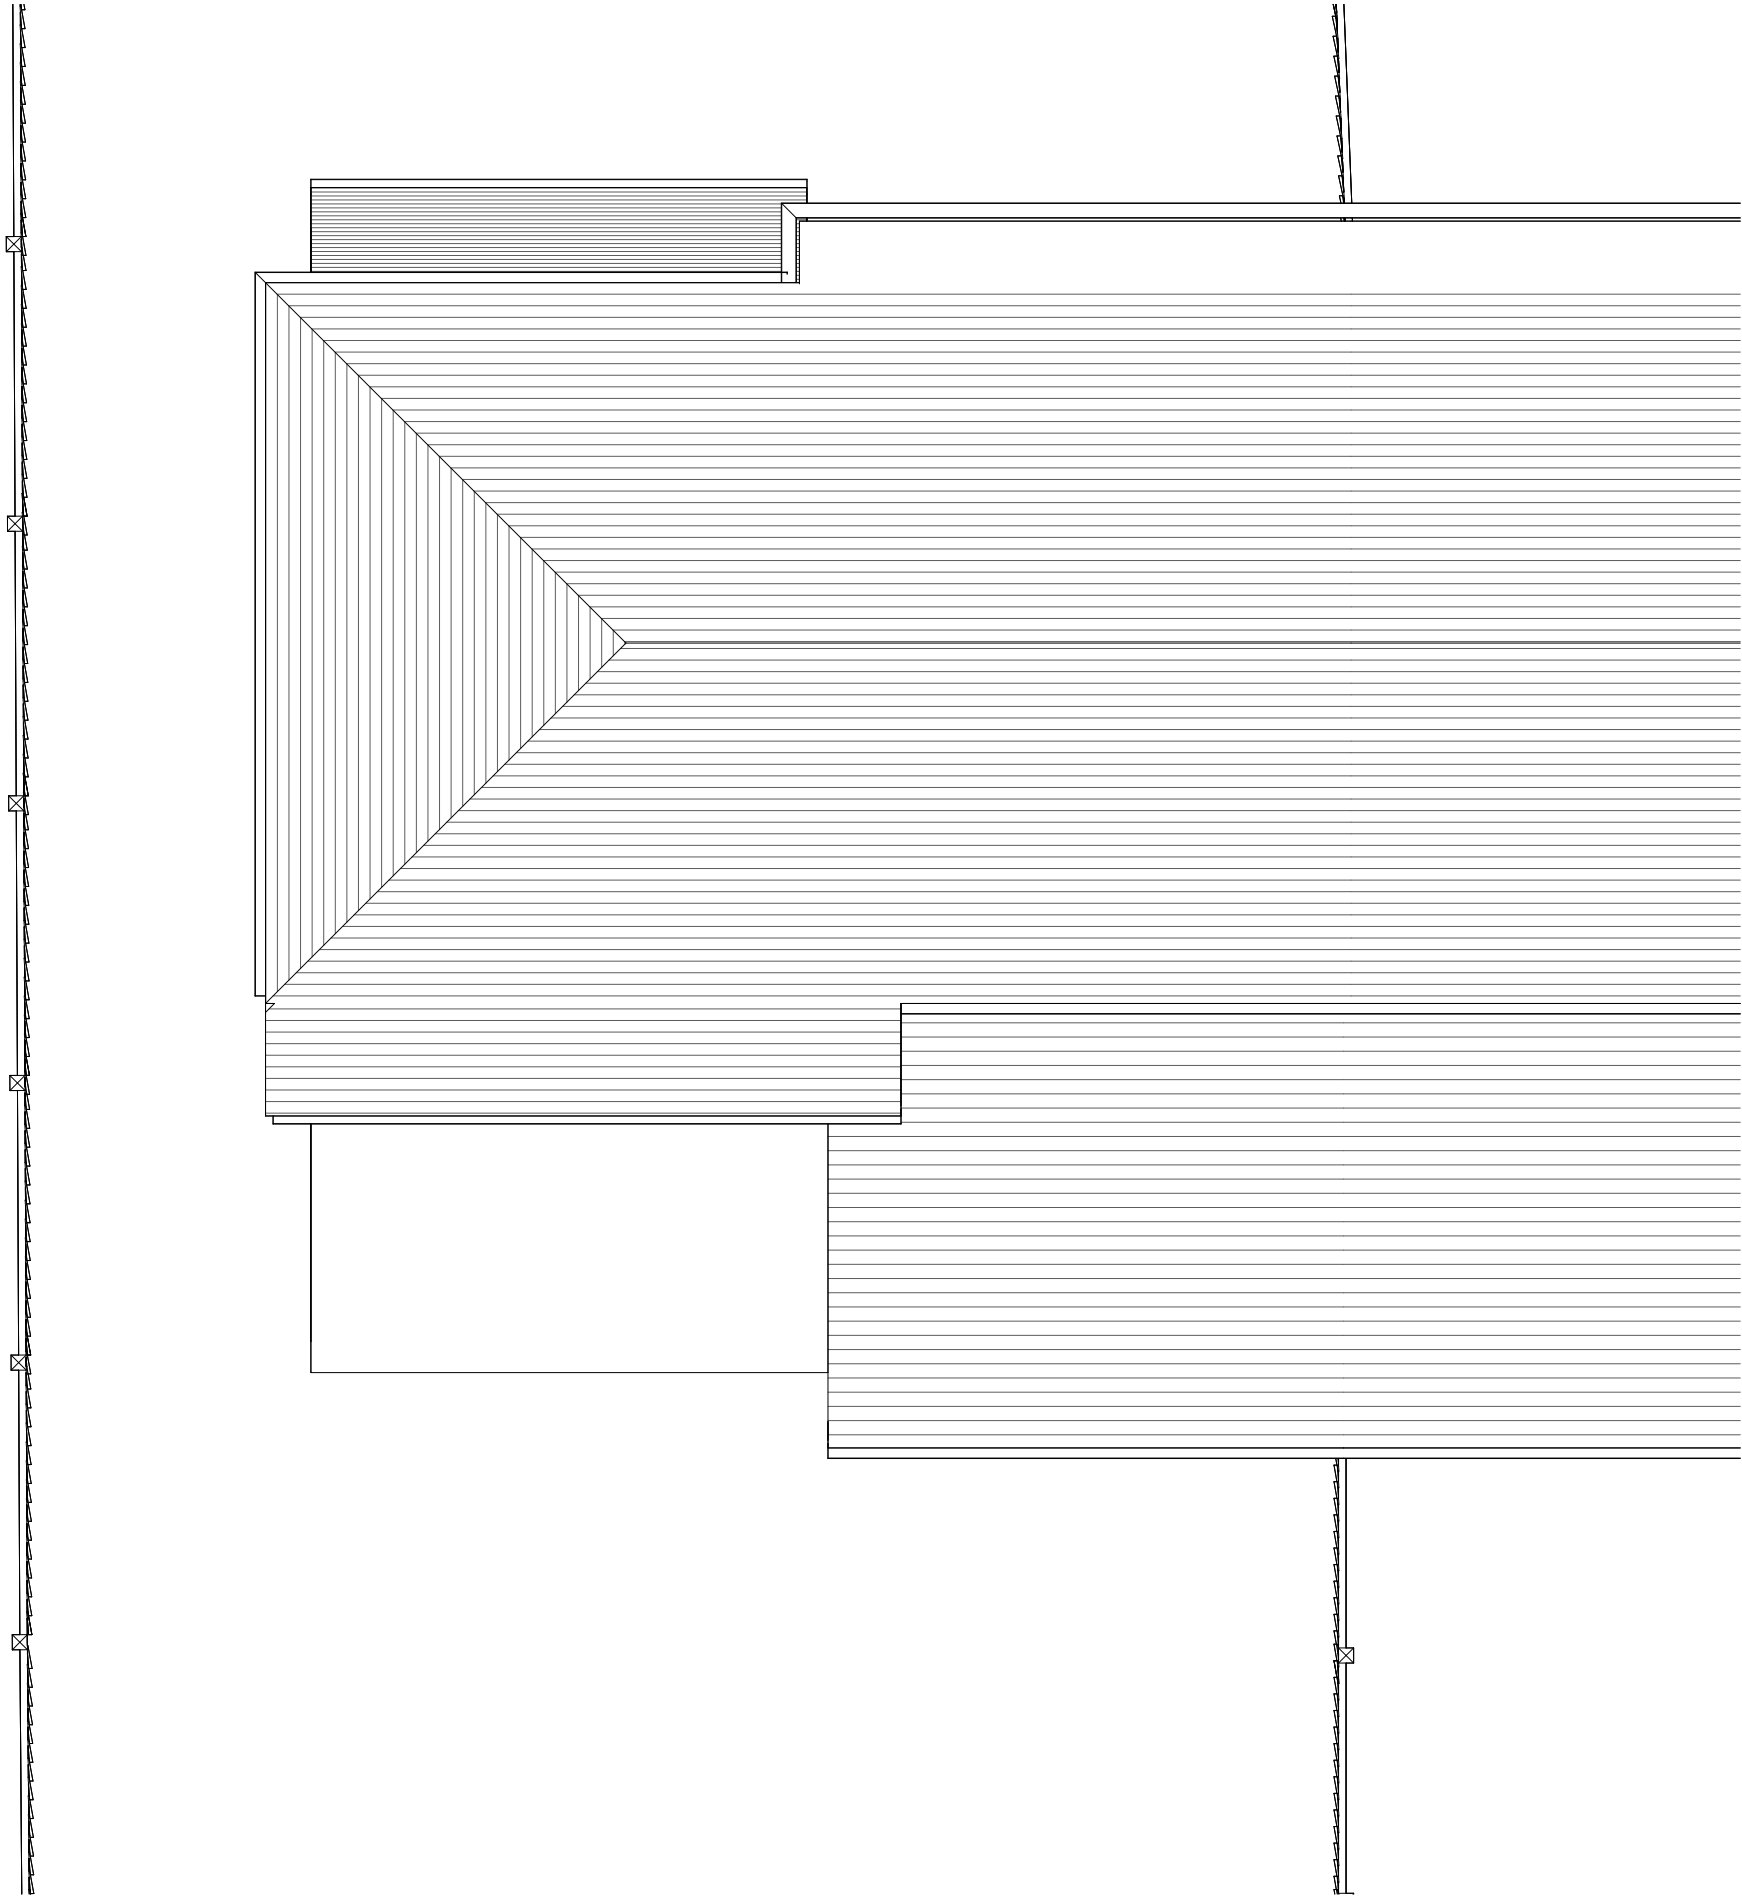
 


Do not Scale.
Use figured dimensions only.
Subject to site survey and all necessary consents. All dimensions to be checked by user and any discrepancies, errors or omissions to be reported to mAdt before work commences.
This drawing is to be read in conjunction with all other relevant materials.


PROJECT	SCALE	DATE	CHECKED BY
7 Greenfields Road -Planning Rev B	1 : 50	March 2025	mAdt
DRAWING TITLE	DRAWING NUMBER	DRAWN BY	REVISION NO.
Existing Roof Plan	2501 PL04	LM	C

 



PROJECT	SCALE	DATE	CHECKED BY
7 Greenfields Road -Planning Rev B	1 : 50	March 2025	mAdt
DRAWING TITLE	DRAWING NUMBER	DRAWN BY	REVISION NO.
Existing North Elevation (Front)	2501 PL05	LM	C

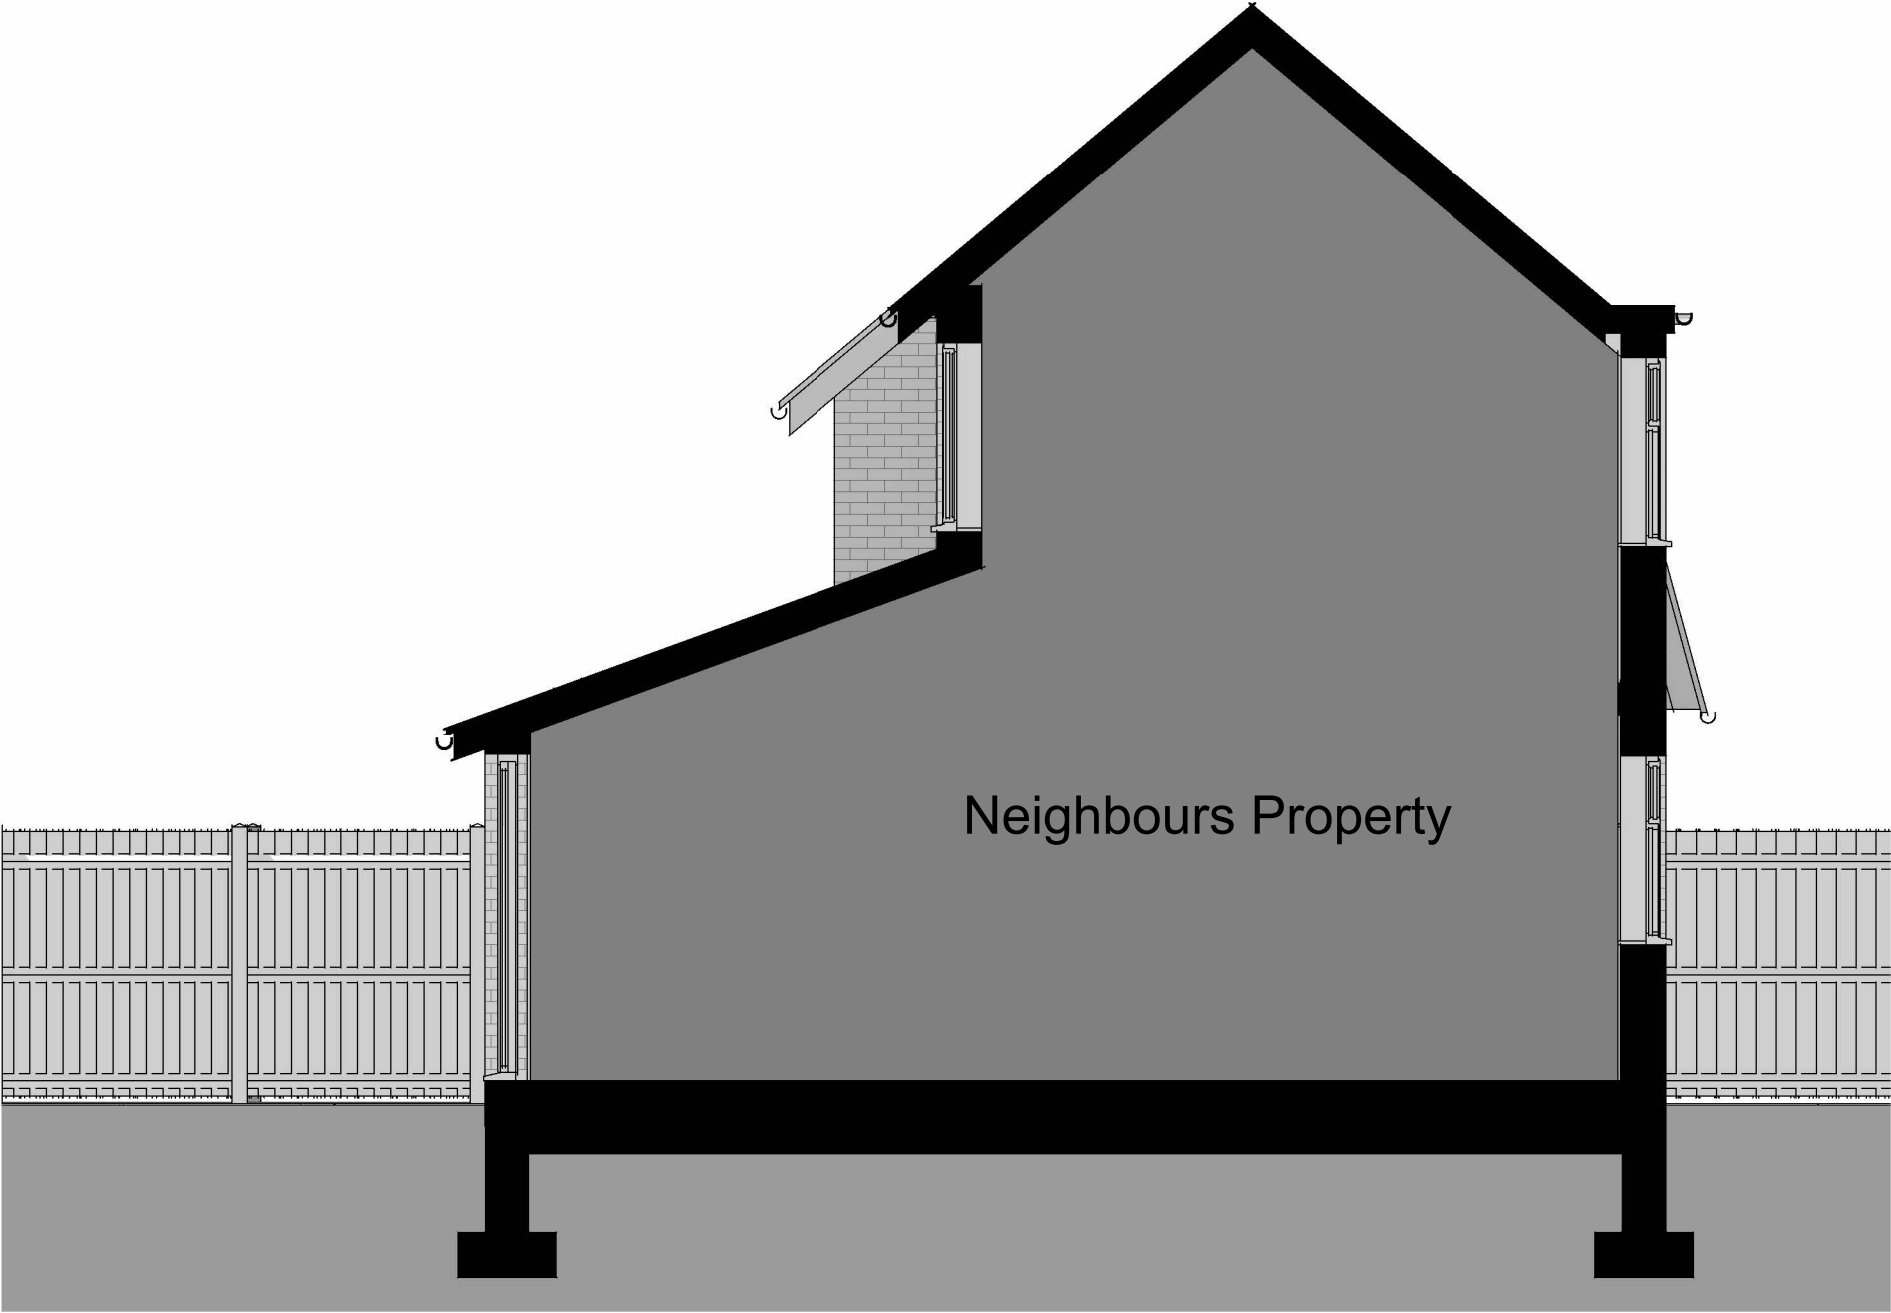 


PROJECT	SCALE	DATE	CHECKED BY
7 Greenfields Road -Planning Rev B	1 : 50	March 2025	mAdt
DRAWING TITLE	DRAWING NUMBER	DRAWN BY	REVISION NO.
Existing East Elevation (Side attached)	2501 PL06	LM	C

 


PROJECT	SCALE	DATE	CHECKED BY
7 Greenfields Road -Planning Rev B	1 : 50	March 2025	mAdt
DRAWING TITLE	DRAWING NUMBER	DRAWN BY	REVISION NO.
Existing South Elevation (Rear)	2501 PL07	LM	C

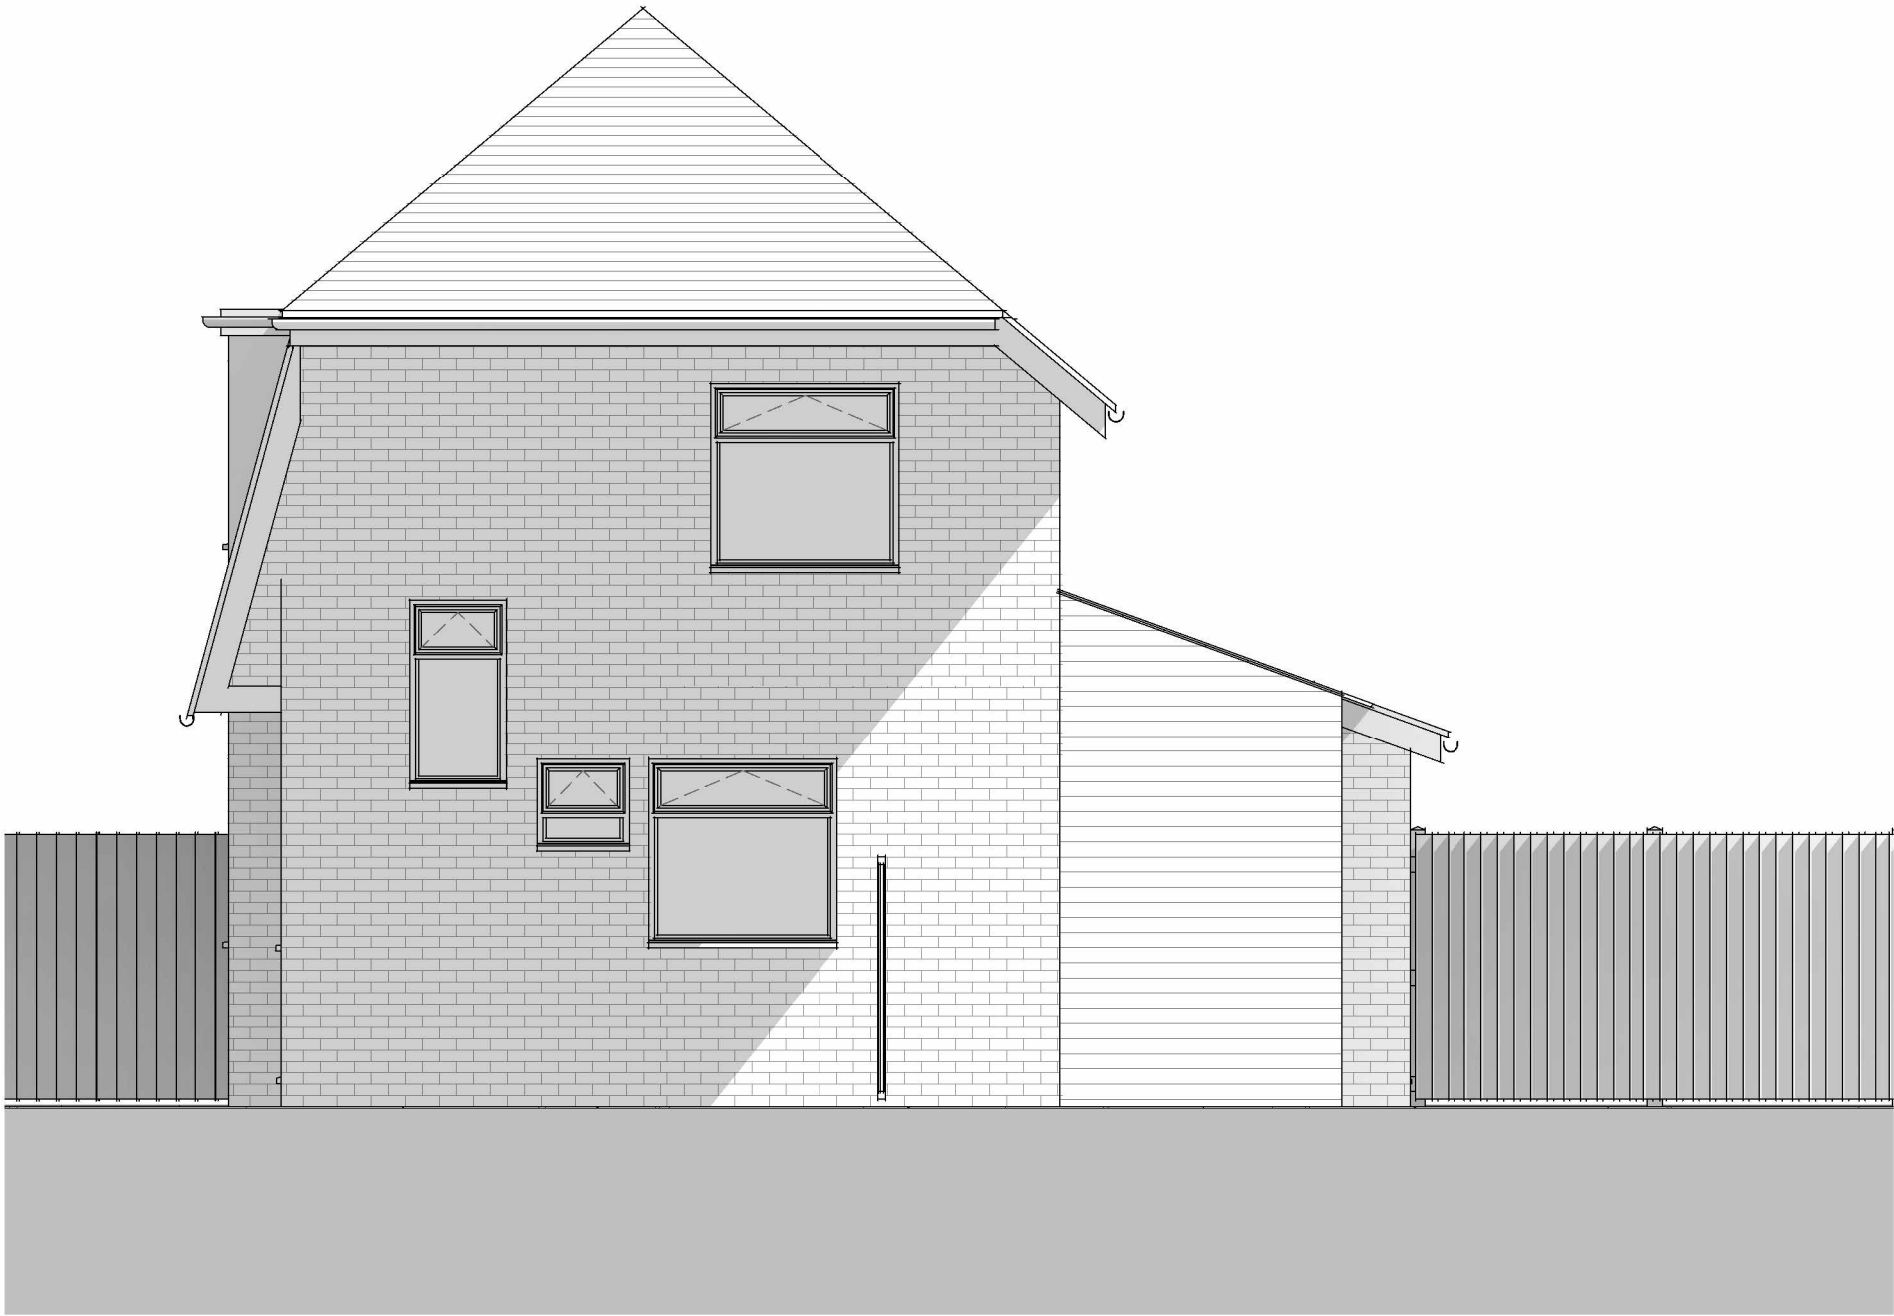 


PROJECT	SCALE	DATE	CHECKED BY
7 Greenfields Road -Planning Rev B	1 : 50	March 2025	mAdt
DRAWING TITLE	DRAWING NUMBER	DRAWN BY	REVISION NO.
Existing West Elevation (Side)	2501 PL08	LM	C

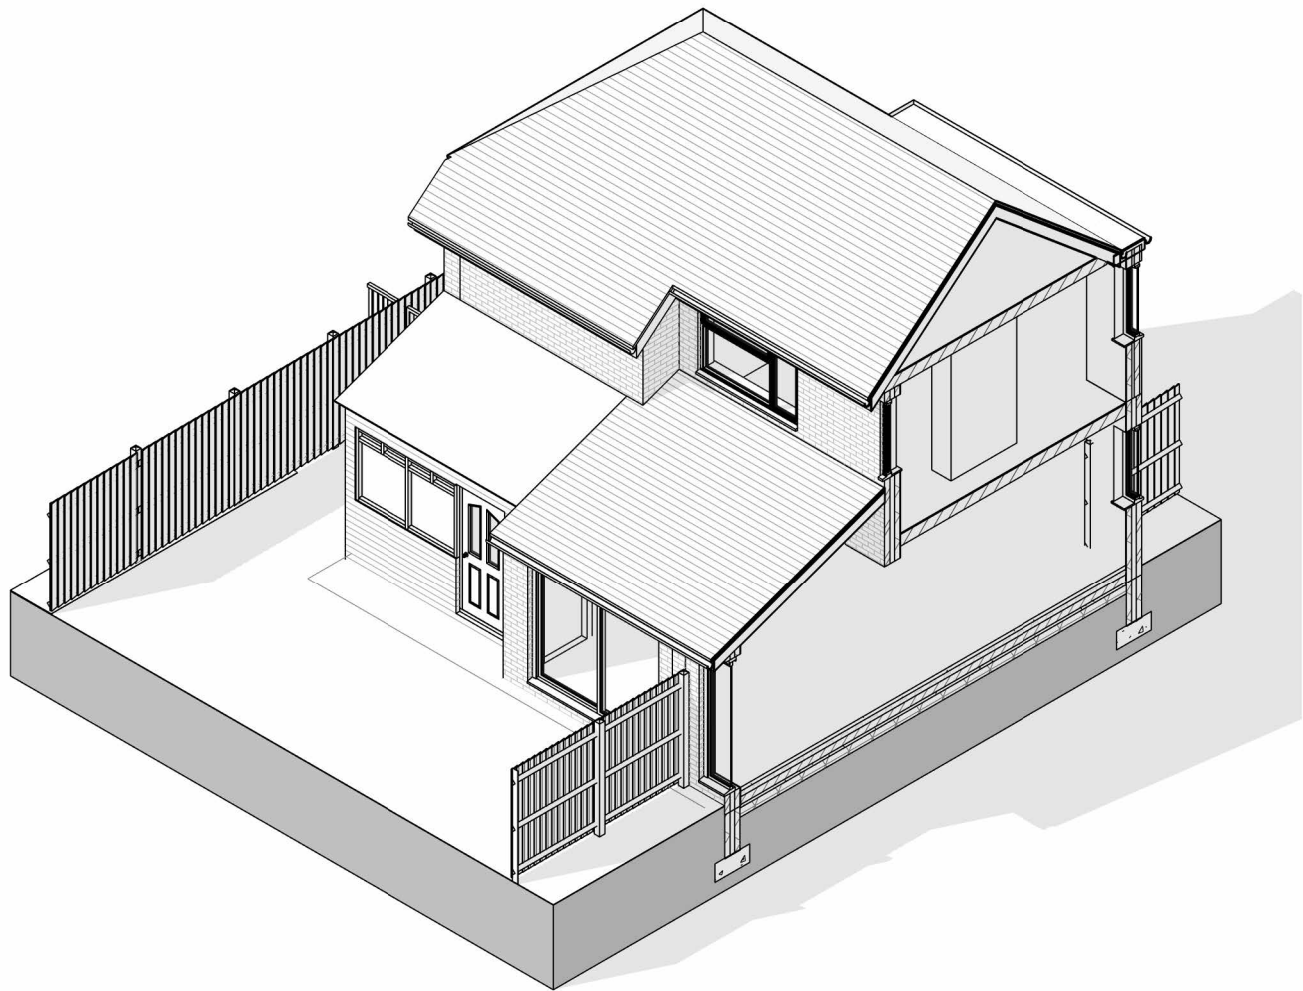

Existing 3d Sketch whole Building

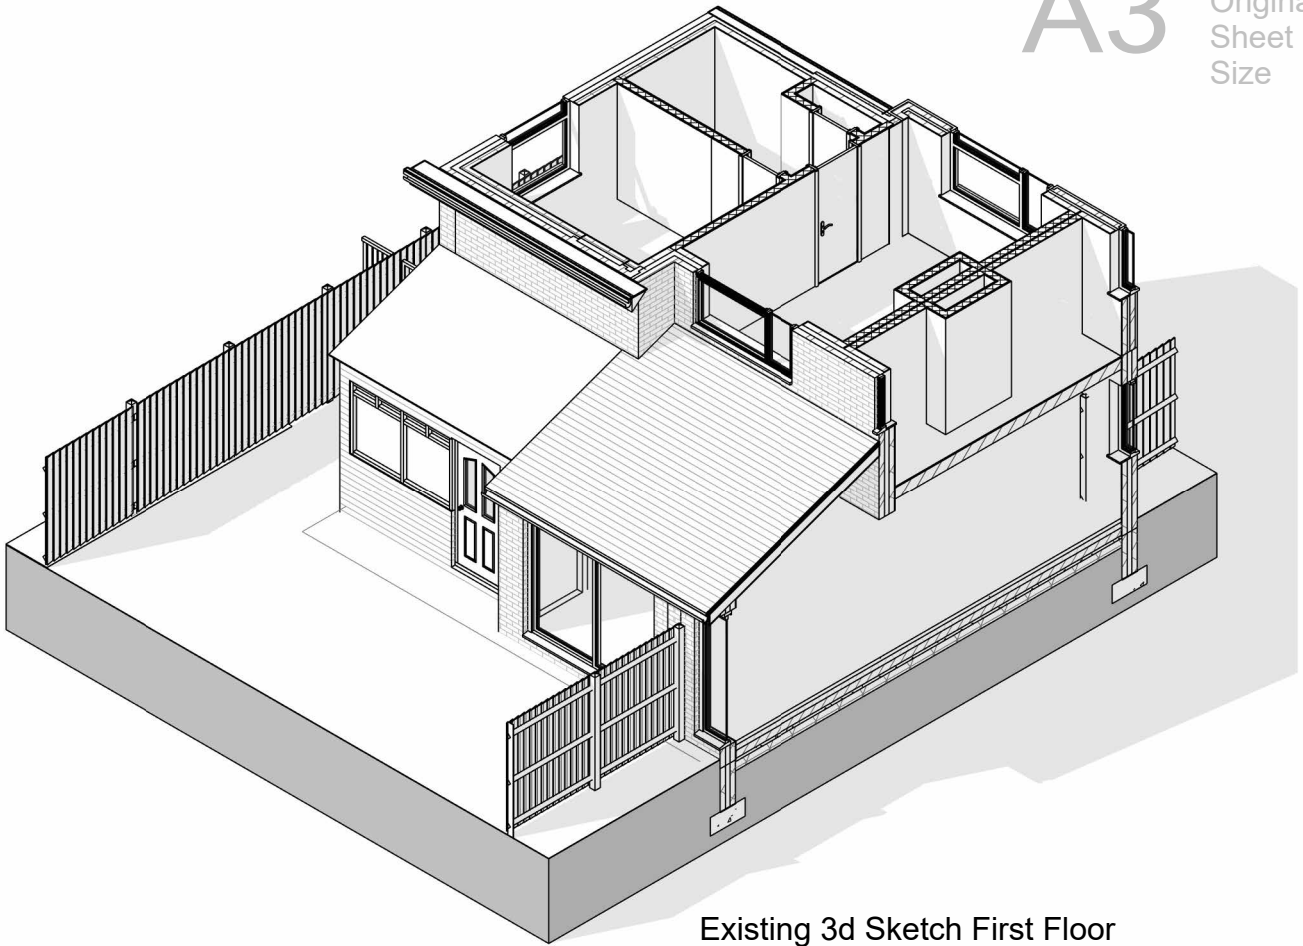


Existing 3d Sketch First Floor

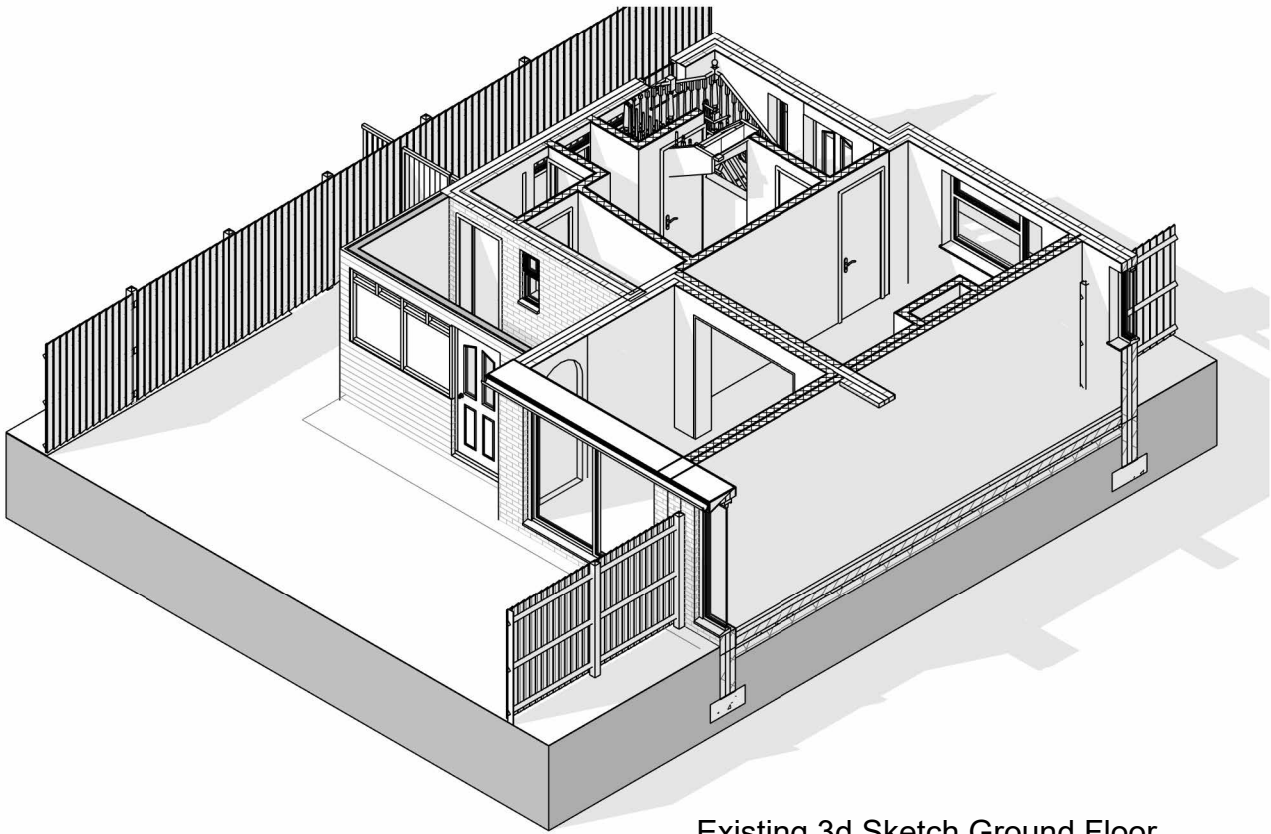


Existing 3d Sketch Ground Floor

PROJECT	SCALE	DATE	CHECKED BY
7 Greenfields Road -Planning Rev B		March 2025	mAdt
DRAWING TITLE	DRAWING NUMBER	DRAWN BY	REVISION NO.
Existing 3d Sketch Plans	2501 PL09	LM	C

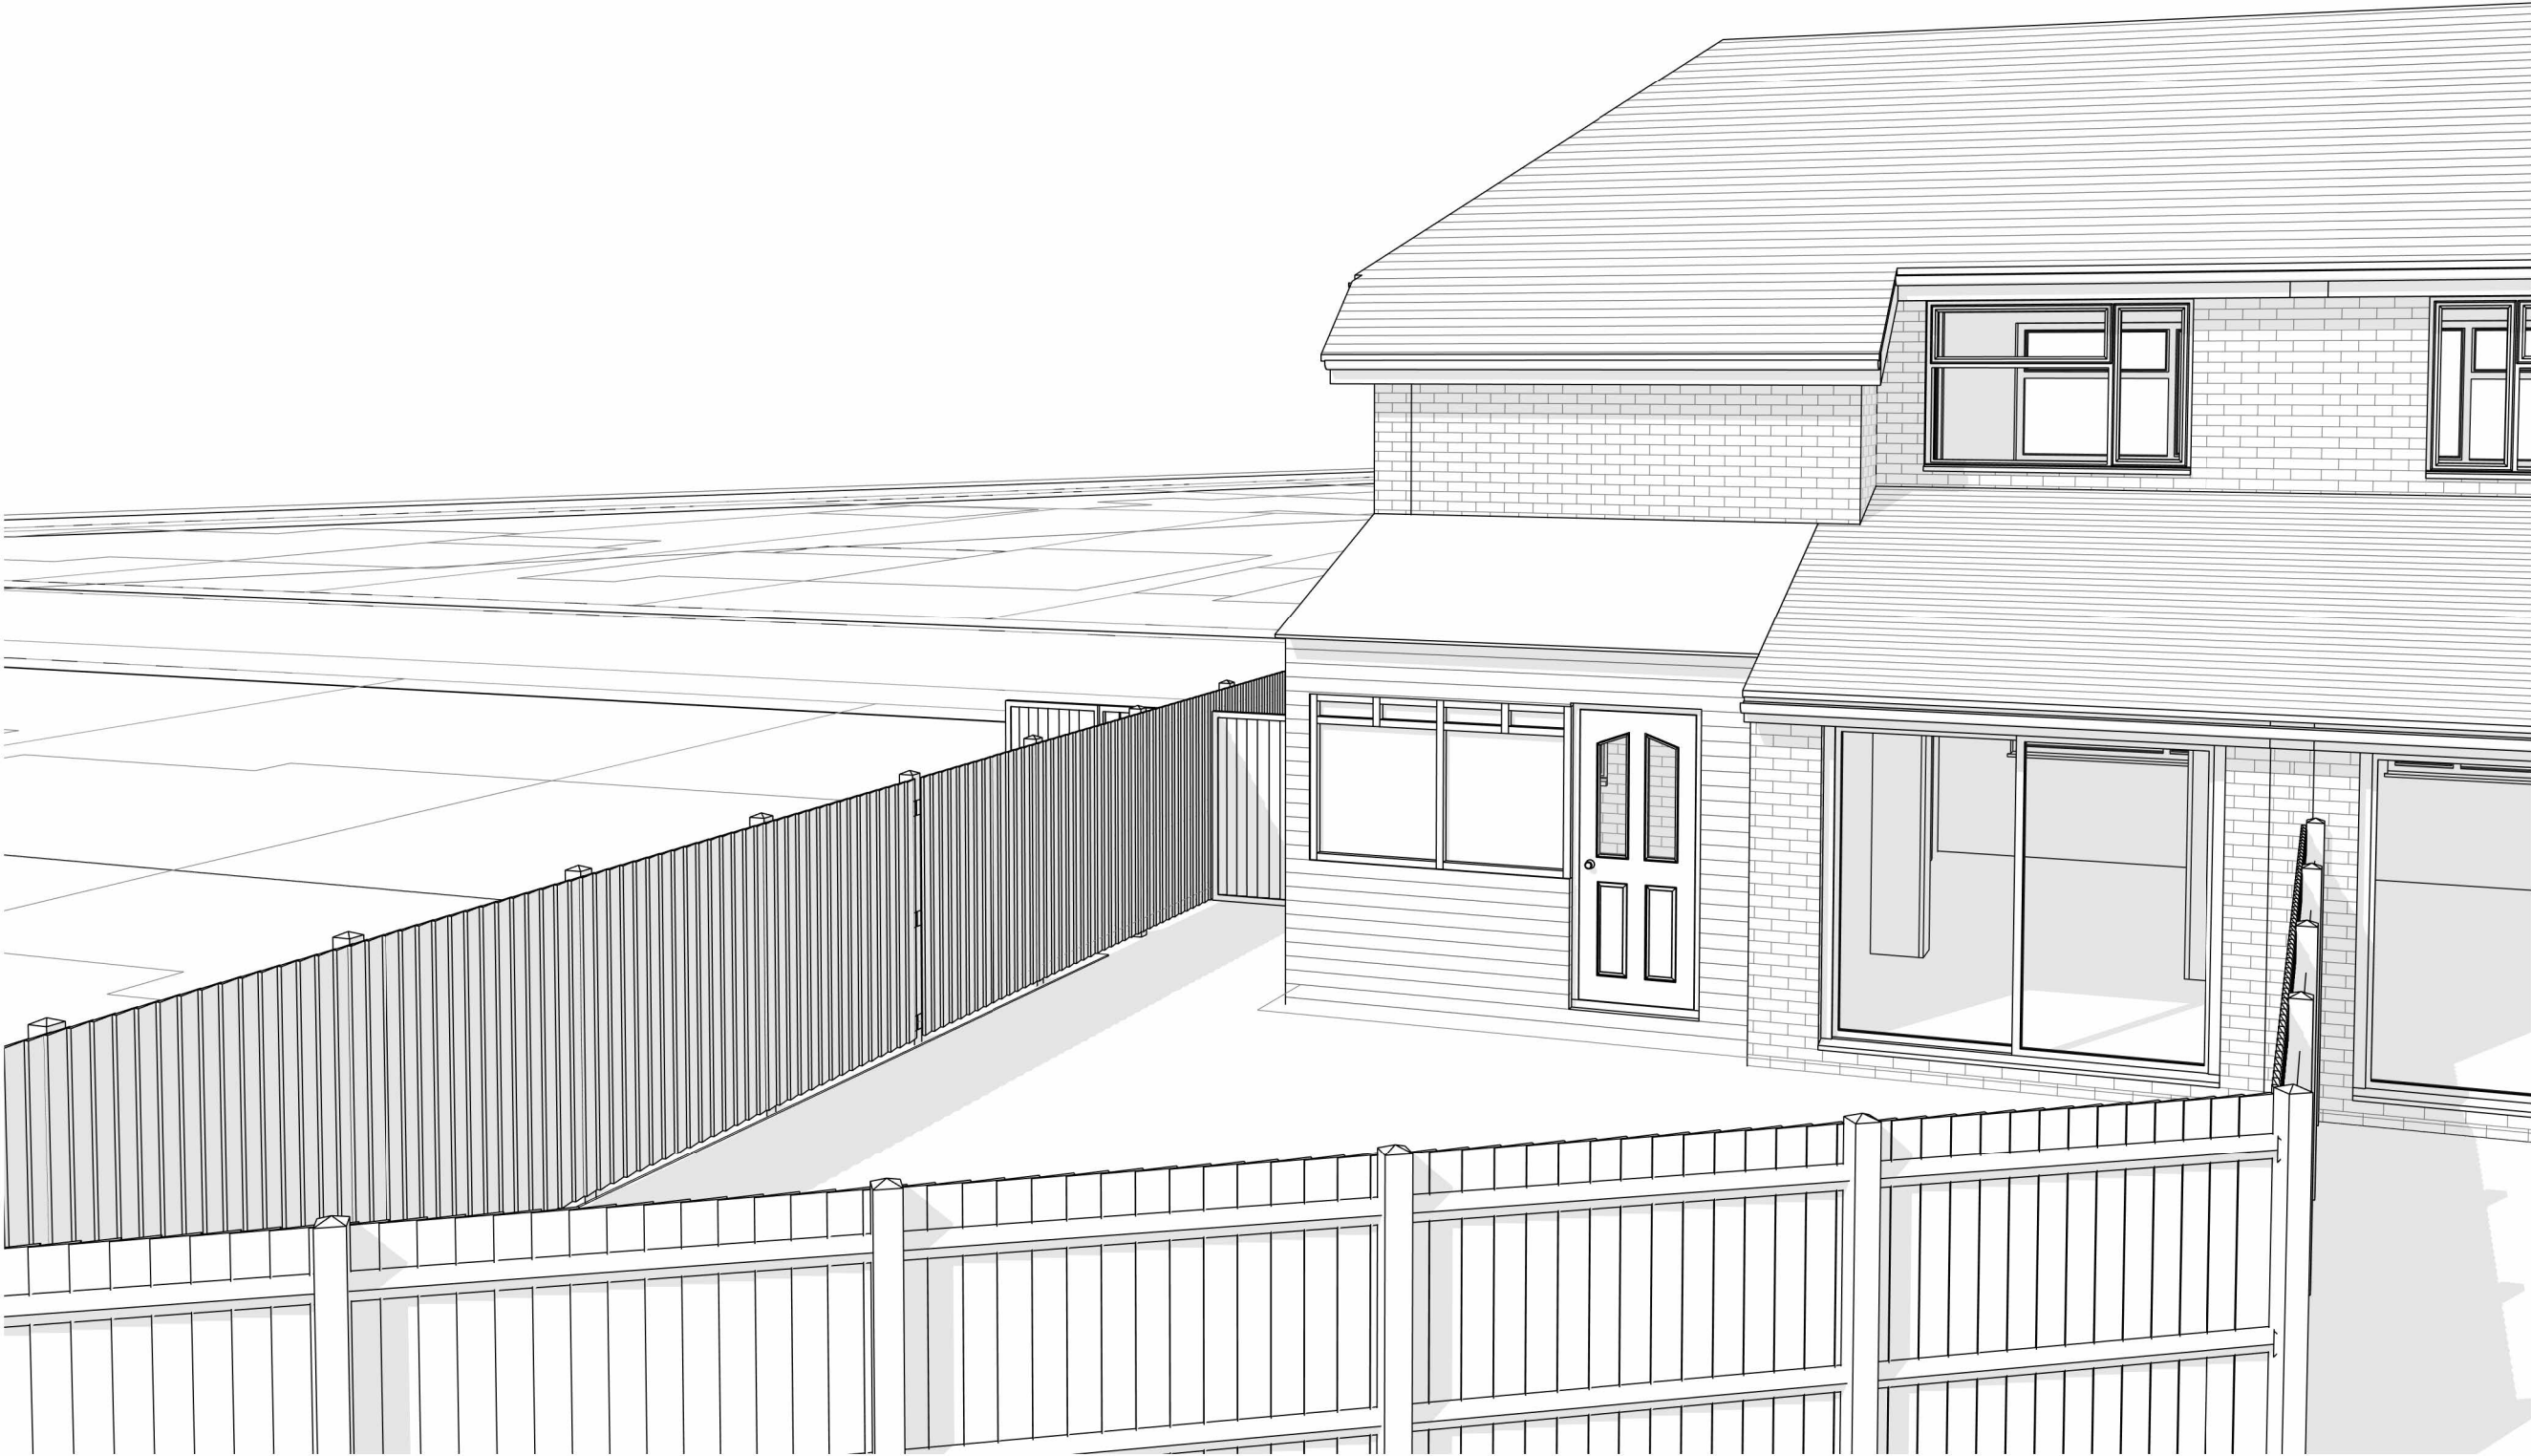


PROJECT	SCALE	DATE	CHECKED BY
7 Greenfields Road -Planning Rev B		March 2025	mAdt
DRAWING TITLE	DRAWING NUMBER	DRAWN BY	REVISION NO.
Existing 3d Sketch Rear	2501 PL10	LM	C

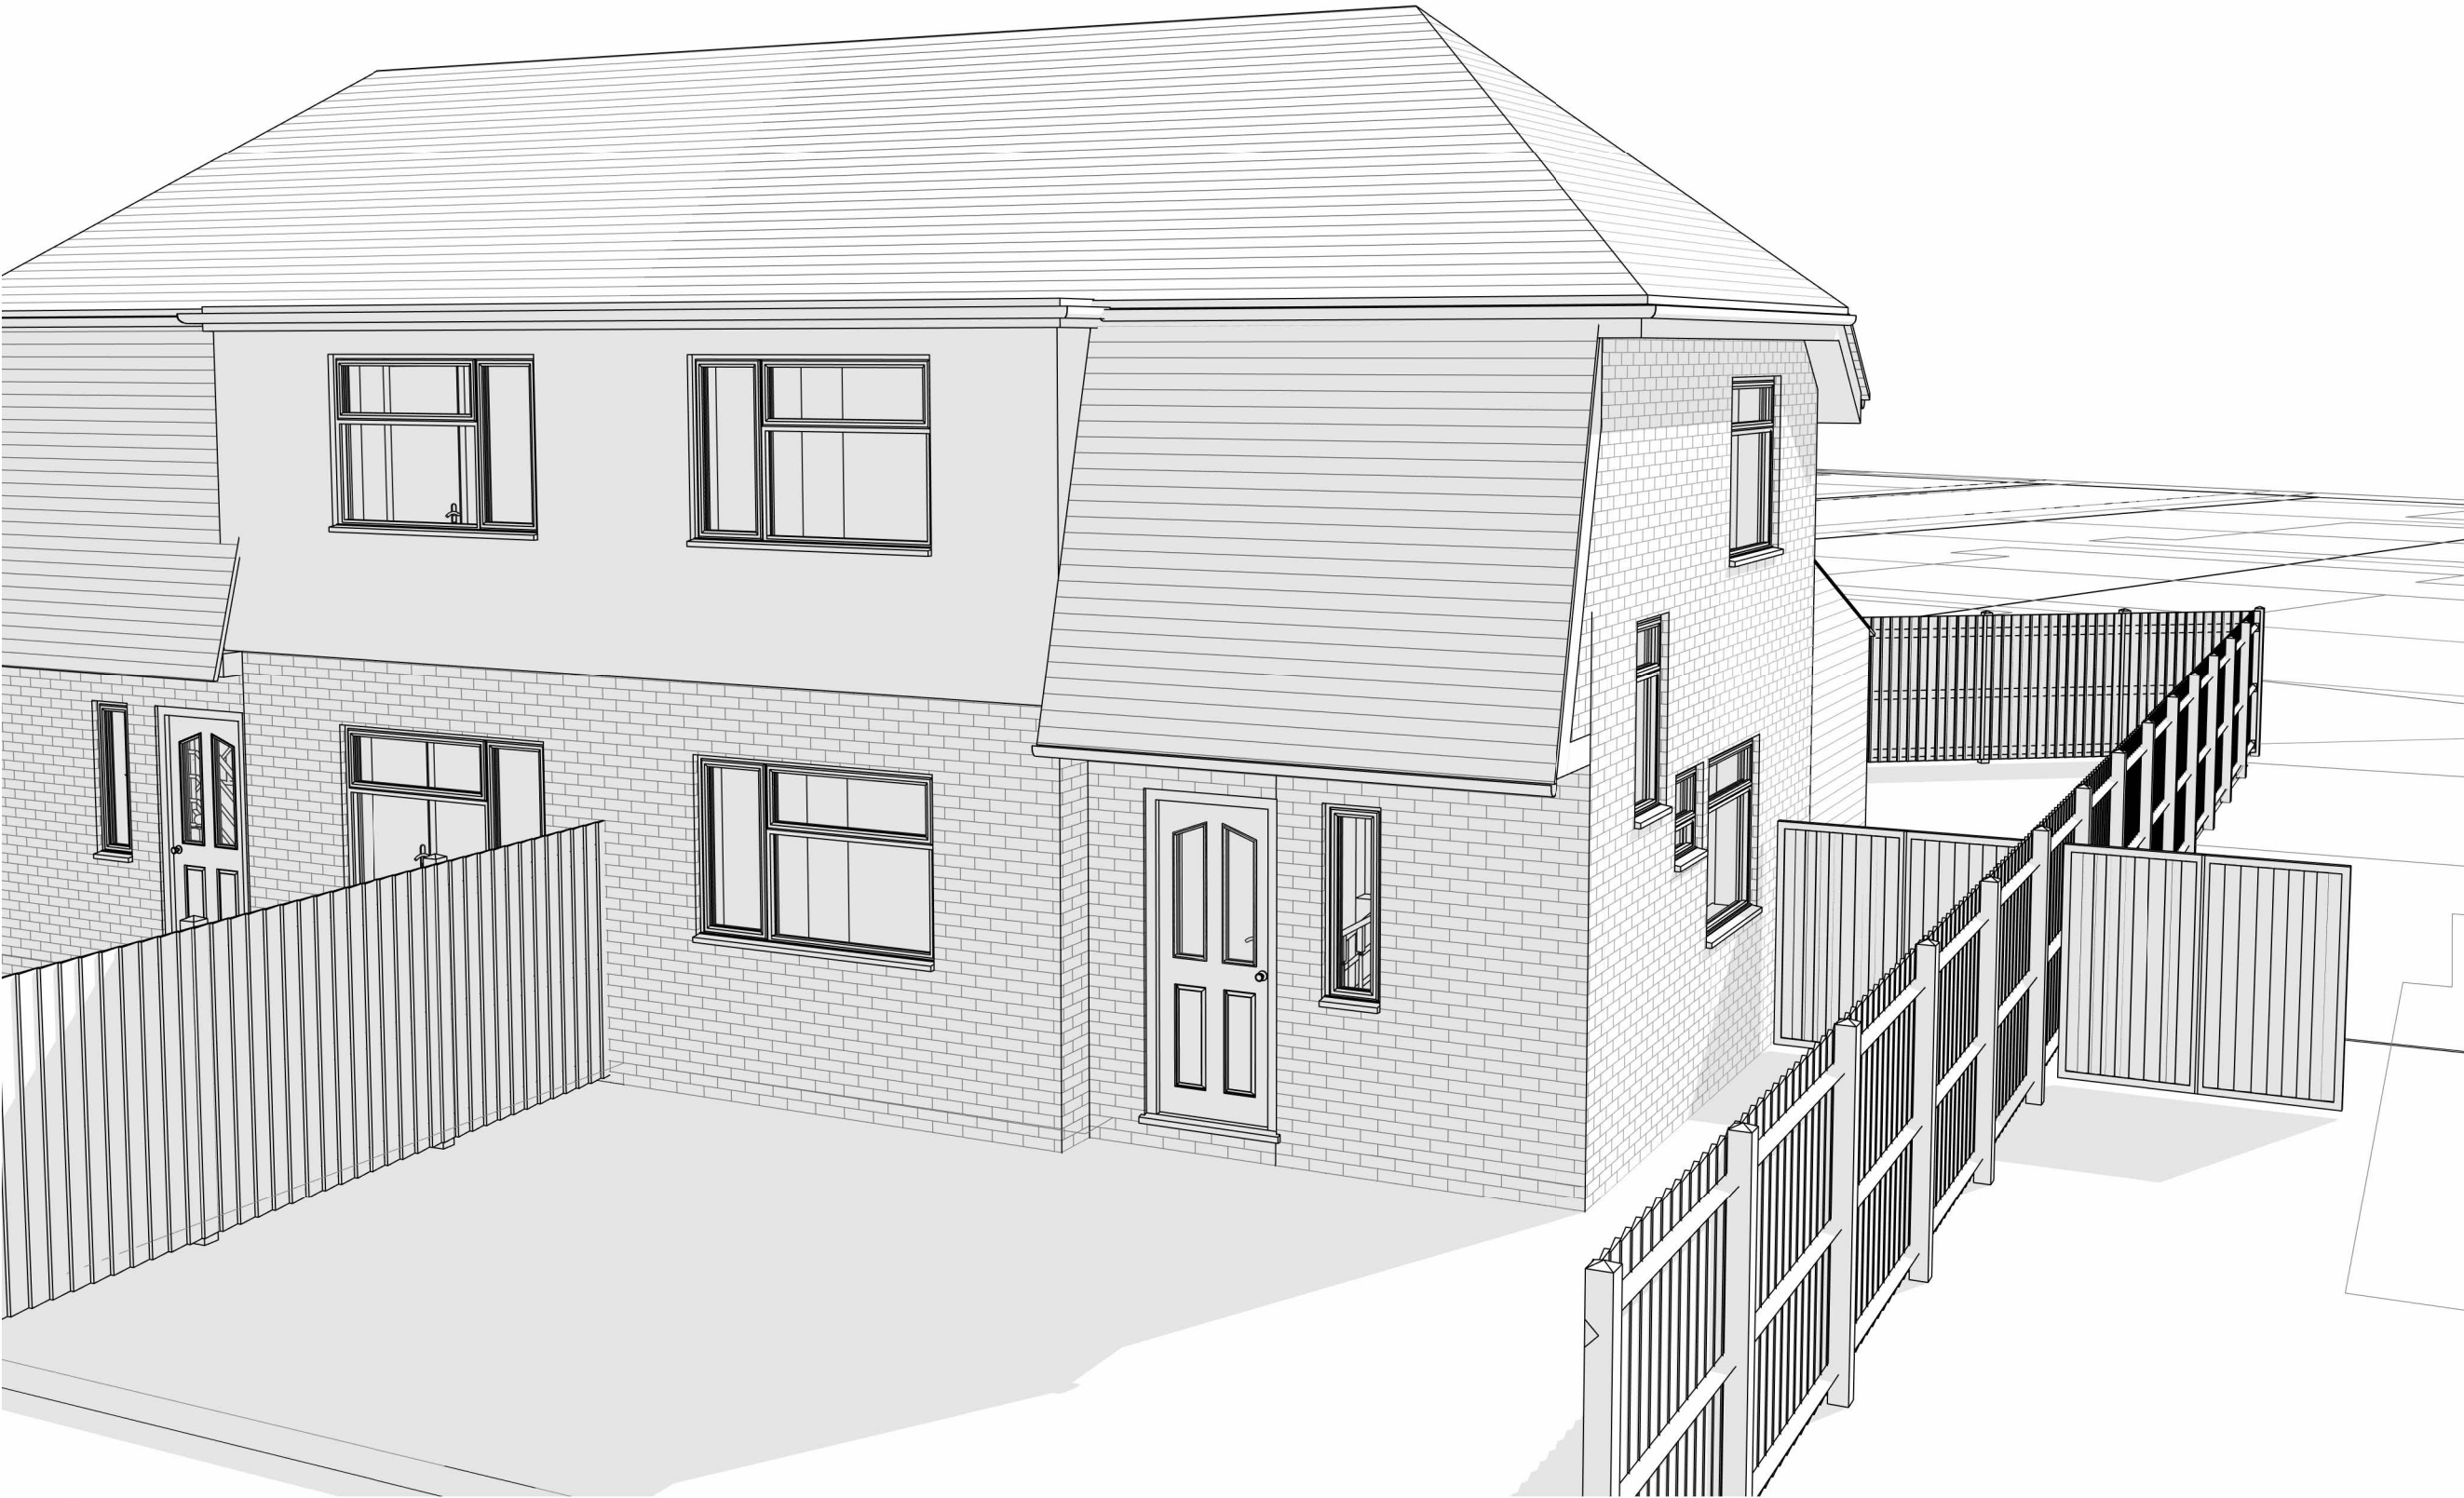

PROJECT	SCALE	DATE	CHECKED BY
7 Greenfields Road -Planning Rev B		March 2025	mAdt
DRAWING TITLE	DRAWING NUMBER	DRAWN BY	REVISION NO.
Existing 3d Sketch Front	2501 PL11	LM	C

Proposed porch to mirror neighbours

 

Double glazed window

Double glazed frosted window

Brick Cavity wall to match existing

Double glazed window

Sliding patio doors

Bedroom

Shower Room

Kitchen



Entrance

Living Room



Dining Room

Neighbours Property


PROJECT	SCALE	DATE	CHECKED BY
7 Greenfields Road -Planning Rev B	1 : 50	March 2025	mAdt
DRAWING TITLE	DRAWING NUMBER	DRAWN BY	REVISION NO.
Proposed Ground Floor Plan	2501 PL22	LM	C

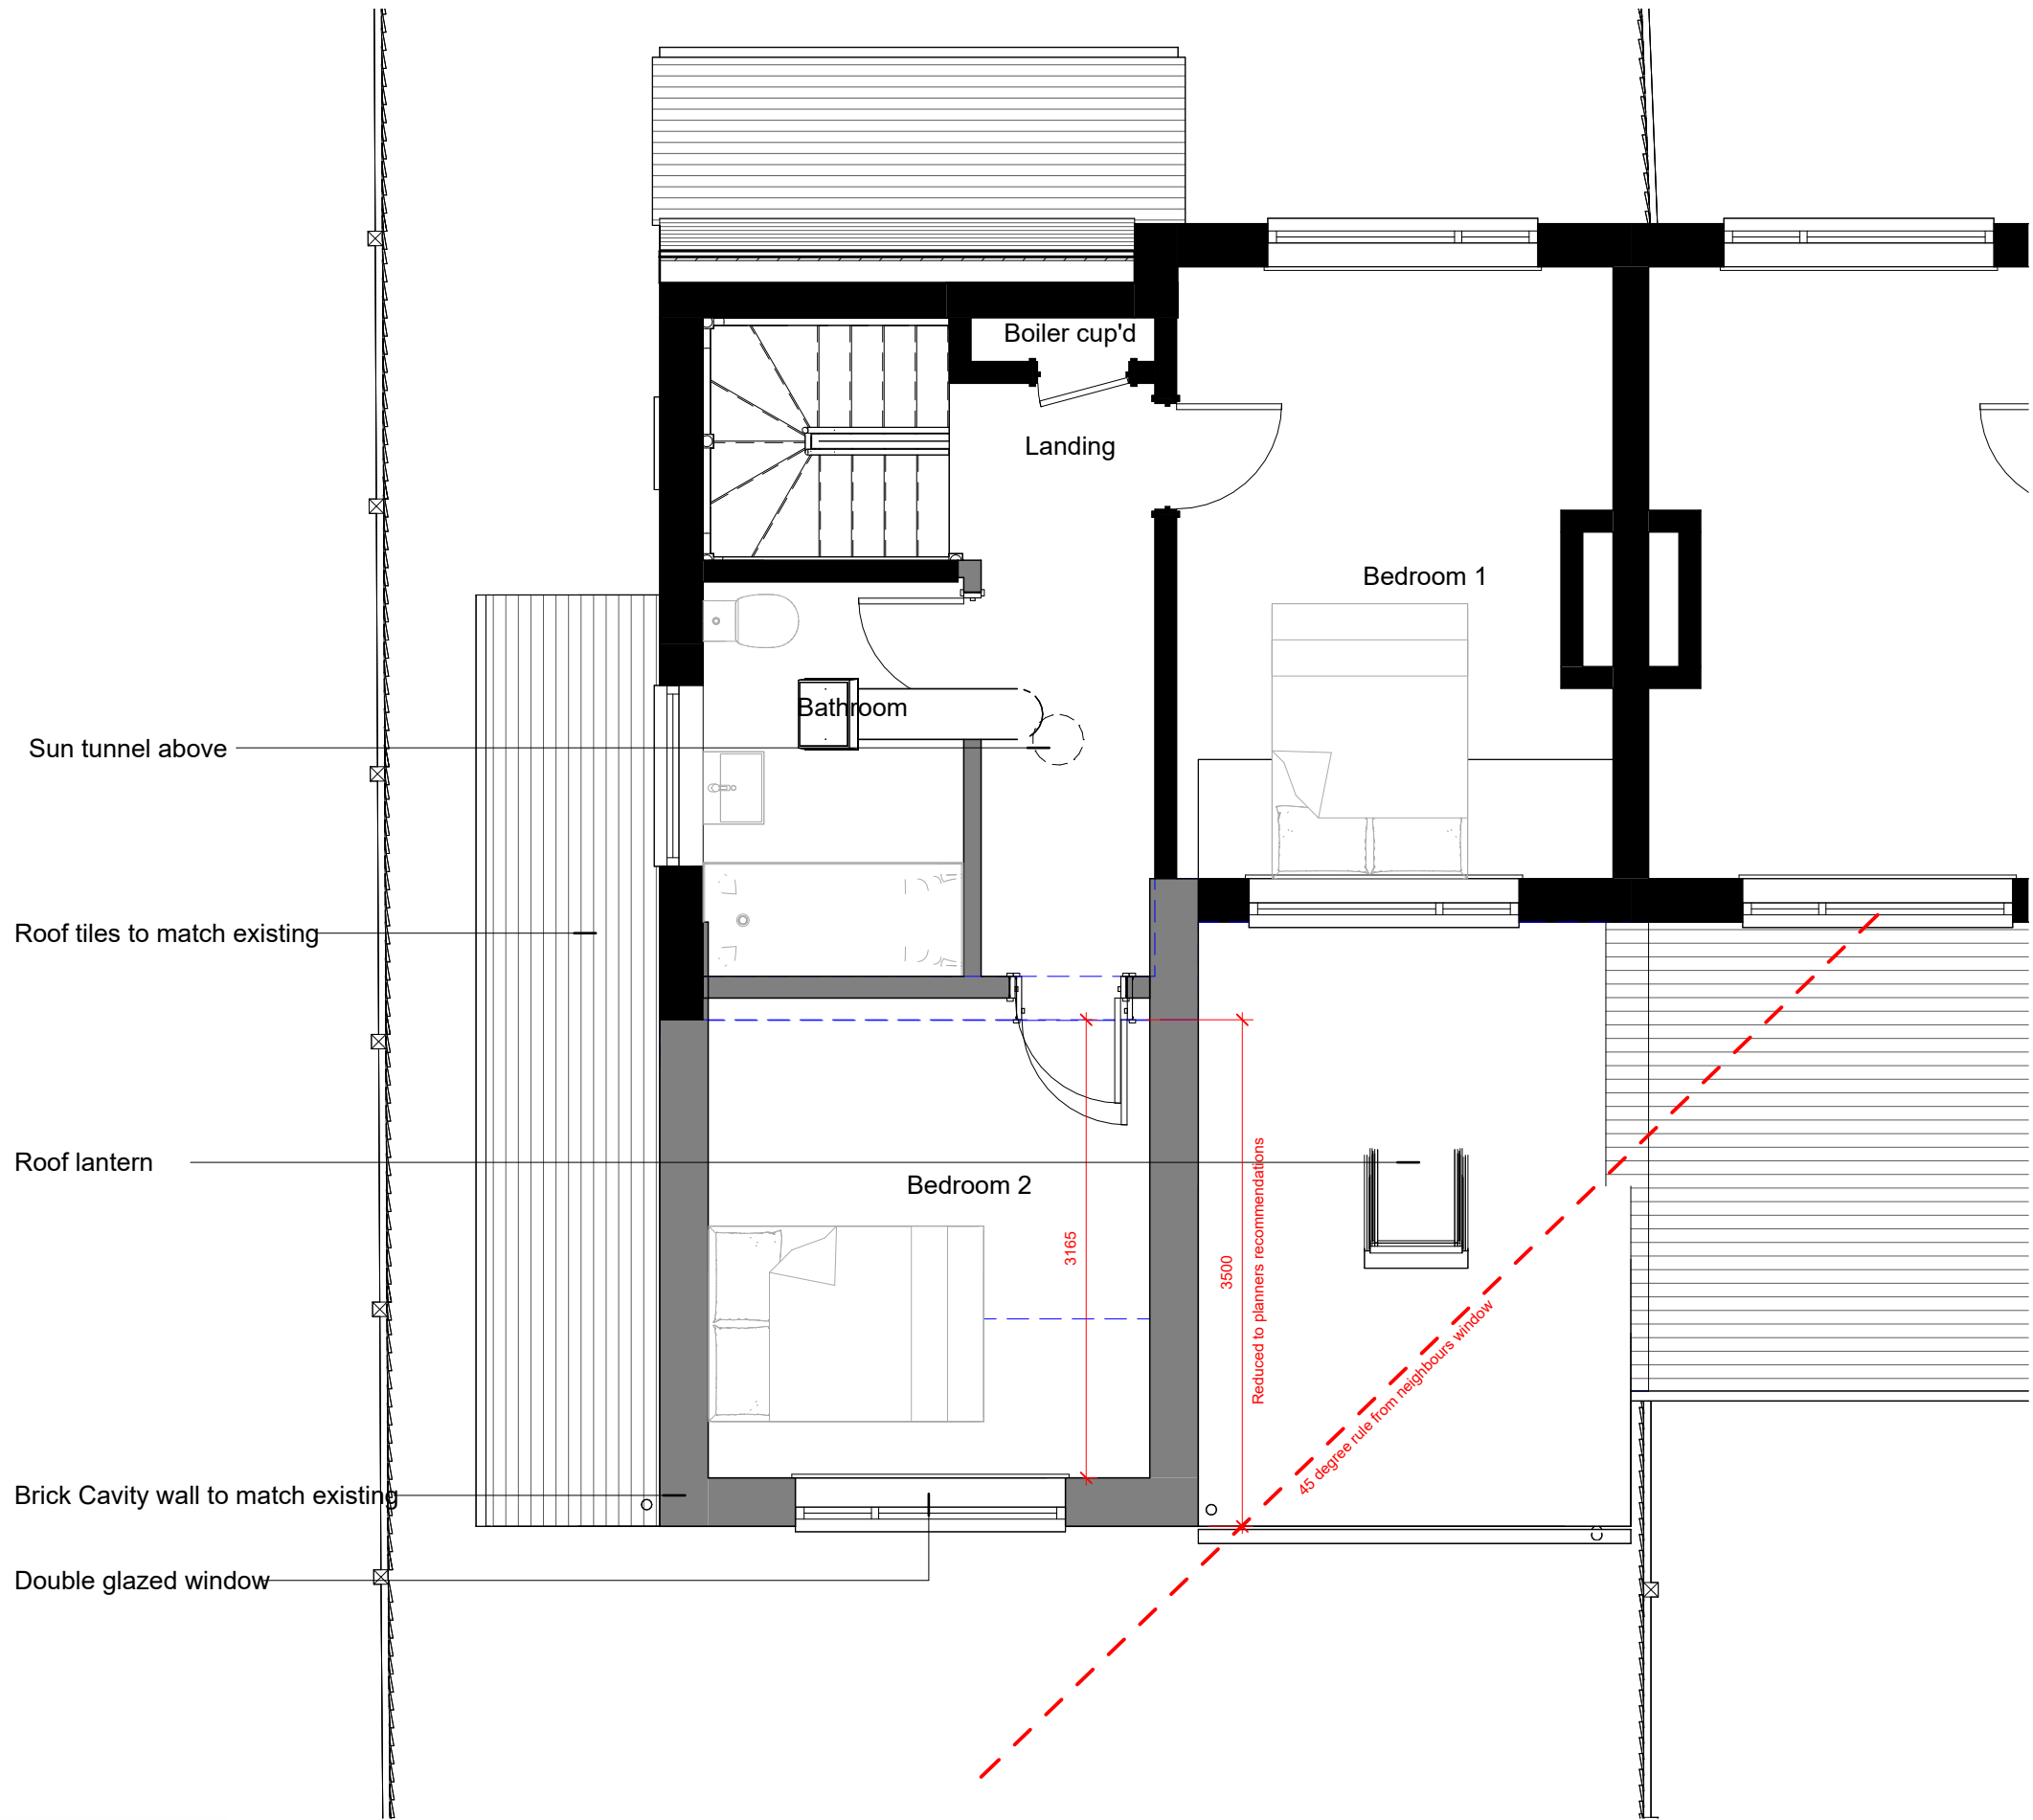 


PROJECT	SCALE	DATE	CHECKED BY
7 Greenfields Road -Planning Rev B	1 : 50	March 2025	mAdt
DRAWING TITLE	DRAWING NUMBER	DRAWN BY	REVISION NO.
Proposed First Floor Plan	2501 PL23	LM	C

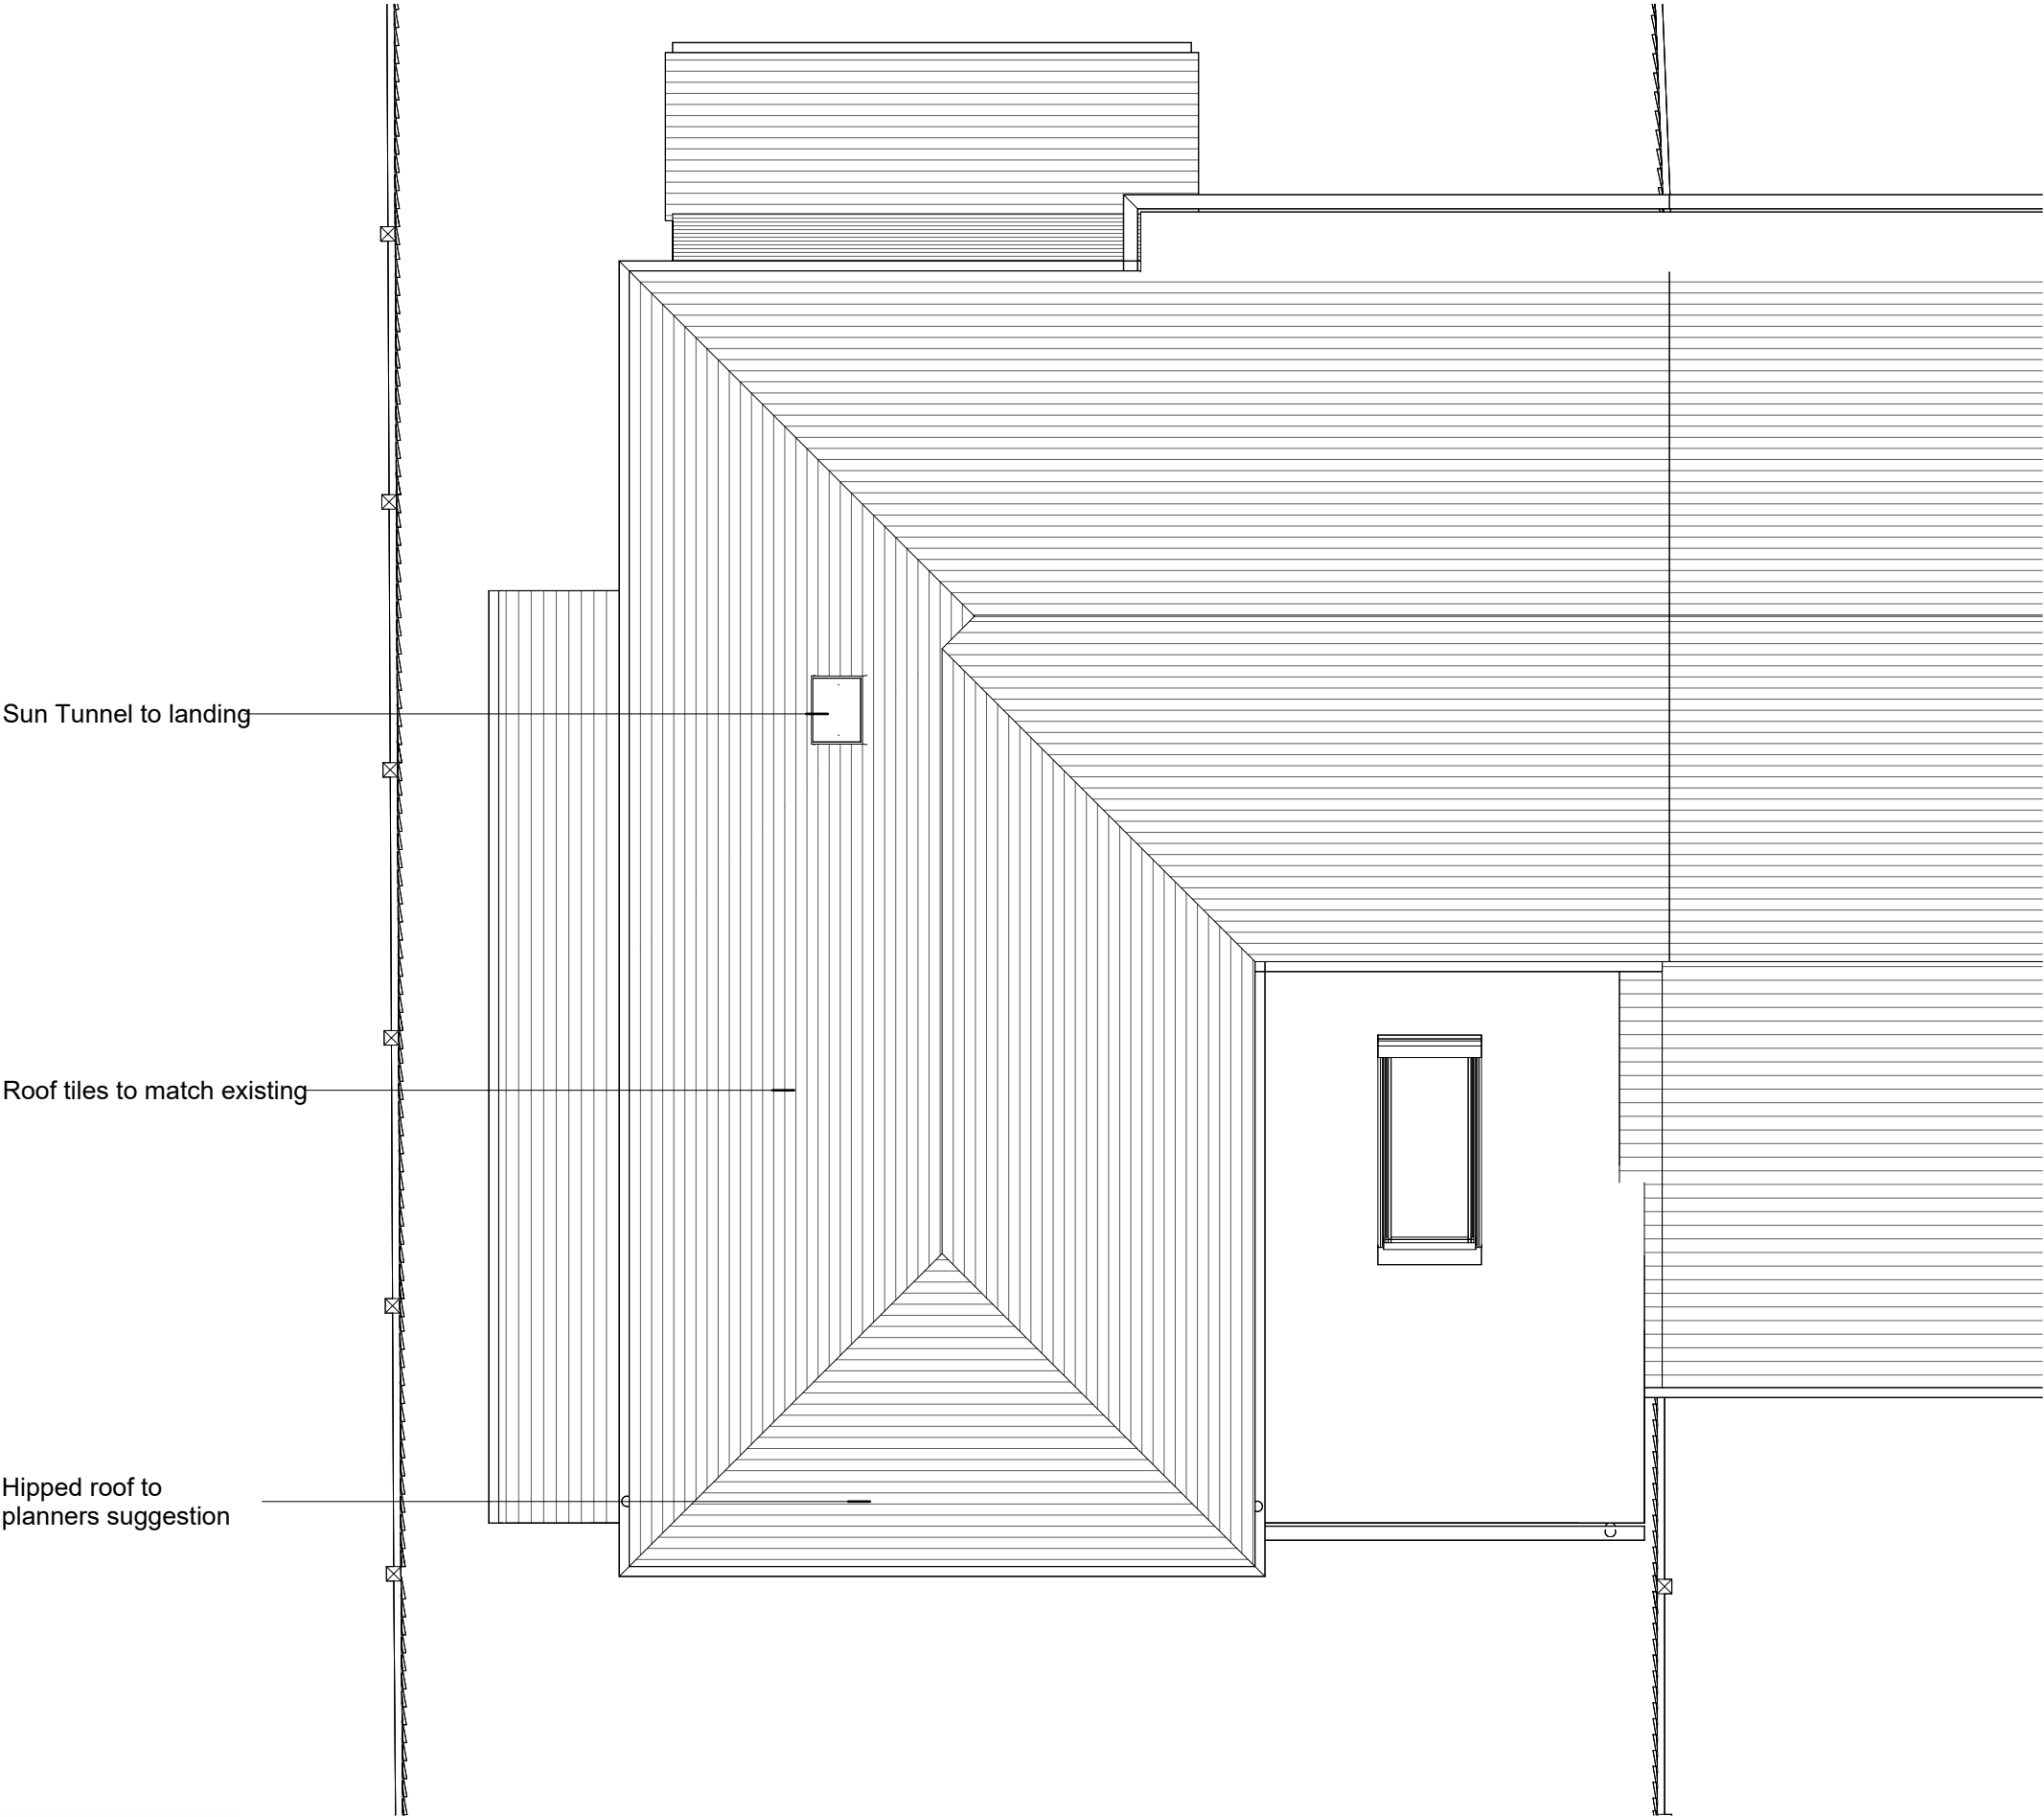 


PROJECT	SCALE	DATE	CHECKED BY
7 Greenfields Road -Planning Rev B	1 : 50	March 2025	mAdt
DRAWING TITLE	DRAWING NUMBER	DRAWN BY	REVISION NO.
Proposed Roof Plan	2501 PL24	LM	C

 

PROJECT	SCALE	DATE	CHECKED BY
7 Greenfields Road -Planning Rev B	1 : 50	March 2025	mAdt
DRAWING TITLE	DRAWING NUMBER	DRAWN BY	REVISION NO.
Proposed North Elevation (Front)	2501 PL25	LM	C

 

PROJECT	SCALE	DATE	CHECKED BY
7 Greenfields Road -Planning Rev B	1 : 50	March 2025	mAdt
DRAWING TITLE	DRAWING NUMBER	DRAWN BY	REVISION NO.
Proposed East Elevation (Side attached)	2501 PL26	LM	C

 

Roof tiles to match existing

Hipped roof to planners suggestion

Brick Cavity wall to match existing


Roof tiles to match existing

Double glazed window


Sliding patio doors




PROJECT	SCALE	DATE	CHECKED BY
7 Greenfields Road -Planning Rev B	1 : 50	March 2025	mAdt
DRAWING TITLE	DRAWING NUMBER	DRAWN BY	REVISION NO.
Proposed South Elevation (Rear)	2501 PL27	LM	C

 


PROJECT	SCALE	DATE	CHECKED BY
7 Greenfields Road -Planning Rev B	1 : 50	March 2025	mAdt
DRAWING TITLE	DRAWING NUMBER	DRAWN BY	REVISION NO.
Proposed West Elevation (Side)	2501 PL28	LM	C

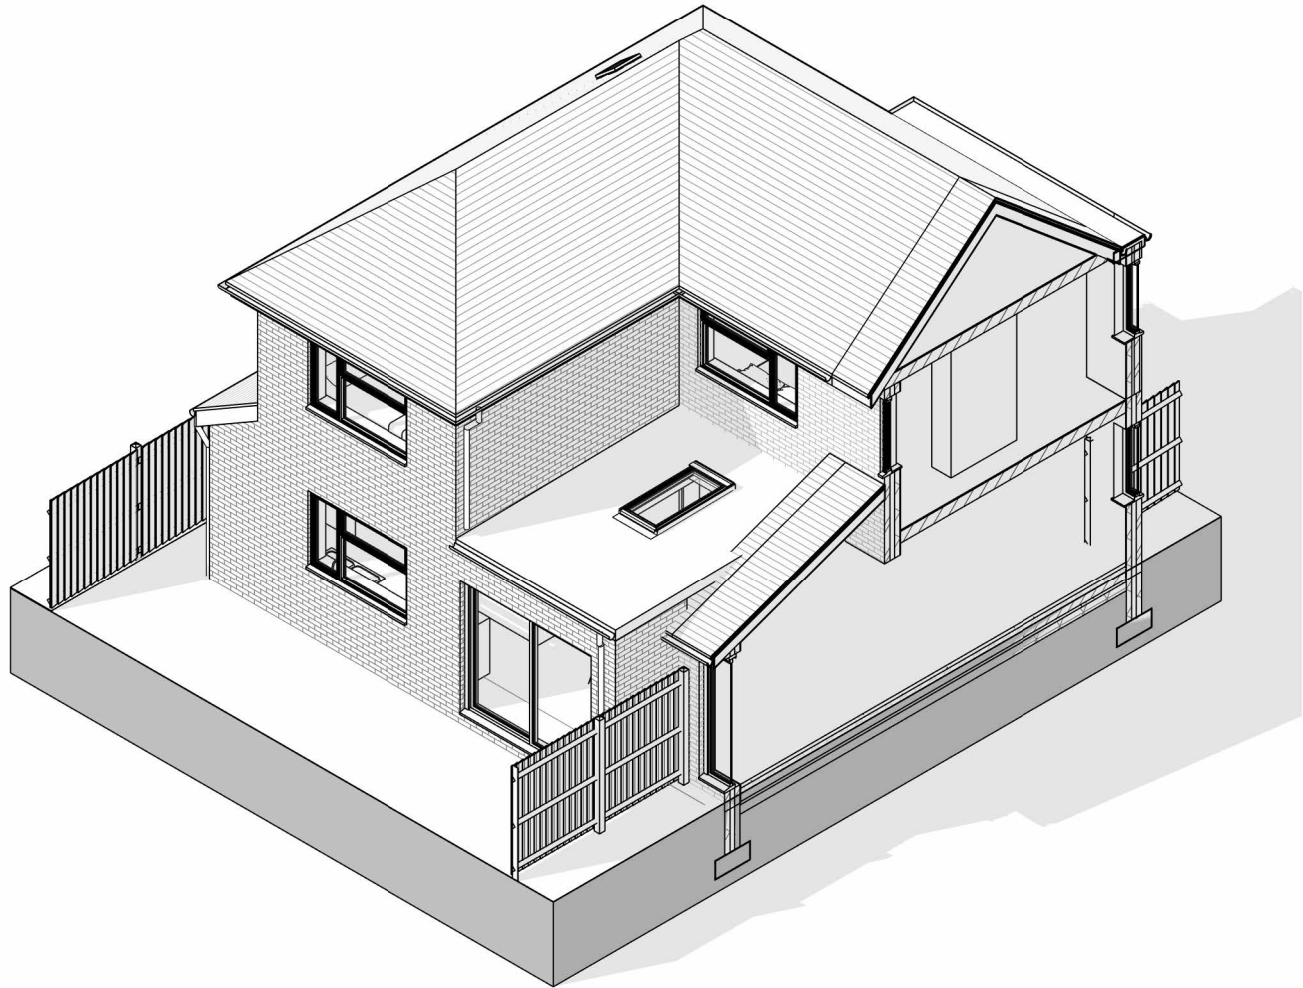

Proposed 3d Sketch Whole Building

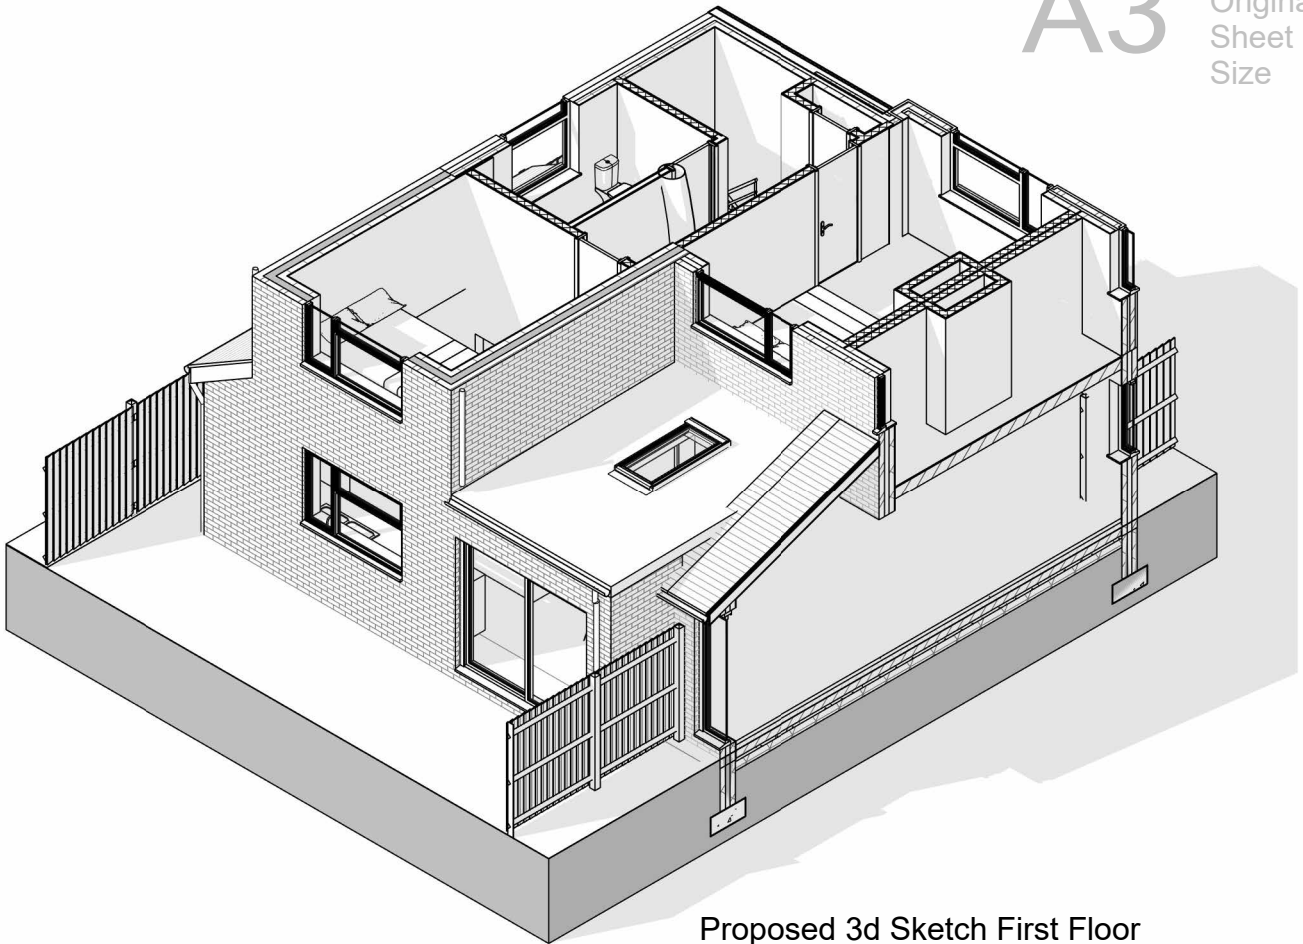

Proposed 3d Sketch First Floor

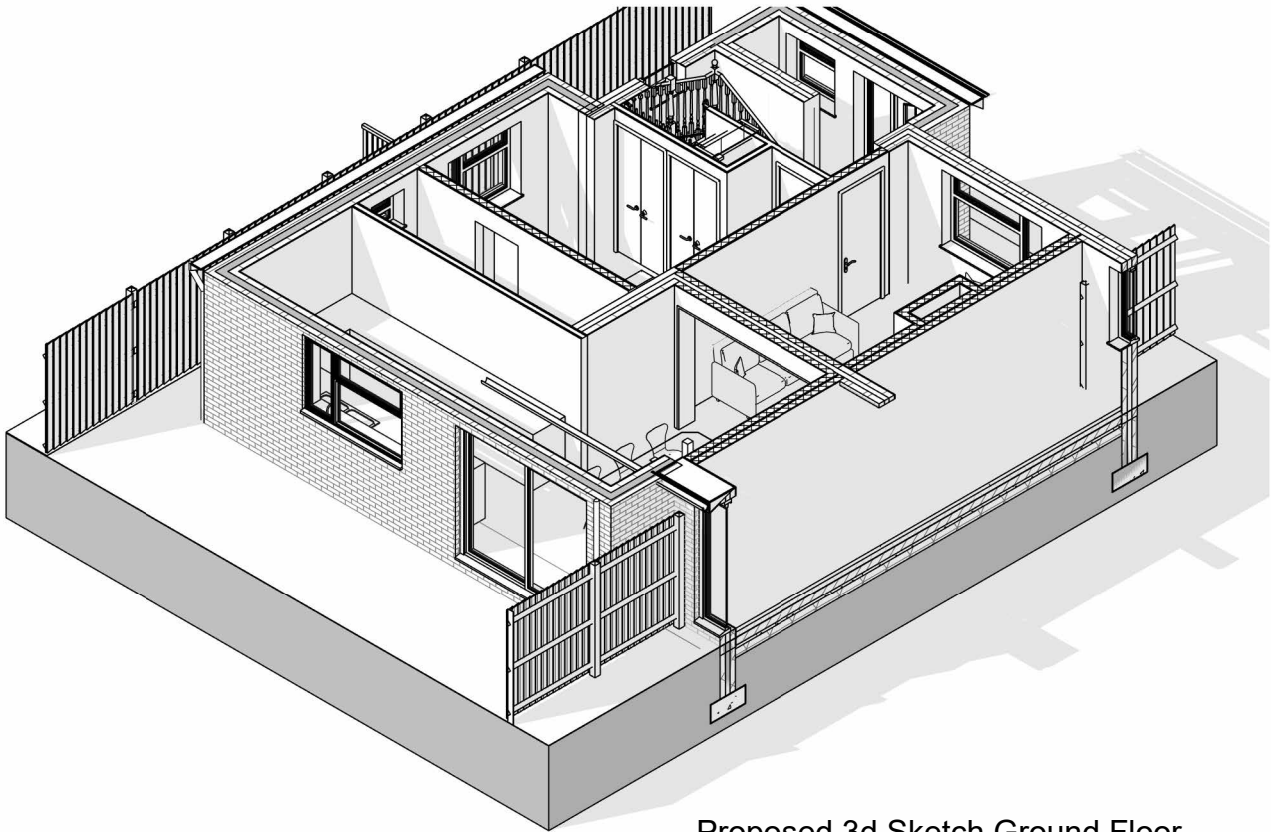


Proposed 3d Sketch Ground Floor

PROJECT	SCALE	DATE	CHECKED BY
7 Greenfields Road -Planning Rev B		March 2025	mAdt
DRAWING TITLE	DRAWING NUMBER	DRAWN BY	REVISION NO.
Proposed 3d Sketch Plans	2501 PL29	LM	C



PROJECT	SCALE	DATE	CHECKED BY
7 Greenfields Road -Planning Rev B		March 2025	mAdt
DRAWING TITLE	DRAWING NUMBER	DRAWN BY	REVISION NO.
Proposed 3d Sketch Rear	2501 PL30	LM	C

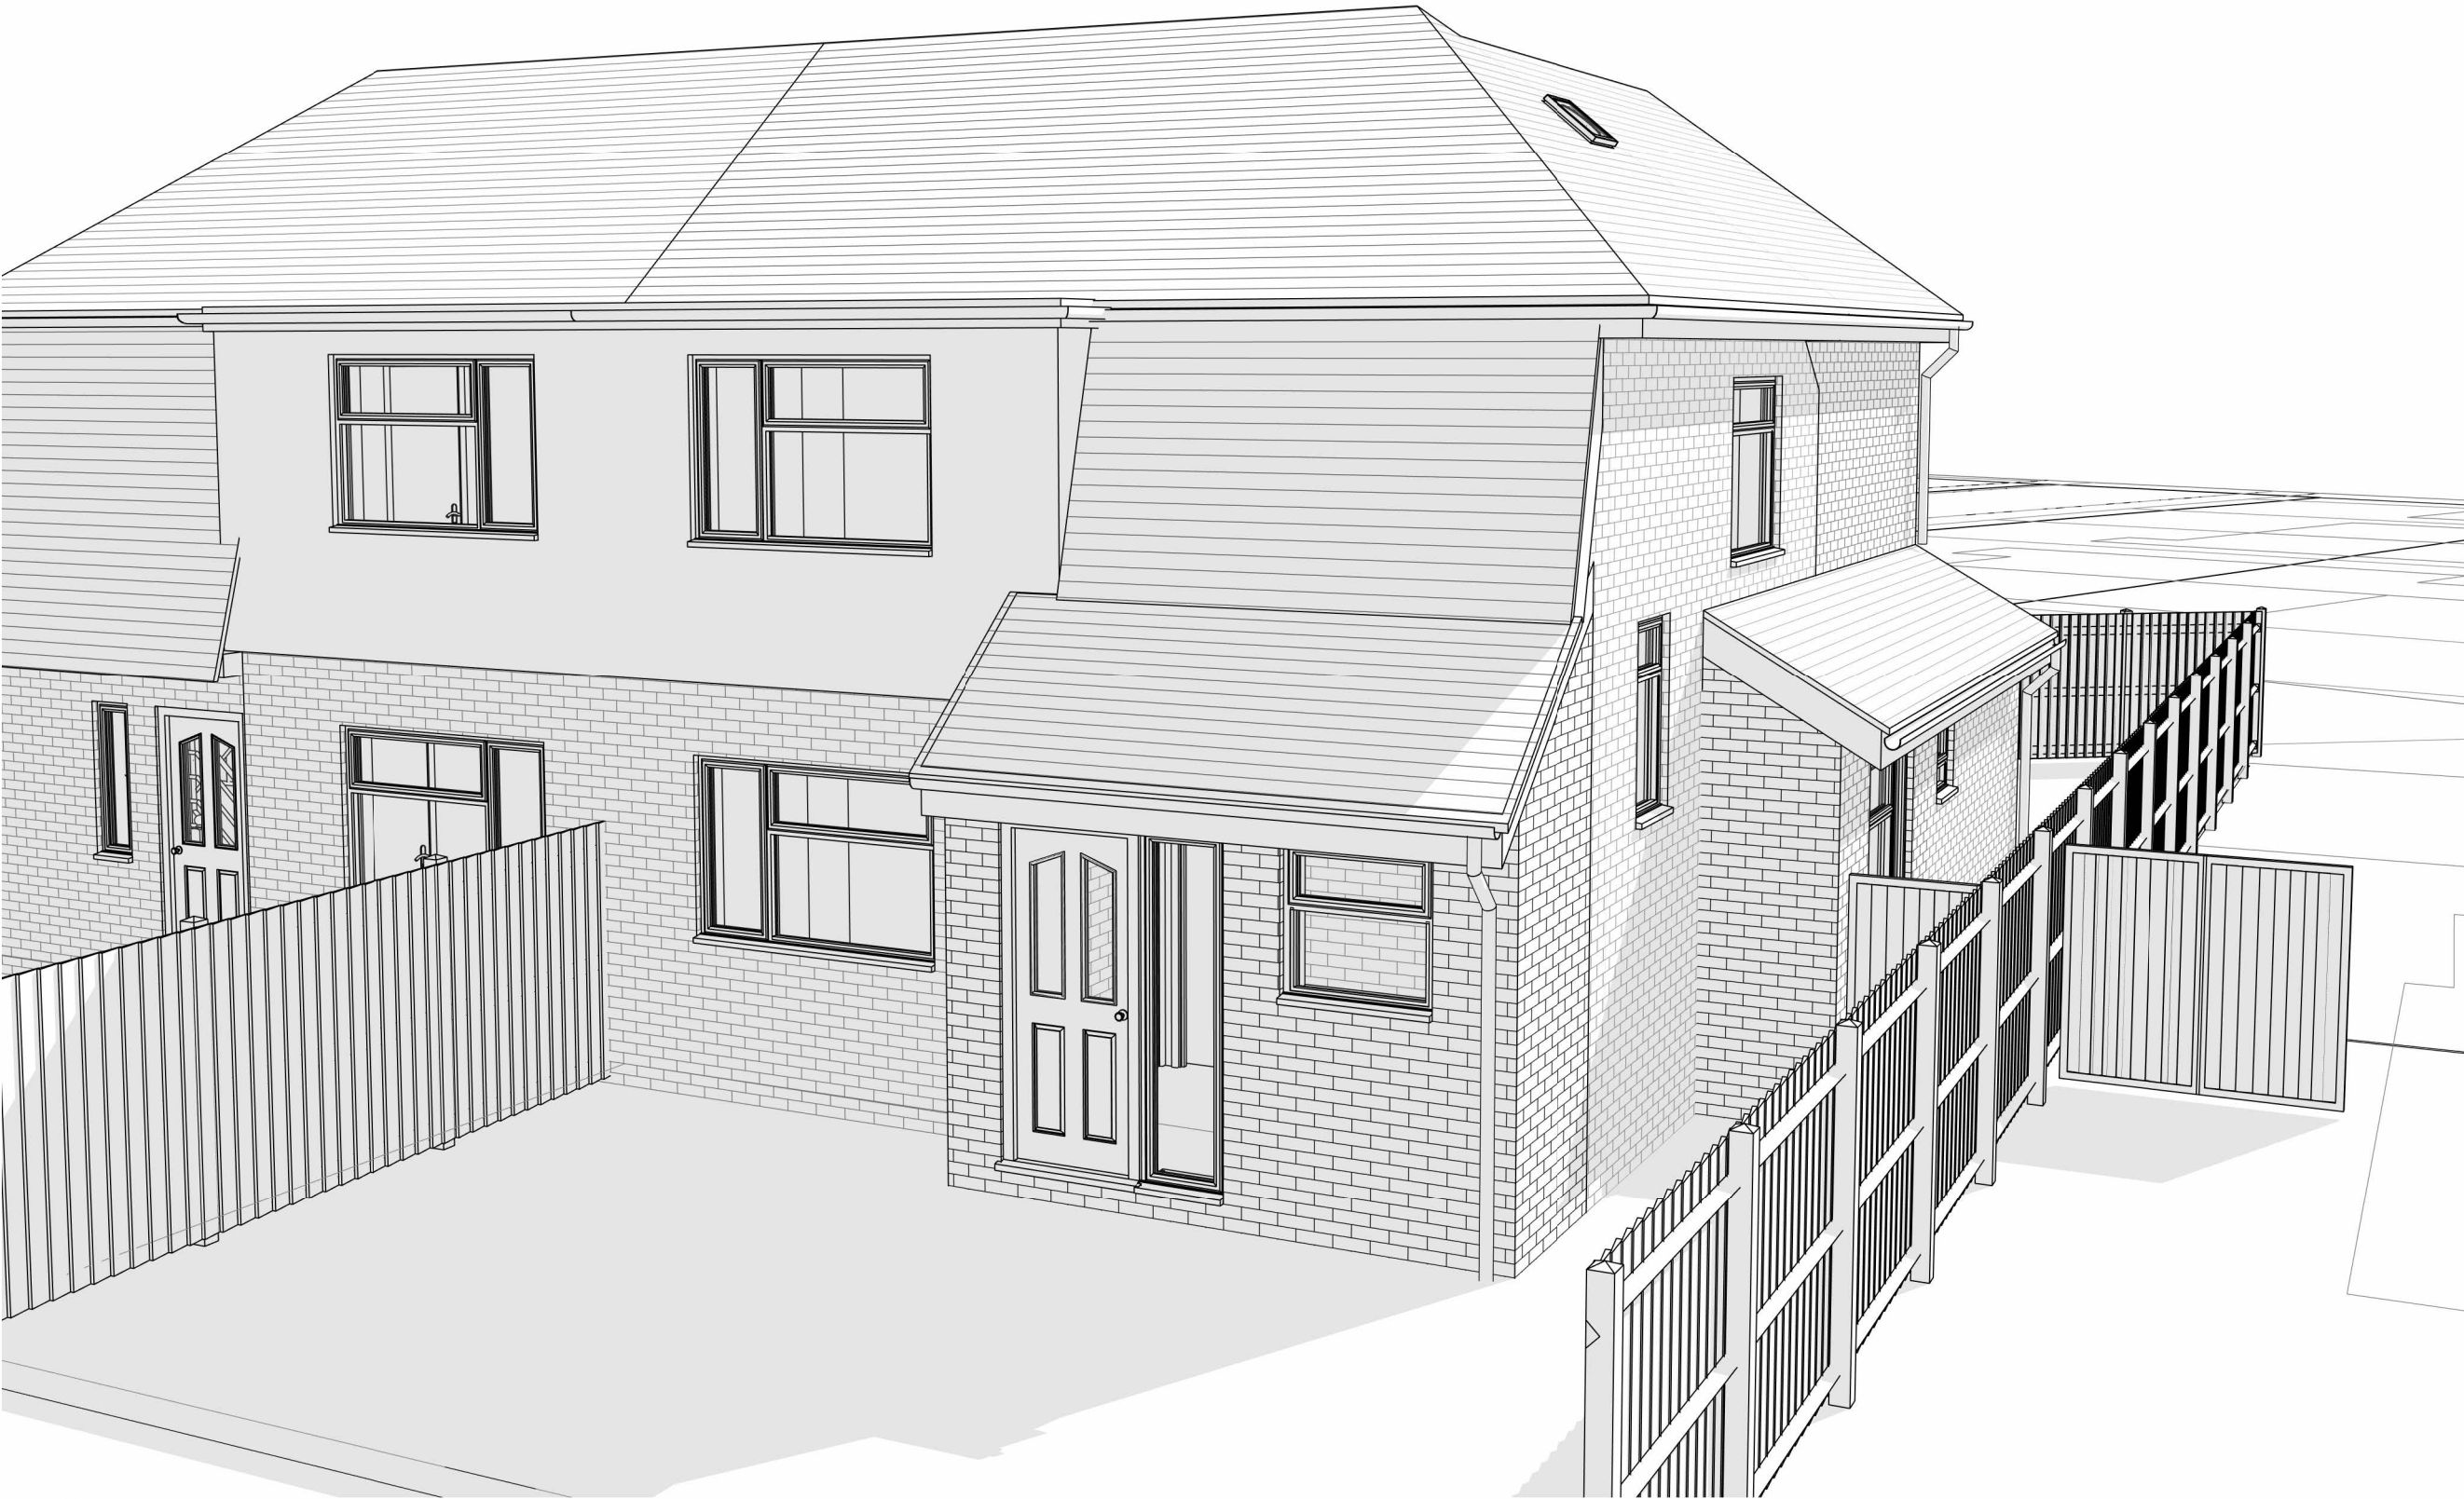

PROJECT	SCALE	DATE	CHECKED BY
7 Greenfields Road -Planning Rev B		March 2025	mAdt
DRAWING TITLE	DRAWING NUMBER	DRAWN BY	REVISION NO.
Proposed 3d Sketch Front	2501 PL31	LM	C