


DO NOT SCALE FROM THESE DRAWINGS

All dimensions to be checked on site prior to any work commencing


All Red Engine drawings to be read in conjunction with relevant Red Engine Finishes, Sanitaryware, Lighting and Ironmongery Schedules.

Any discrepancies to be highlighted to Red Engine prior to procurement and in good time.


Legends & Notes:

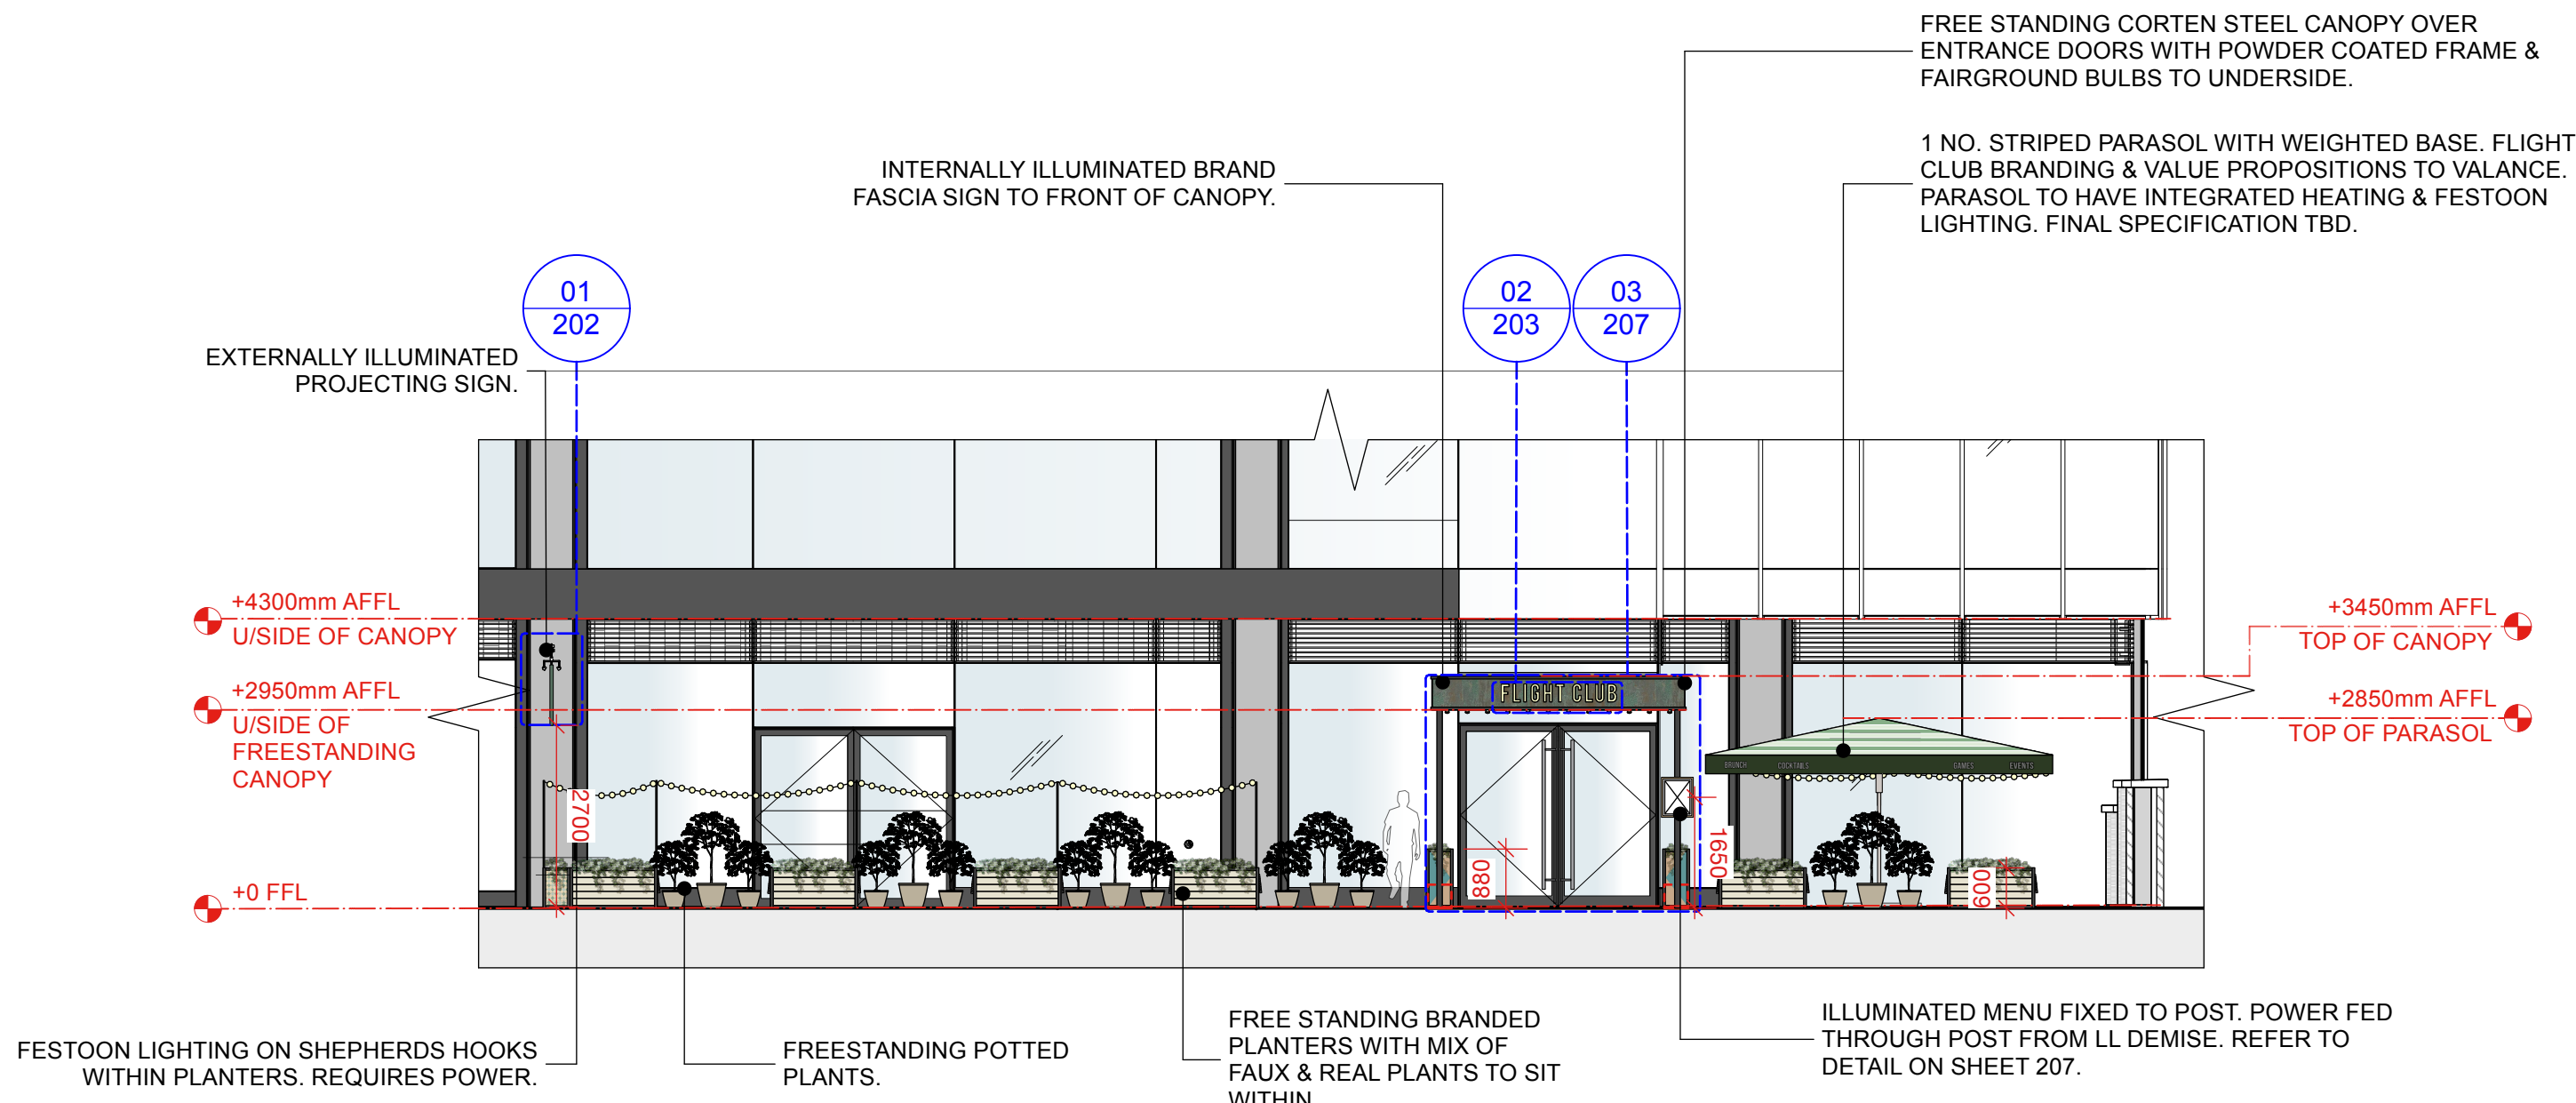

02 WEST ELEVATION
Scale: 1:100

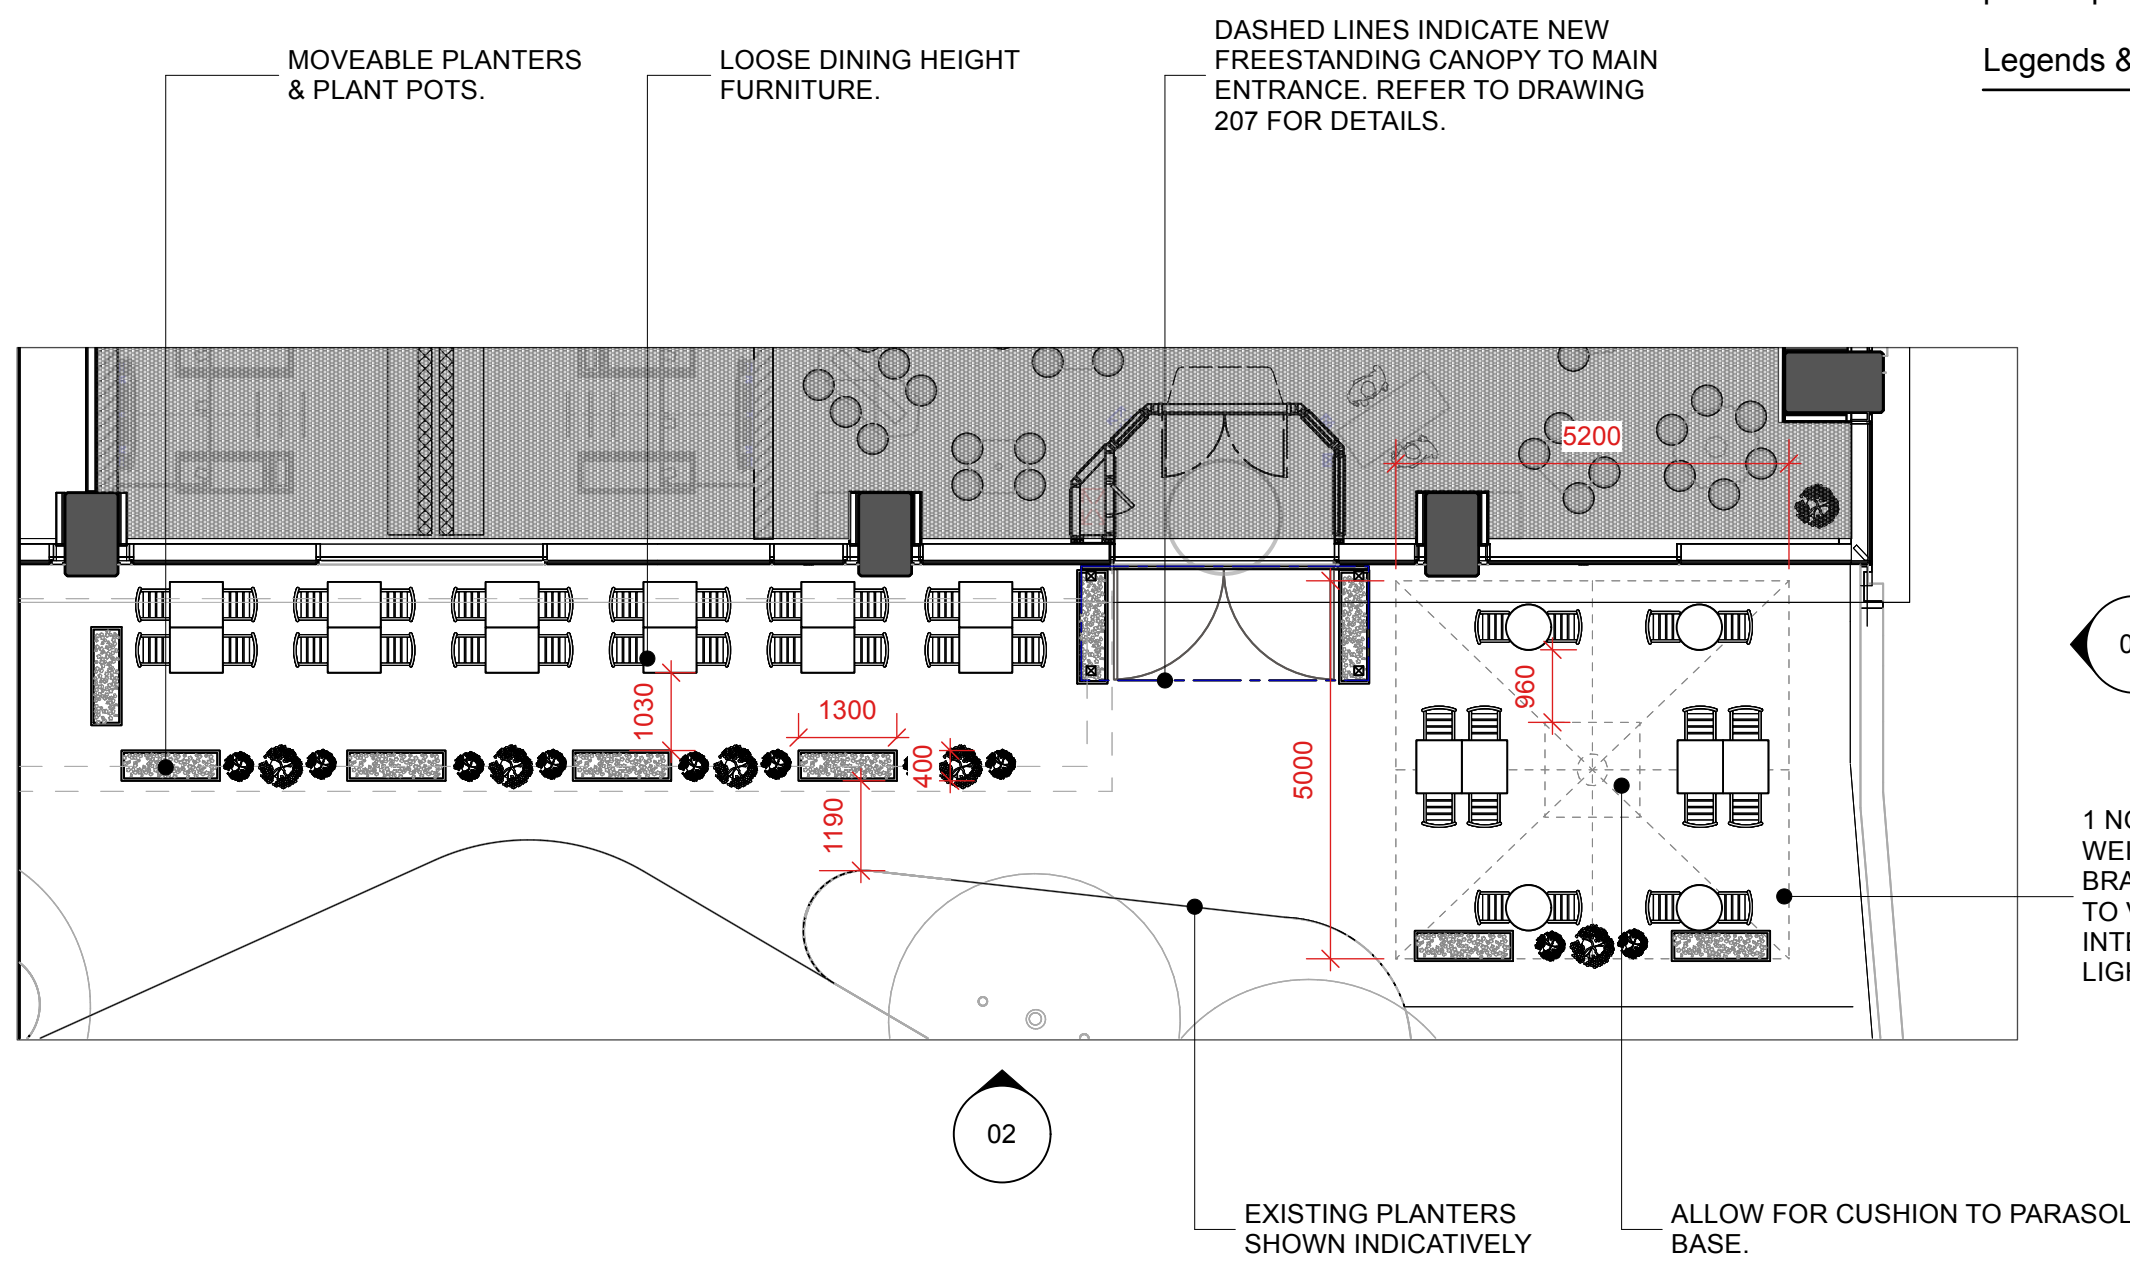

03 EXTERNAL SEATING PLAN
Scale: 1:100

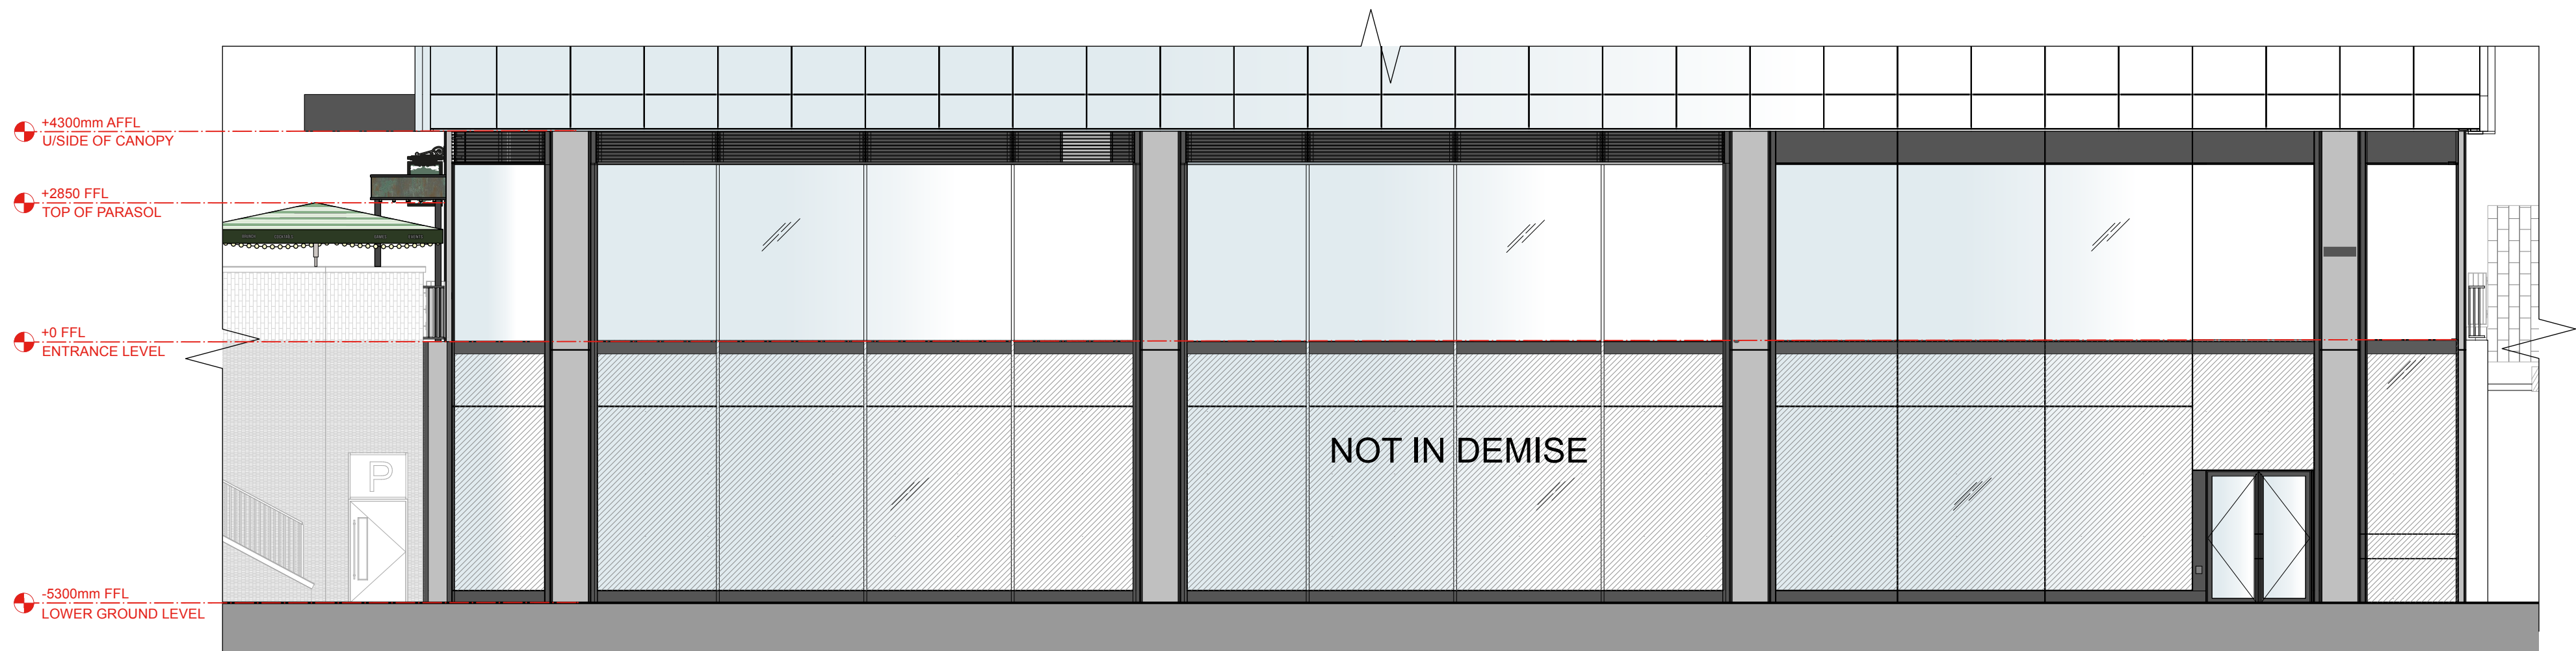

01 SOUTH ELEVATION
Scale: 1:100

SCALE: 1:100

0 1m 5m 10m

DRAWING STATUS

PLANNING (PL)

REVISION	DATE	REVISION NOTE	BY
PL01	10/10/25	PLANNING ISSUE	EG

PROJECT

Flight Club Reading

ADDRESS

Unit 7/9, 1 Station Hill, Reading RG1 1NR

CLIENT

Red Engine

DRAWING

PROPOSED SHOPFRONT ELEVATIONS

Red Engine

Unit 105, 338-340
Coswell Road, Angel
London EC1V 7LQ

FLIGHT CLUB
ELECTRIC
SHUFFLE

info@red-engine.co.uk
www.red-engine.com

DISCIPLINE

INTERIORS

DRAWING DATE	SHEET SIZE	SCALE @ A1	DRAWN	CHECKED
22/04/2025	ISO A1	1:100	TS	PM

DRAWING NO.

FC-UK-16-I-201

PL01