

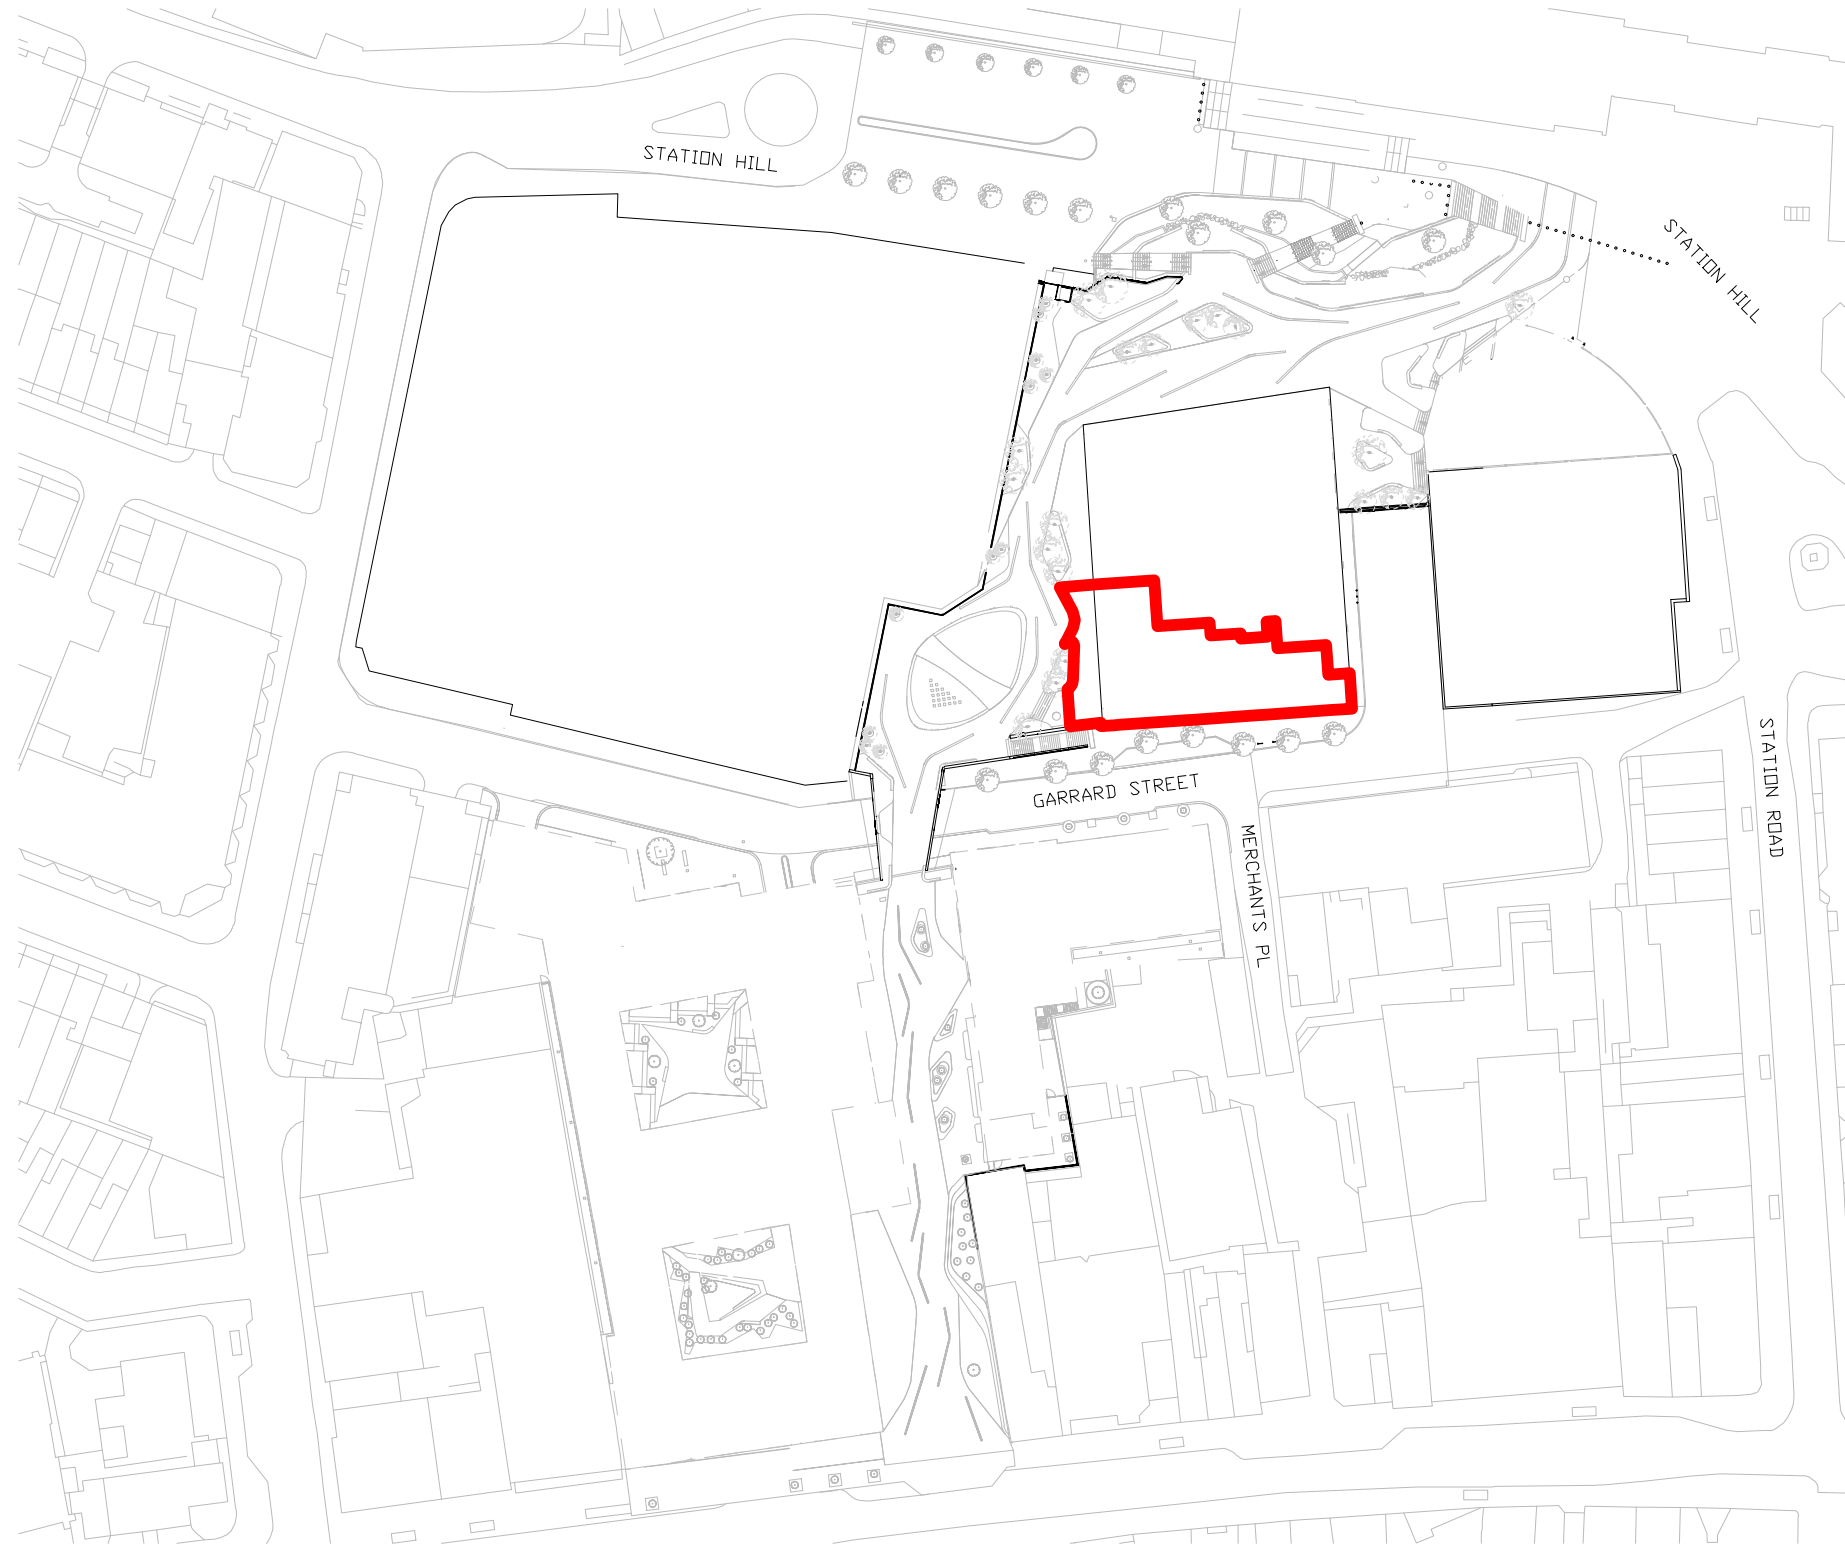


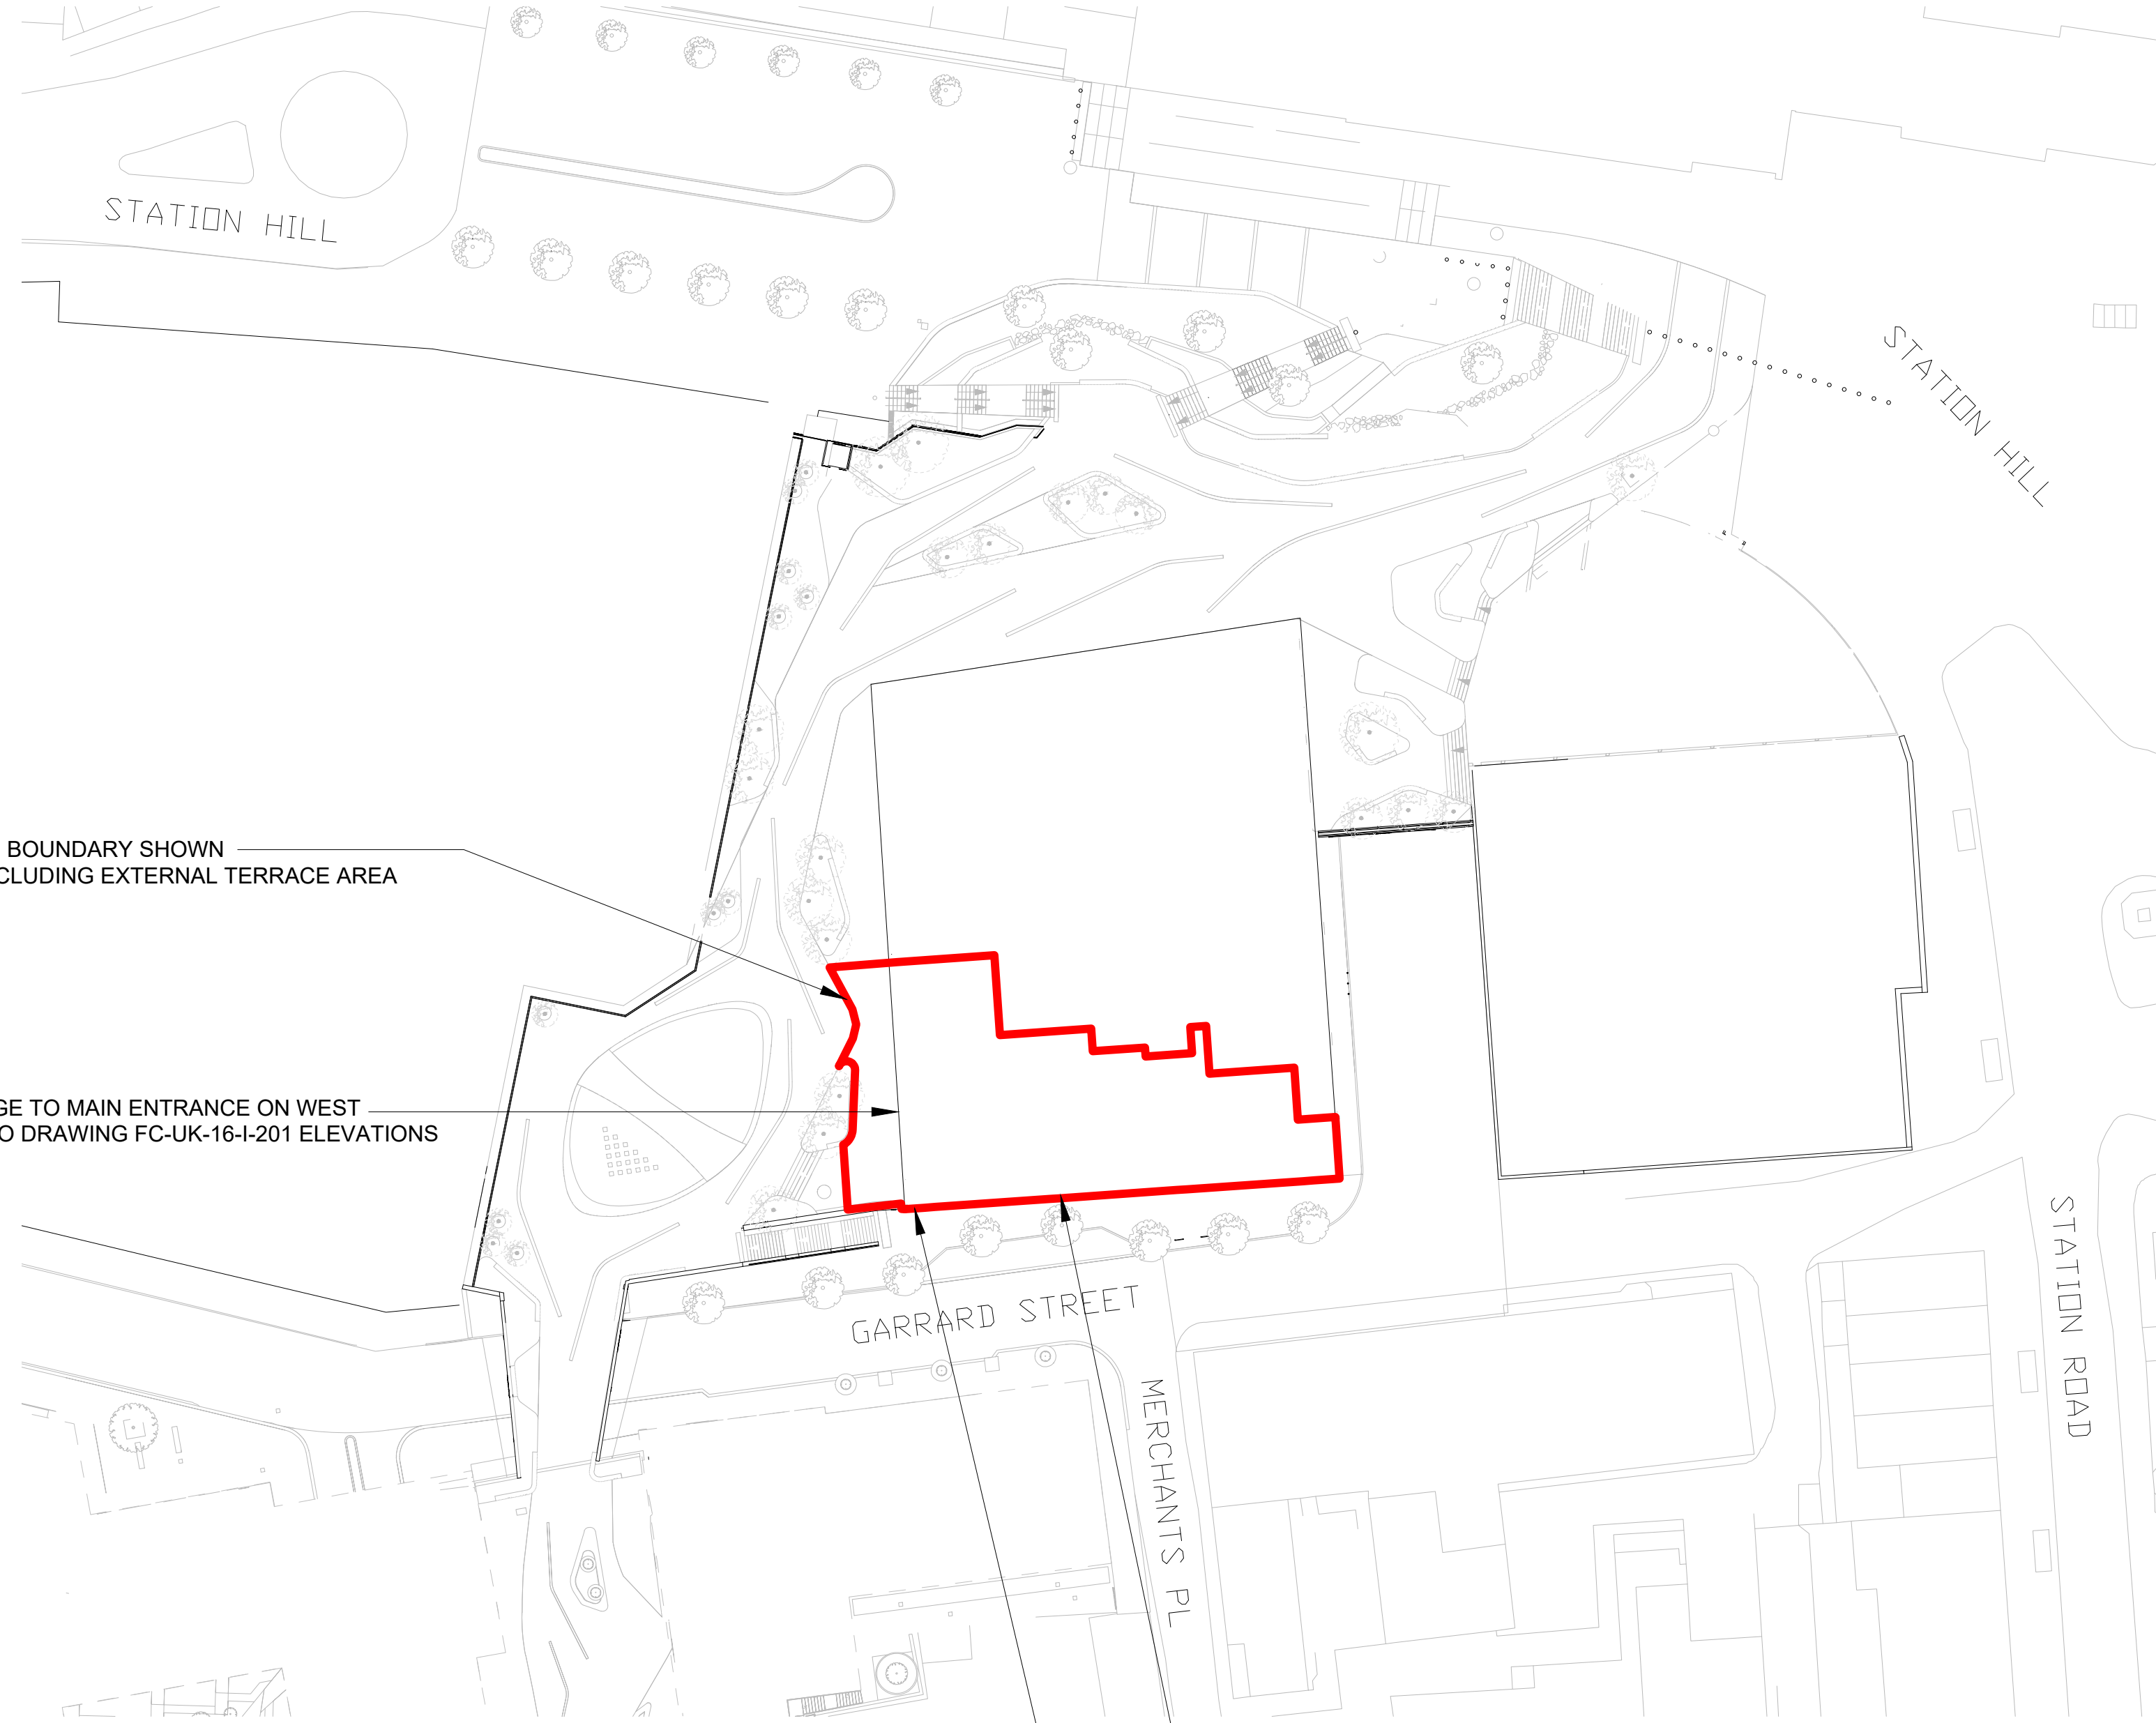

1 LOCATION PLAN
Scale: 1:1250 @ A1


1:1250
0 125m

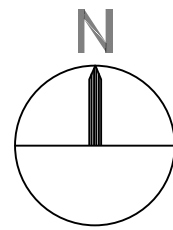

FLIGHT CLUB DEMISE BOUNDARY SHOWN
OUTLINED IN RED, INCLUDING EXTERNAL TERRACE AREA

LOCATION OF SIGNAGE TO MAIN ENTRANCE ON WEST
ELEVATION. REFER TO DRAWING FC-UK-16-I-201 ELEVATIONS

2 SITE PLAN
Scale: 1:500 @ A1

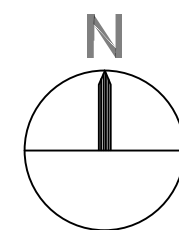

1:500
0 50m

LOCATION OF SIGNAGE TO SOUTH ELEVATION. REFER TO
DRAWING FC-UK-16-I-201 ELEVATIONS

DRAWING STATUS

PLANNING (PL)

REVISION	DATE	REVISION NOTE	BY
PL01	10/10/25	PLANNING ISSUE	JB

PROJECT
Flight Club Reading

ADDRESS
Unit 7/9, 1 Station Hill, Reading

CLIENT
Red Engine

DRAWING
Location & Site Plan



Red Engine
95 Upper Street, Angel
London N1 0NY
info@red-engine.co.uk
www.red-engine.com

DRAWING DATE	SHEET SIZE	SCALE @ A1	DRAWN	CHECKED
30/09/25	ISO A1	1:1250/500	JB	JD

PROJECT NO. DISCIPLINE DRAWING NO. REVISION NO.

FC-UK-16-A-010 PL01