



01 PROJECTING SIGN FRONT ELEVATION
Scale: 1:10


02 PROJECTING SIGN SIDE ELEVATION
Scale: 1:10

DECORATIVE WROUGHT IRON BRACKET TO TOP OF PROJECTING SIGN. BRACKET TO BE SECURELY FIXED TO EXISTING CONCRETE COLUMN. ALL FIXINGS AND POWER TO BE CONCEALED.

BLACK POWDER COATED LINEAR LUMINAIRE ON ARM BRACKETS TO BOTH SIDES OF HANGING SIGN. WARM WHITE 2700K LED, 15 LUX SIGNAGE CONTRACTOR TO ENSURE APPROPRIATE CONCEALED FIXING TO BUILDING FACADE.

HANGING PAINTED TIMBER SIGN WITH MOULDED TIMBER EDGE DETAIL.

EXISTING SHOPFRONT CONCRETE COLUMNS.

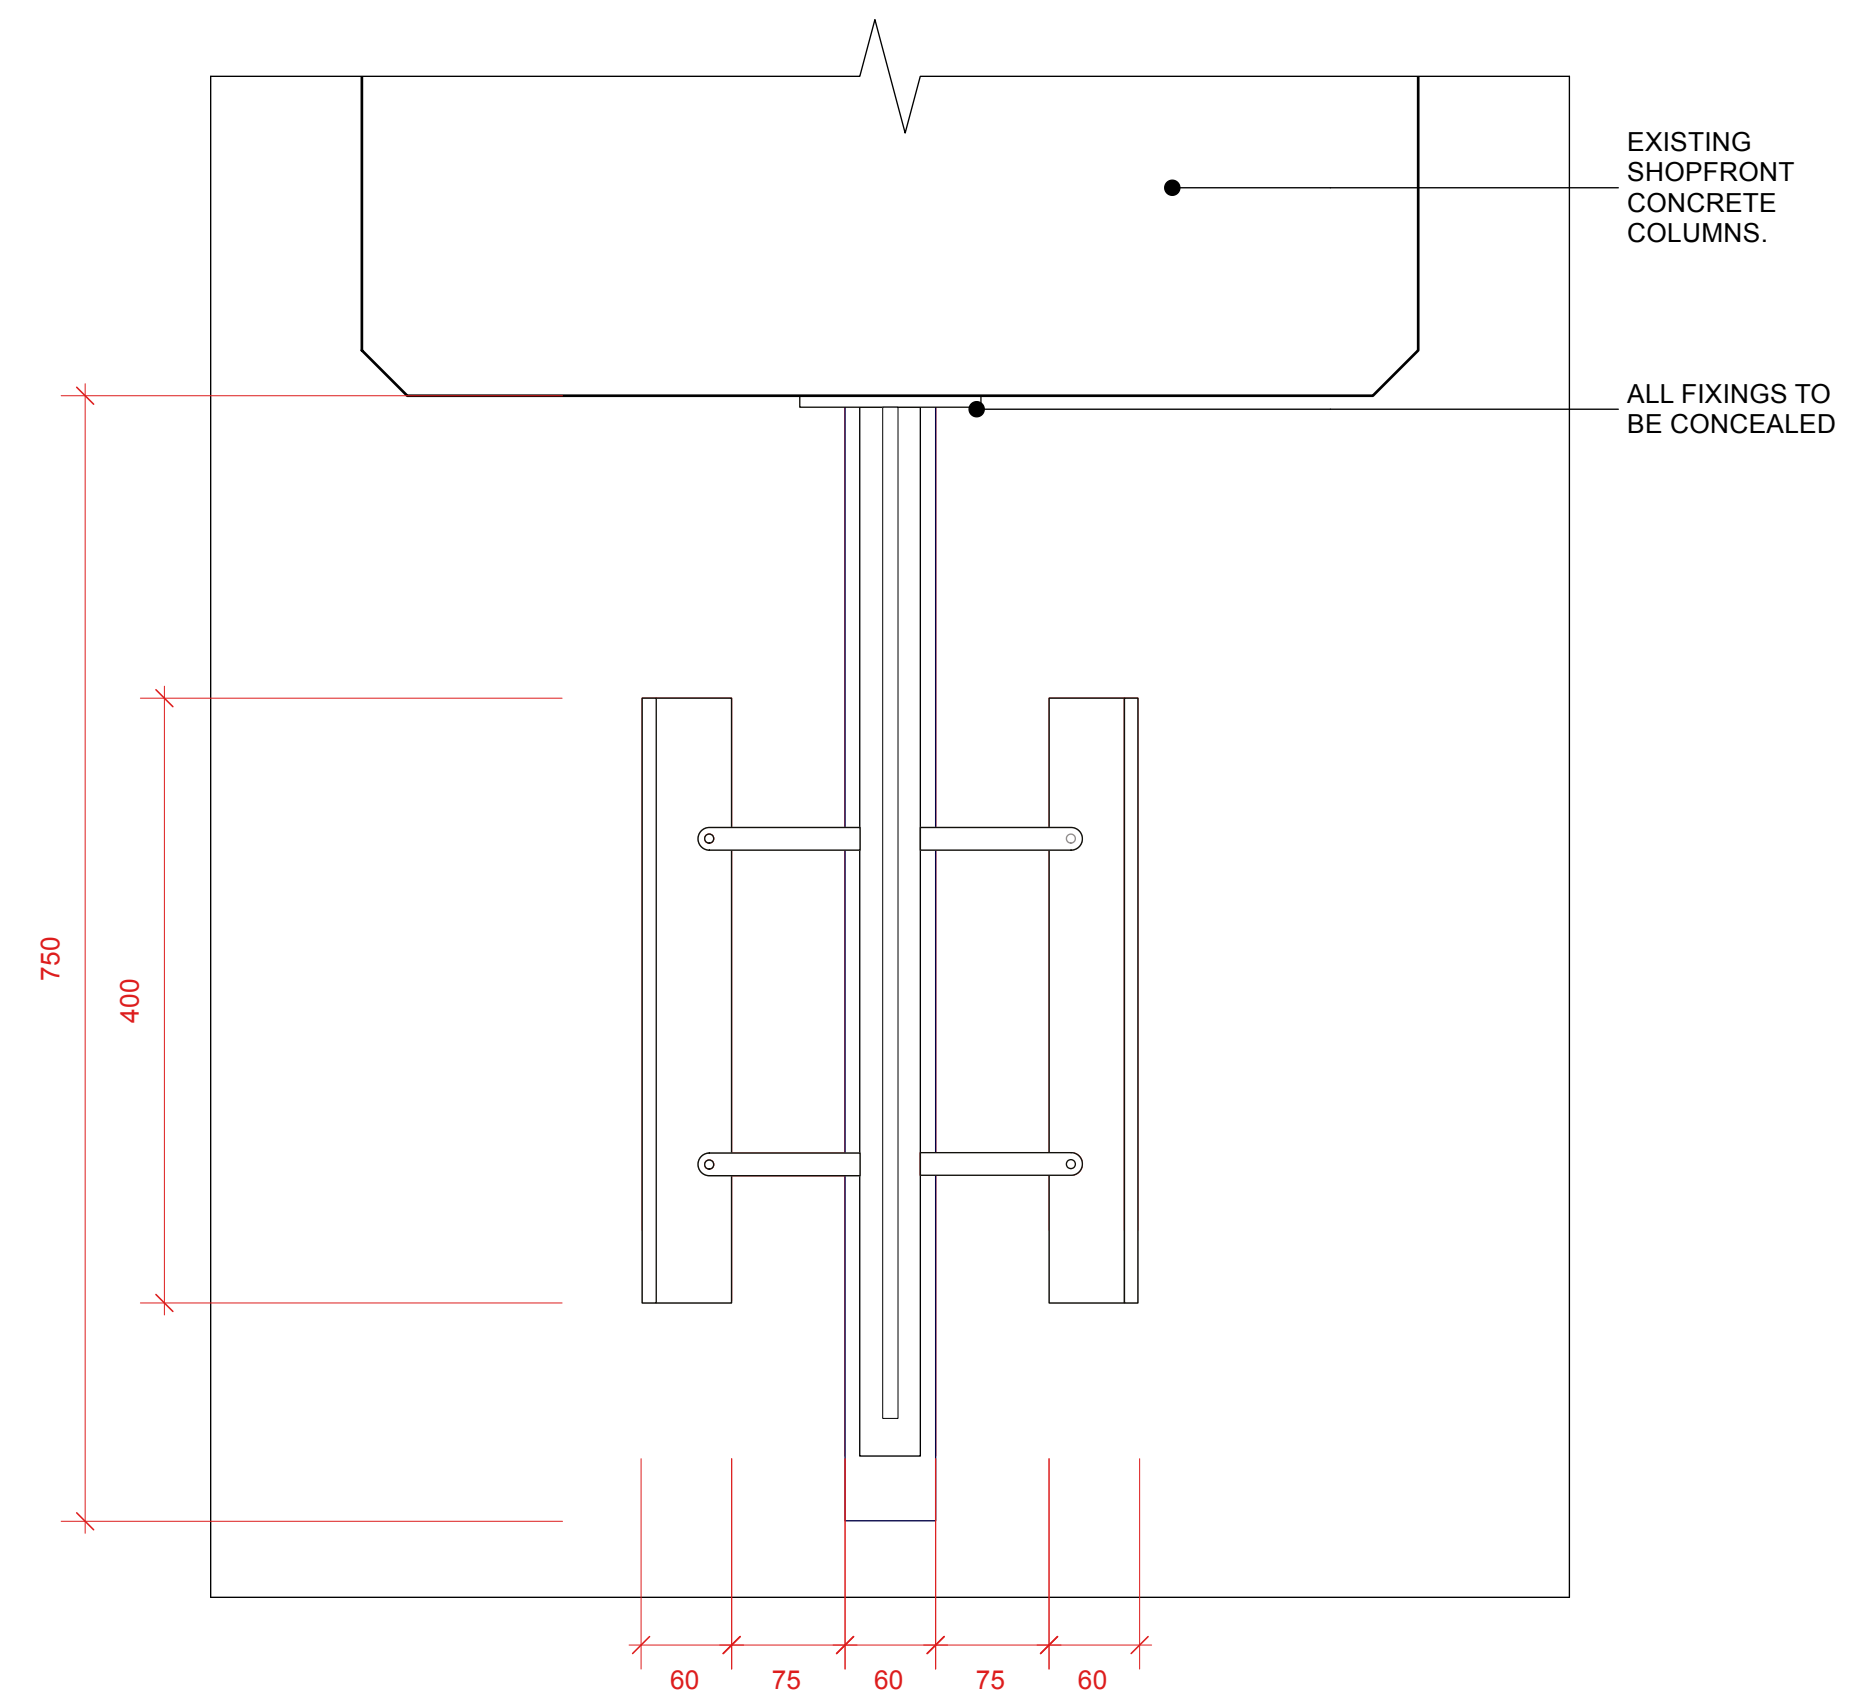

03 PROJECTING SIGN PLAN
Scale: 1:5

DO NOT SCALE FROM THESE DRAWINGS

All dimensions to be checked on site prior to any work commencing

All Red Engine drawings to be read in conjunction with relevant Red Engine Finishes, Sanitaryware, Lighting and Ironmongery Schedules.

Any discrepancies to be highlighted to Red Engine prior to procurement and in good time.

Legends & Notes:

1 NO. PROJECTING SIGN REQUIRED

DRAWING STATUS

PLANNING (PL)

REVISION	DATE	REVISION NOTE	BY
PL01	10/10/25	PLANNING ISSUE	EG

PROJECT

Flight Club Reading

ADDRESS

Unit 7/9, 1 Station Hill, Reading RG1 1NR

CLIENT

Red Engine

DRAWING

PROJECTING SIGN DETAILS

Red Engine

Red Engine
Unit 105, 338-348
Goswell Road, Angel
London EC1V 7LQ

FLIGHT CLUB
ELECTRIC SHUFFLE


info@red-engine.co.uk
www.red-engine.com

DISCIPLINE

INTERIORS

DRAWING DATE	SHEET SIZE	SCALE @ A1	DRAWN	CHECKED
22/04/2025	ISO A1	AS SHOWN	TS	PM
DRAWING NO.		REVISION NO.		

SCALE: 1:10

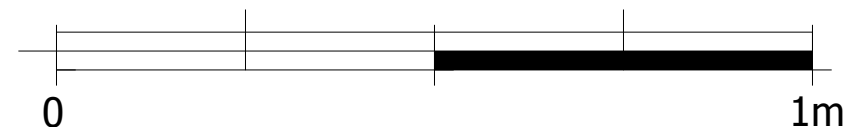

FC-UK-16-I-202

PL01