



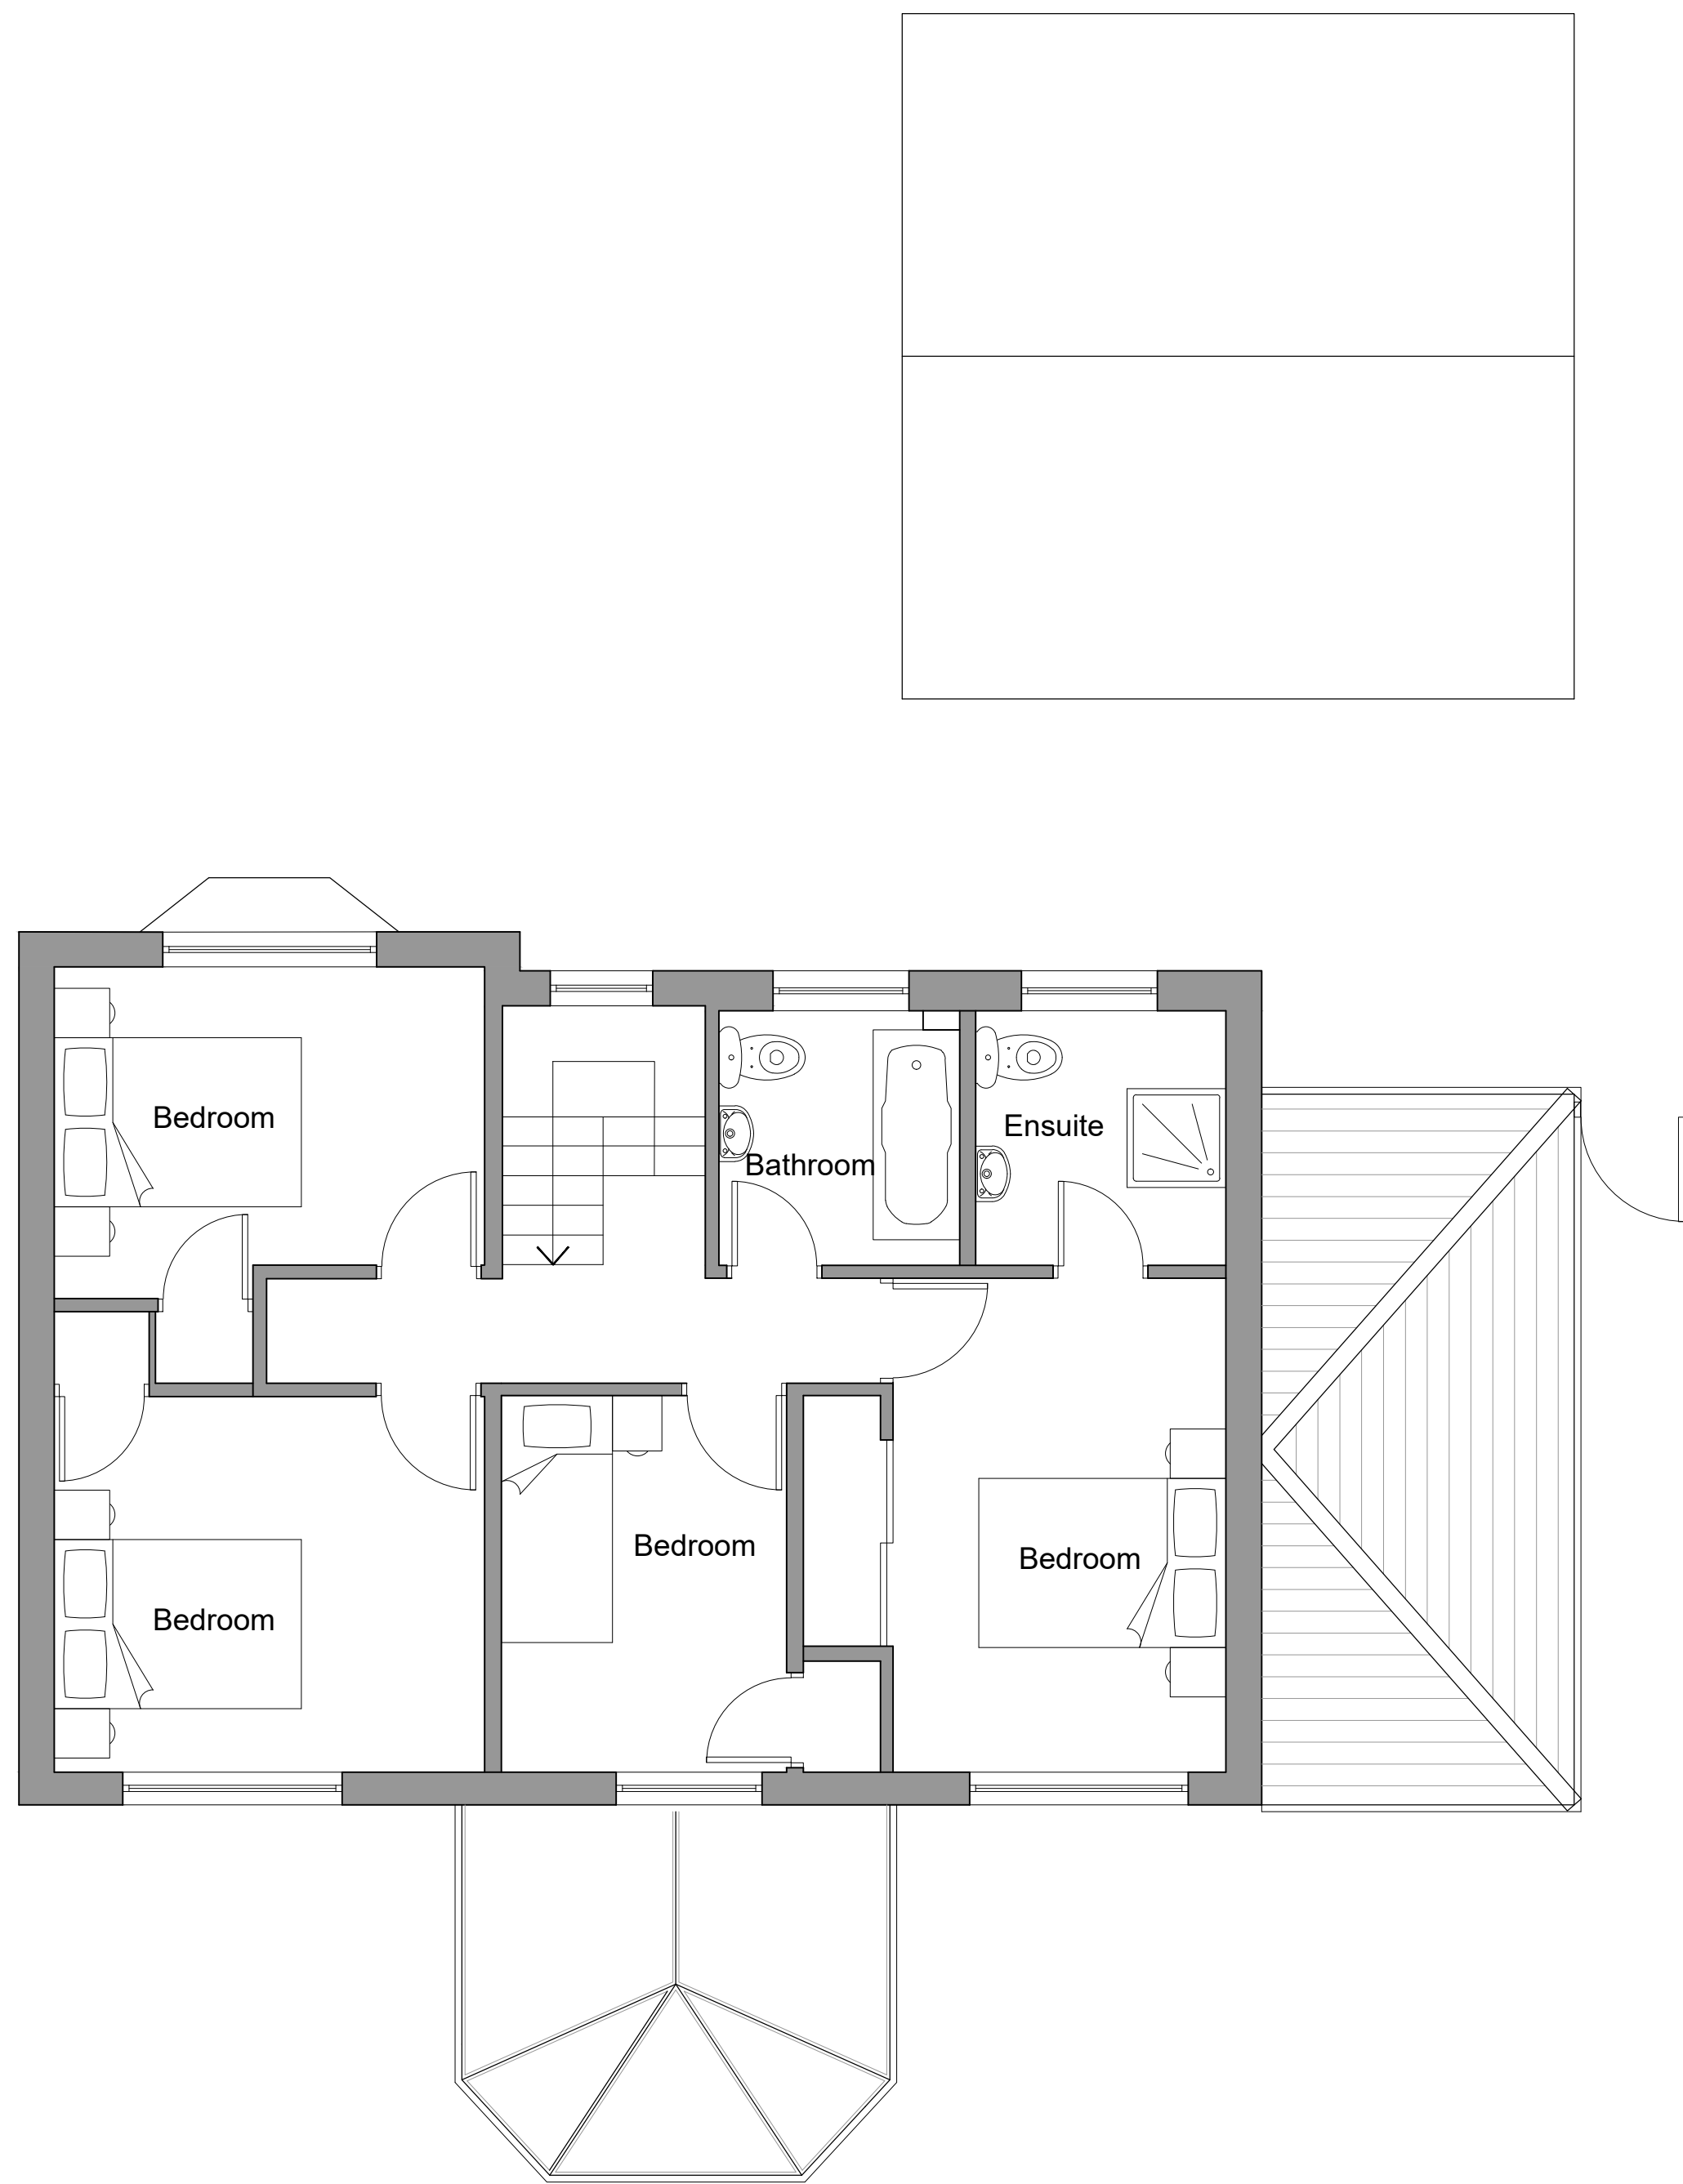


Existing First Floor Plan
(Scale 1:50)

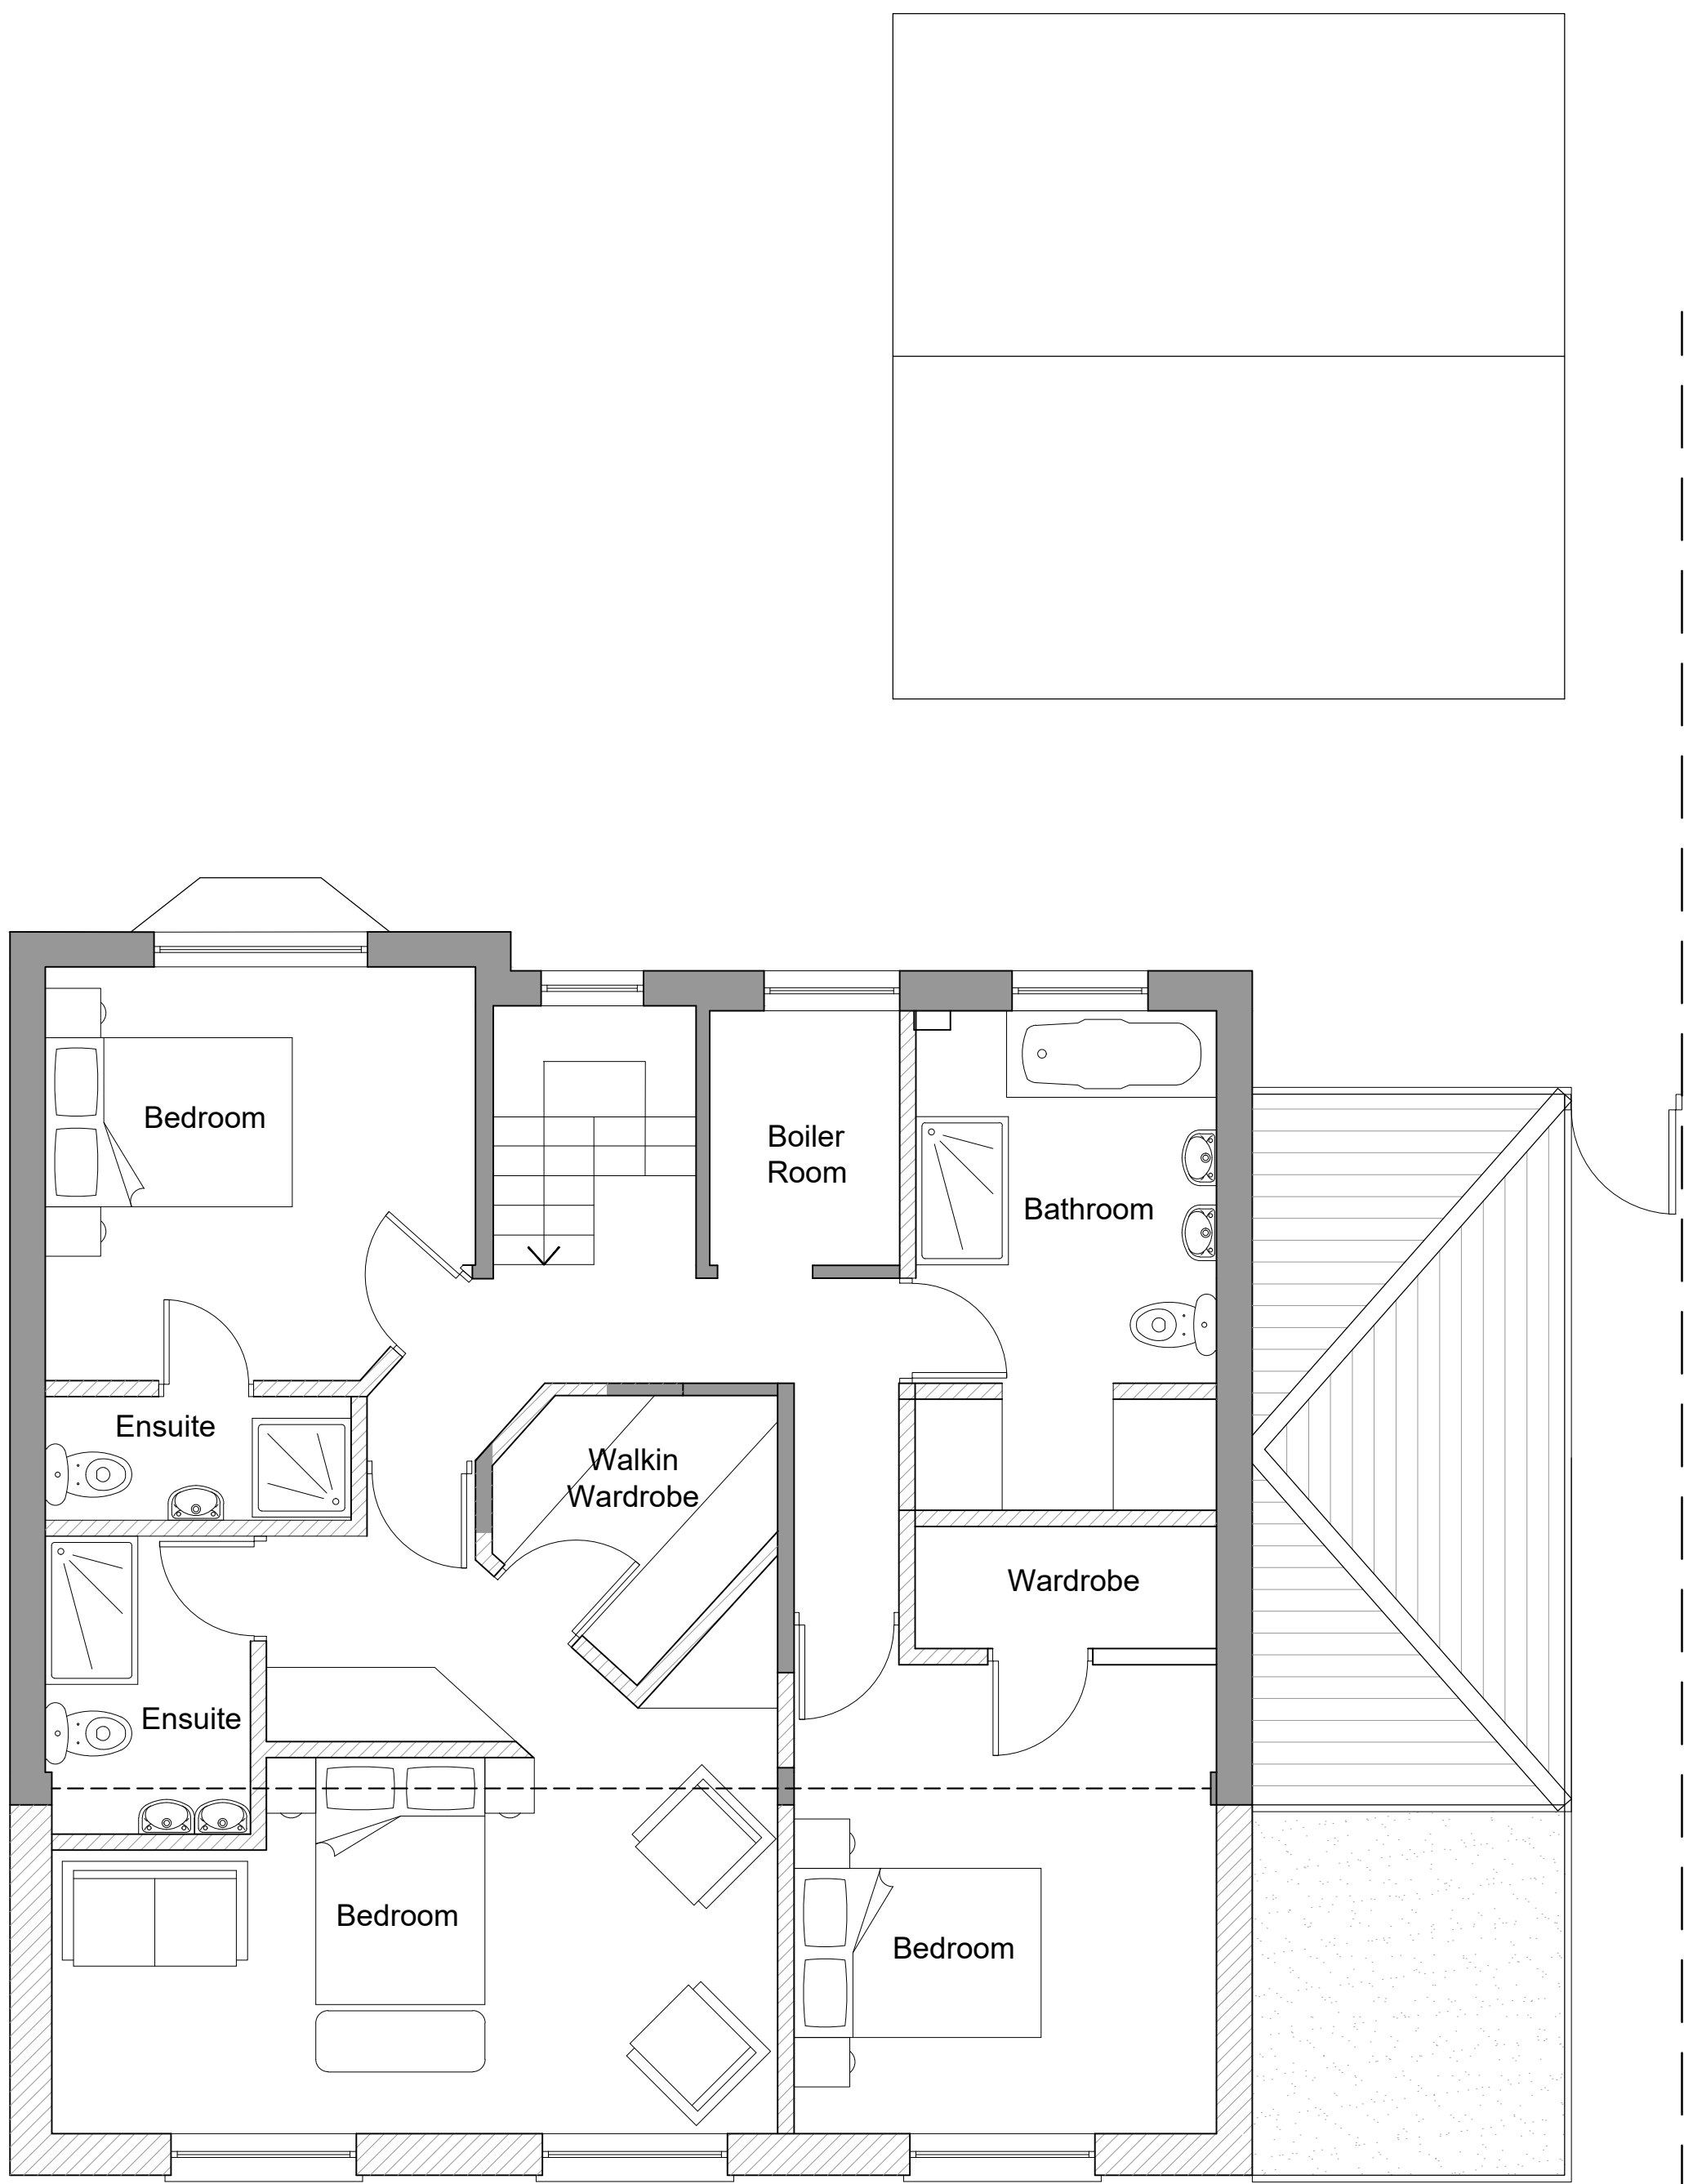

Proposed First Floor Plan
(Scale 1:50)

EXISTING STRUCTURE/PARTITION

PROPOSED STRUCTURE/PARTITION

 

G	07.03.25	JA	DA	JA	ISSUED TO CLIENT
REV	DATE	DRN	CHKD	APPD	DESCRIPTION
F	06.03.25	JA	DA	JA	ISSUED TO CLIENT WITH UPDATED PLANS
E	24.01.25	JA	DA	JA	ISSUED WITH PERMITTED DEVELOPMENT ADDED
D	23.01.25	JA	DA	JA	ISSUED TO CLIENT
C	10.11.23	JA	DA	JA	ISSUED FOR PLANNING APPROVAL
B	20.09.23	JA	DA	JA	ISSUED TO CLIENT
A	04.05.23	JA	DA	JA	ISSUED TO CLIENT
REV	DATE	DRN	CHKD	APPD	DESCRIPTION

DRAWING STATUS

For Approval



E: info@bluebirdengineering.co.uk
T: 0118 9583 551
A: 46 London Street, Reading, RG1 4SQ

CLIENT	Mr Tony Chima		
PROJECT	Weston Lodge, Sutherland Avenue Reading		
TITLE	Existing and Proposed First Floor Plan		
DRAWN	DATE	SCALE	
JA	April 23	1:50 @ A1	
DRG NO		REV	
A-1020		G	
© BLUEBIRD ENGINEERING LTD 2022			