



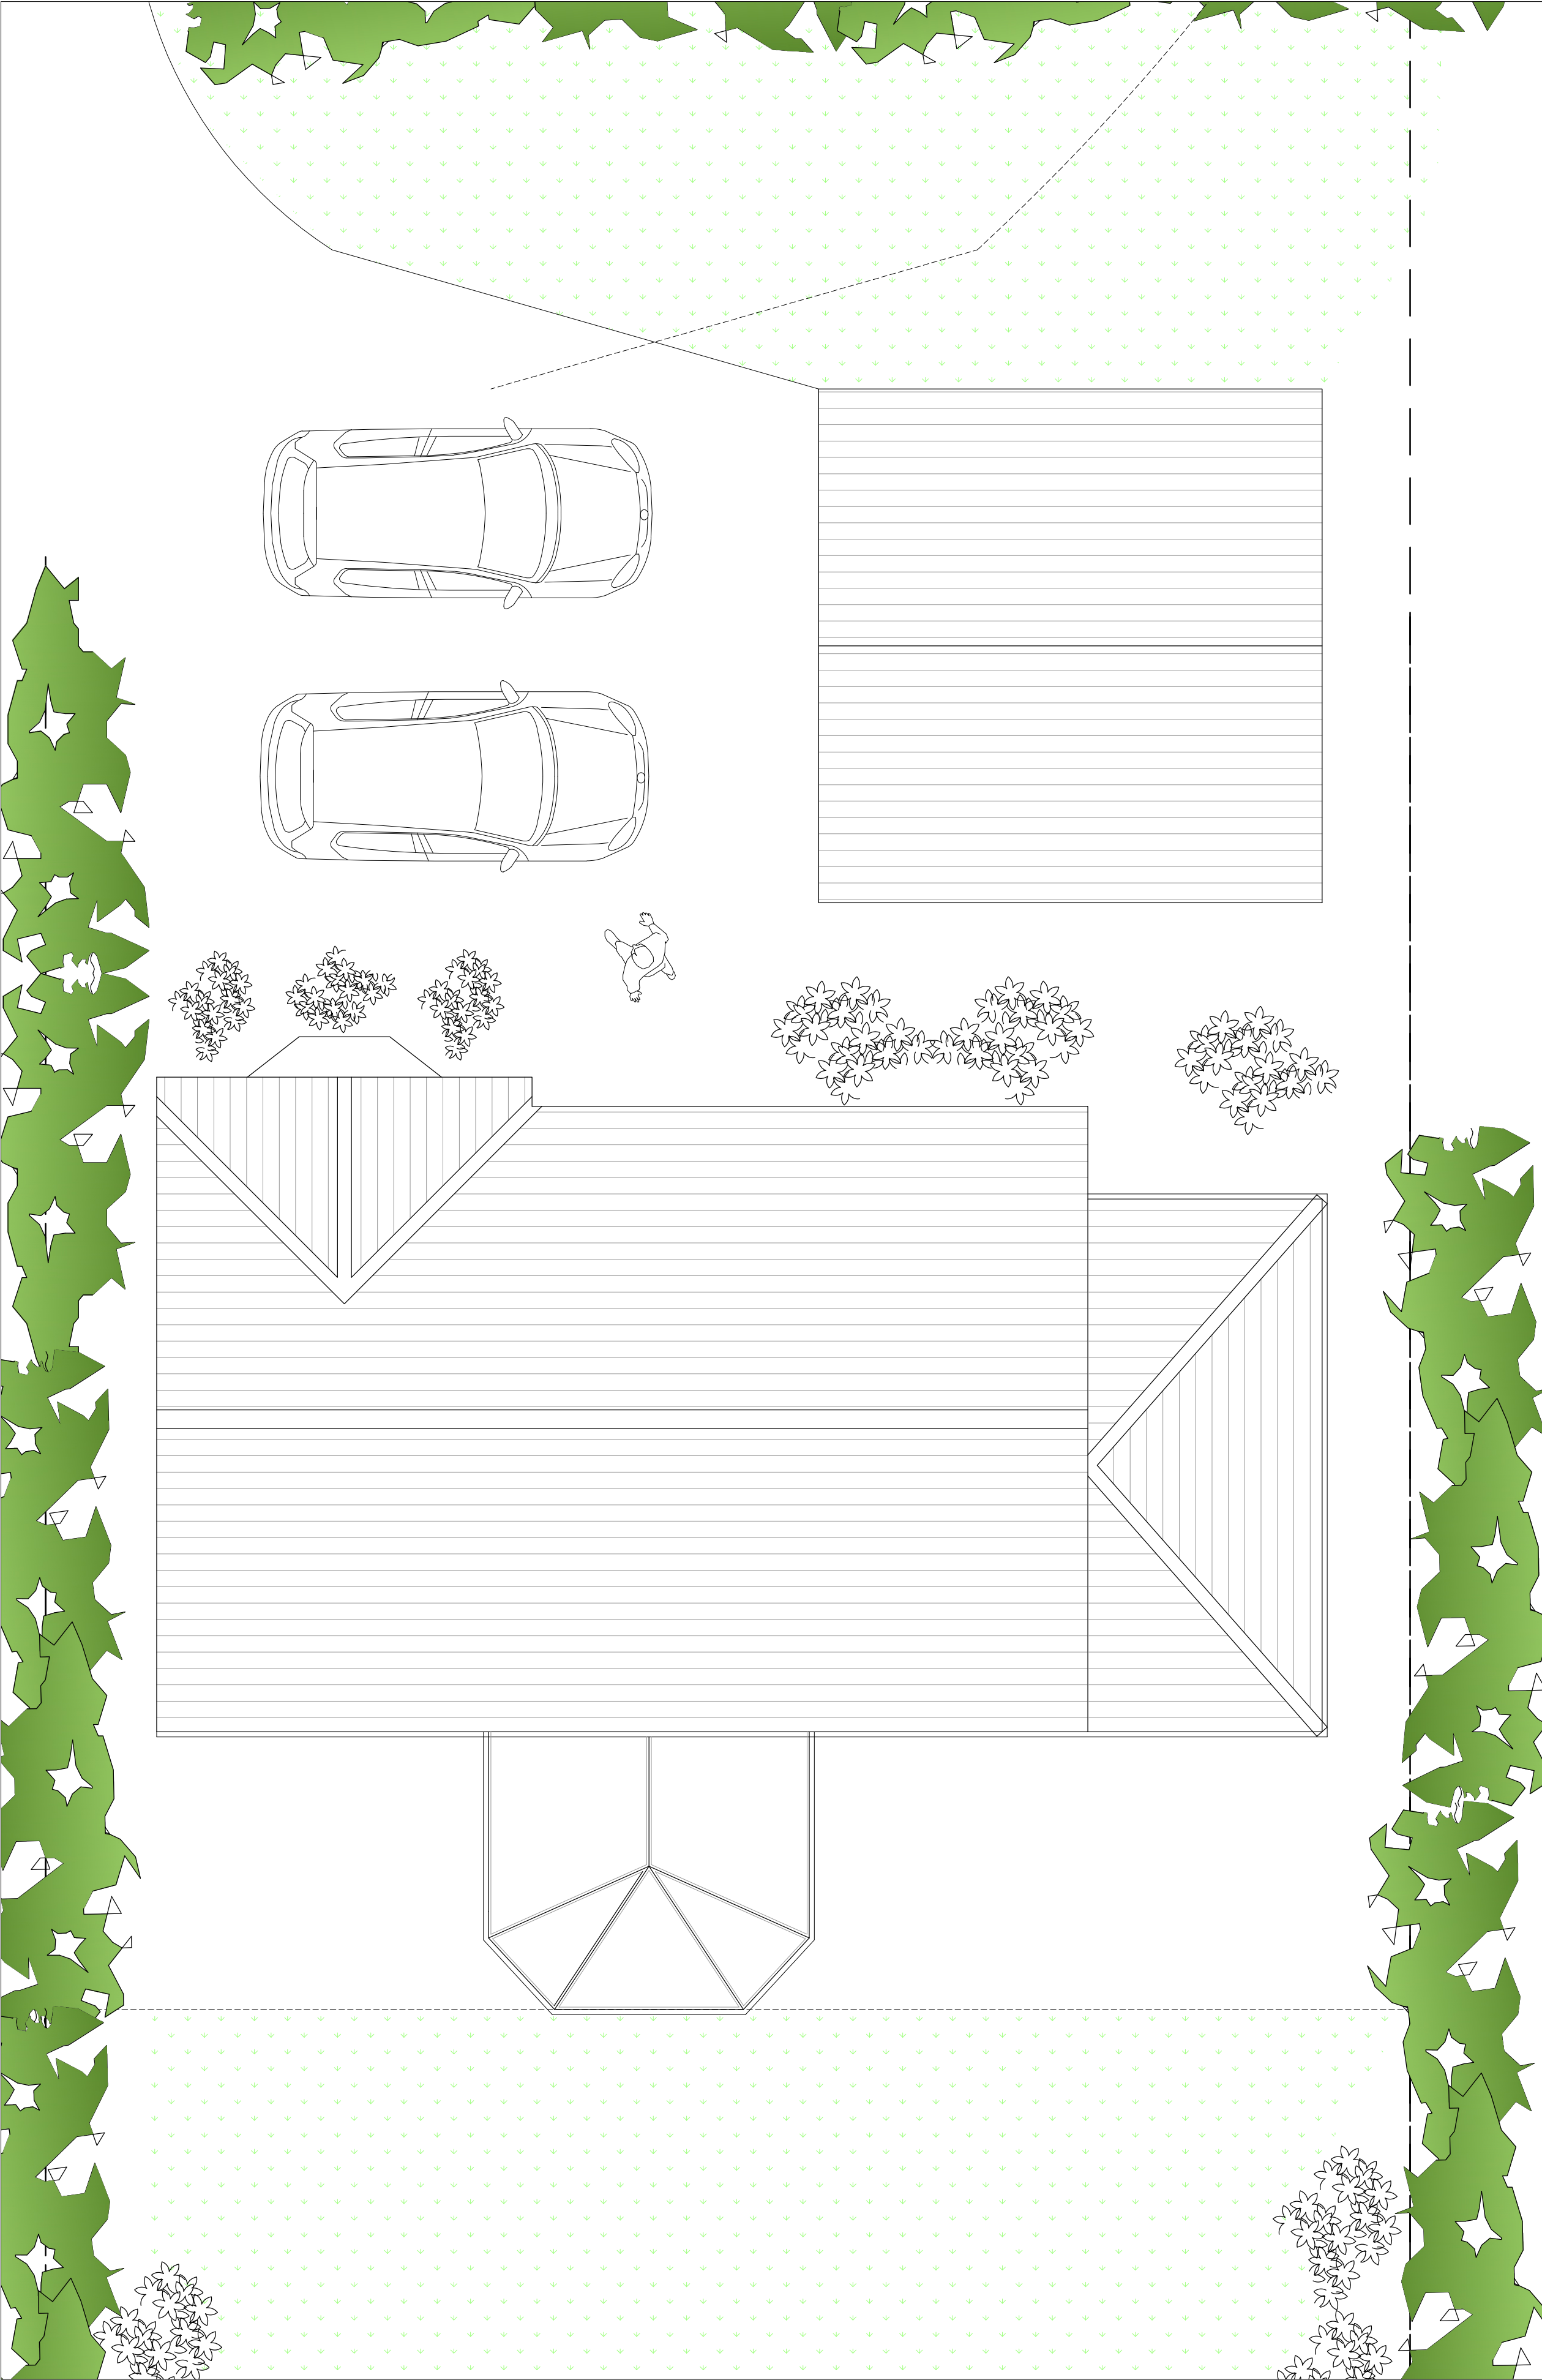

Existing Roof Plan
(Scale 1:50)

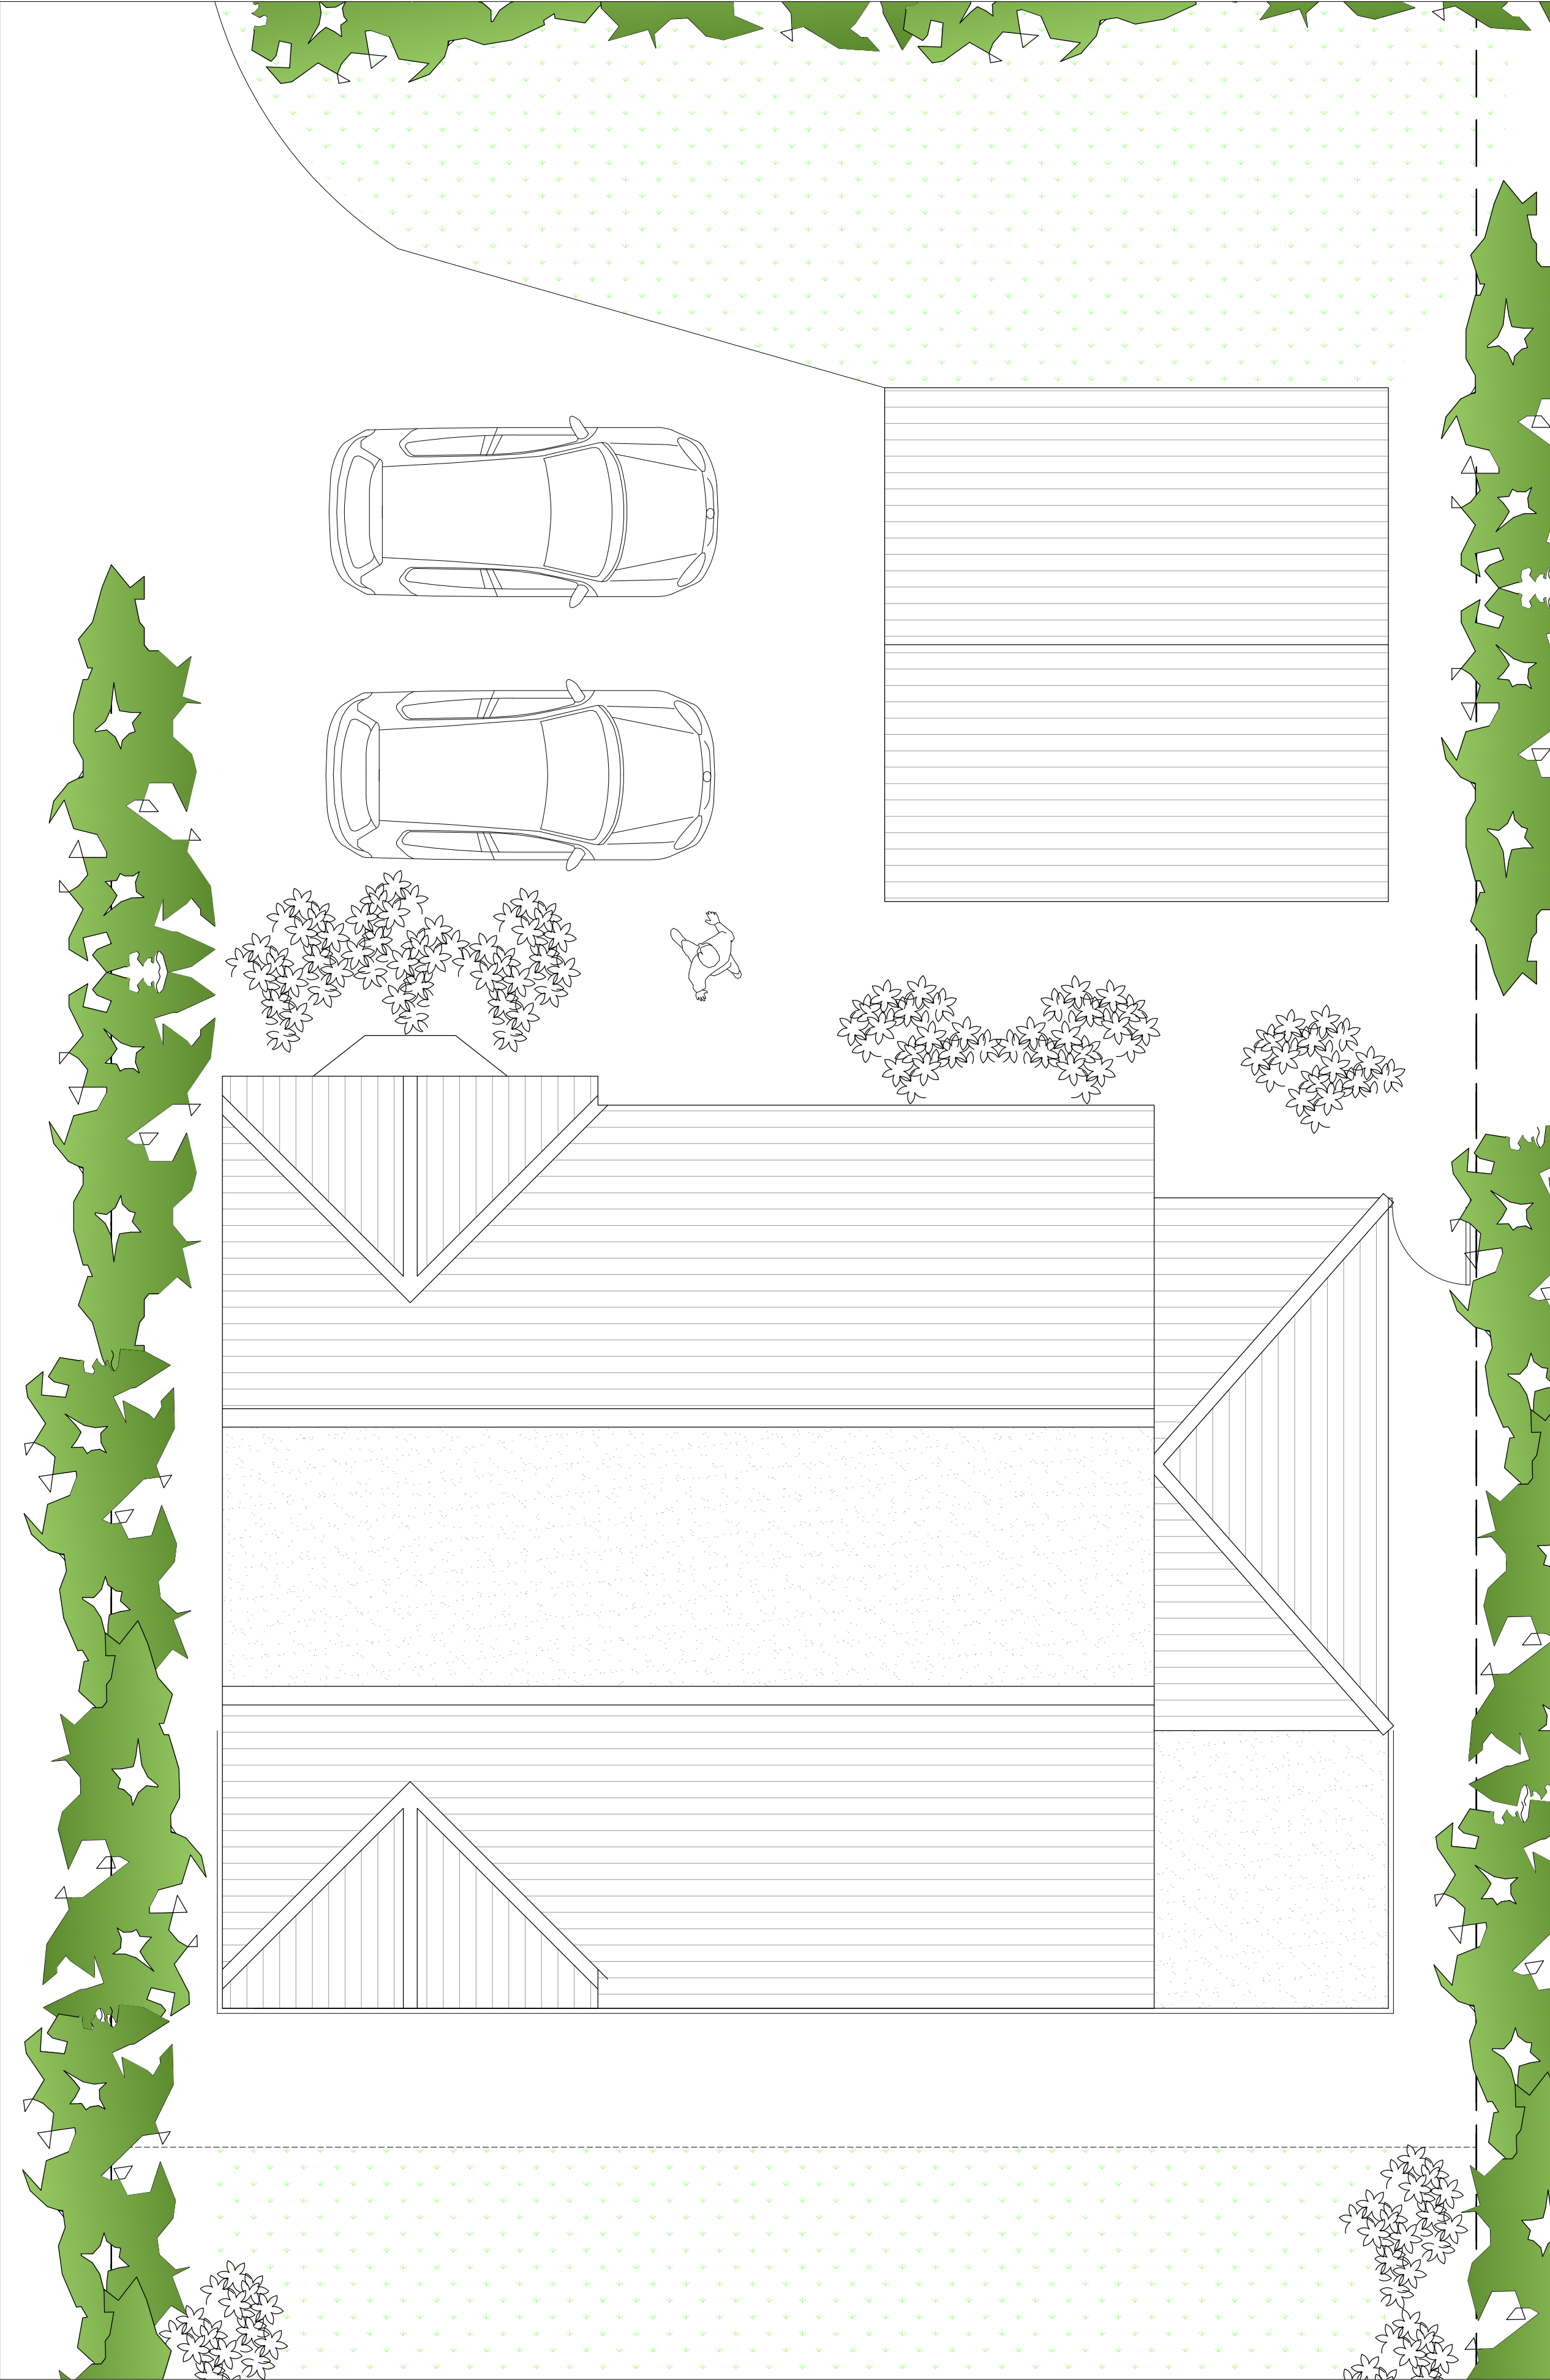

Proposed Roof Plan
(Scale 1:50)



REV	DATE	DRN	CHKD	APPD	DESCRIPTION
C	13.03.25	JA	DA	JA	ISSUED TO CLIENT
B	10.11.23	JA	DA	JA	ISSUED FOR PLANNING APPROVAL
A	04.05.23	JA	DA	JA	ISSUED TO CLIENT

For Approval



E: info@bluebirdengineering.co.uk
T: 0118 9583 551
A: 46 London Street, Reading, RG1 4SQ

CLIENT Mr Tony Chima

PROJECT Weston Lodge, Sutherland Avenue
Reading

TITLE Existing and Proposed
Roof Plan

DRAWN JA	DATE April 23	SCALE 1:50 @ A1
DRG NO A-1030	REV C	