





BLOCK PLAN LAYOUT @ SCALE 1:1500

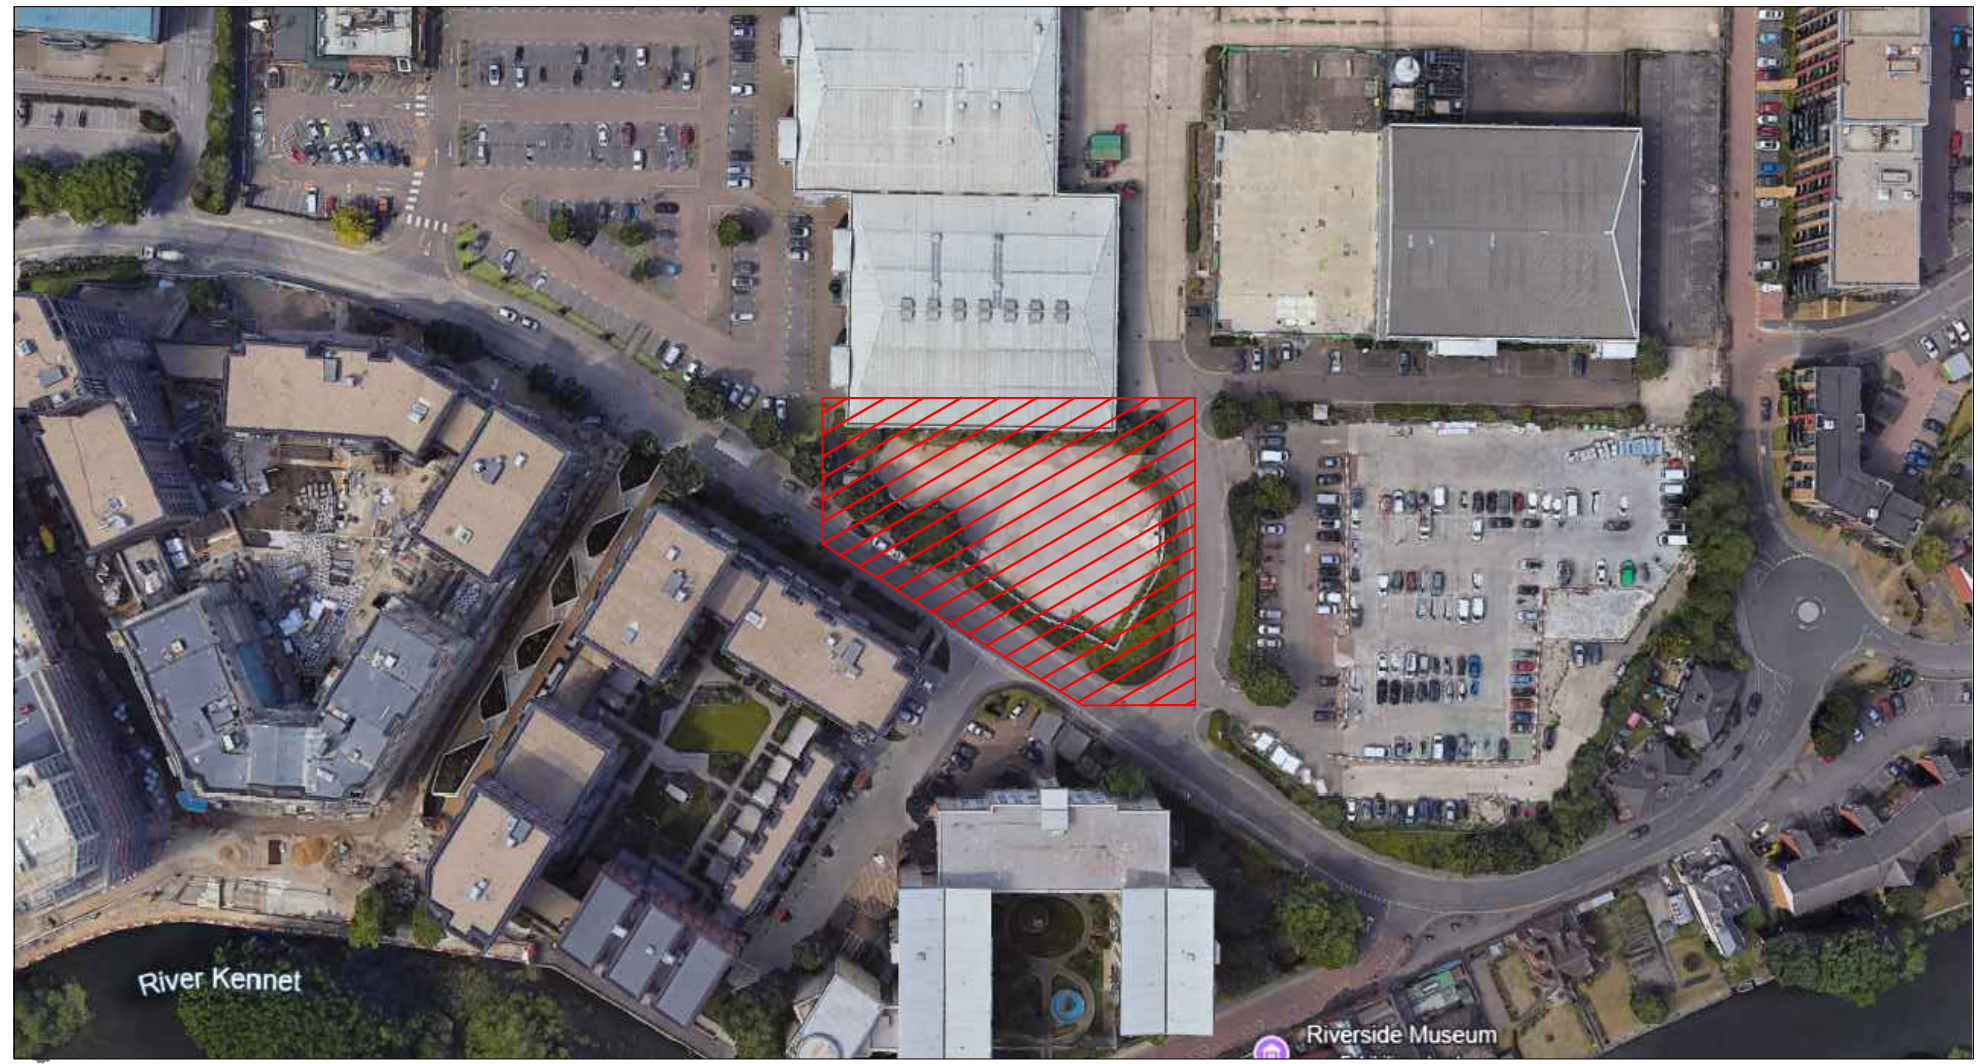

EXIT DETAIL @ SCALE 1:100

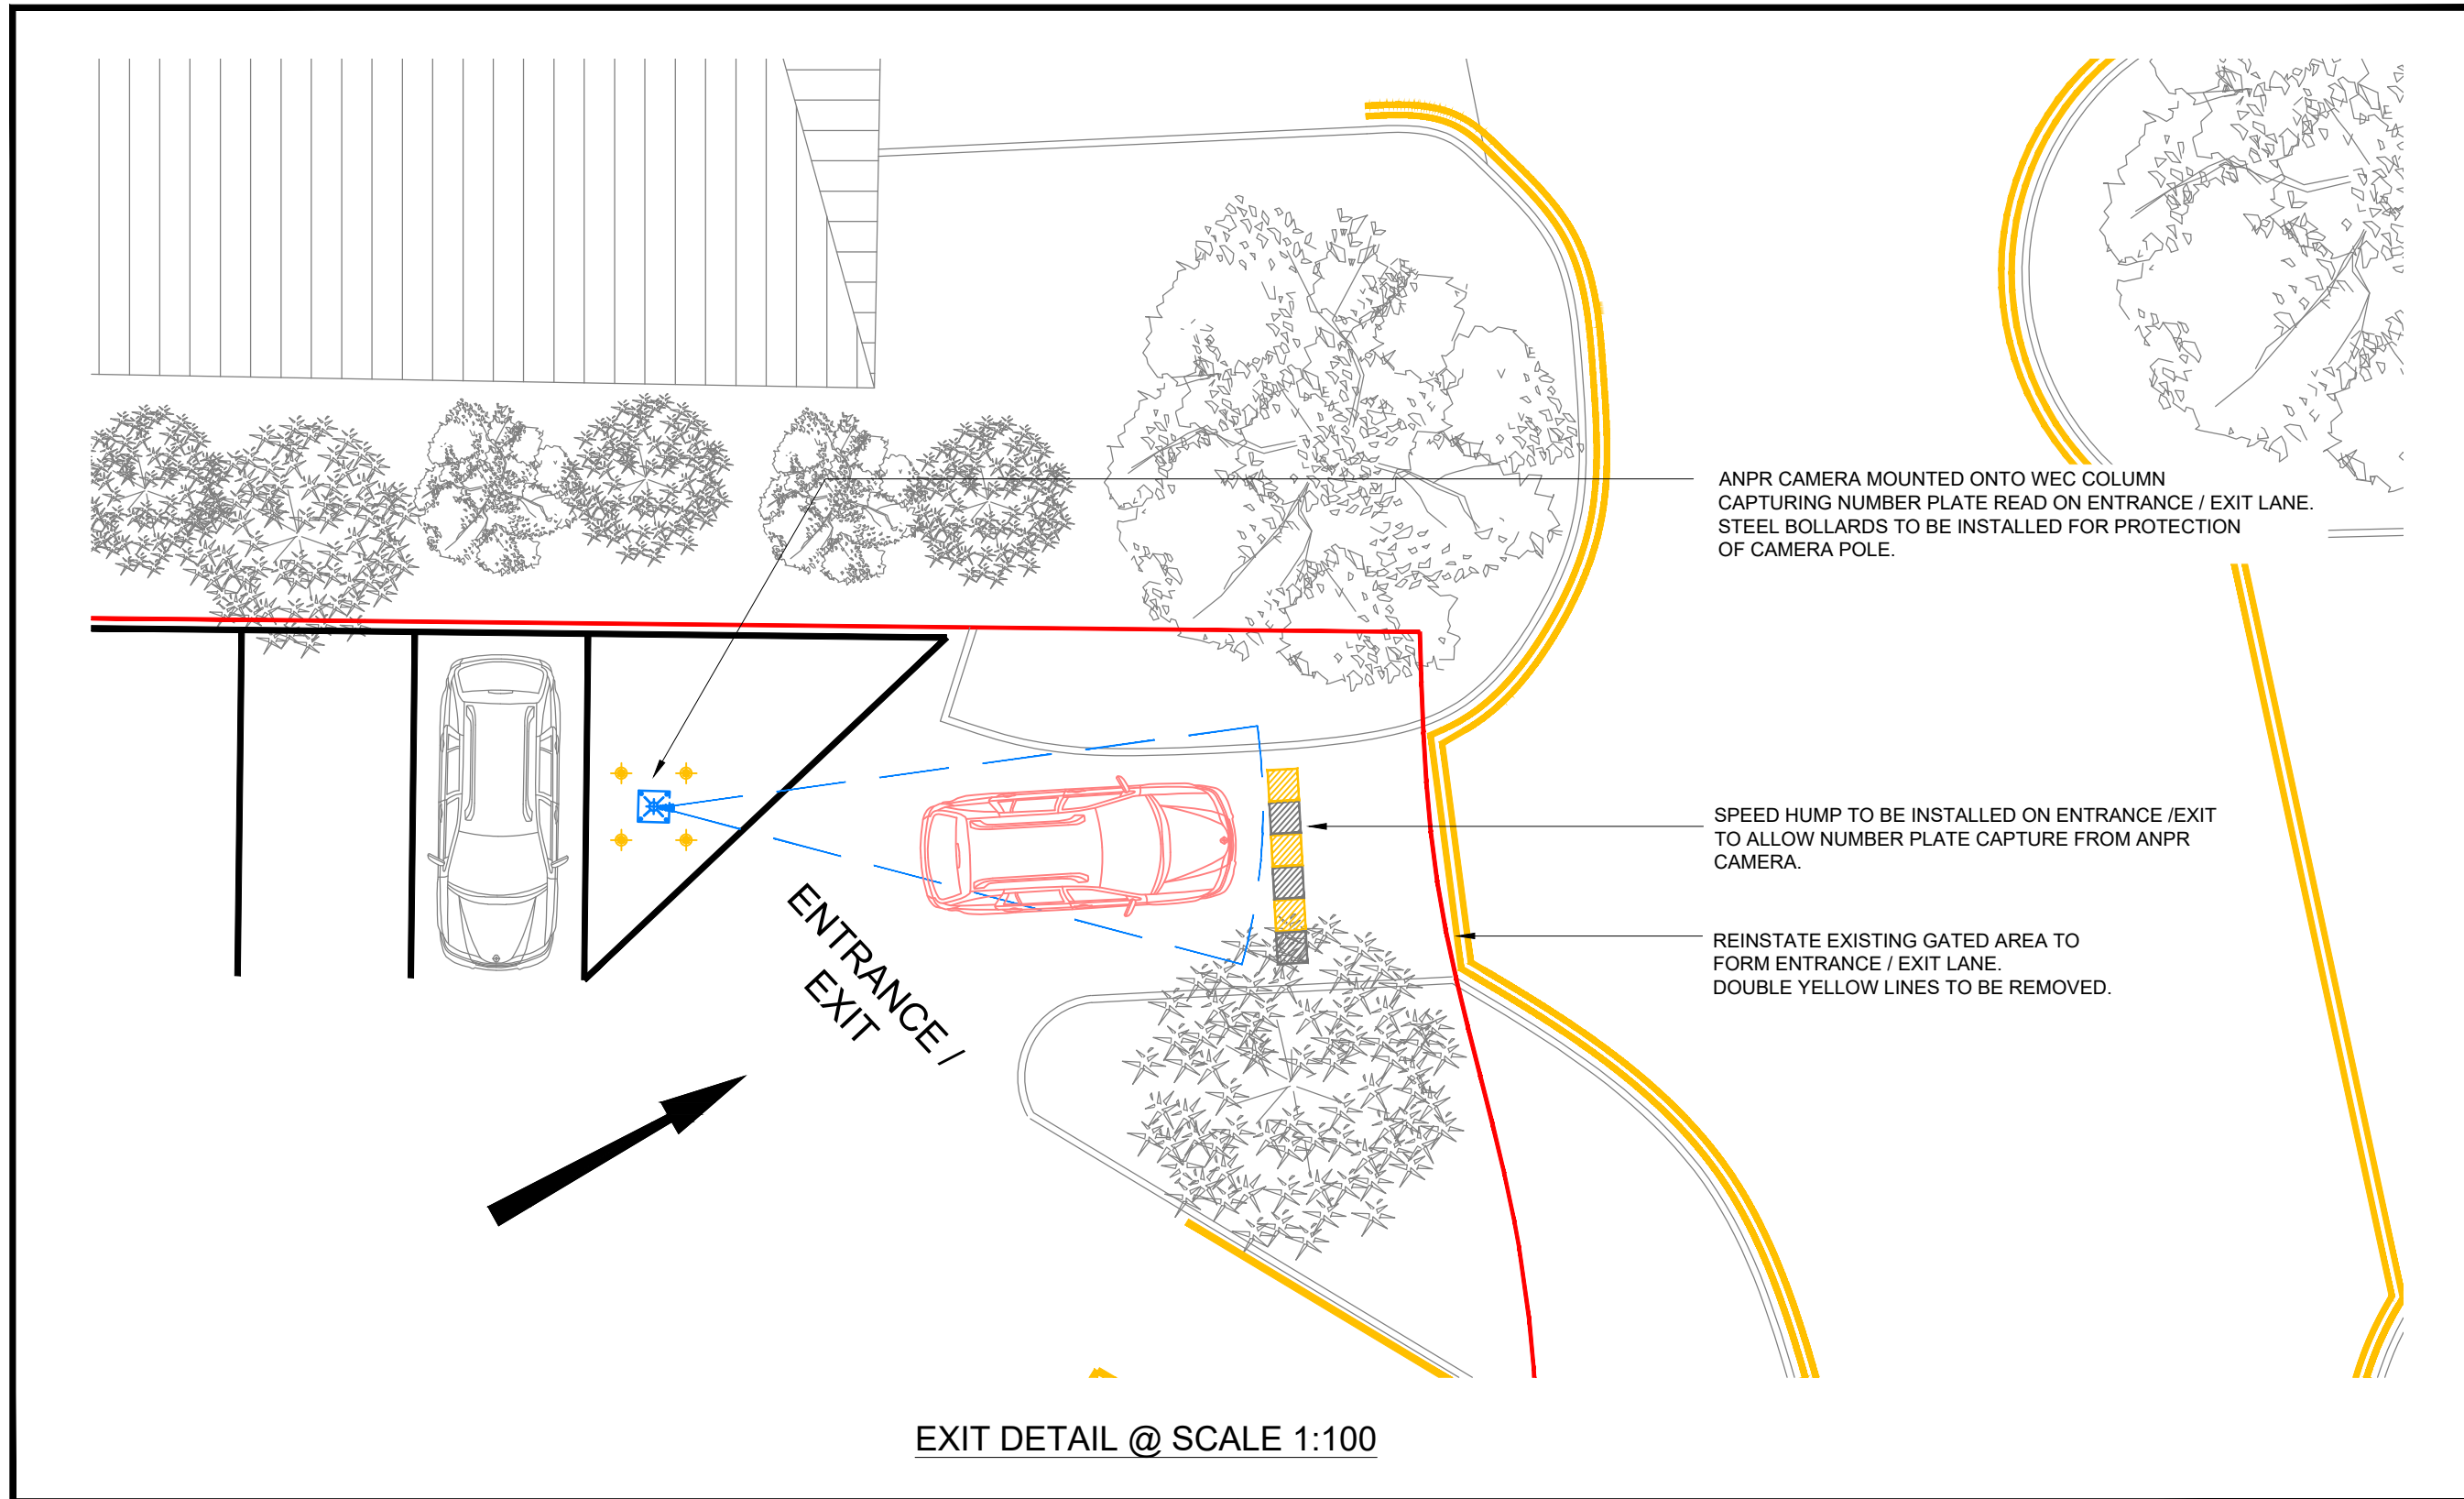

SITE PLAN LAYOUT @ SCALE 1:150

QUANTITY OF STANDARD SPACES = 47

BASED ON BAY DIMENSIONS OF 2.5 x 5.0 METRES.

QUANTITY OF DISABLED / BLUE BADGE HOLDERS BAYS = 3

APPROXIMATE AREA OF SITE = 1570 METRES ²

Amendments					
Rev	Date	Description	By	Chkd	
A	14.10.25	DISABLED PARKING BAYS RELOCATED TO COMPLY WITH HIGHWAY OFFICERS COMMENTS. STANDARD PARKING SPACES NOW SHOWN IN PLACE PREVIOUS DISABLED BAY POSITIONS.	KB	PM	

Drawing Status:
PRELIMINARY DRAWING

Client Logo

Project:
**READING
KENAVON DRIVE**

Title:
**PROPOSED SPACING
LAYOUT / EQUIPMENT
INSTALLATION & CIVILS
WORKS**

Scale: 1:150 @A0	Copyright
Drawn by: KB	Date: 13.08.2025
Chk. by: JV	Date: 13.08.2025



NATIONAL CAR PARKS Ltd,
THE BAILEY,
16 OLD BAILEY,
LONDON, EC4M 7EG.

NATIONAL CAR PARKS Ltd,
FORWARD HOUSE,
BIRMINGHAM AIRPORT,
BIRMINGHAM, B26 3QT