
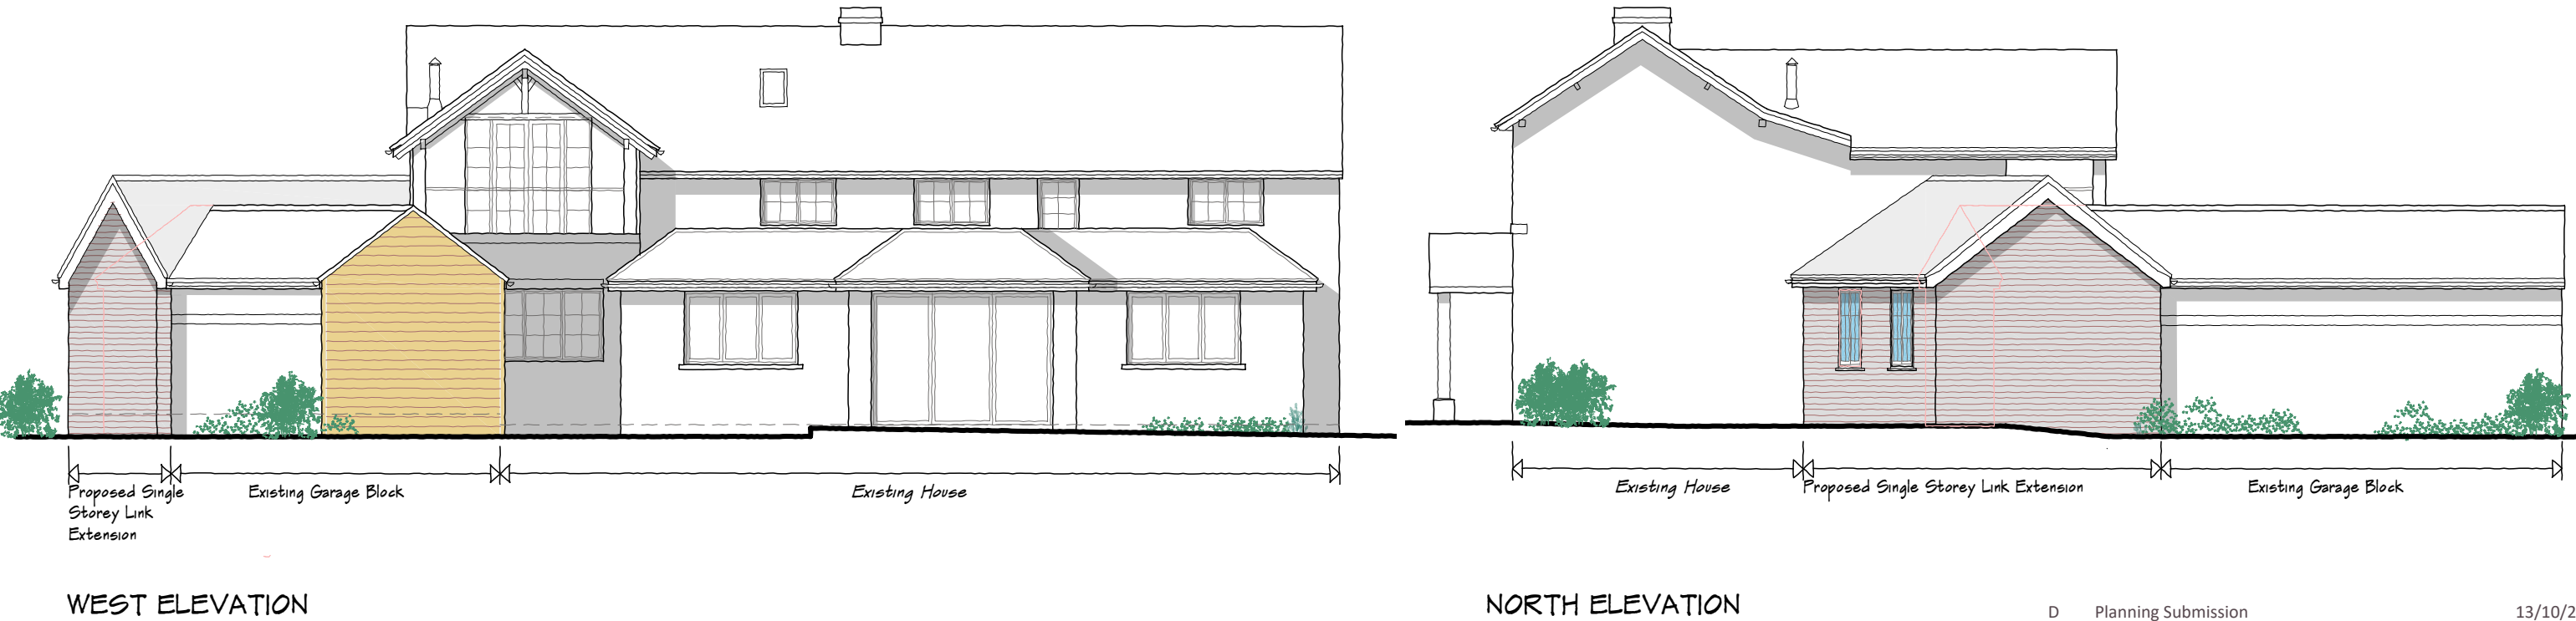


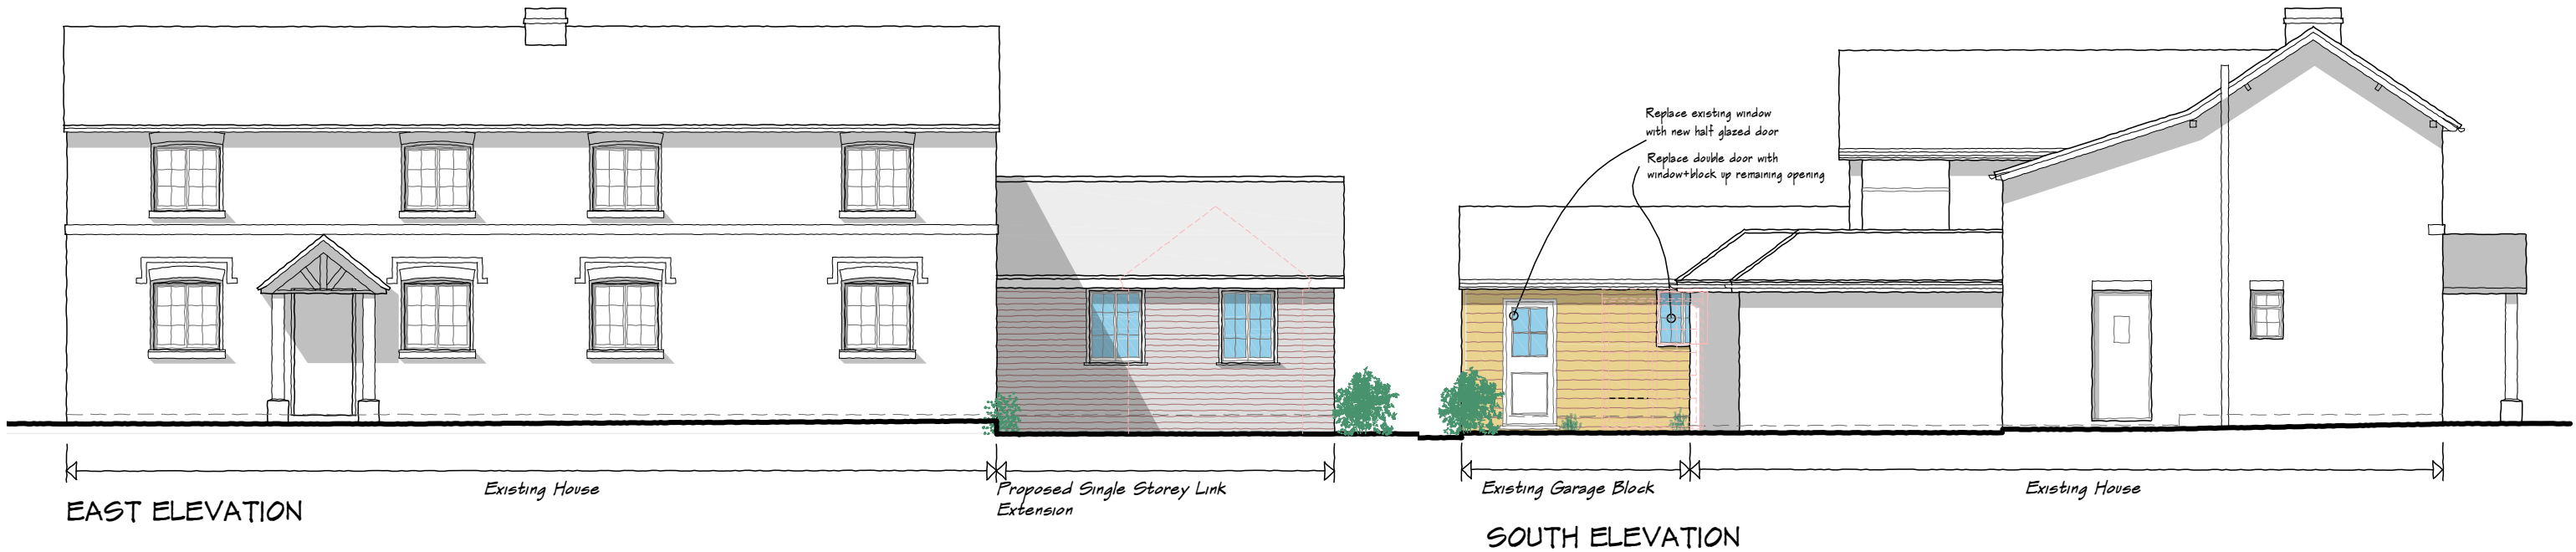

WEST ELEVATION

NORTH ELEVATION

D	Planning Submission	13/10/25
C	Revisions following client sketch	07/08/25
B	Revisions following site meeting 23.09.24	01/10/24
REV	COMMENTS	DATE

MATERIALS

- Brickwork to match existing red bricks on the house
- Roof Tiles match existing tiles on the Garage roof
- Natural Timber cladding

1:100 scale Bar
This Drawing has been produced for printing onto A3 size paper,



CLIENT Mr R. Peacock
PROJECT Shipnells Farm, Gravel Hill
Caversham, Reading, RG4 8QL
DRAWING Proposed Elevations

STATUS Planning **DATE** Sept 2024
SCALE 1:100 **DRAWN** CD **CHECKED** NO 3955/202 **REV** D

THIS DRAWING MUST NOT BE SCALED UNLESS ISSUED FOR PLANNING PURPOSES. ALL DIMENSIONS ARE TO BE VERIFIED PRIOR TO SETTING OUT, COMMENCING WORK, OR PRODUCTION OF FABRICATION DRAWINGS. REPORT ANY DISCREPANCIES TO THE SUPERVISING OFFICER IMMEDIATELY. ©