


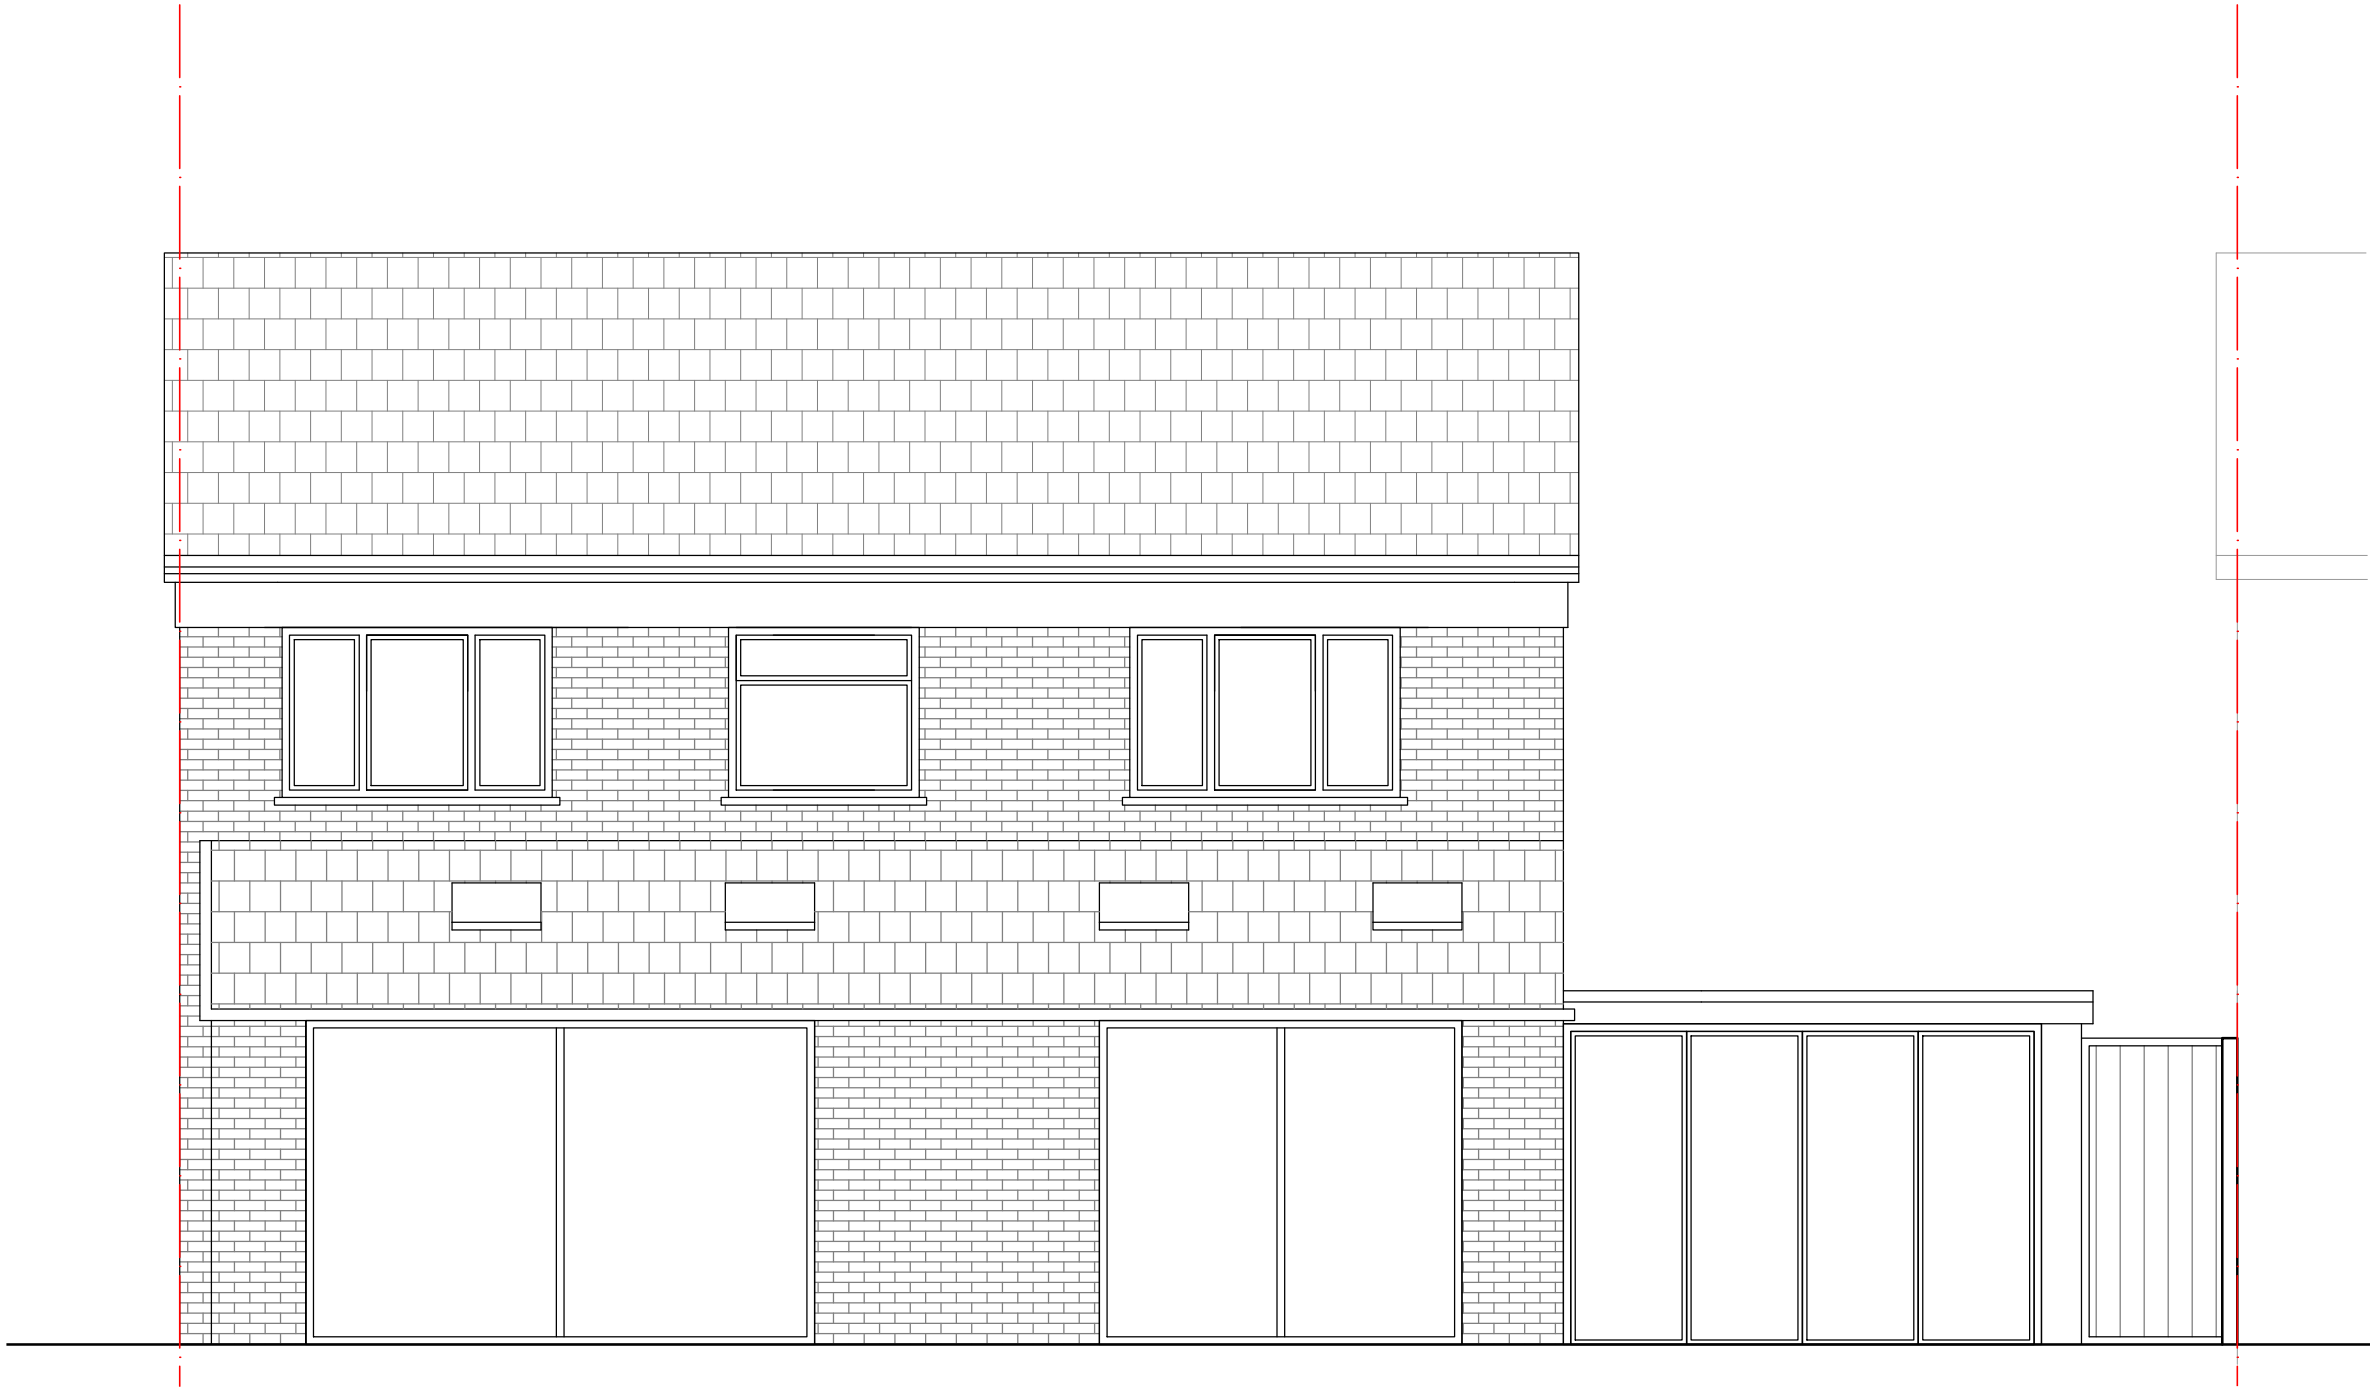

Proposed Rear Elevation

General Notes:

This drawing is based on current available information and should not be relied on as accurate measurements of usable space.

Scale: 1:50
0 .5 1 1.5 2m

Project

11 Woodford Close, Reading
RG4 7HN

Title

Proposed Rear Elevation

Scale 1:50 @ A3	
Drawn by: CC	Date 12/12/2024
Drawing No. D-121224-008	Revision -