



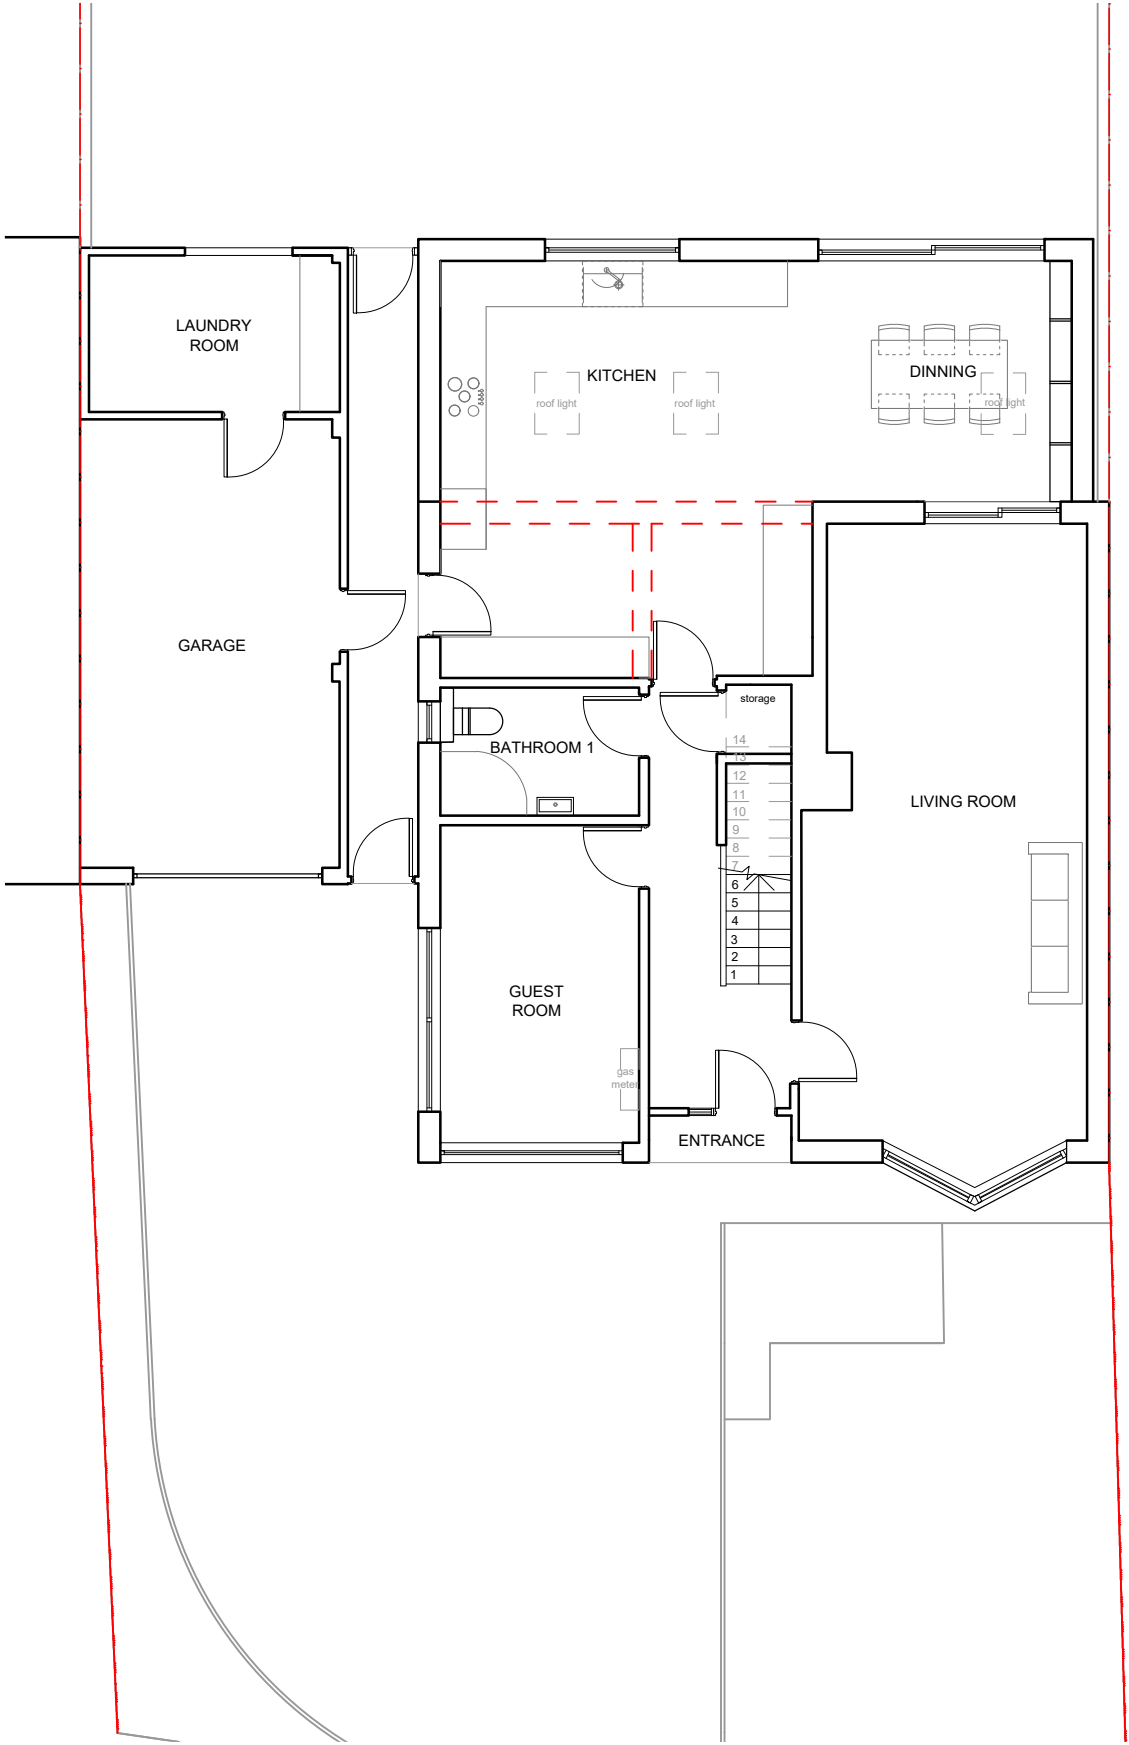


Existing Ground Floor Plan 1

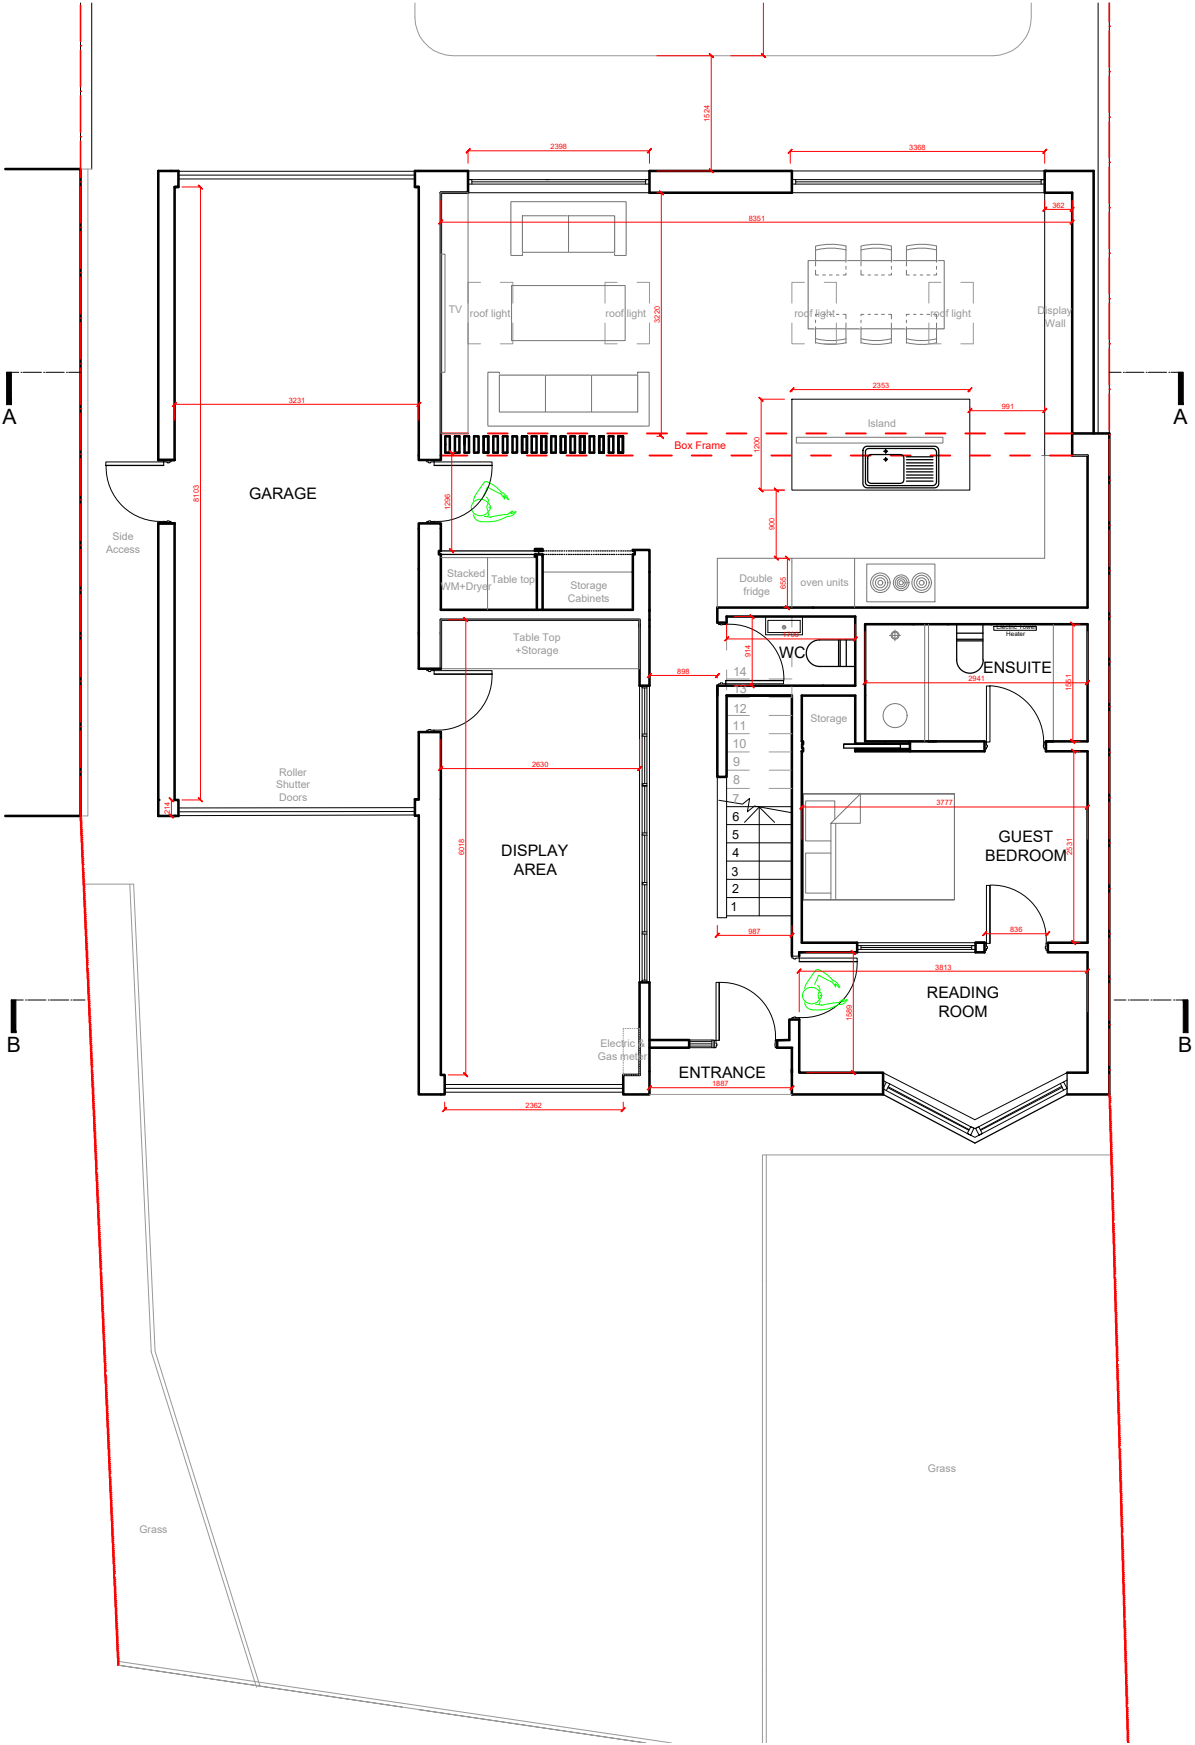

Proposed Ground Floor Plan 1

General Notes:
This drawing is based on current available information and should not be relied on as accurate measurements of usable space.

Scale: 1:100
2m 0 2m

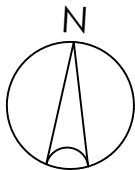

Project
11 Woodford Close, Reading
RG4 7HN

Title
Existing Floor Plan & Proposed Floor Plan 1

Scale 1:50 @ A3	
Drawn by: CC	Date 15/10/2025
Drawing No. P-121224-100	Revision -