


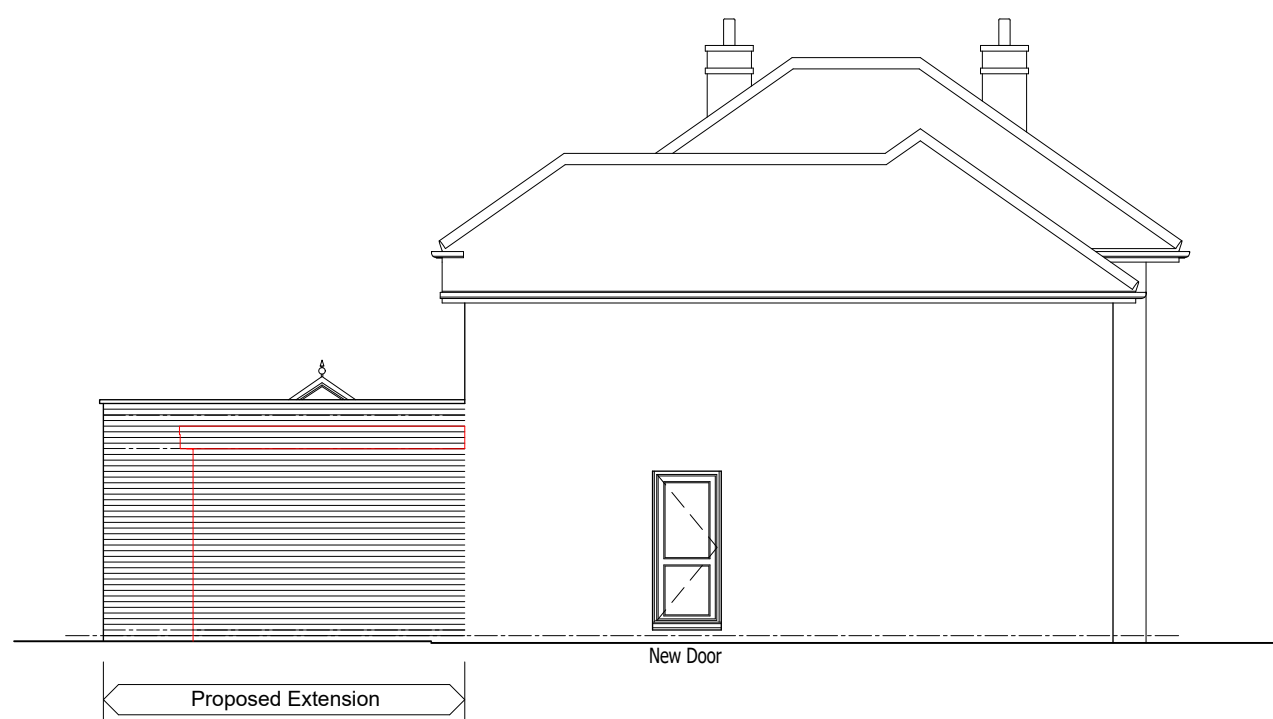


SIDE ELEVATION As Proposed
Scale 1:100 @ A1



REAR ELEVATION As Proposed
Scale 1:100 @ A1




SIDE ELEVATION As Proposed
Scale 1:100 @ A1

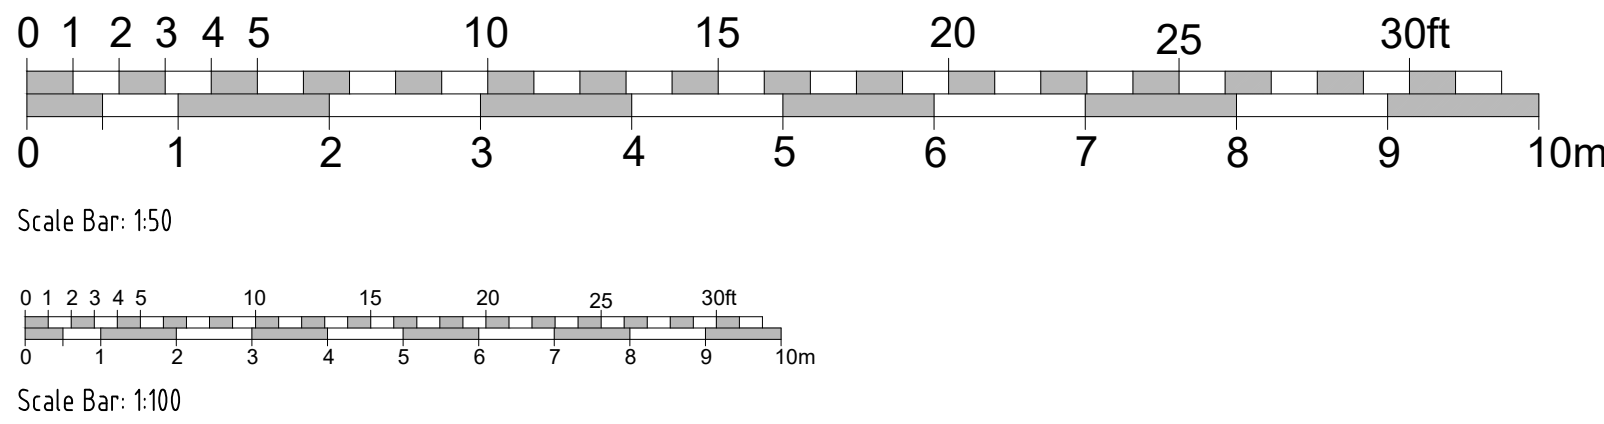


SIDE ELEVATION As Existing
Scale 1:100 @ A1




REAR ELEVATION As Existing
Scale 1:100 @ A1

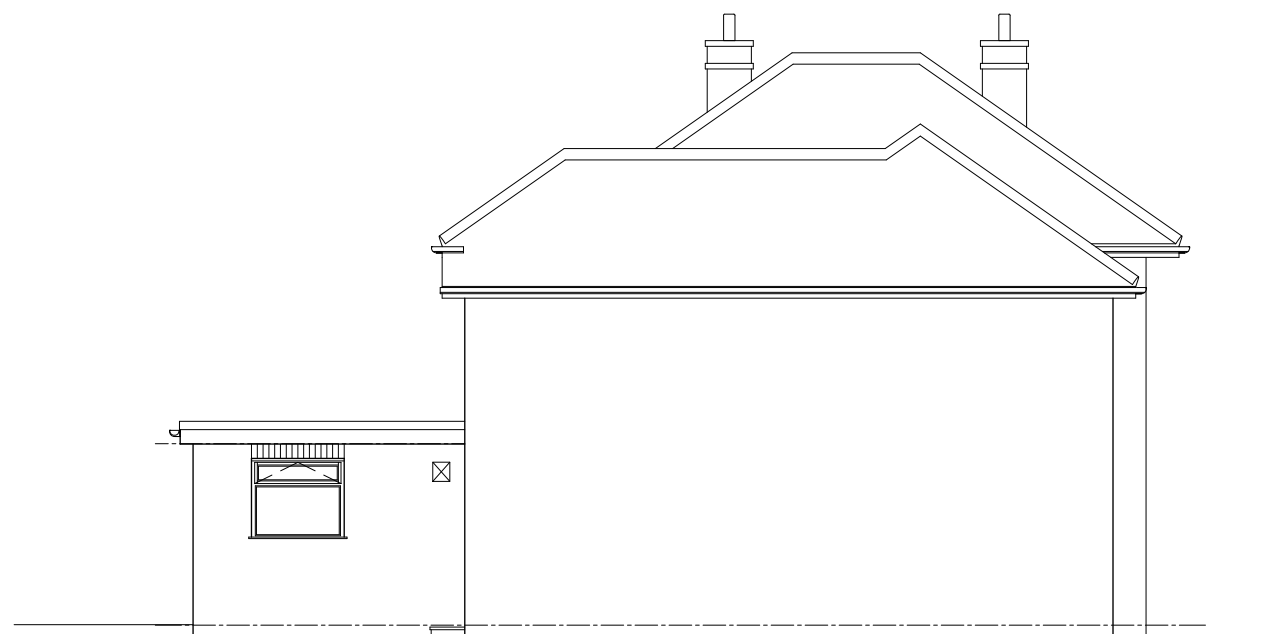

SIDE ELEVATION As Existing
Scale 1:100 @ A1

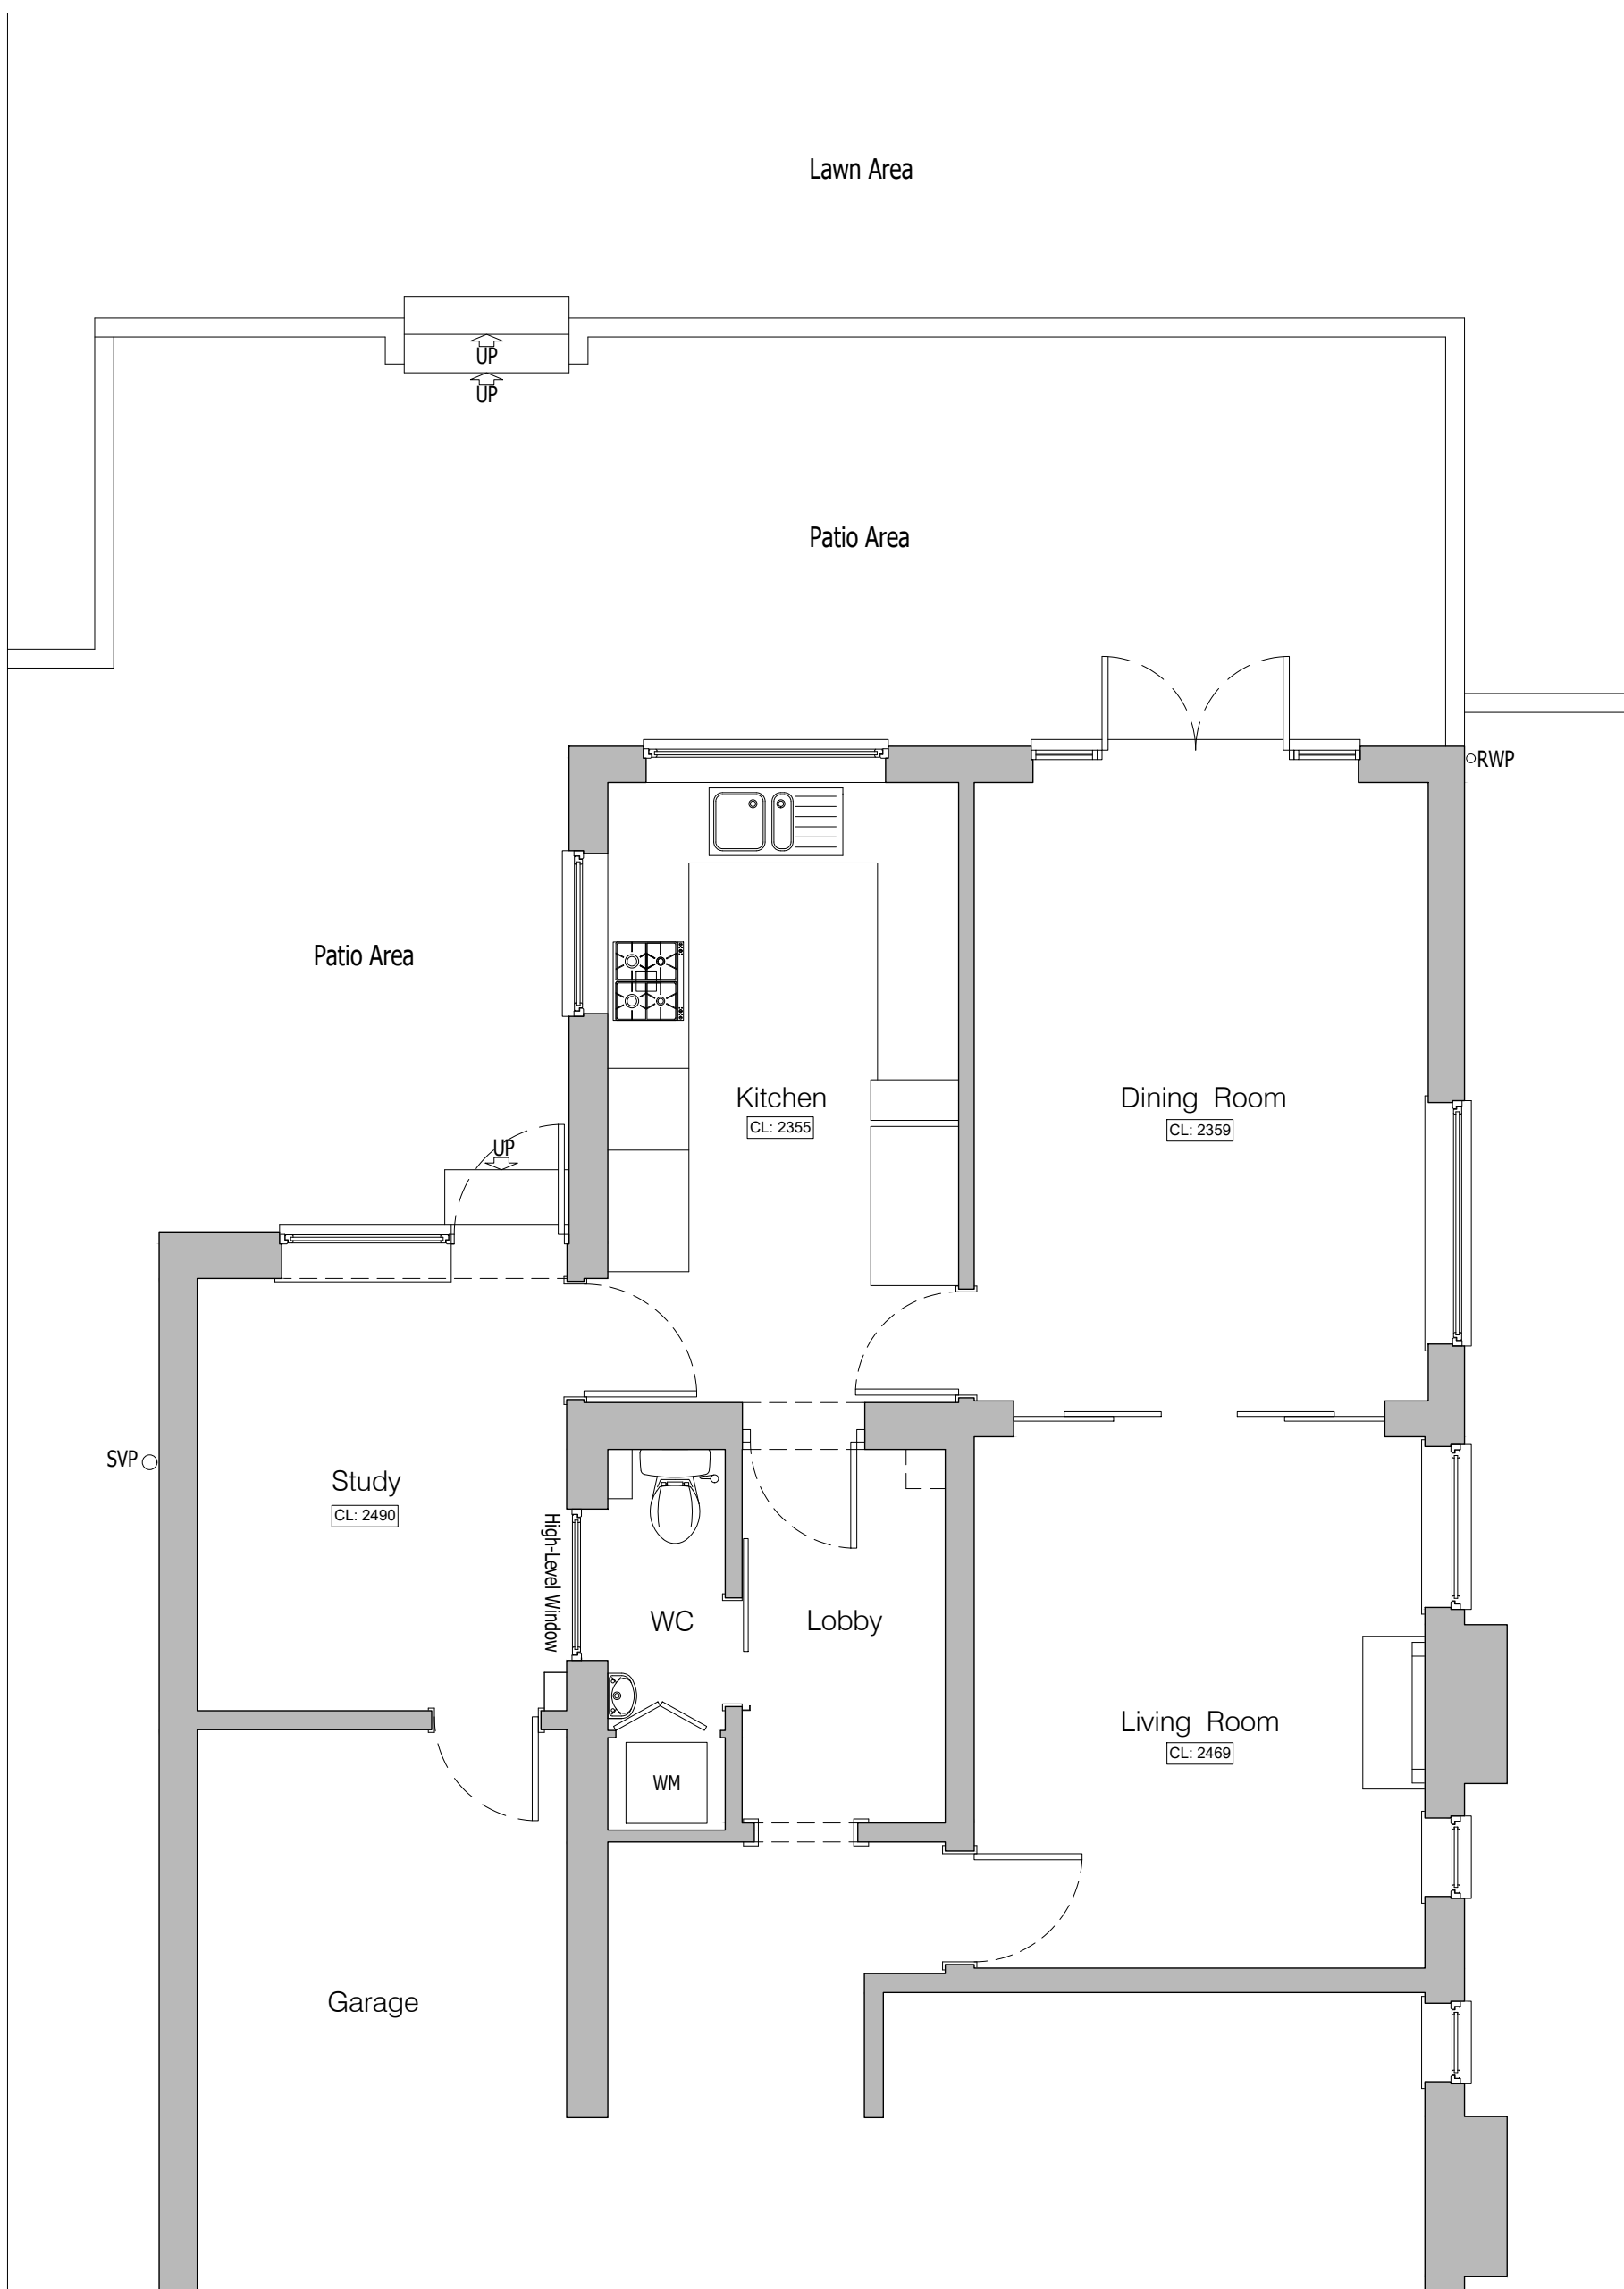

GROUND FLOOR PLAN As Existing
Scale 1:50 @ A1

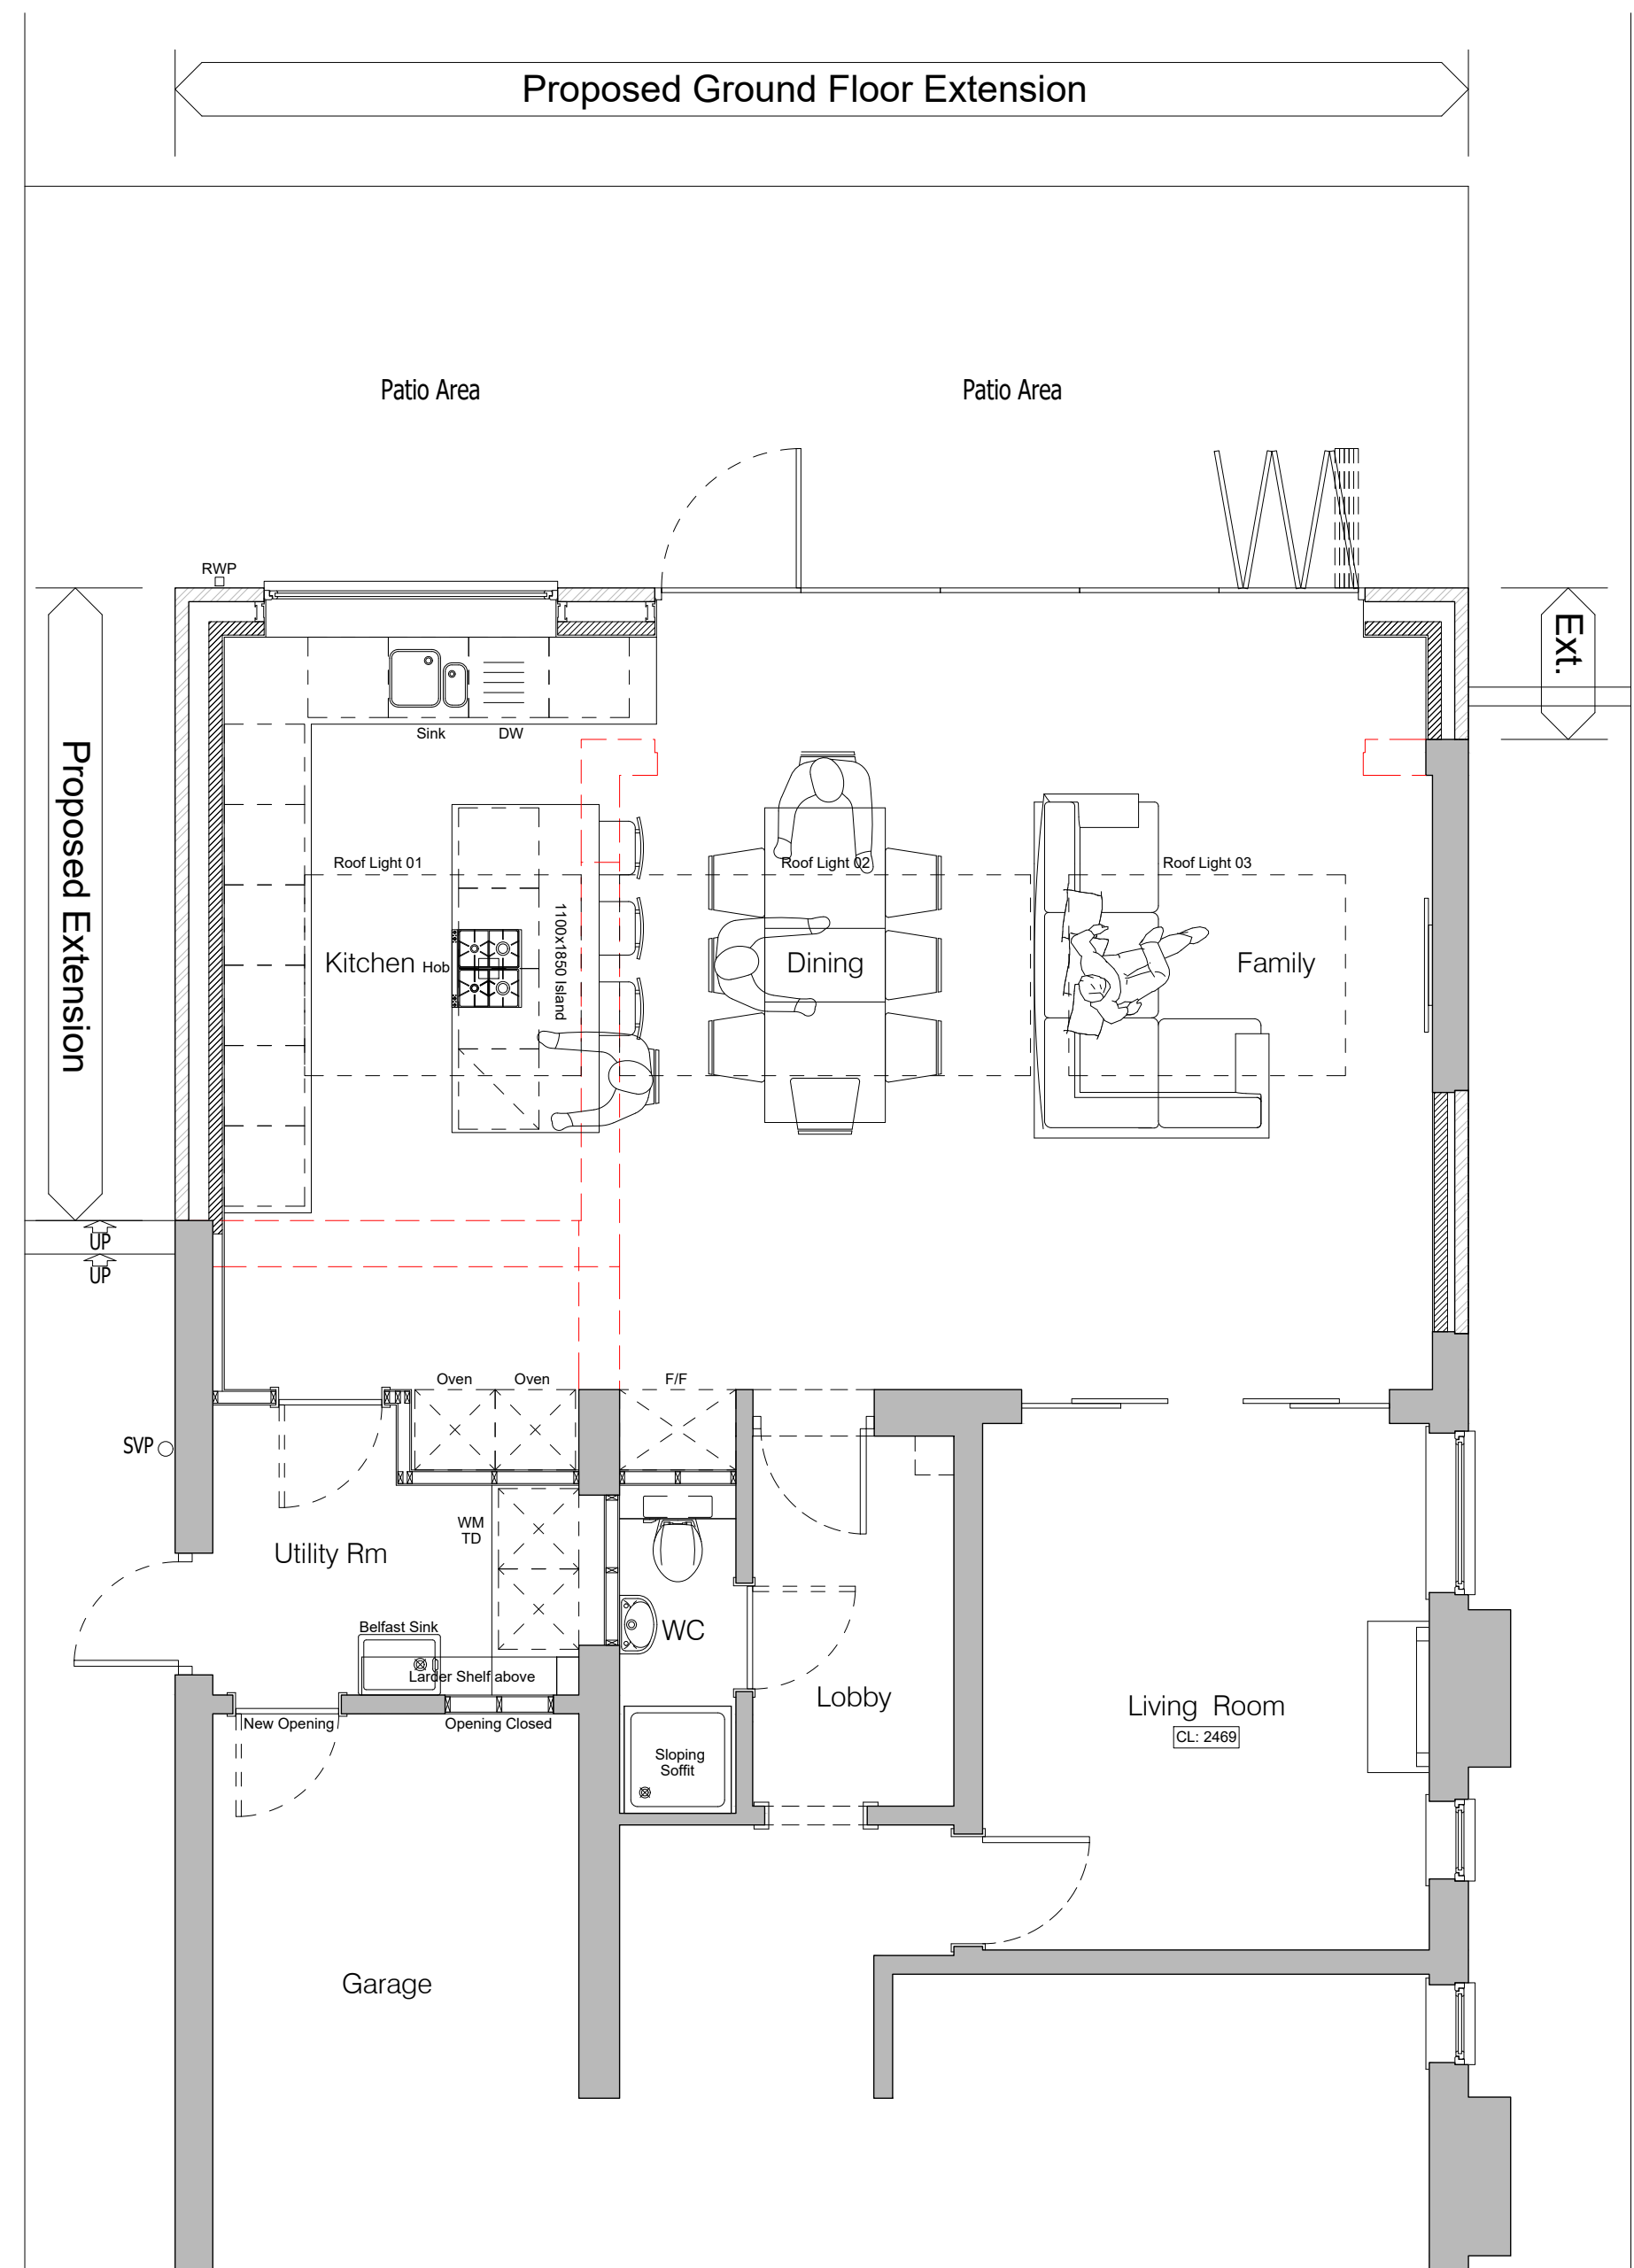

GROUND FLOOR PLAN As Proposed
Scale 1:50 @ A1

PLANNING SUBMISSION

Rev	Description	Date
EXTENSIONS AND ALTERATIONS LOCATION		
Mr and Mrs D. Zacharias 18, Brooklyn Drive, Emmer Green, Reading, Berkshire RG4 8SS		
DRAWING TITLE Existing and Proposed General Arrangement Floor Plans Inc. External Elevations		
DAVID HOLTHAM Architect		DATE Oct 2025
SCALE Varies @ A1	DRWG. NO. 2025/2030	REVISION -