



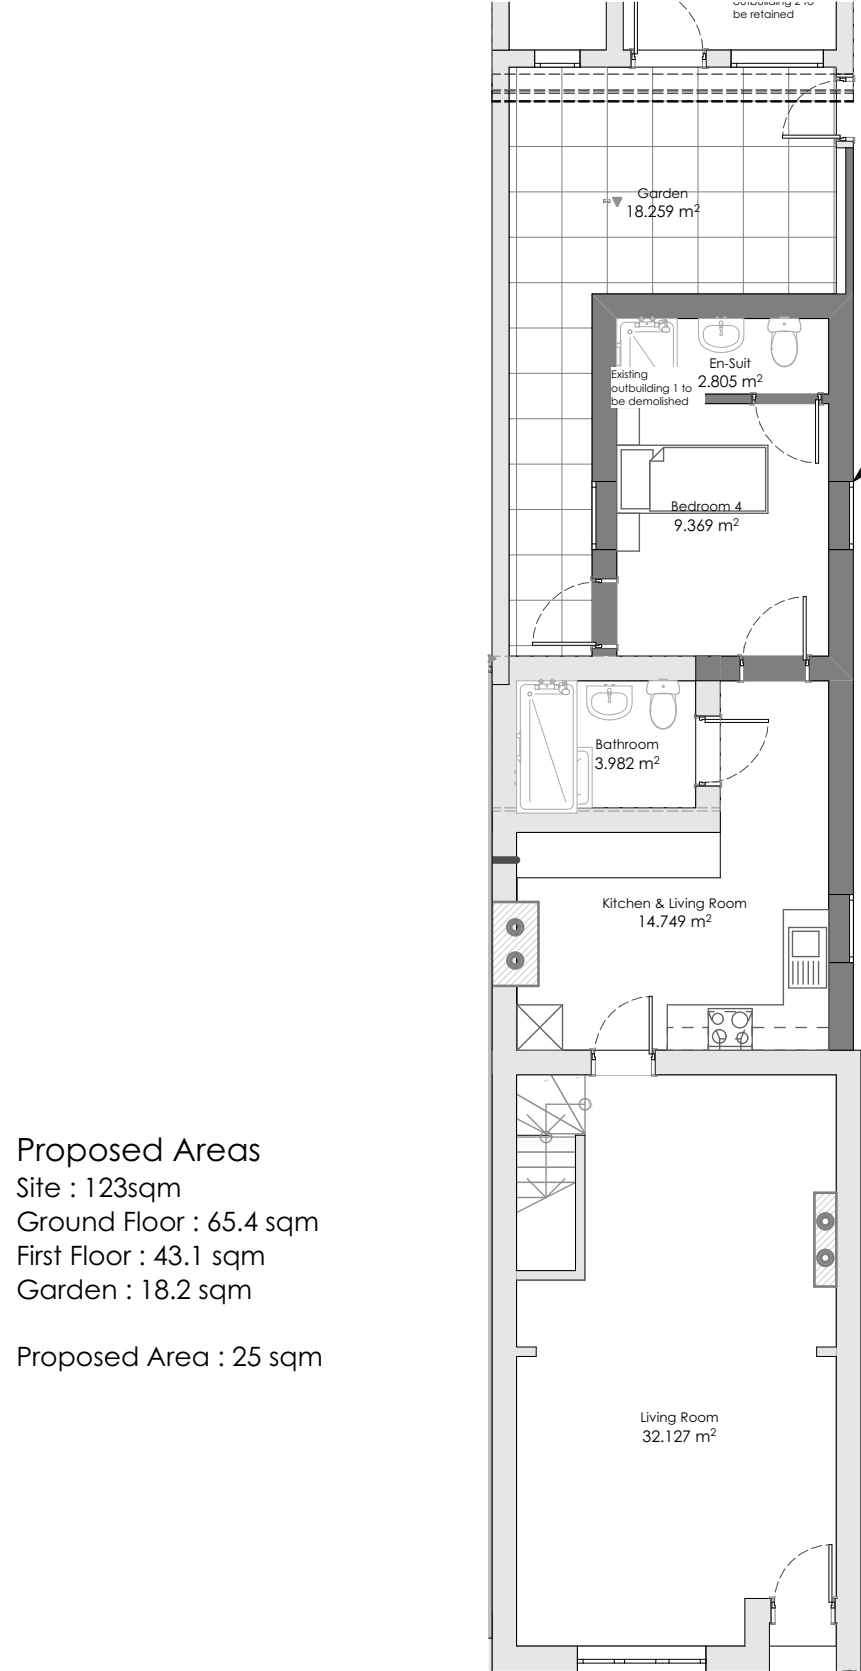


Proposed Areas
Site : 123sqm
Ground Floor : 65.4 sqm
First Floor : 43.1 sqm
Garden : 18.2 sqm

Proposed Area : 25 sqm

Proposed
Ground Floor
Plan
Scale 1:100

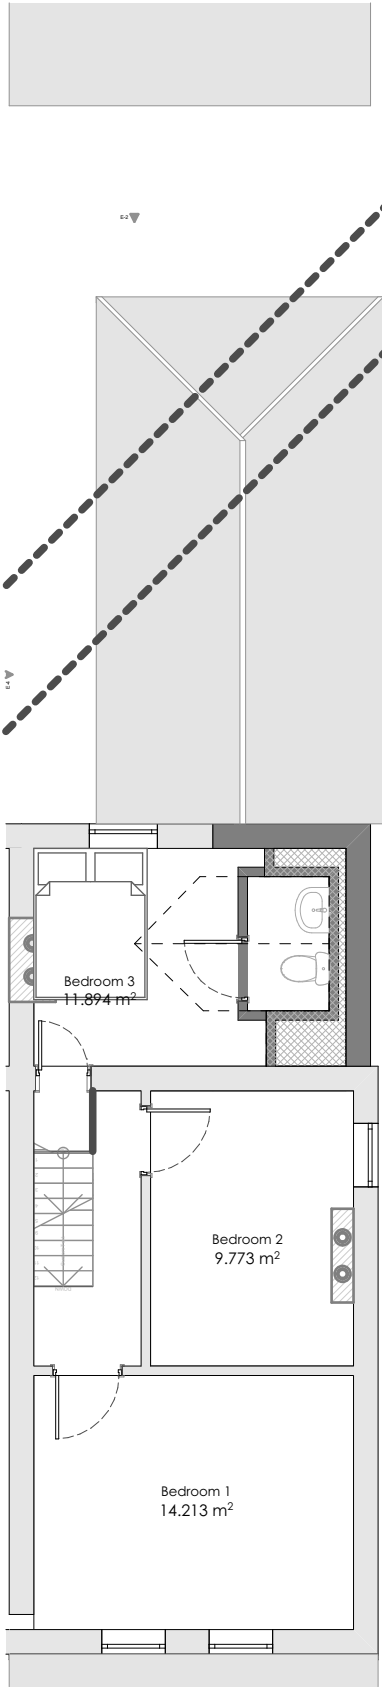

Proposed First
Floor Plan
Scale 1:100

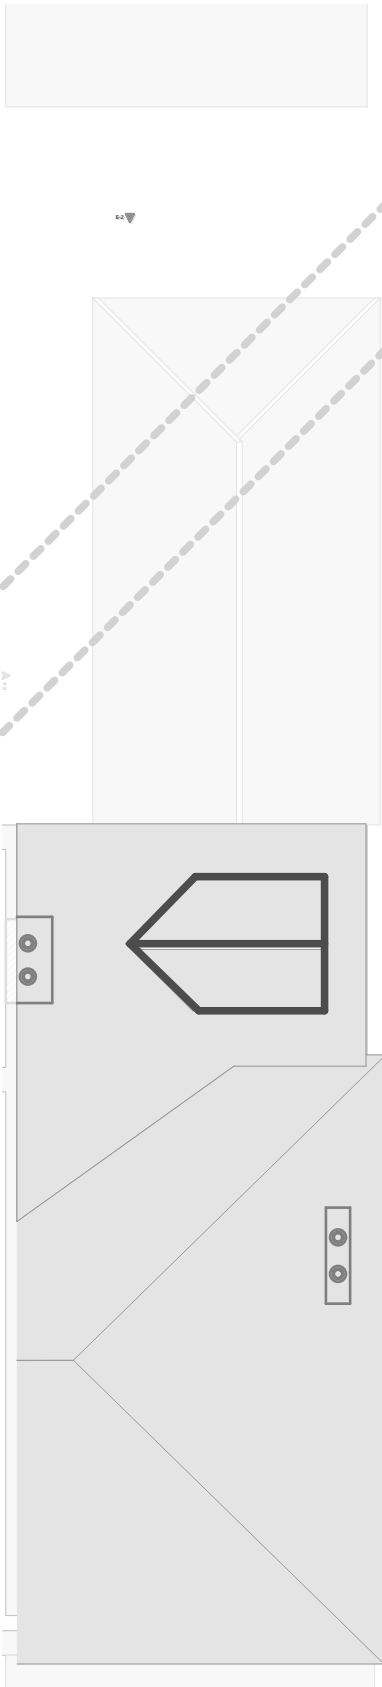


Proposed Roof
Floor Plan
Scale 1:100

© This drawing remains the property of The Keen Partnership and shall not be copied without prior written consent.

All dimensions to be checked on site and any discrepancies to be reported before work commences.

Notes:

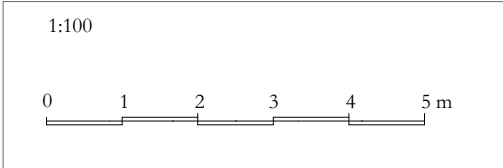

THE KEEN PARTNERSHIP
The Courtyard
Edinburgh Road
Reading RG30 2UA
Tel: 0118 9510 855
Fax: 0118 9510 866
chris@keenpartnership.co.uk
www.keenpartnership.co.uk

cabe
chartered association
of building engineers

RICS

Client:
Syeed

Job Title:
**76 Prince of Wales AveReading
RG30 2UR**

Drawing Title:
Proposed Plans

Drawing Date: 26.07.22	Status: PLANNING DRAWINGS	
Issue Date: 26/09/2022	Drawn By: SY	Scale: 1:100@A3
Job No: 9062	Drawing No: PL-08	Rev: