


a l l h a l l o w s r o a d



REV		DATE	DESCRIPTION
Collaborating with: Prime Living			
Job:	Drawing:	Revision:	
1101	02-10		
Project: 40 All Hallows Road, Reading, RG4 5LP			
Drawing: Proposed Block Plan			
Date:		Status:	
10/2025		planning	
Drawn By:		Checked By:	
JB		SH	
		  Chartered Practice Colony Architects Ltd. The Wine Store, Brewery Court, Theale, Reading, RG7 5AJ +44 (0)118 380 0328 hello@colonyarchitects.com colonyarchitects.com	

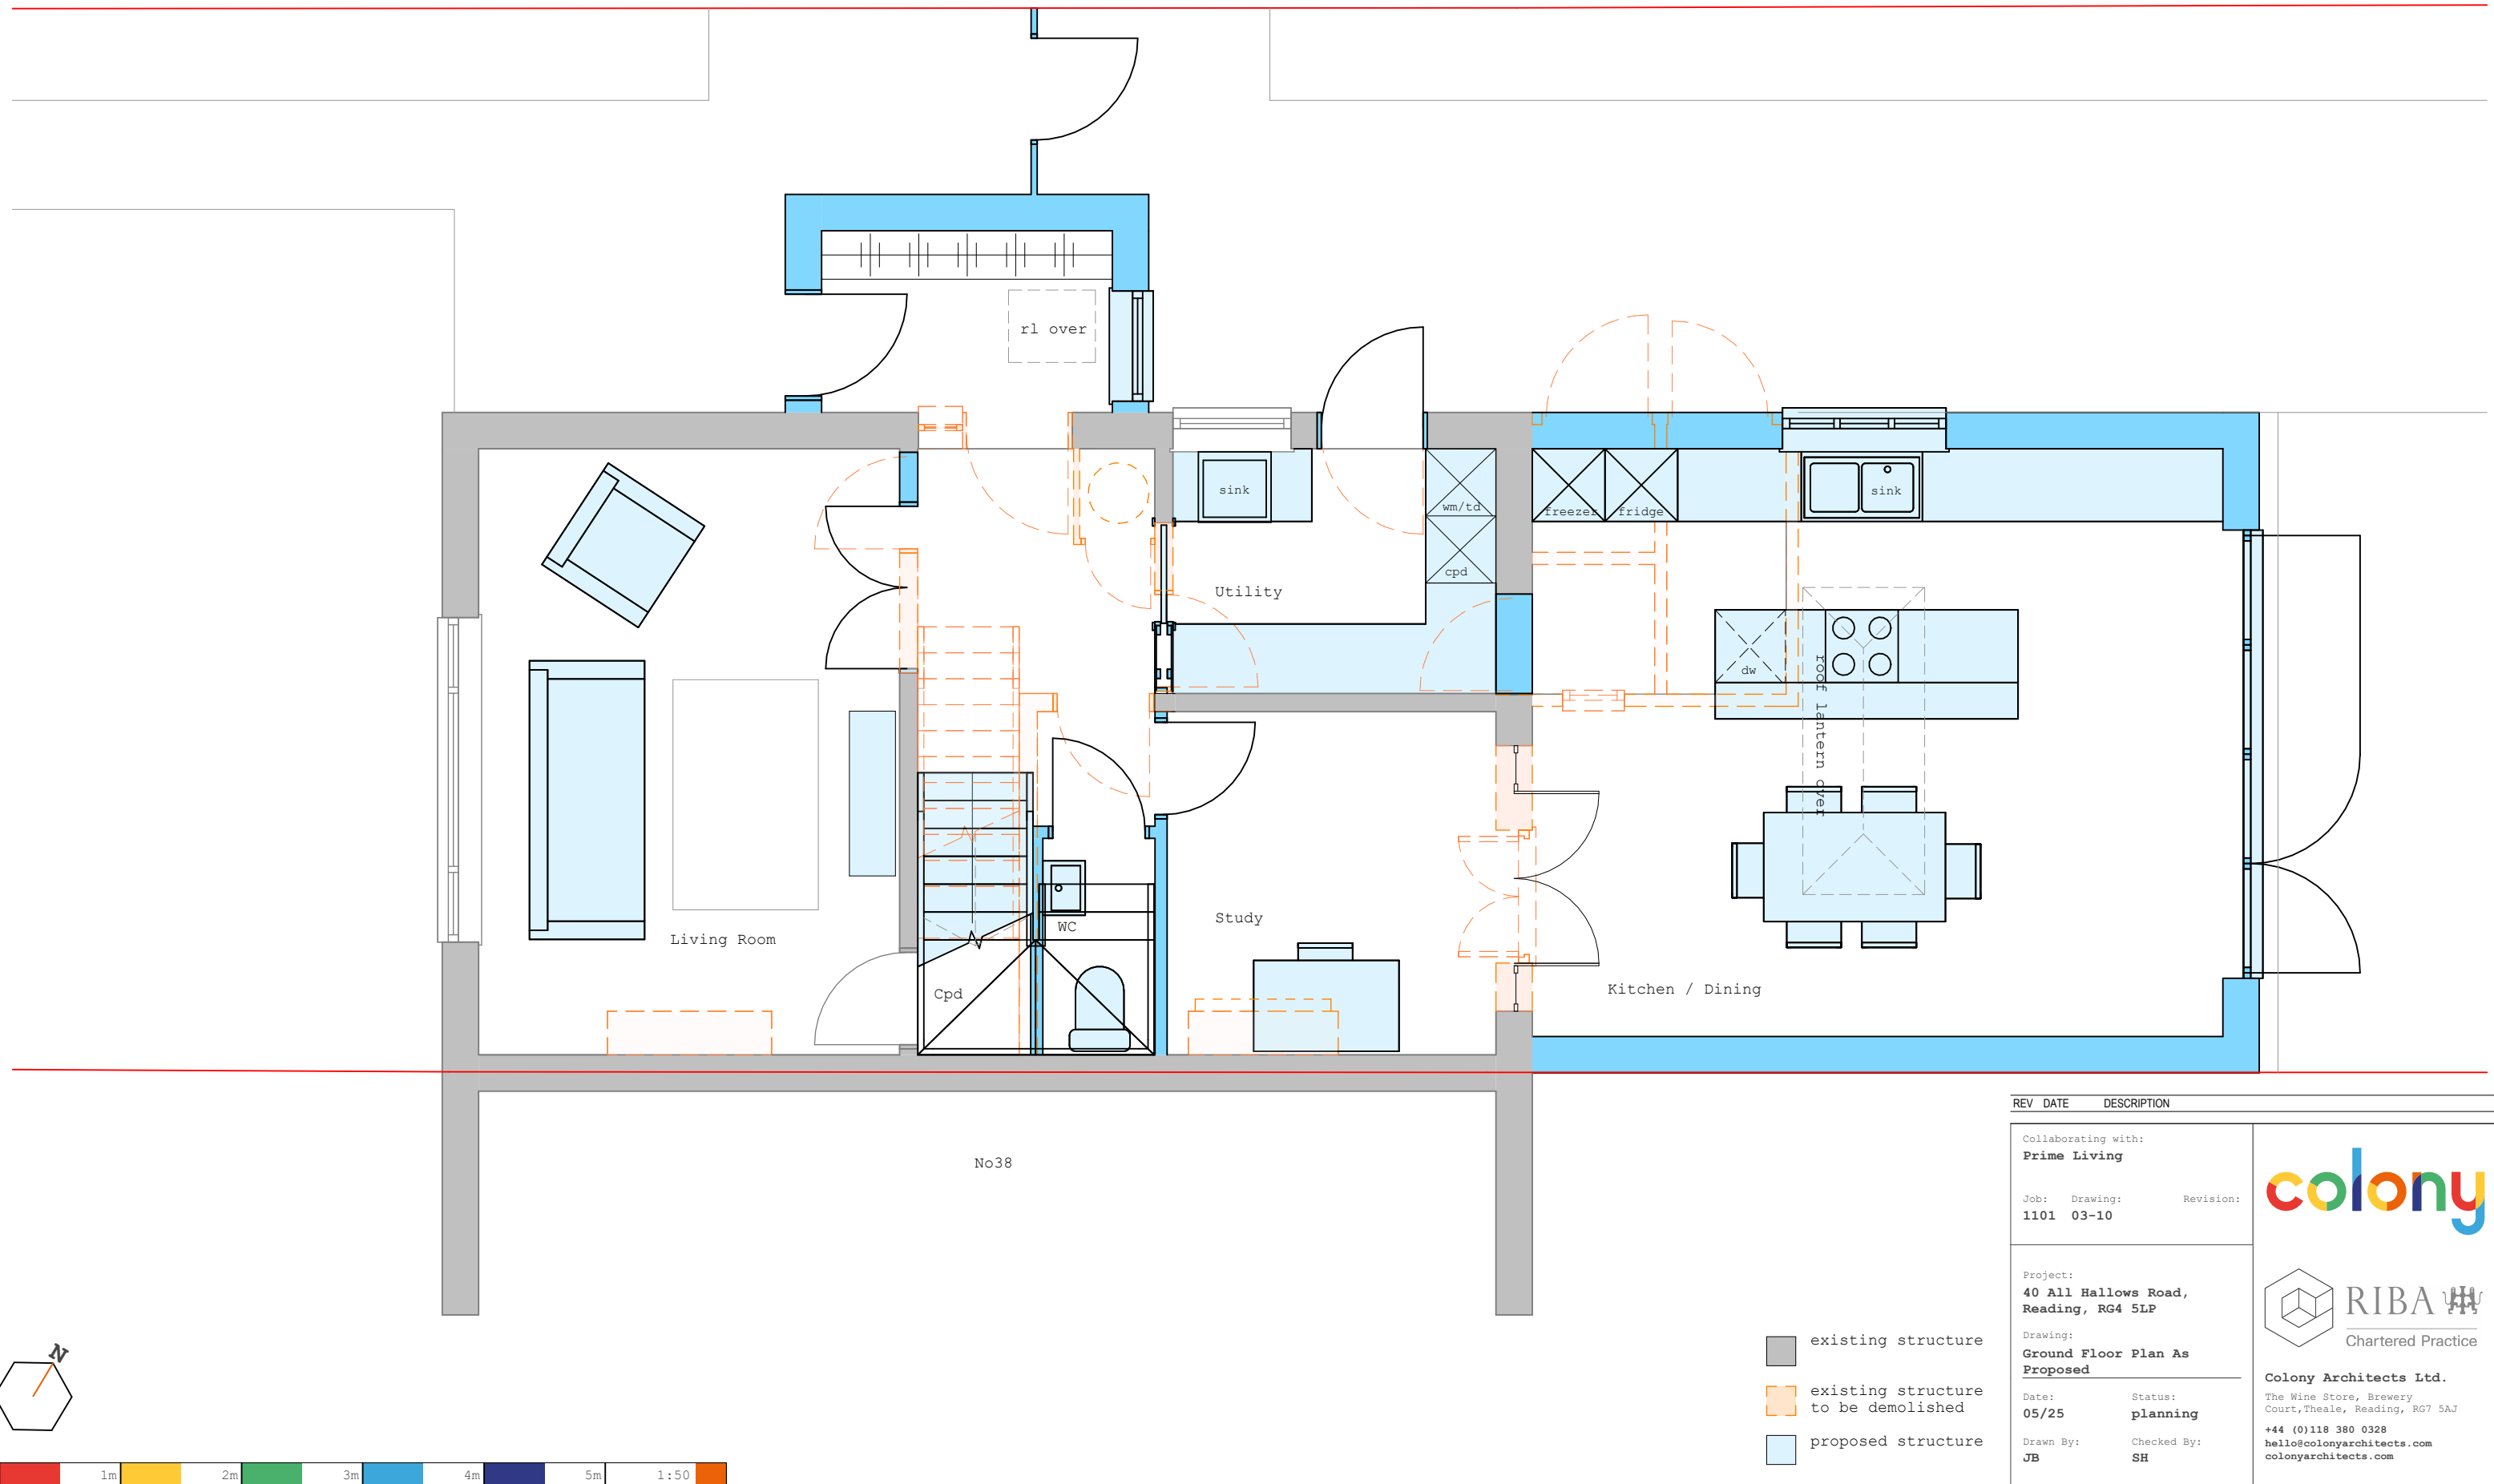


REV		DATE	DESCRIPTION	
Collaborating with: Prime Living				
Job:	Drawing:	Revision:		
1101	03-10			
Project: 40 All Hallows Road, Reading, RG4 5LP				
Drawing: Ground Floor Plan As Proposed				
Date:	Status:			
05/25	planning			
Drawn By:	Checked By:			
JB	SH			



Chartered Practice

Colony Architects Ltd.
The Wine Store, Brewery
Court, Theale, Reading, RG7 5AJ
+44 (0)118 380 0328
hello@colonyarchitects.com
colonyarchitects.com

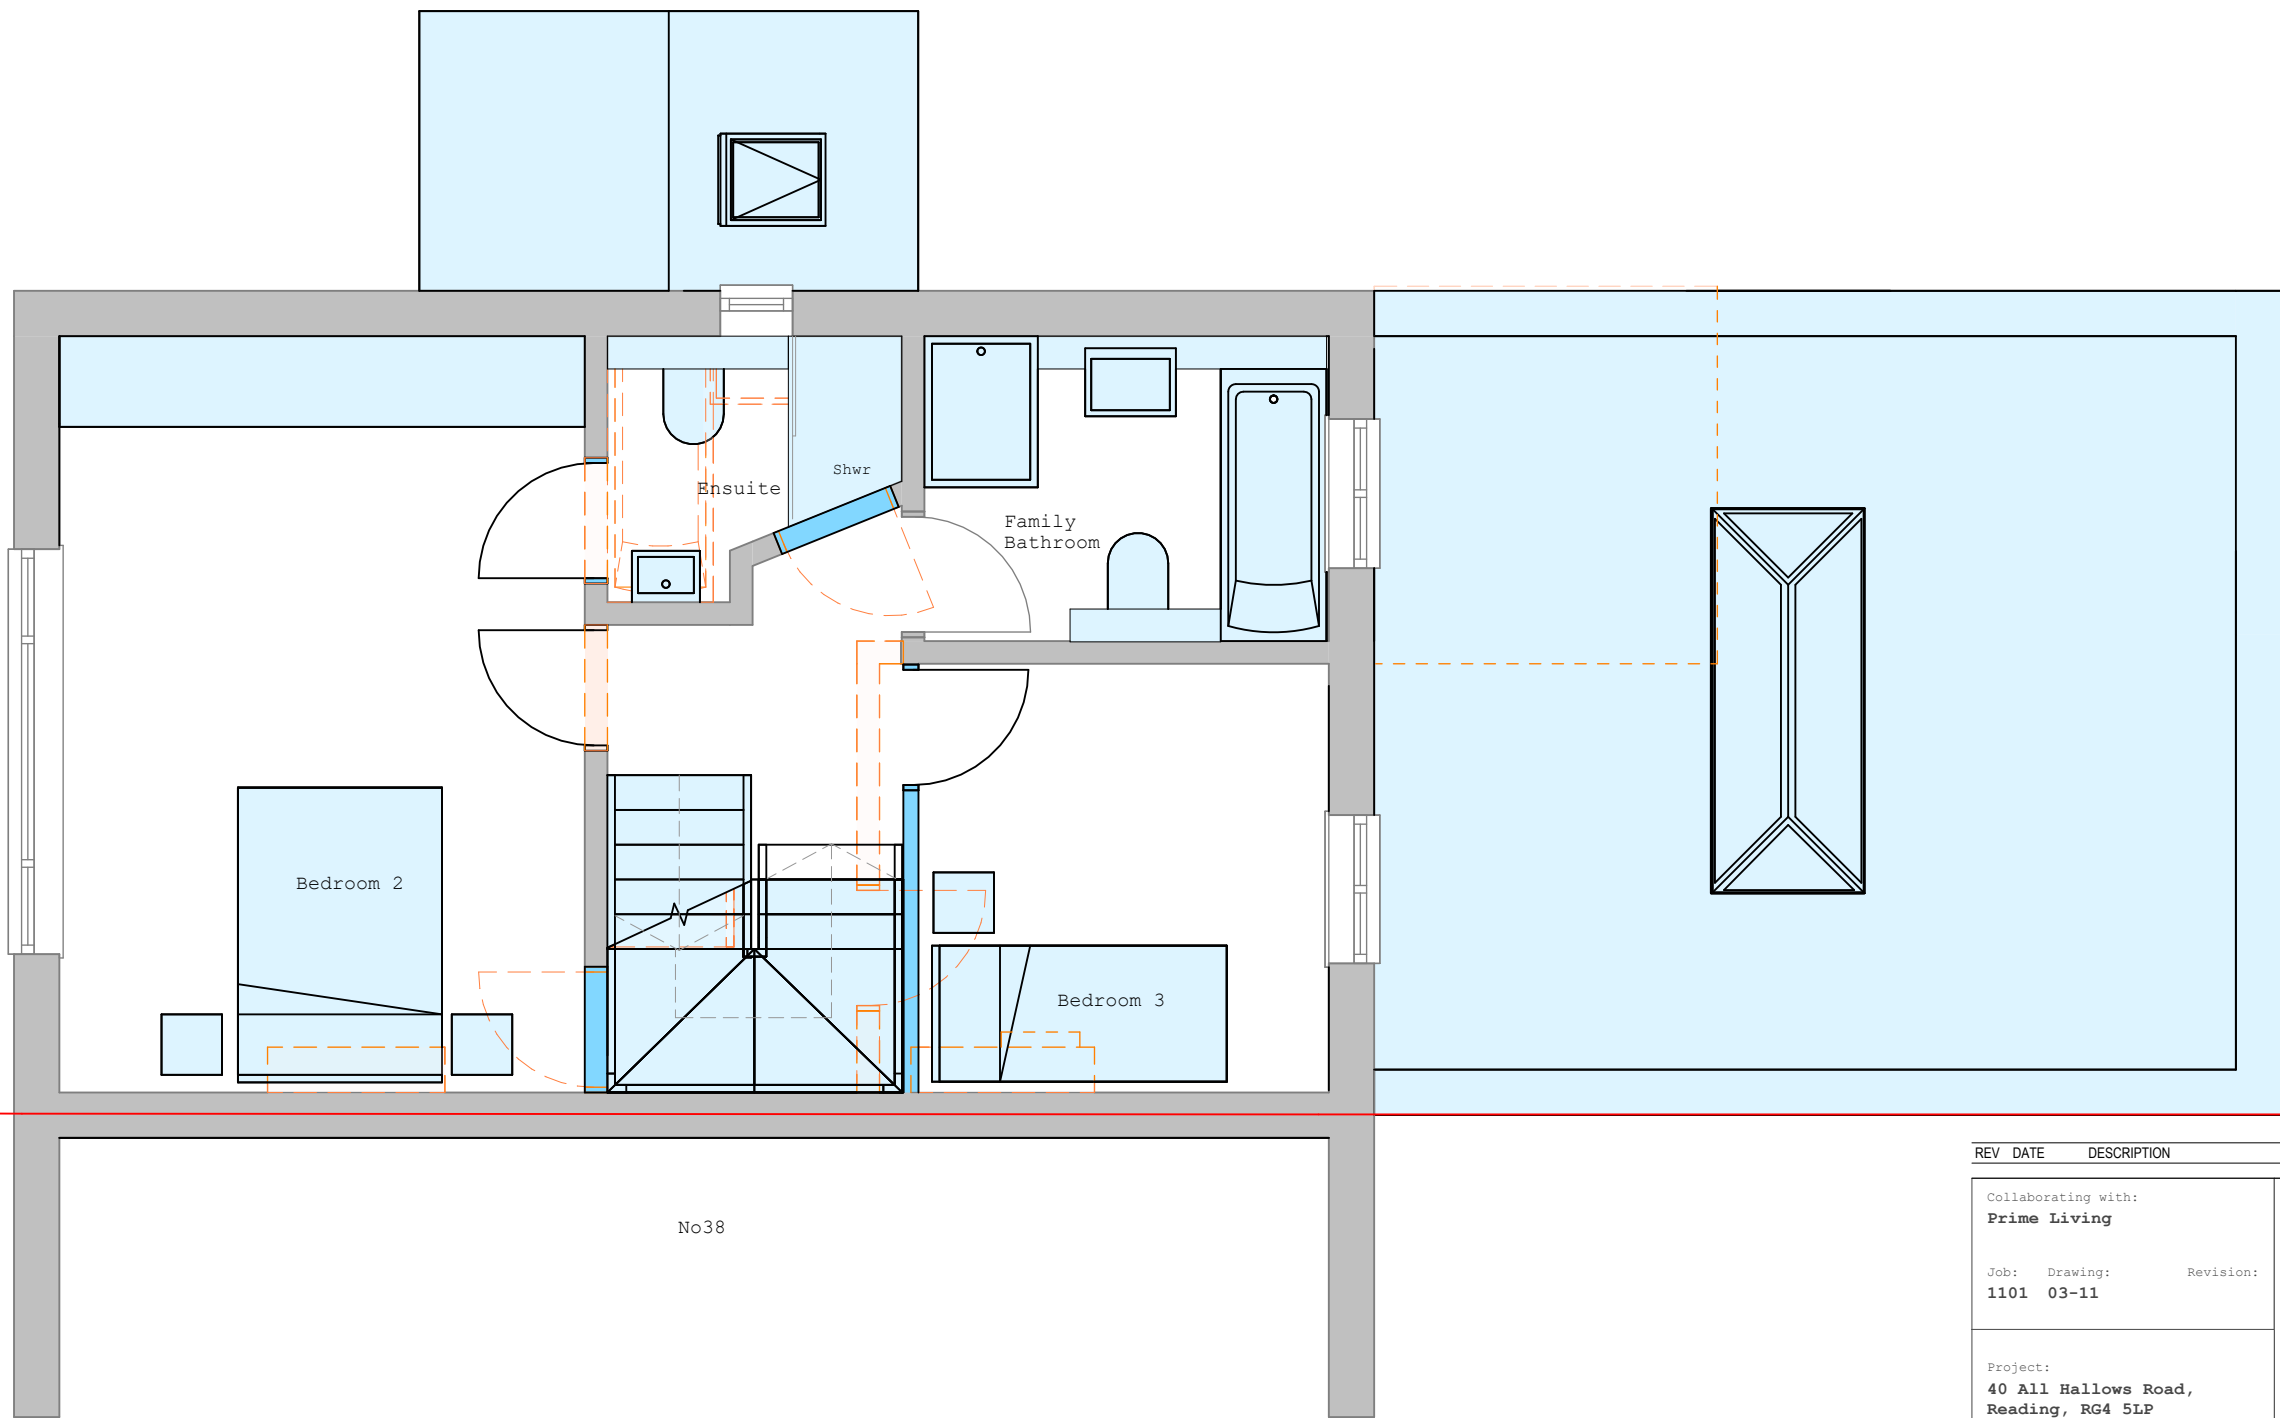


REV		DATE		DESCRIPTION
Collaborating with: Prime Living				
Job:		Drawing:		Revision:
1101		03-11		
Project: 40 All Hallows Road, Reading, RG4 5LP				
Drawing: First Floor Plan As Proposed				
Date:		Status:		
05/24		planning		
Drawn By:		Checked By:		
JB		SH		




Chartered Practice

Colony Architects Ltd.
The Wine Store, Brewery
Court, Theale, Reading, RG7 5AJ
+44 (0)118 380 0328
hello@colonyarchitects.com
colonyarchitects.com


- existing structure
- existing structure to be demolished
- proposed structure

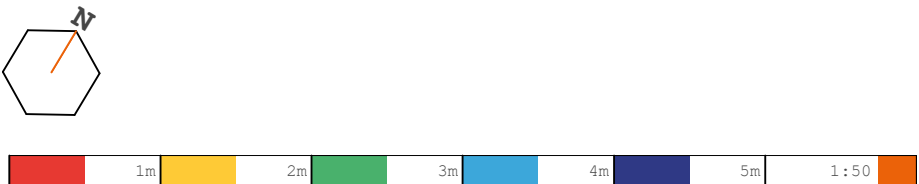

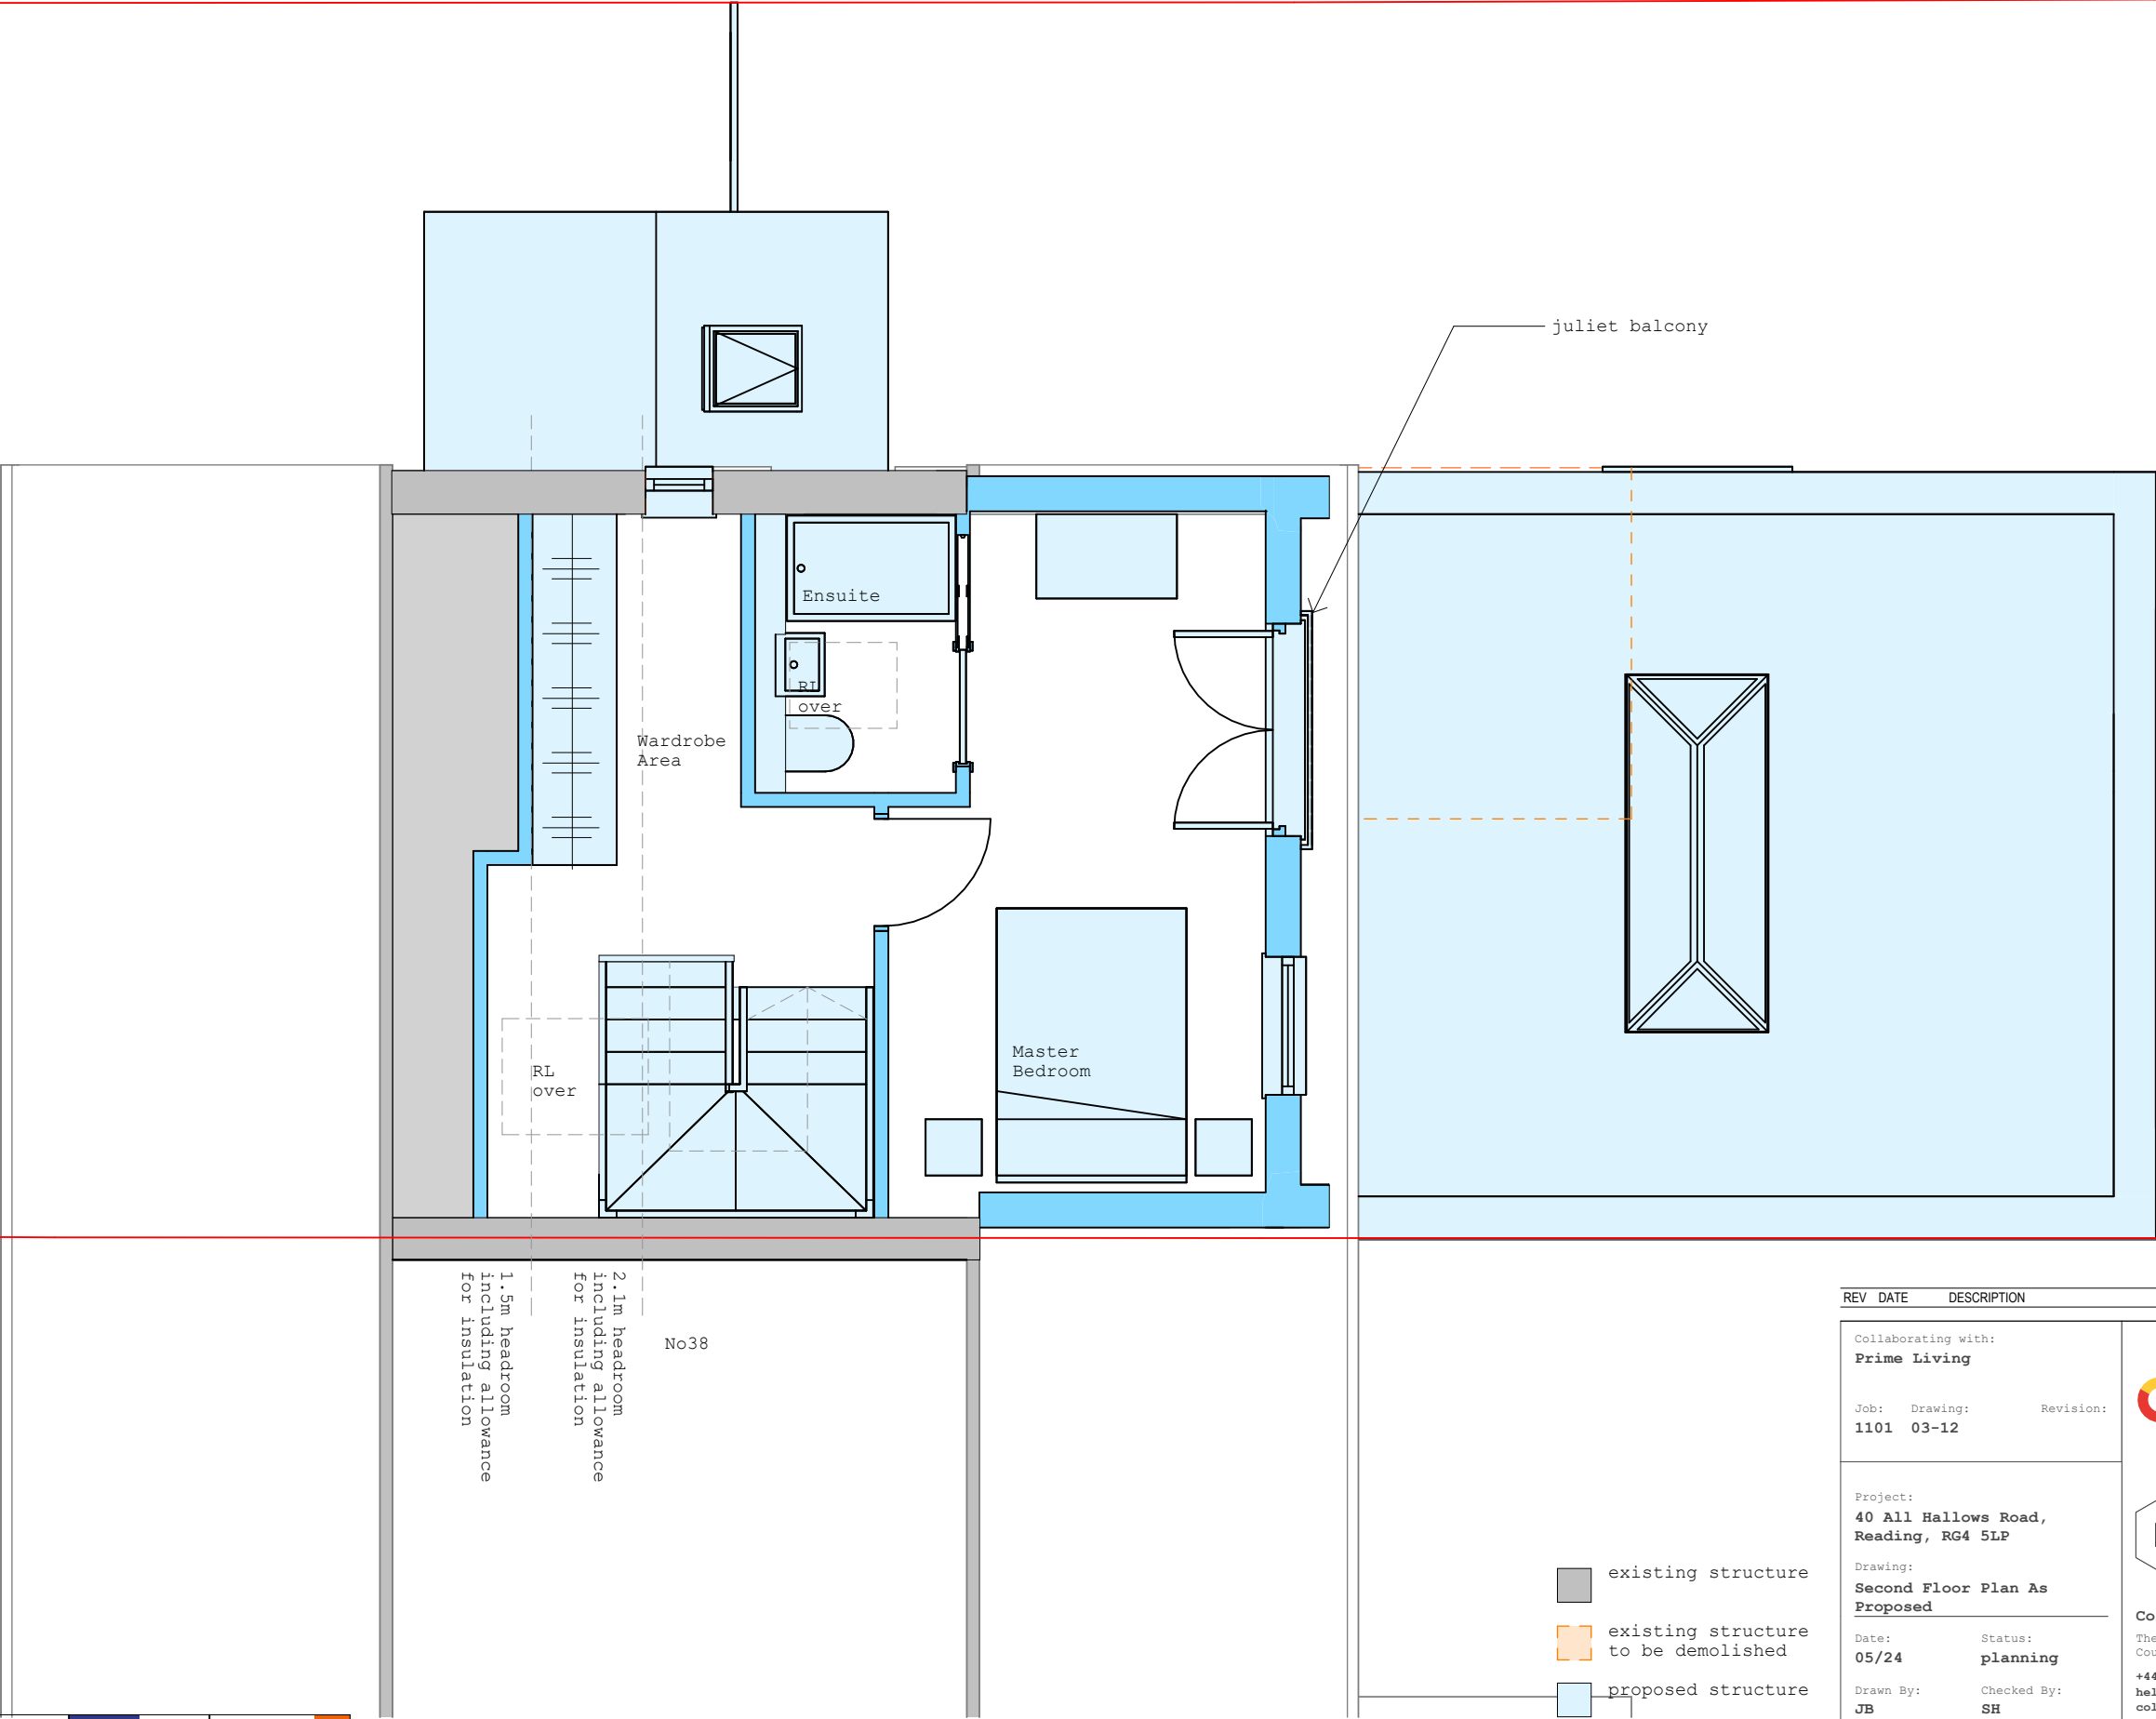

REV	DATE	DESCRIPTION
Collaborating with: Prime Living		
Job:	Drawing:	Revision:
1101	03-12	
Project: 40 All Hallows Road, Reading, RG4 5LP		
Drawing: Second Floor Plan As Proposed		
Date:	Status:	
05/24	planning	
Drawn By:	Checked By:	
JB	SH	

Chartered Practice
Colony Architects Ltd.
The Wine Store, Brewery
Court, Theale, Reading, RG7 5AJ
+44 (0)118 380 0328
hello@colonyarchitects.com
colonyarchitects.com

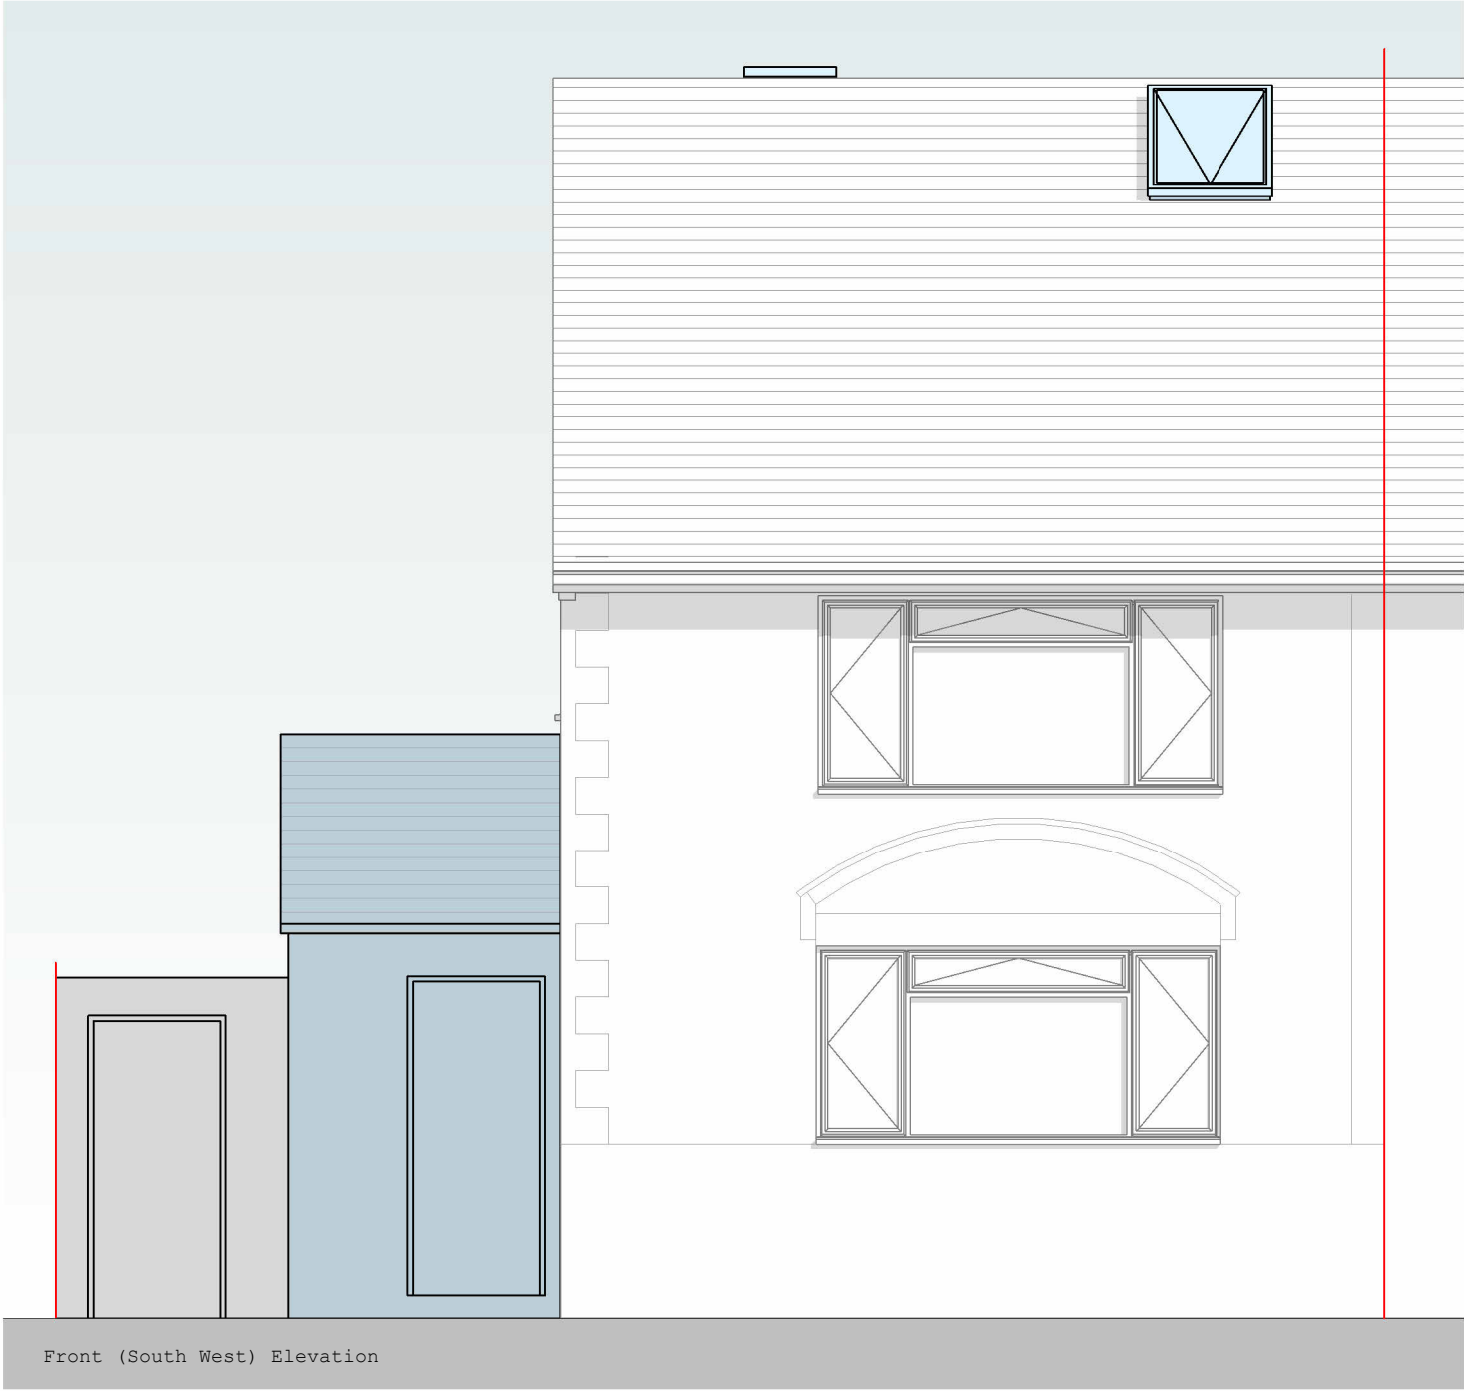

Front (South West) Elevation



Rear (North East) Elevation



REV	DATE	DESCRIPTION
Collaborating with: Prime Living		
Job:	Drawing:	Revision:
1101	05-10	
Project: 40 All Hallows Road, Reading, RG4 5LP		
Drawing: Proposed Elevations - Sheet 1		
Date:	Status:	
10/2025	planning	
Drawn By:	Checked By:	
JB	SH	
  Chartered Practice Colony Architects Ltd. The Wine Store, Brewery Court, Theale, Reading, RG7 5AJ +44 (0)118 380 0328 hello@colonyarchitects.com colonyarchitects.com		



Side (North West) Elevation



REV		DATE		DESCRIPTION
Collaborating with: Prime Living				
Job:	Drawing:	Revision:		
1101	05-11			
Project: 40 All Hallows Road, Reading, RG4 5LP				
Drawing: Proposed Elevations - Sheet 2				
Date:	Status:			
10/2025	planning			
Drawn By:	Checked By:			
JB	SH			
				
				
Colony Architects Ltd. The Wine Store, Brewery Court, Theale, Reading, RG7 5AJ +44 (0)118 380 0328 hello@colonyarchitects.com colonyarchitects.com				