


NOTES:
All dimensions must be checked on site and not scaled from this drawing.



FRONT ELEVATION

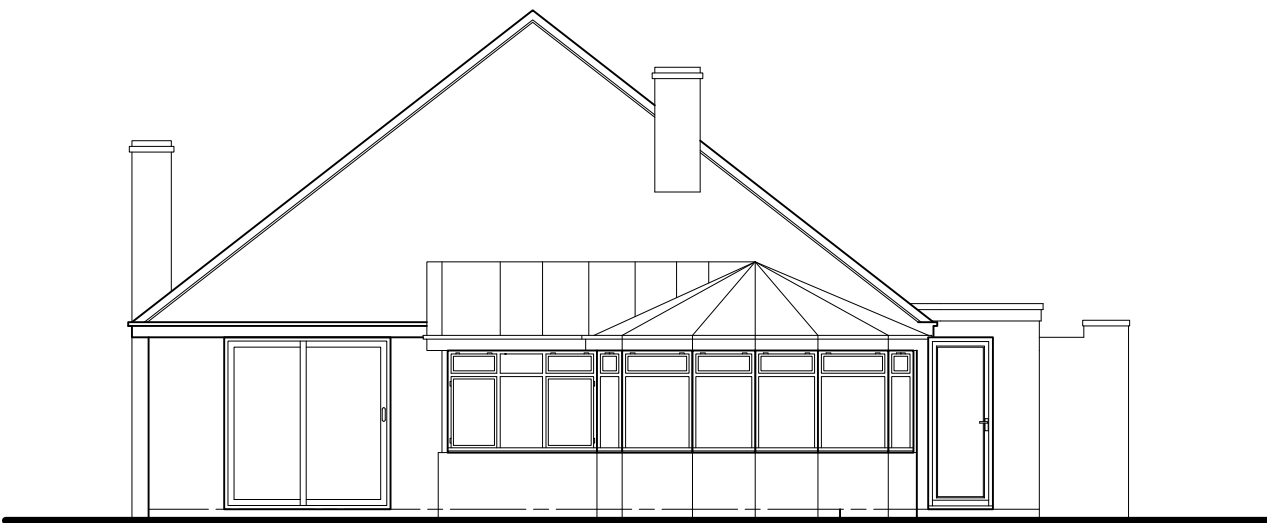


REAR ELEVATION




SIDE ELEVATION




SIDE ELEVATION

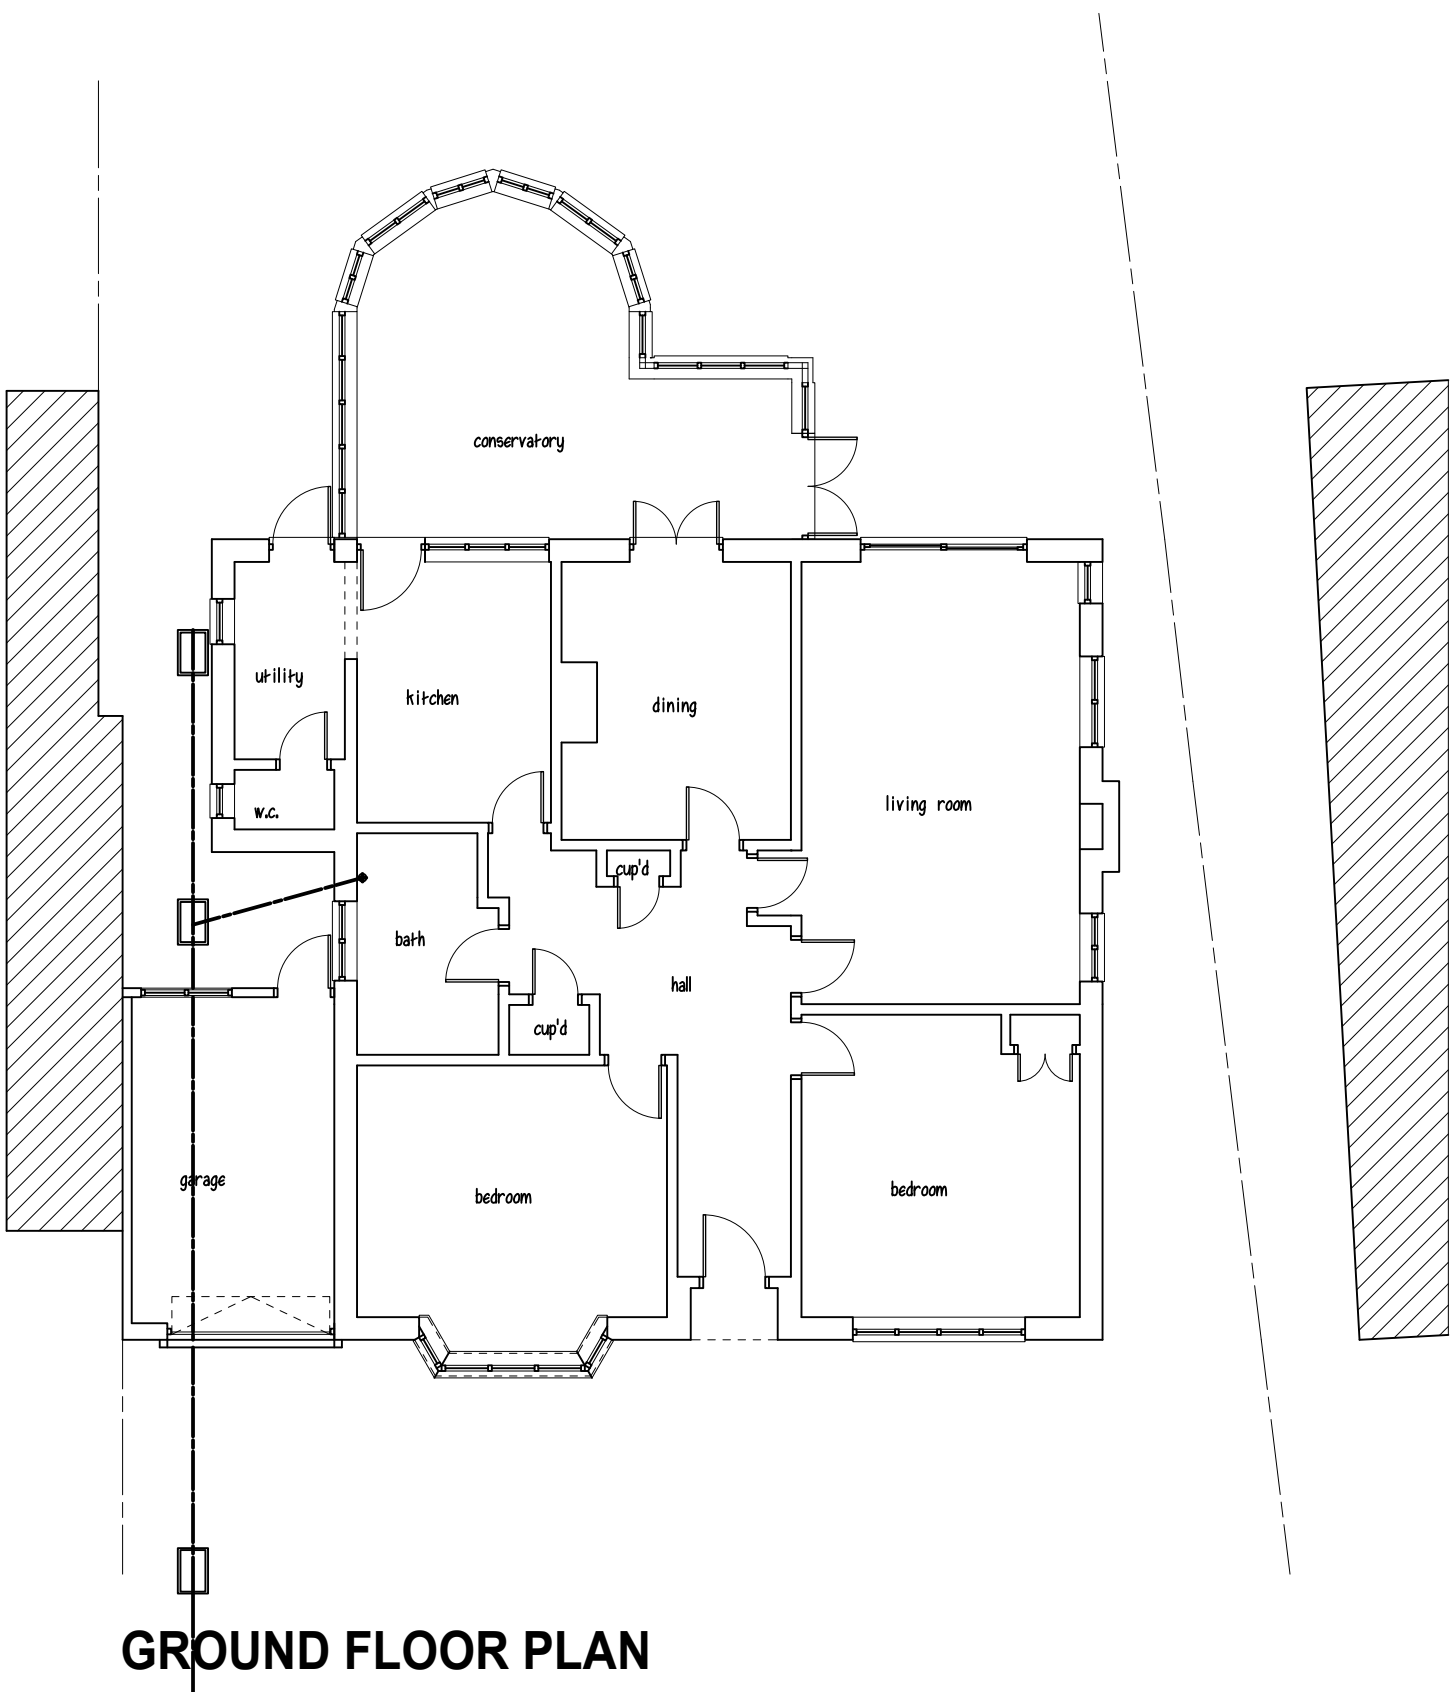

GROUND FLOOR PLAN

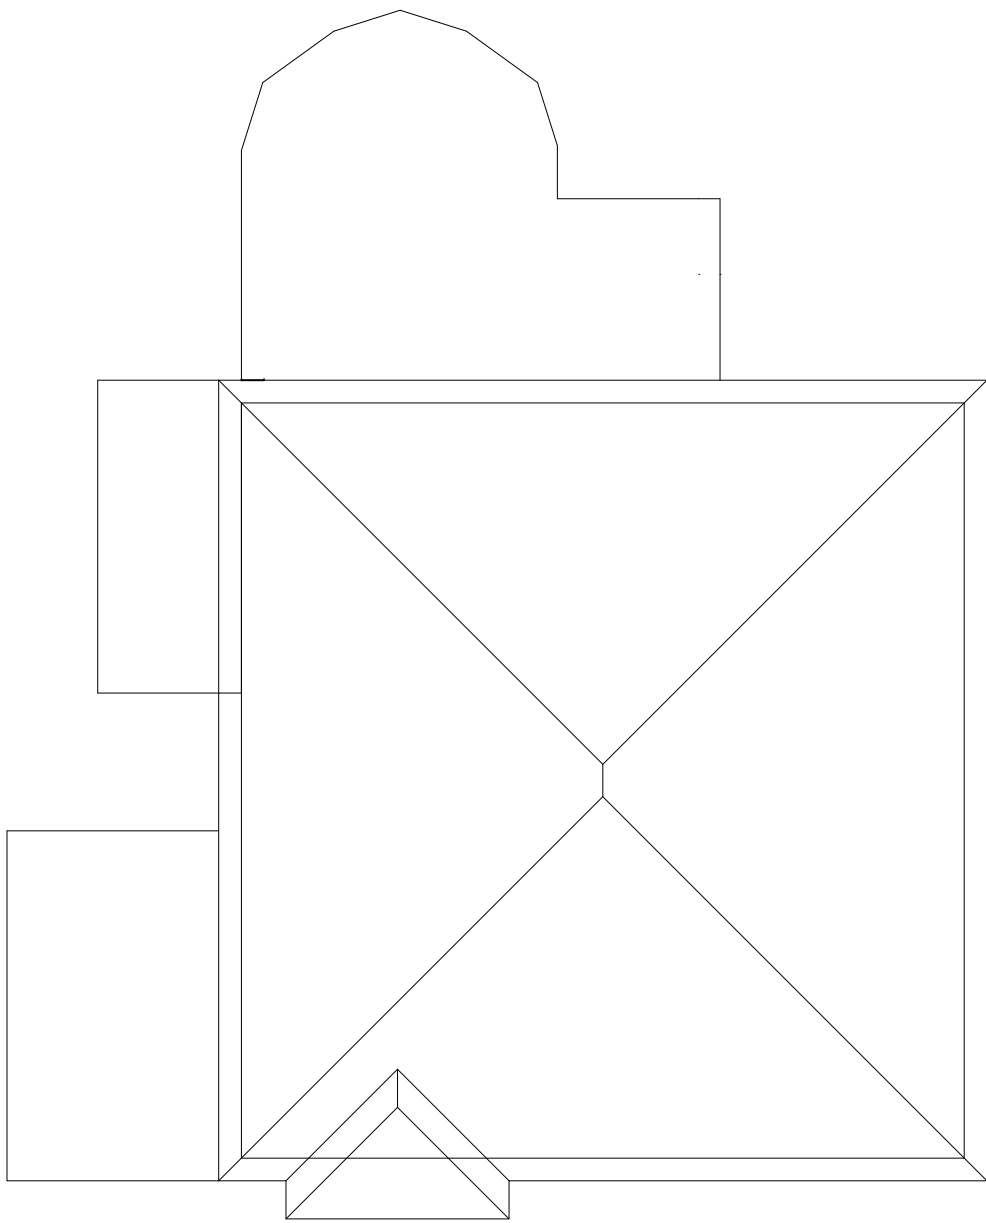

LOFT PLAN

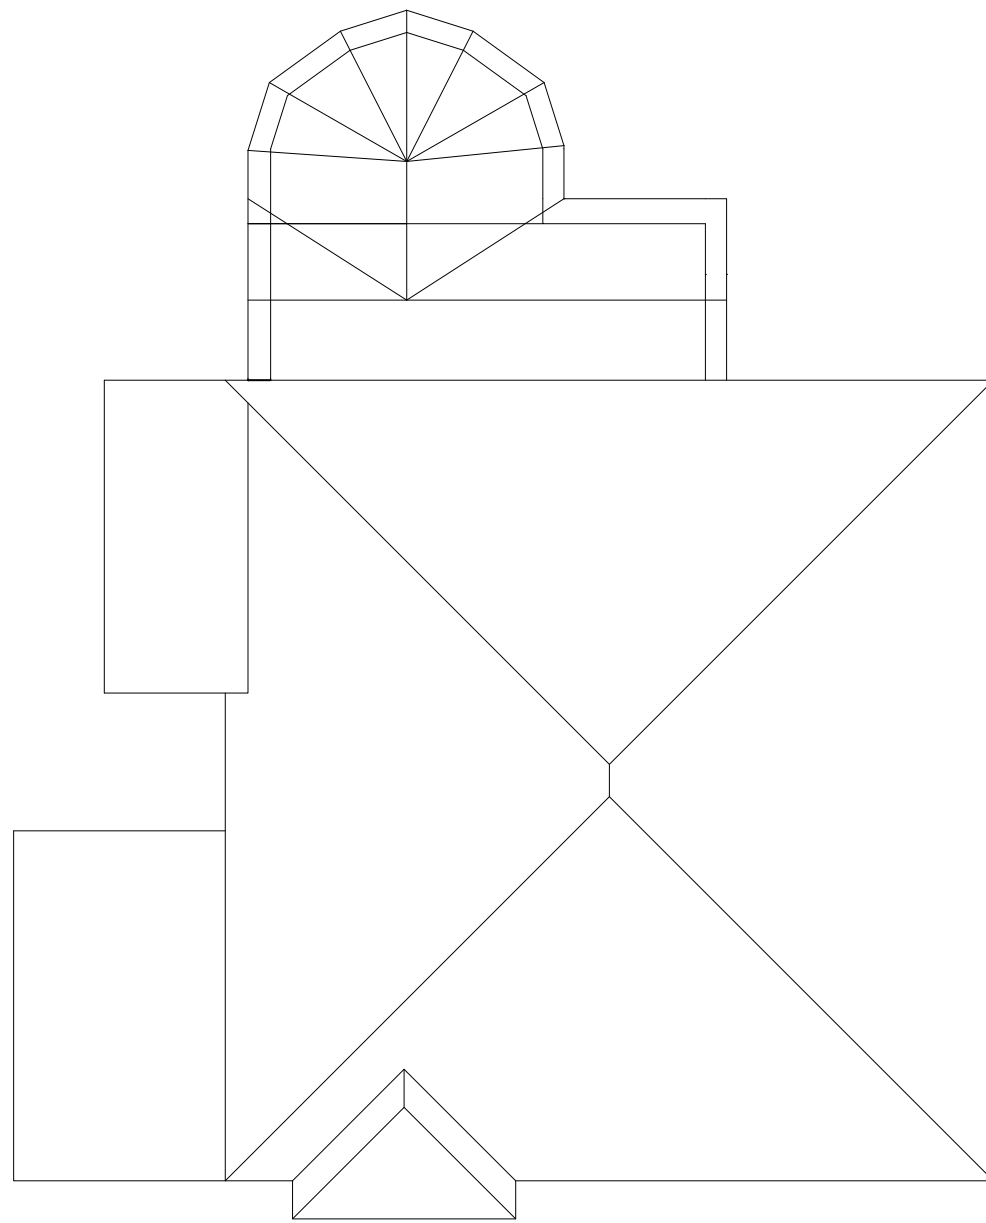

ROOF PLAN



A	-	-
	Date	Revisions
©copyright		
Client		
MR F. NARTEY		
Job Title		
14 RICHMOND ROAD CAVERSHAM BERKS RG4 7PP		
Drawing Title		
EXISTING PLANS AND ELEVATIONS		
Scale		
1:100 @ A1		
Date		Drawn by
Drg No.		Rev.
0808/25/01		