


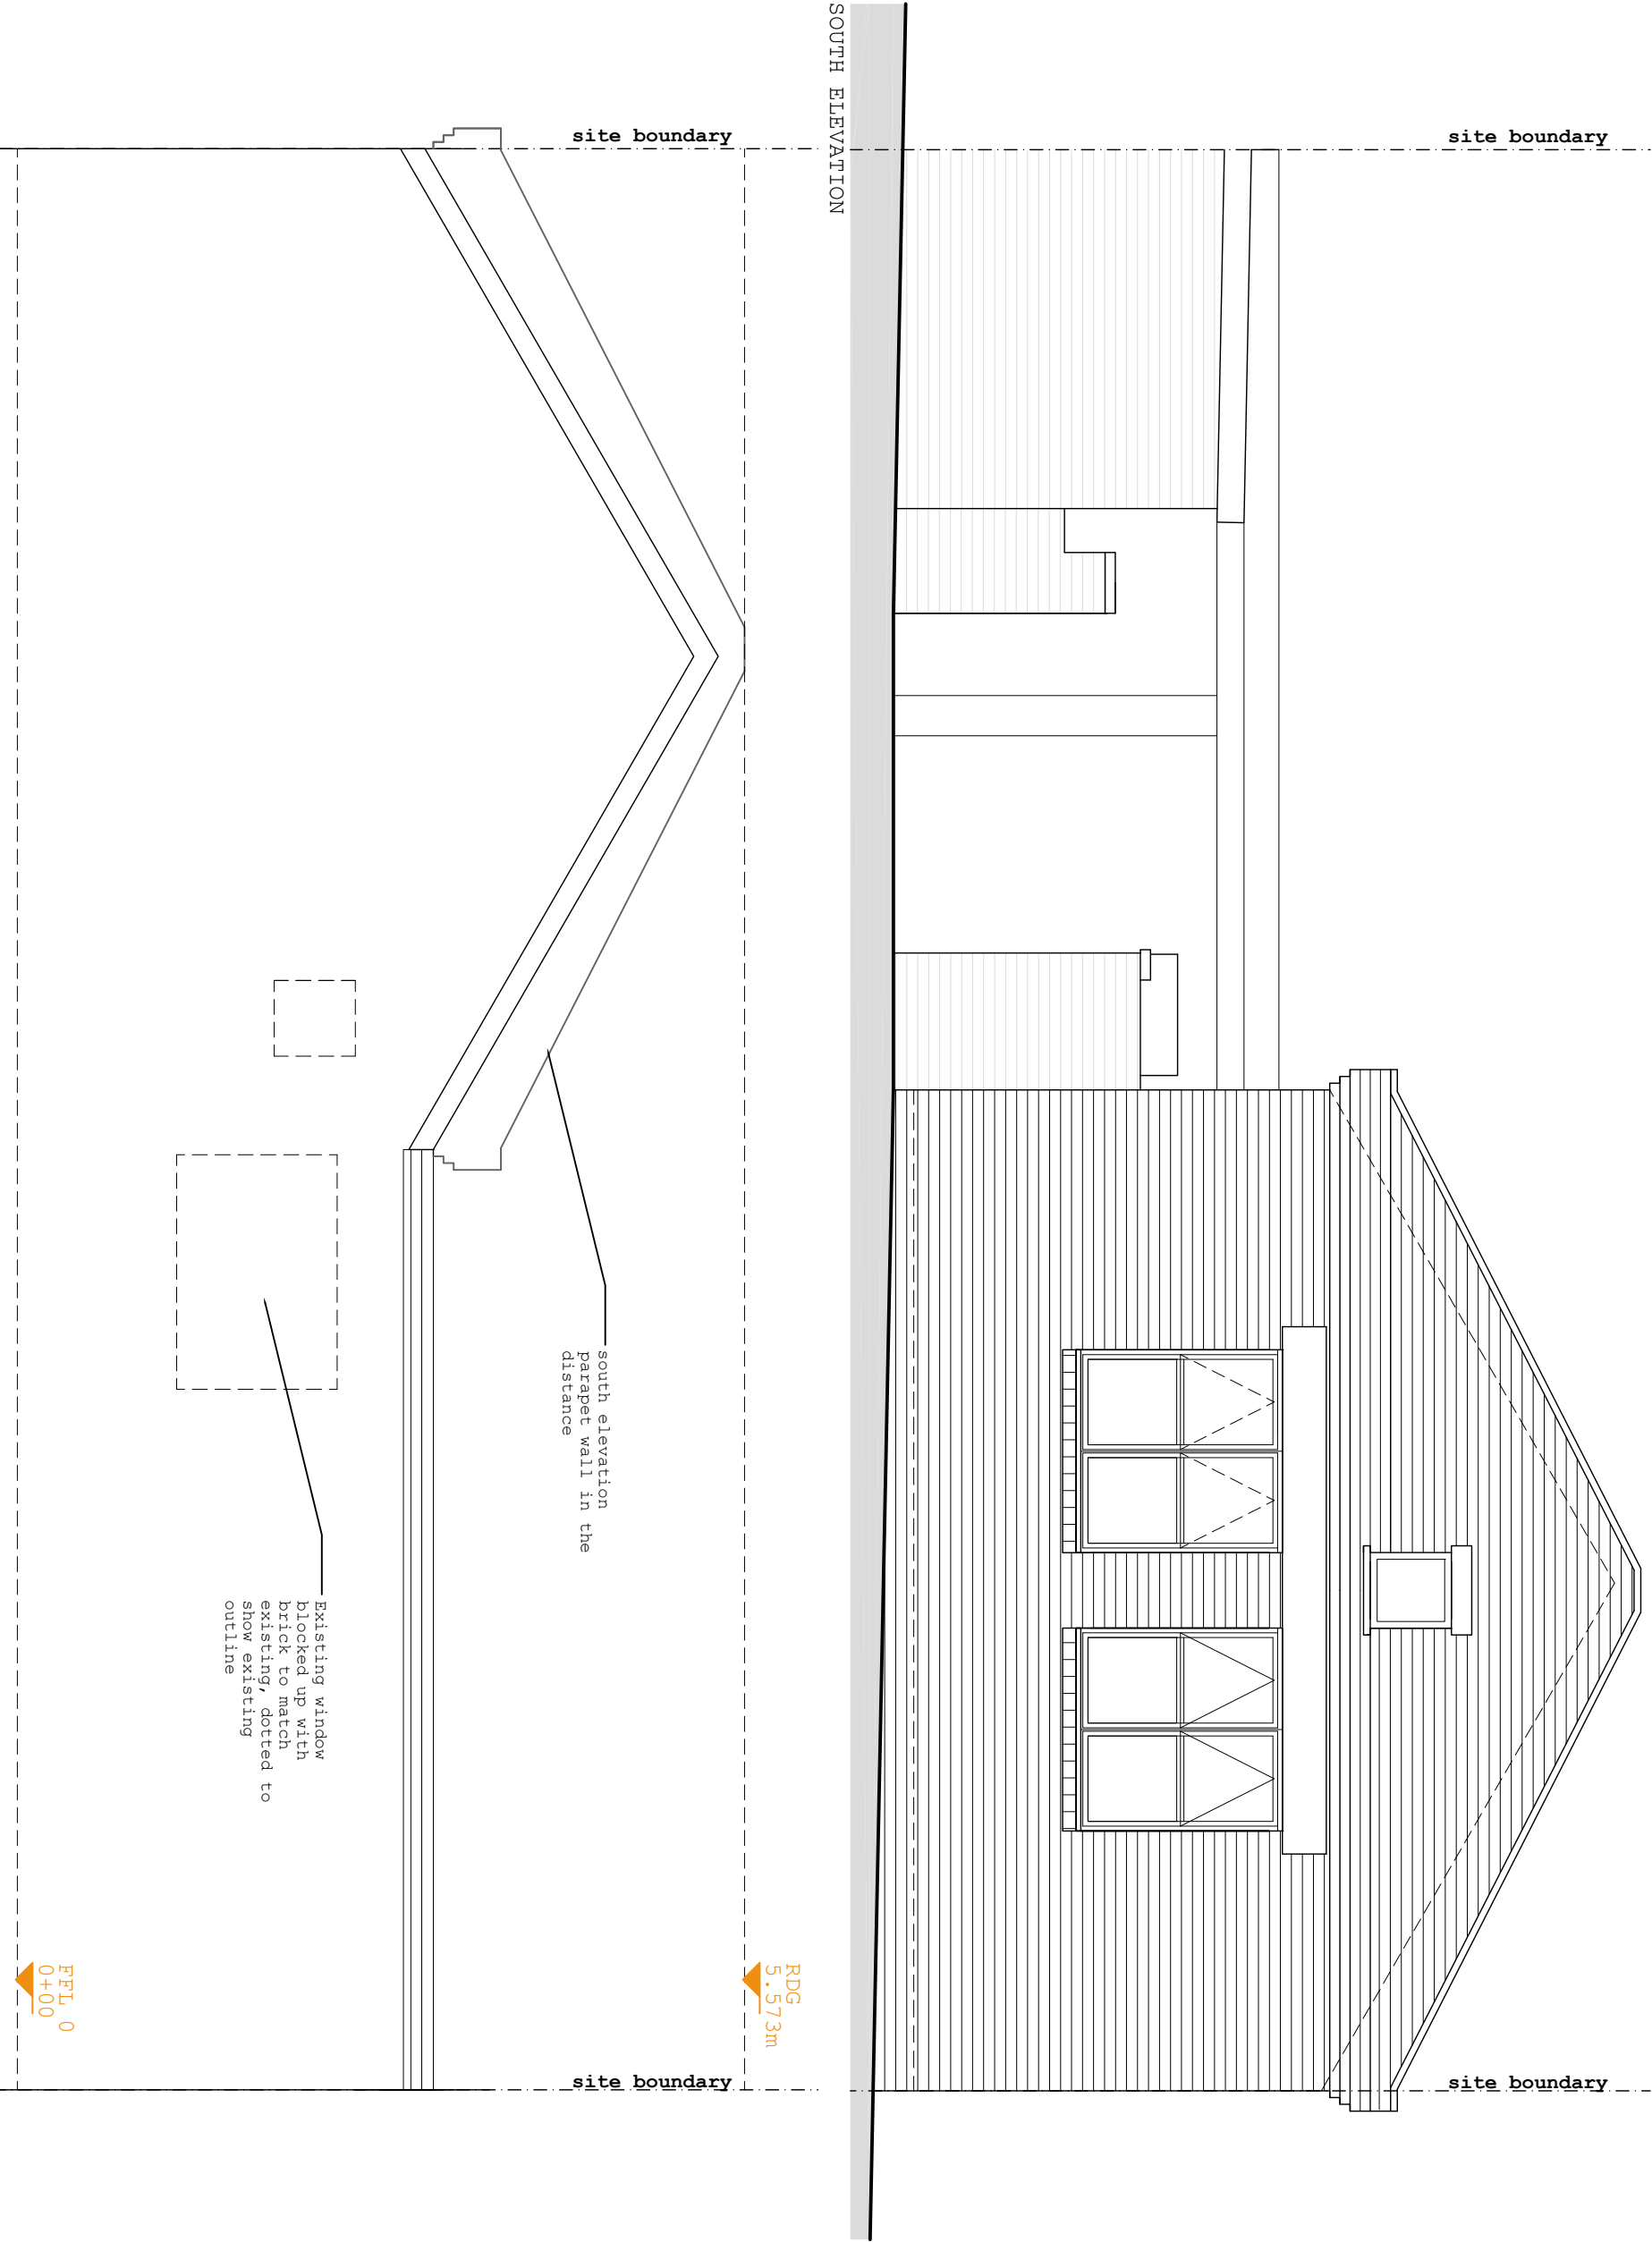

NORTH ELEVATION

SOUTH ELEVATION

all drawings remain the copyright of colony and cannot be reproduced on whole or part without our approval. this drawing is for planning purposes only and not a construction issue documents & drawings are not to be altered without the consent of colony dimensional accuracy only applies to the written notation drawings issued by colony are to be cross-referenced where necessary with other relevant consultants' information. if any contradiction is found in the drawing set, or if you are in any doubt, ask the architect.



collaborating with:
client name
Pankaj Ratchura

Job: 976
Drawing: 04-11
Revision: B

Project:
1-3 Tidmarsh Street
RG30 1HX

Drawing Name:
Front & Rear Elevation
As Proposed

Date:
01.2025

Drawn By:
OA

Status:
planning

Checked By:
EK



Chartered Practice

Colony Architects Ltd.
The Wine Store, Brewery Court,
Theale, Reading, RG7 5AJ
+44 (0)118 380 0328
hello@colonyarchitects.com
colonyarchitects.com