


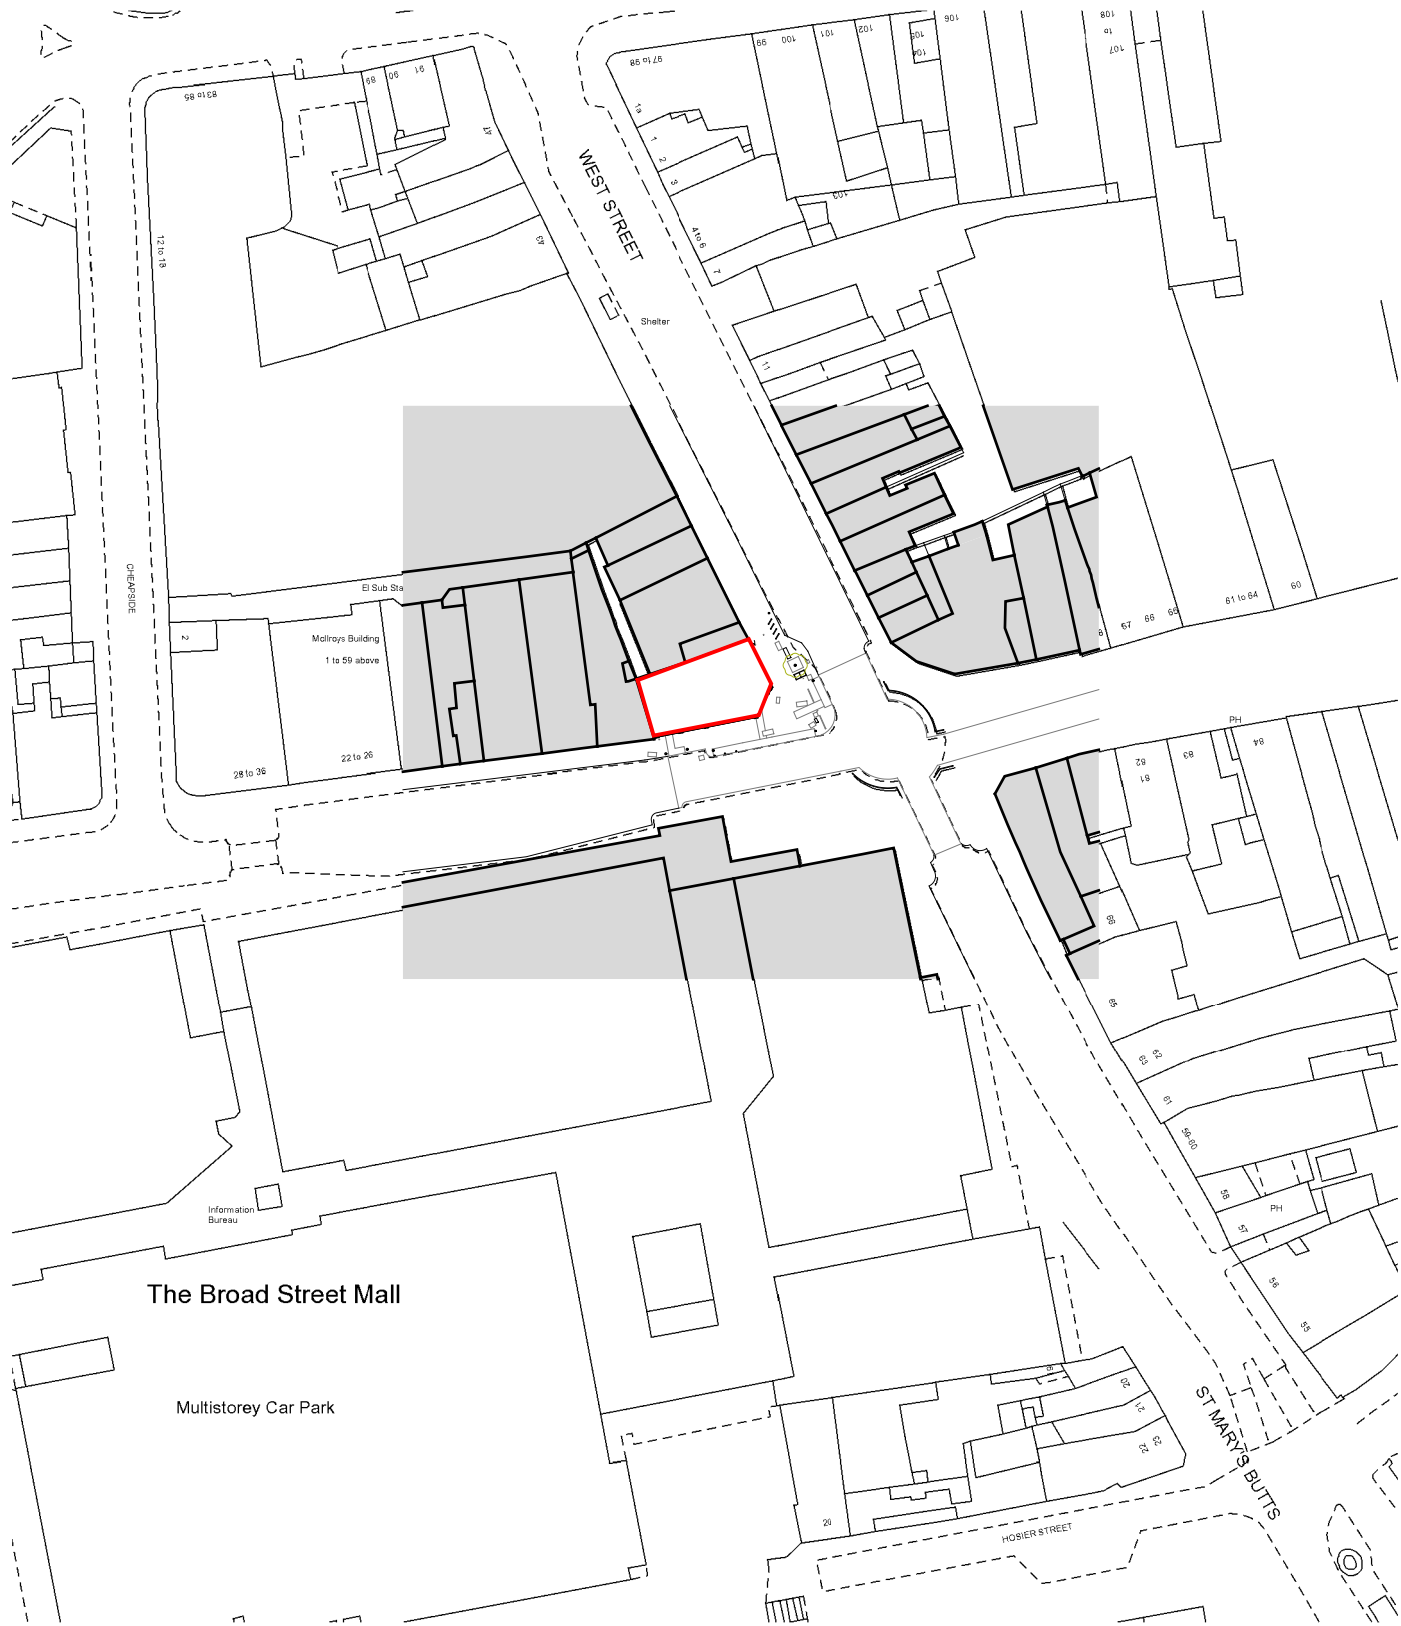

Dimensions are not to be scaled from this drawing.			
This drawing is based on current available information and should not be relied on as accurate measurements of usable space.			
This drawing is the property of the Colman Partnership Ltd. and Copyright is reserved by them. The drawing is issued on condition that it is not copied or disclosed by or to any unauthorised persons without the prior consent in writing of the Colman Partnership Ltd.			
Rev	Notes	By	Date
P1	Planning Issue	TD	06/10/25



Key
Application Boundary

0 10 25 50m

PLANNING ISSUE

Project
200-202 Broad Street
Reading RG1 7QJ

Title
Location Plan

Scale 1:1250 @ A3	Date 19/11/2020
Drawn by DLA	Checked by Proj. Arch. Checked By Manager
Drawing No. 20033/P-5(--)-001	Revision P1

The Colman Partnership Limited
27 Harcourt Street
London
W1H 4HP


Telephone: 020 7535 2040
Facsimile : 020 7535 2041
email: projects@colmanarchitects.co.uk

www.colmanarchitects.co.uk

CAD Filename: SP1E3
SDATES



WEST STREET

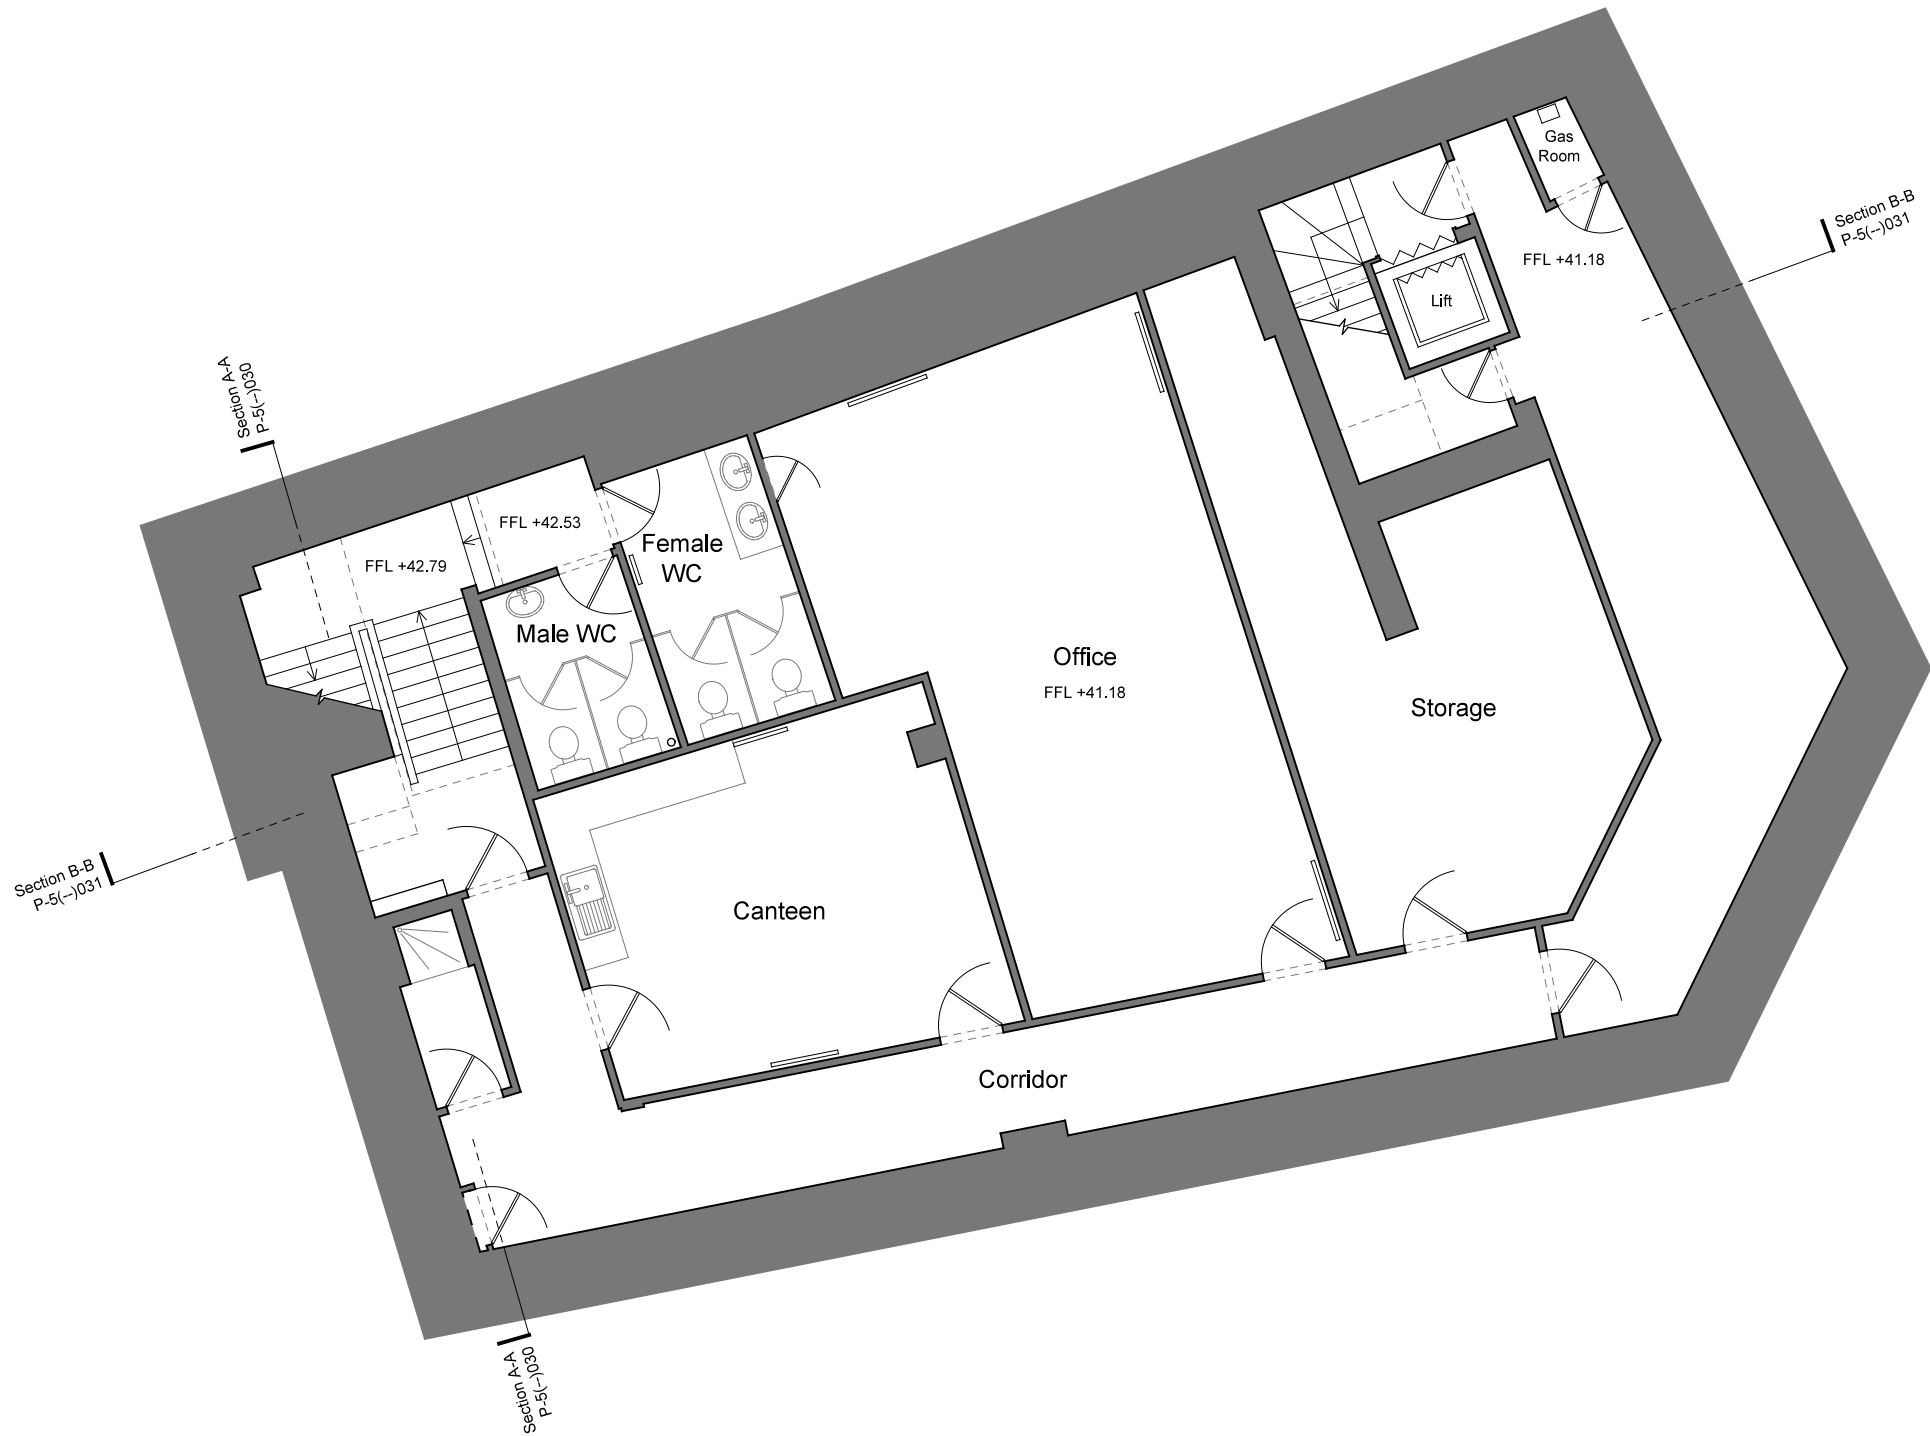

OXFORD ROAD

PLANNING ISSUE



Project
200-202 Broad Street
Reading RG1 7QJ

Title
Existing Basement Plan

Scale 1:100 @ A3 1:50 @ A1	Date 19/11/2020
Drawn by DLA	Checked by Proj. Arch. Checked By Manager
Drawing No. 20033/P-5(-)009	Revision P1

The Colman Partnership Limited
27 Harcourt Street
London W1H 4HP
Telephone: 020 7535 2040
Facsimile: 020 7535 2041
email: projects@colmanarchitects.co.uk

www.colmanarchitects.co.uk

CAD Filename: \$FILES
SDATES

Dimensions are not to be scaled from this drawing.
This drawing is based on current available information and should not be relied on as accurate measurements of usable space.
This drawing is the property of the Colman Partnership Ltd. and Copyright is reserved by them. The drawing is issued on condition that it is not copied or disclosed by or to any unauthorised persons without the prior consent in writing of the Colman Partnership Ltd.

0 2 4m

Rev	Notes	By	Date
P1	Planning Issue	TD	06/10/25



PLANNING ISSUE



Project
200-202 Broad Street
Reading RG1 7QJ

Title
Existing Ground Floor Plan

Scale 1:100 @ A3 1:50 @ A1	Date 19/11/2020
Drawn by DLA	Checked by Proj. Arch. Checked By Manager
Drawing No. 20033/P-5(--)-010	Revision P1

The Colman Partnership Limited
27 Harcourt Street
London
W1H 4HP

Telephone: 020 7535 2040
Facsimile : 020 7535 2041
email: projects@colmanarchitects.co.uk

www.colmanarchitects.co.uk

Dimensions are not to be scaled from this drawing.
This drawing is based on current available information and should not be relied on as accurate measurements of usable space.
This drawing is the property of the Colman Partnership Ltd. and Copyright is reserved by them. The drawing is issued on condition that it is not copied or disclosed by or to any unauthorised persons without the prior consent in writing of the Colman Partnership Ltd.

024m


Rev	Notes	By	Date
P1	Planning Issue	TD	06/10/25

Key

Application Boundary (232m)




WEST STREET

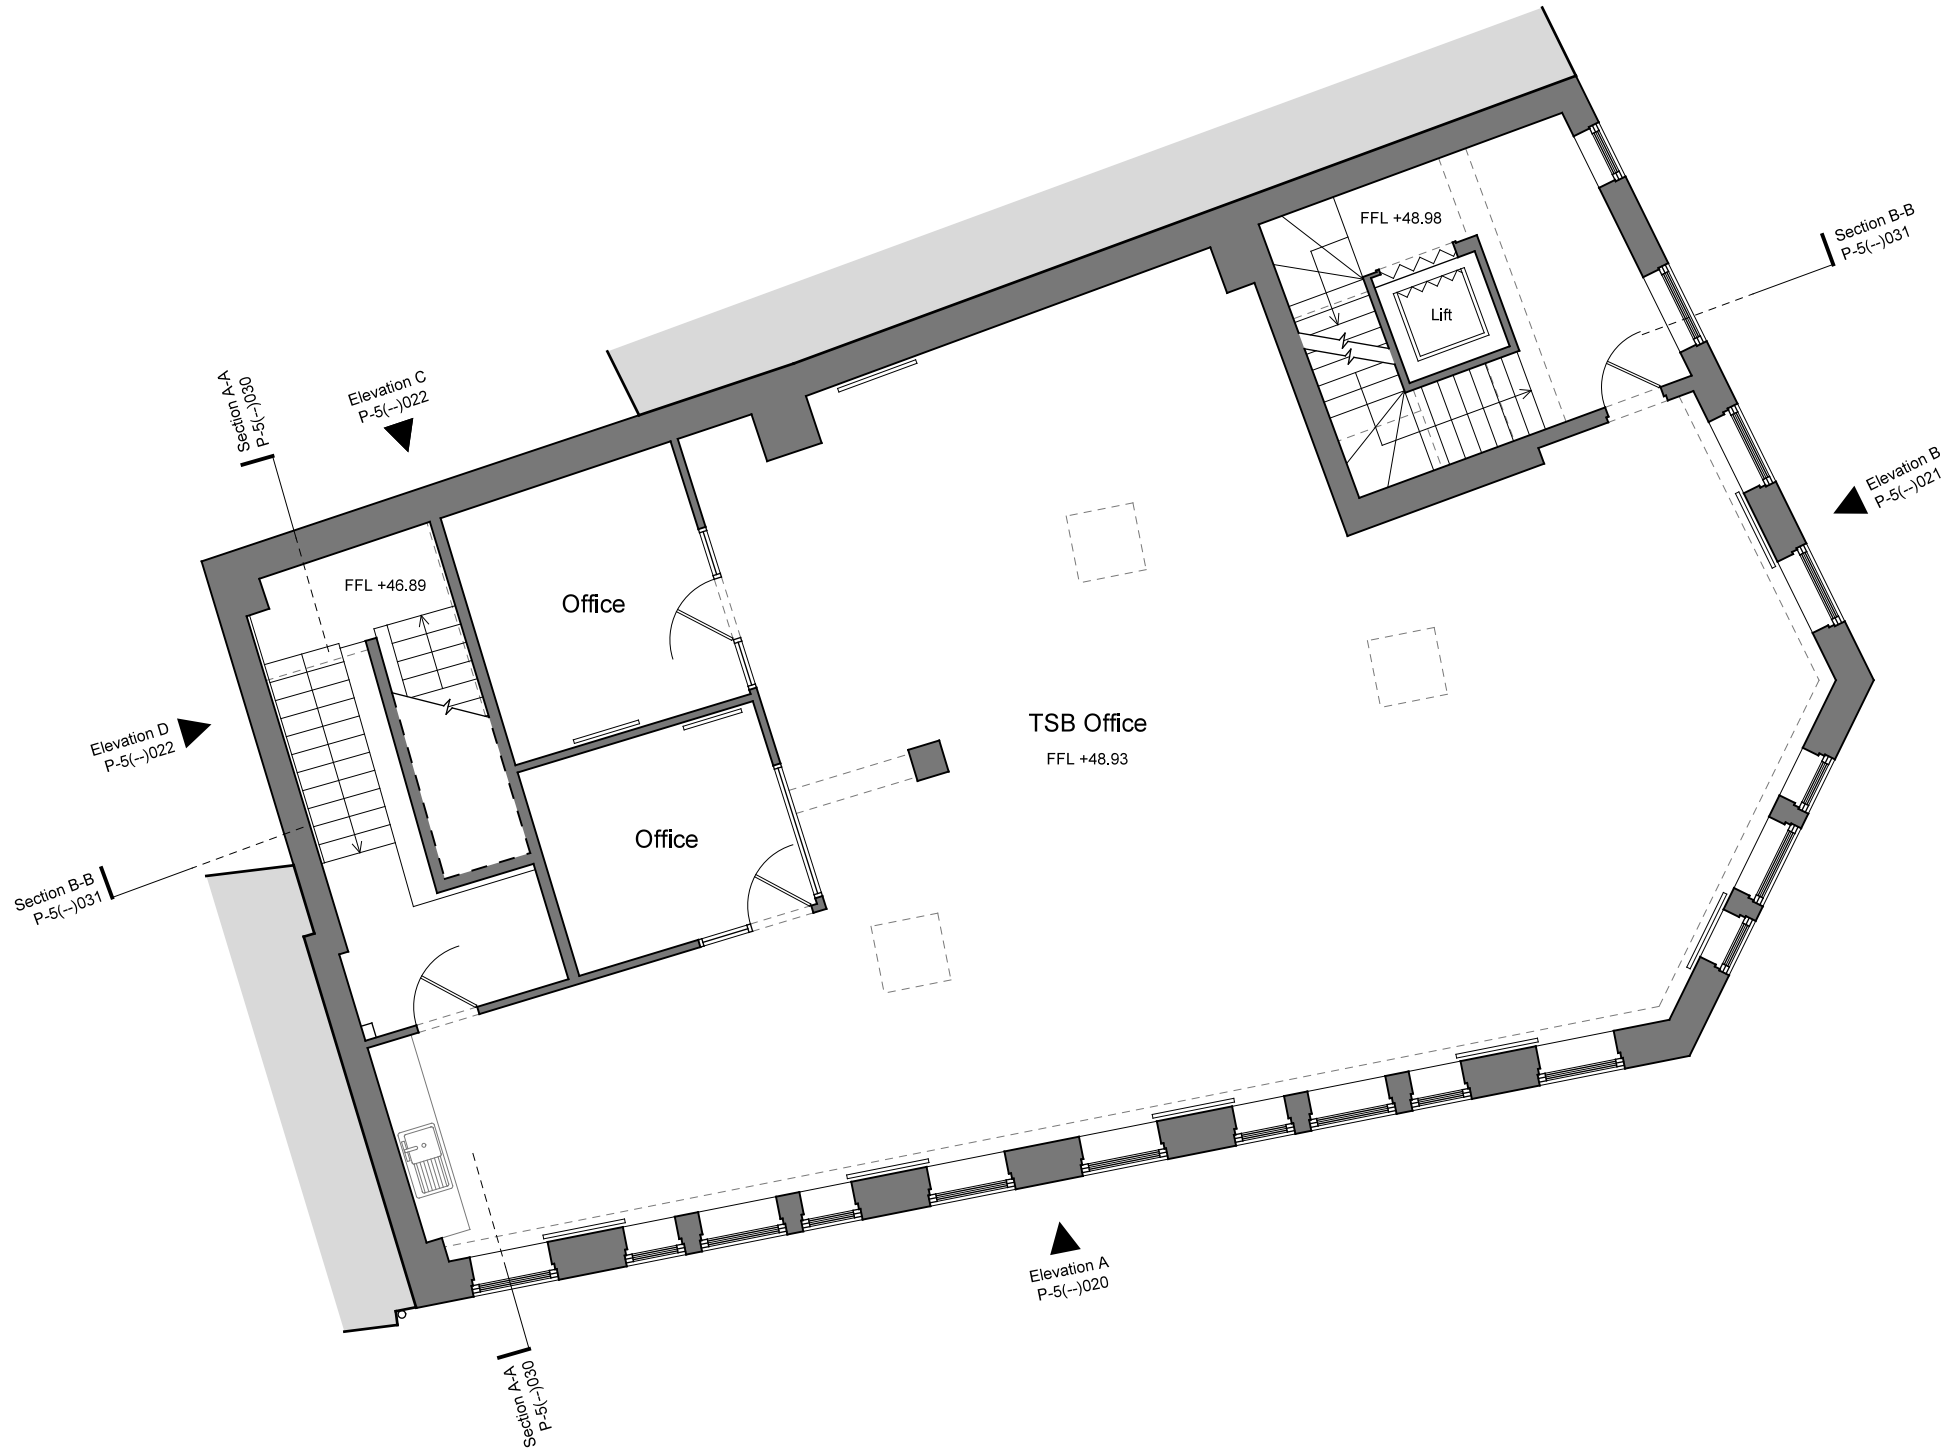

OXFORD ROAD

PLANNING ISSUE

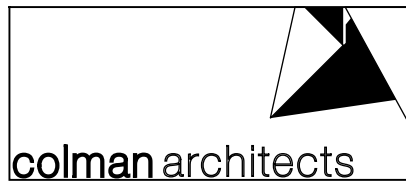

Project
200-202 Broad Street
Reading RG1 7QJ

Title
Existing First Floor Plan

Scale 1:100 @ A3 1:50 @ A1	Date 19/11/2020
Drawn by DLA	Checked by Proj. Arch. Checked By Manager
Drawing No. 20033/P-5(-)011	Revision P1
The Colman Partnership Limited 27 Harcourt Street London W1H 4HP Telephone: 020 7535 2040 Facsimile : 020 7535 2041 email: projects@colmanarchitects.co.uk www.colmanarchitects.co.uk	

CAD Filename: \$FILES
SDATES


Dimensions are not to be scaled from this drawing.
This drawing is based on current available information and should not be
relied on as accurate measurements of usable space.
This drawing is the property of the Colman Partnership Ltd. and Copyright is
reserved by them. The drawing is issued on condition that it is not copied or
disclosed by or to any unauthorised persons without the prior consent in
writing of the Colman Partnership Ltd.

0 2 4m

Rev	Notes	By	Date
P1	Planning Issue	TD	06/10/25



WEST STREET

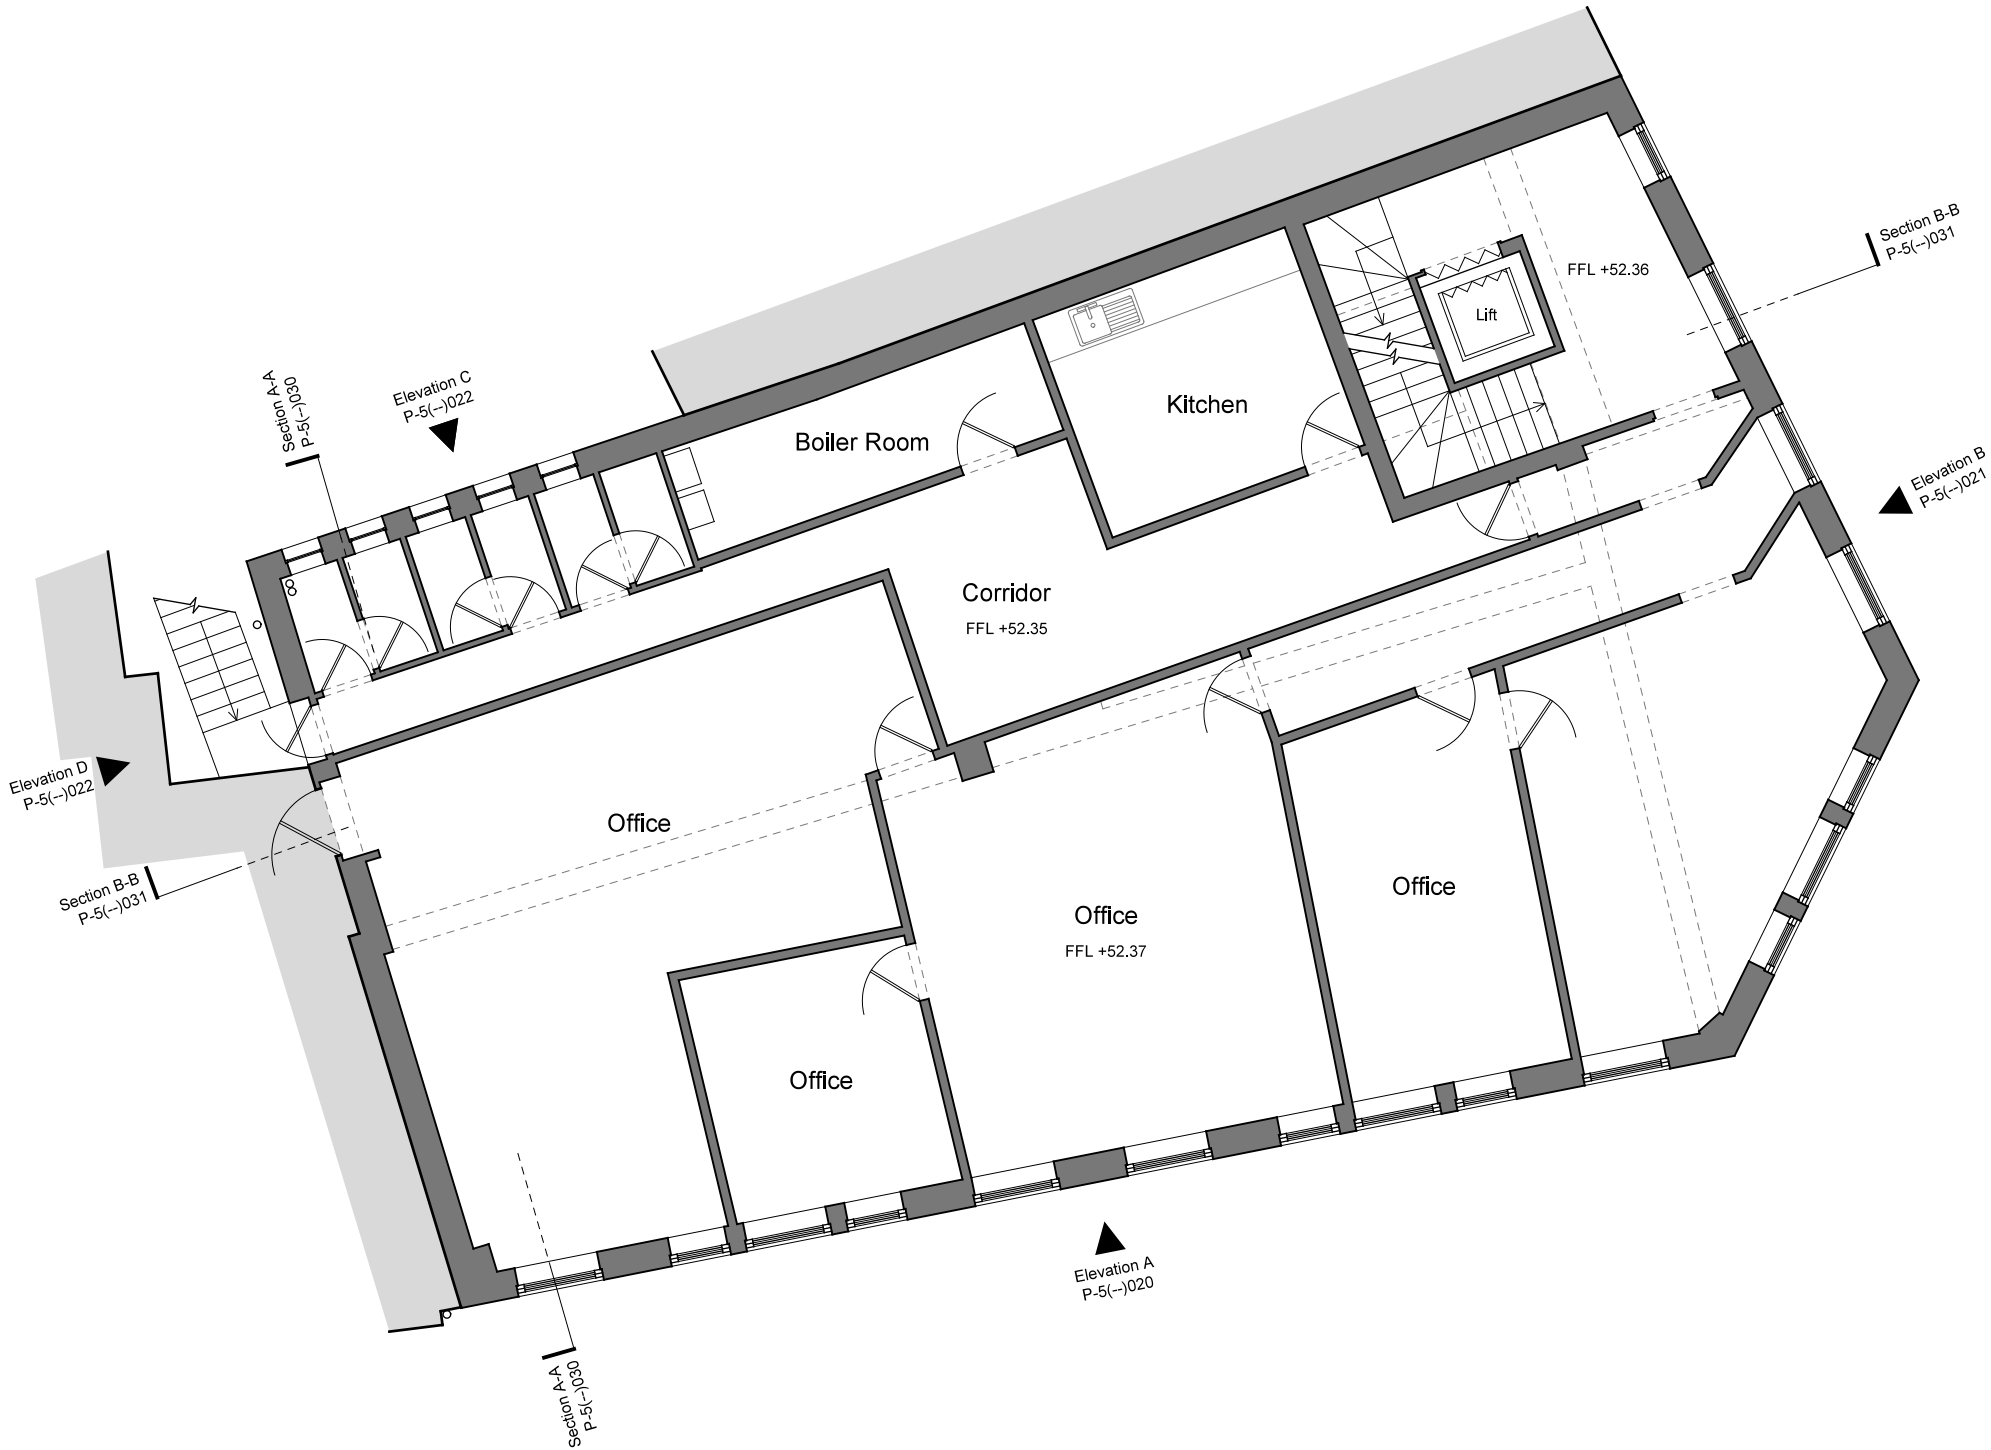

OXFORD ROAD

PLANNING ISSUE



Project
200-202 Broad Street
Reading RG1 7QJ

Title
Existing Second Floor Plan

Scale 1:100 @ A3 1:50 @ A1	Date 19/11/2020
Drawn by DLA	Checked by Proj. Arch. Checked By Manager
Drawing No. 20033/P-5(-)012	Revision P1

The Colman Partnership Limited
27 Harcourt Street
London
W1H 4HP

Telephone: 020 7535 2040
Facsimile : 020 7535 2041
email: projects@colmanarchitects.co.uk

www.colmanarchitects.co.uk

CAD Filename: \$FILES
SDATES


Dimensions are not to be scaled from this drawing.
This drawing is based on current available information and should not be
relied on as accurate measurements of usable space.
This drawing is the property of the Colman Partnership Ltd. and Copyright is
reserved by them. The drawing is issued on condition that it is not copied or
disclosed by or to any unauthorised persons without the prior consent in
writing of the Colman Partnership Ltd.

0 2 4m

Rev	Notes	By	Date
P1	Planning Issue	TD	06/10/25



WEST STREET

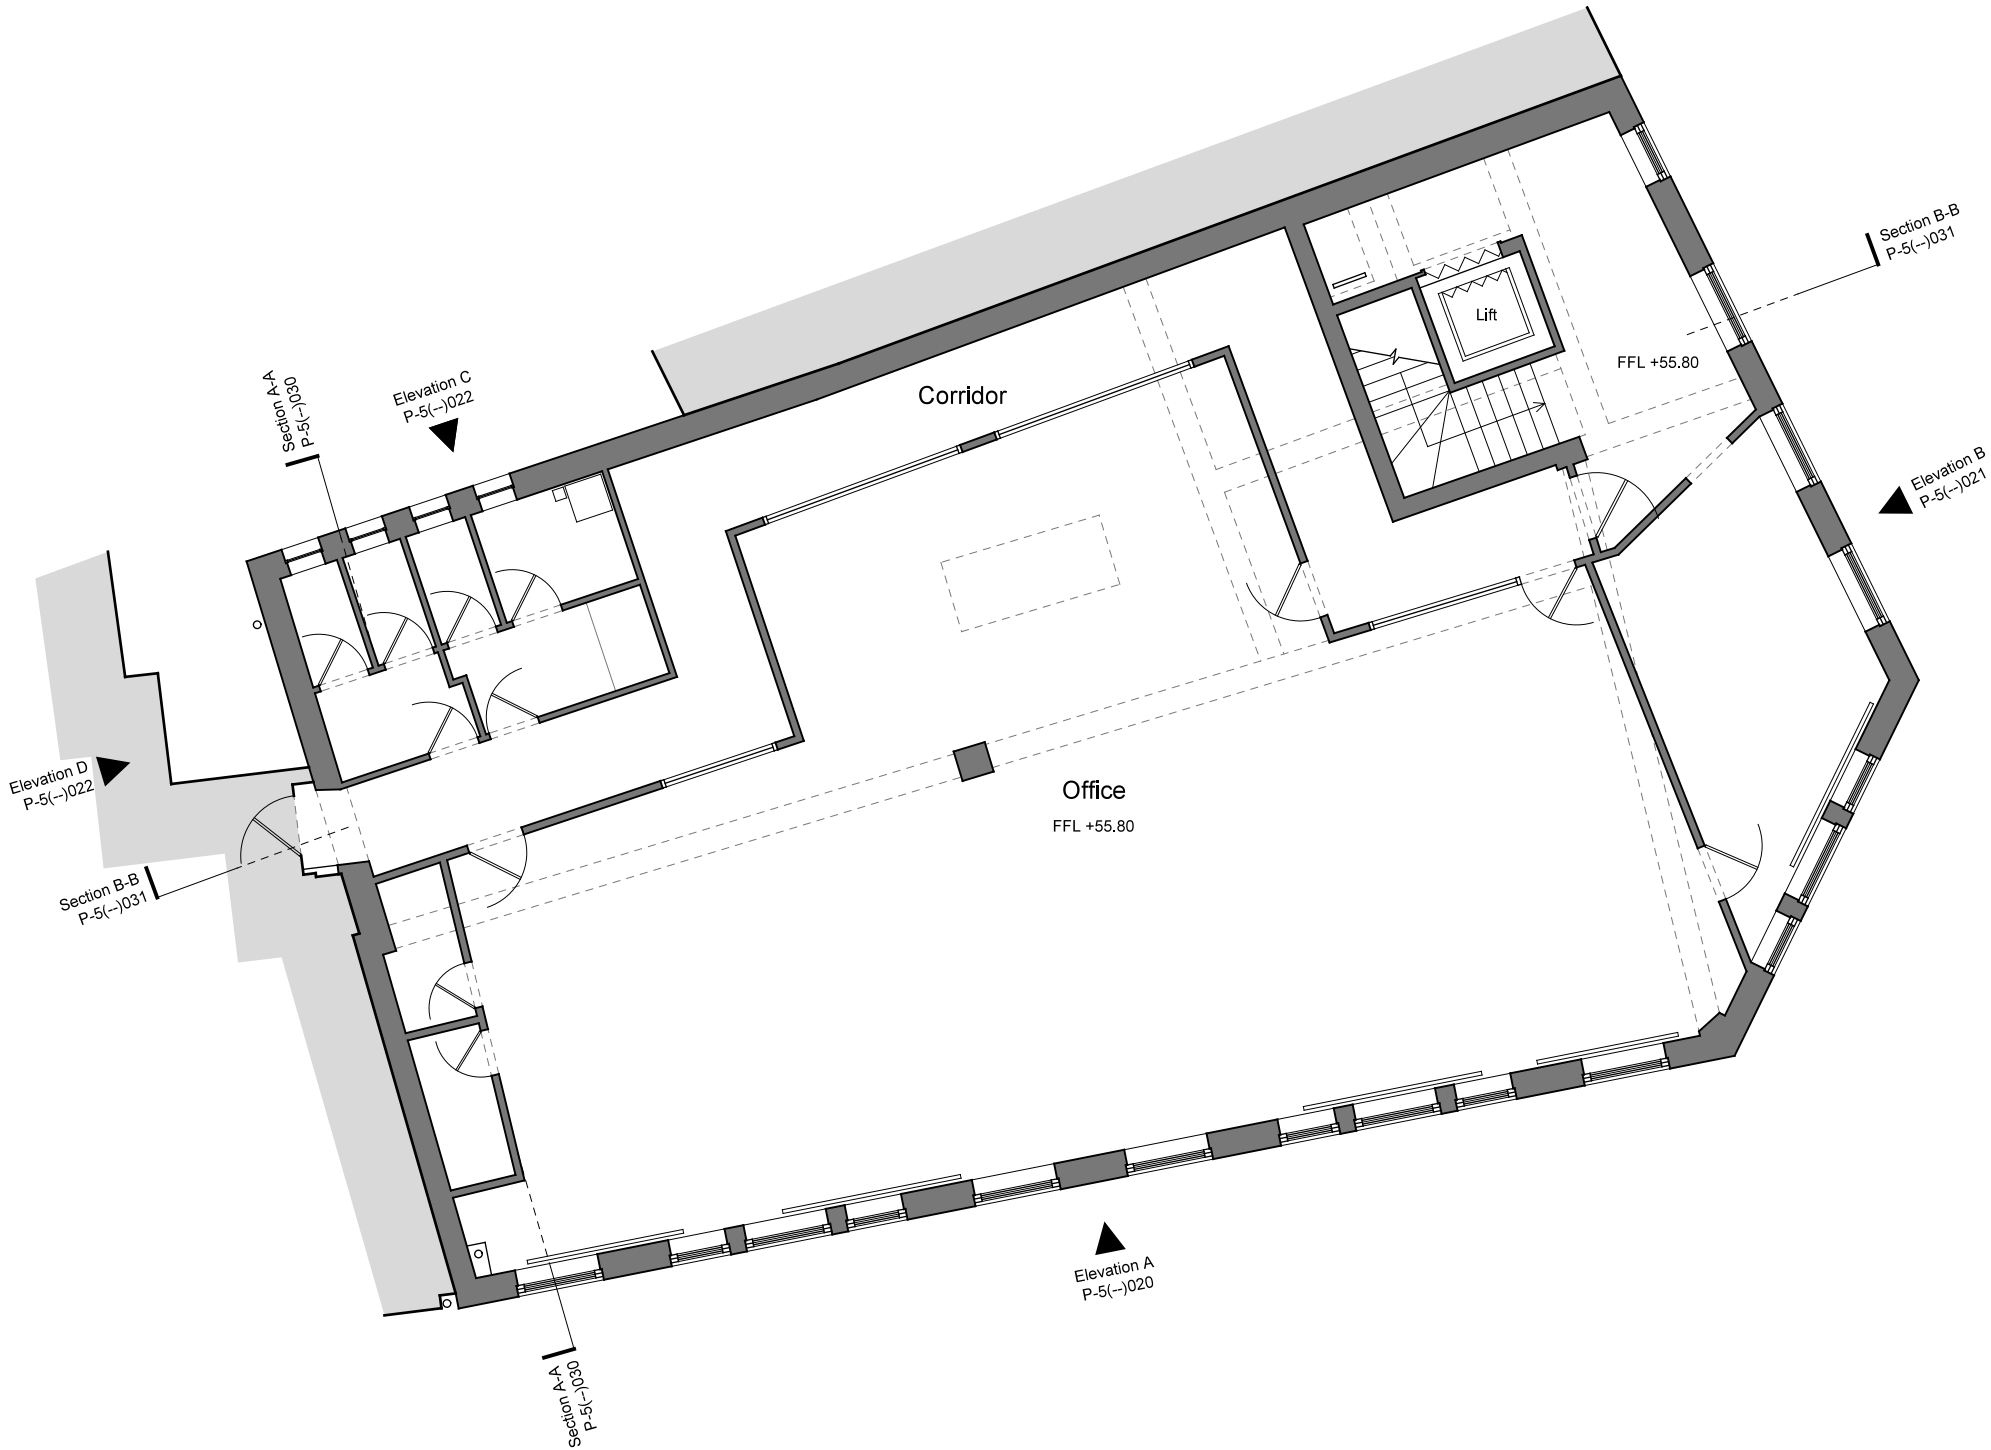

OXFORD ROAD

PLANNING ISSUE



Project
200-202 Broad Street
Reading RG1 7QJ

Title
Existing Third Floor Plan

Scale 1:100 @ A3 1:50 @ A1	Date 19/11/2020
Drawn by DLA	Checked By Proj. Arch. Checked By Manager
Drawing No. 20033/P-5(--)/013	Revision P1
The Colman Partnership Limited 27 Harcourt Street London W1H 4HP Telephone: 020 7535 2040 Facsimile : 020 7535 2041 email: projects@colmanarchitects.co.uk www.colmanarchitects.co.uk	

CAD Filename: \$FILES
SDATES

Dimensions are not to be scaled from this drawing.
This drawing is based on current available information and should not be
relied on as accurate measurements of usable space.
This drawing is the property of the Colman Partnership Ltd. and Copyright is
reserved by them. The drawing is issued on condition that it is not copied or
disclosed by or to any unauthorised persons without the prior consent in
writing of the Colman Partnership Ltd.


0 2 4m

Rev	Notes	By	Date
P1	Planning Issue	TD	06/10/25




WEST STREET

OXFORD ROAD

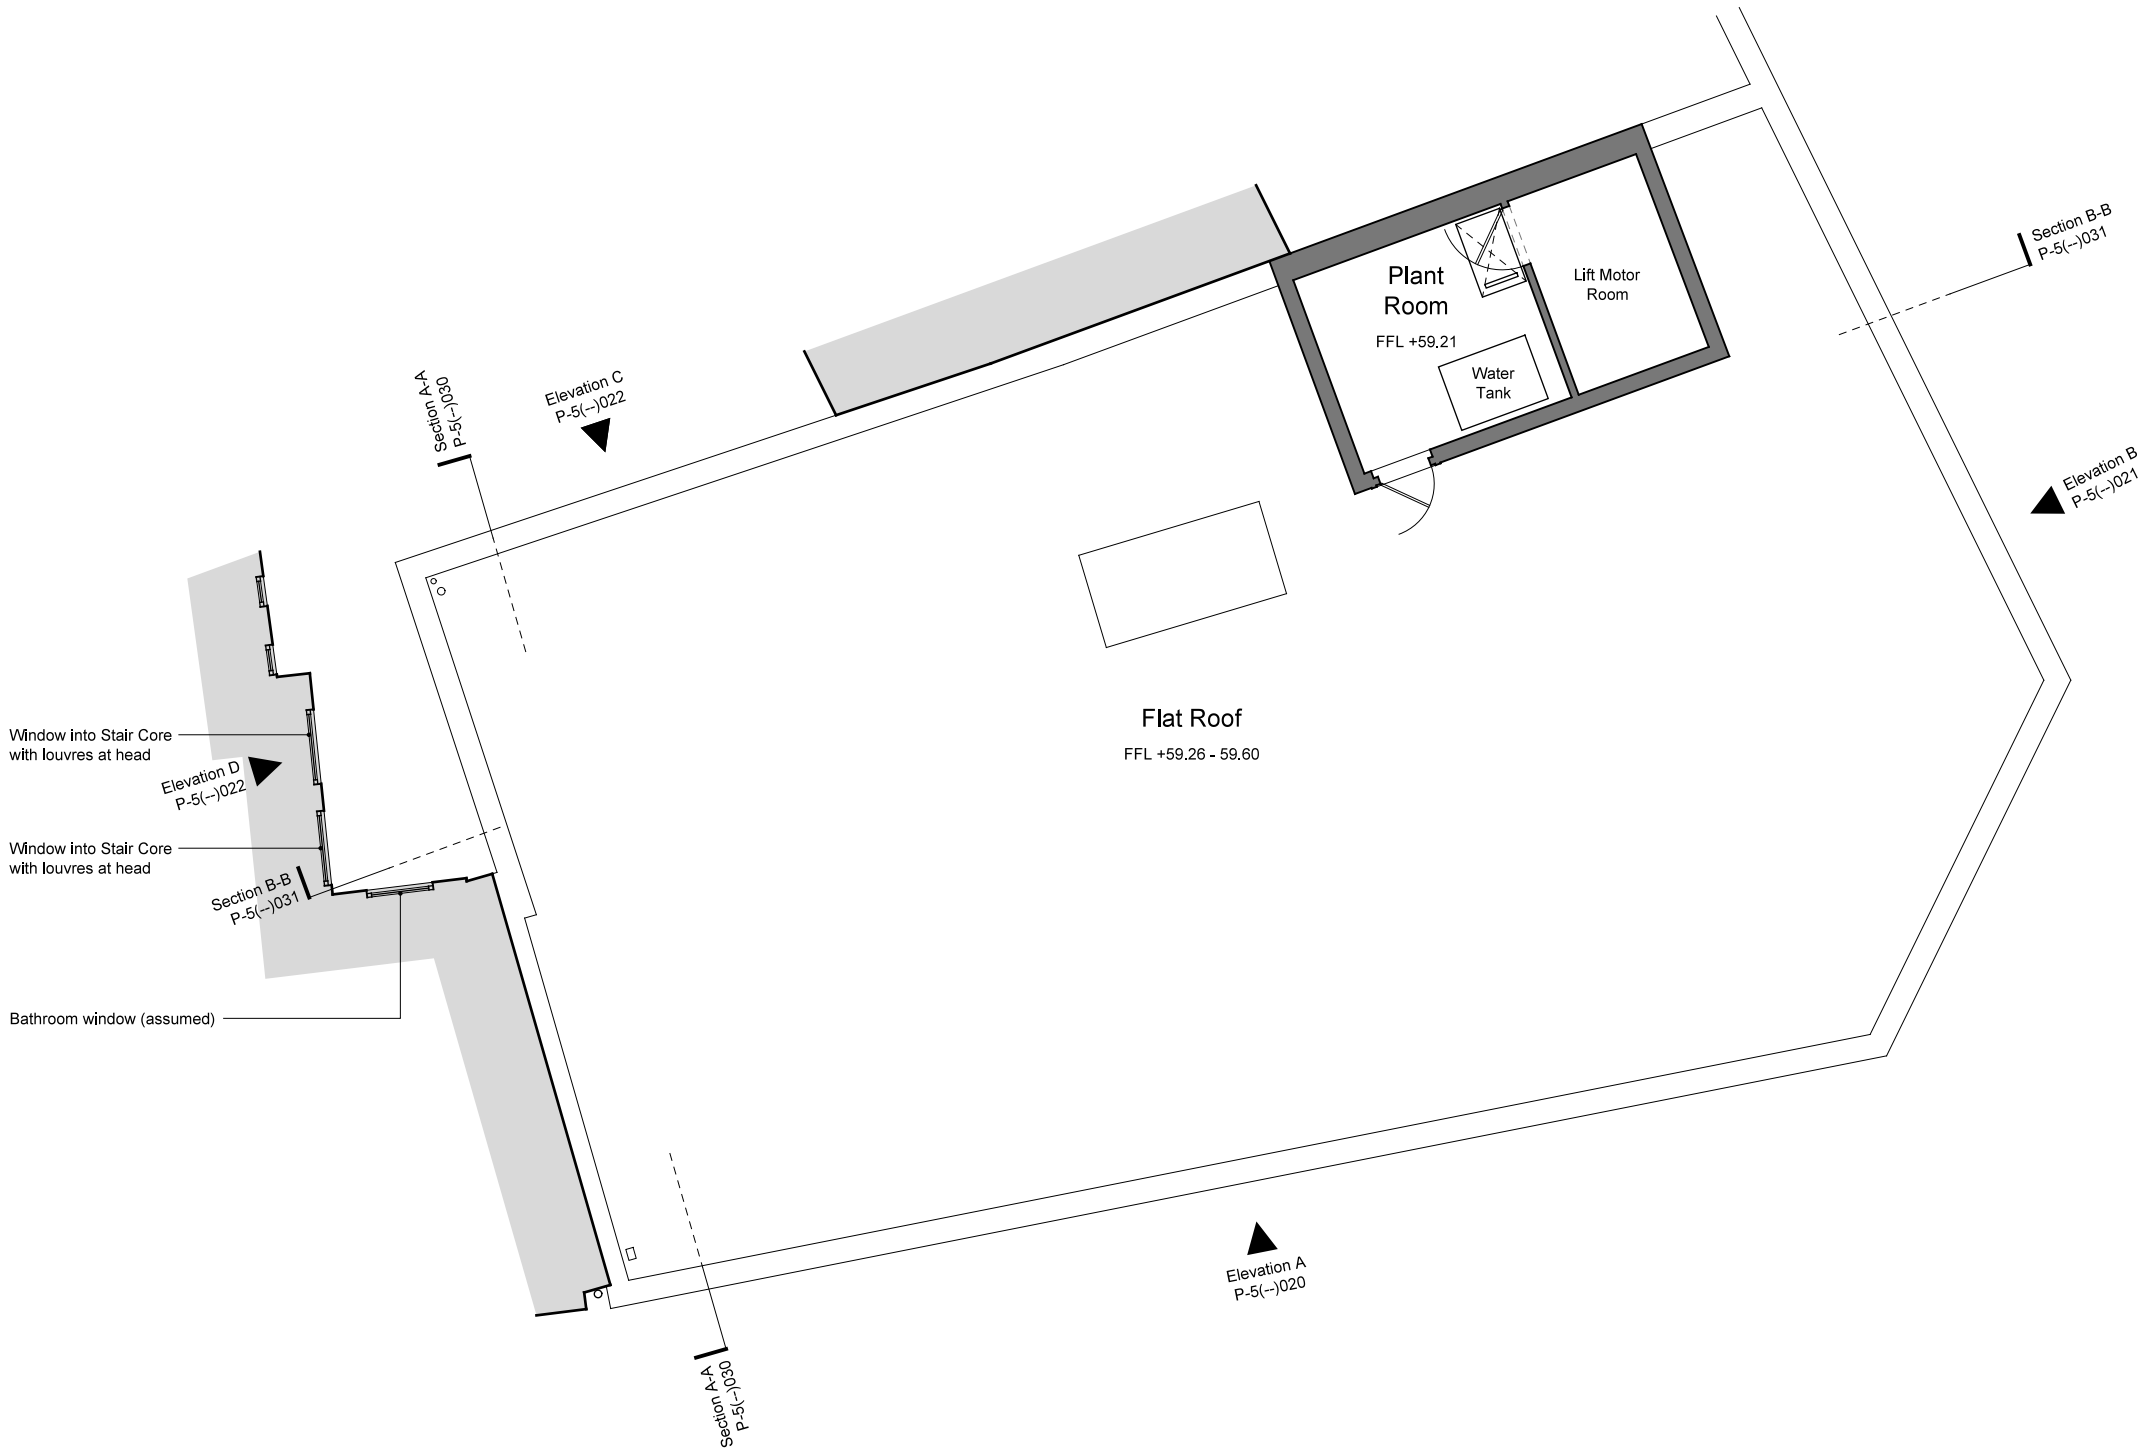

PLANNING ISSUE

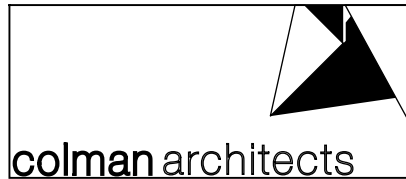

Project
200-202 Broad Street
Reading RG1 7QJ

Title
Existing Roof Plan

Scale 1:100 @ A3 1:50 @ A1	Date 19/11/2020
Drawn by DLA	Checked by Proj. Arch. Checked By Manager
Drawing No. 20033/P-5(--)-014	Revision P1

The Colman Partnership Limited
27 Harcourt Street
London
W1H 4HP
Telephone: 020 7535 2040
Facsimile : 020 7535 2041
email: projects@colmanarchitects.co.uk
www.colmanarchitects.co.uk

Dimensions are not to be scaled from this drawing.
This drawing is based on current available information and should not be relied on as accurate measurements of usable space.


This drawing is the property of the Colman Partnership Ltd. and Copyright is reserved by them. The drawing is issued on condition that it is not copied or disclosed by or to any unauthorised persons without the prior consent in writing of the Colman Partnership Ltd.

0 2 4m

Rev	Notes	By	Date
P1	Planning Issue	TD	06/10/25



Dimensions are not to be scaled from this drawing. This drawing is based on current available information and should not be relied on as accurate measurements of usable space. This drawing is the property of the Colman Partnership Ltd. and Copyright is reserved by them. The drawing is issued on condition that it is not copied or disclosed by or to any unauthorised persons without the prior consent in writing of the Colman Partnership Ltd.			
Rev	Notes	By	Date
P1	Planning Issue	TD	06/10/25

 

PLANNING ISSUE

Project

200-202 Broad Street
Reading RG1 7QJ

Title

Existing Elevation A
Oxford Road

Scale	1:100 @ A3	1:50 @ A1	Date	20/11/2020
Drawn by	DLA	Checked by Proj. Arch.	Checked By Manager	
Drawing No.	20033/P-5(--)-020		Revision	P1


The Colman Partnership Limited
27 Harcourt Street
London
W1H 4HP

Telephone: 020 7535 2040
Facsimile : 020 7535 2041
email: projects@colmanarchitects.co.uk

www.colmanarchitects.co.uk

CAD Filename: SP1ES
SDATES

Dimensions are not to be scaled from this drawing. This drawing is based on current available information and should not be relied on as accurate measurements of usable space. This drawing is the property of the Colman Partnership Ltd. and Copyright is reserved by them. The drawing is issued on condition that it is not copied or disclosed by or to any unauthorised persons without the prior consent in writing of the Colman Partnership Ltd.			
Rev	Notes	By	Date
P1	Planning Issue	TD	06/10/25

 

PLANNING ISSUE

Project

200-202 Broad Street
Reading RG1 7QJ

Title


Existing Elevation B
West Street

Scale	1:100 @ A3	1:50 @ A1	Date	20/11/2020
Drawn by	DLA	Checked by Proj. Arch.	Checked By Manager	
Drawing No.	20033/P-5(--)-021		Revision	
				P1

The Colman Partnership Limited
27 Harcourt Street
London
W1H 4HP


Telephone: 020 7535 2040
Facsimile : 020 7535 2041
email: projects@colmanarchitects.co.uk

www.colmanarchitects.co.uk

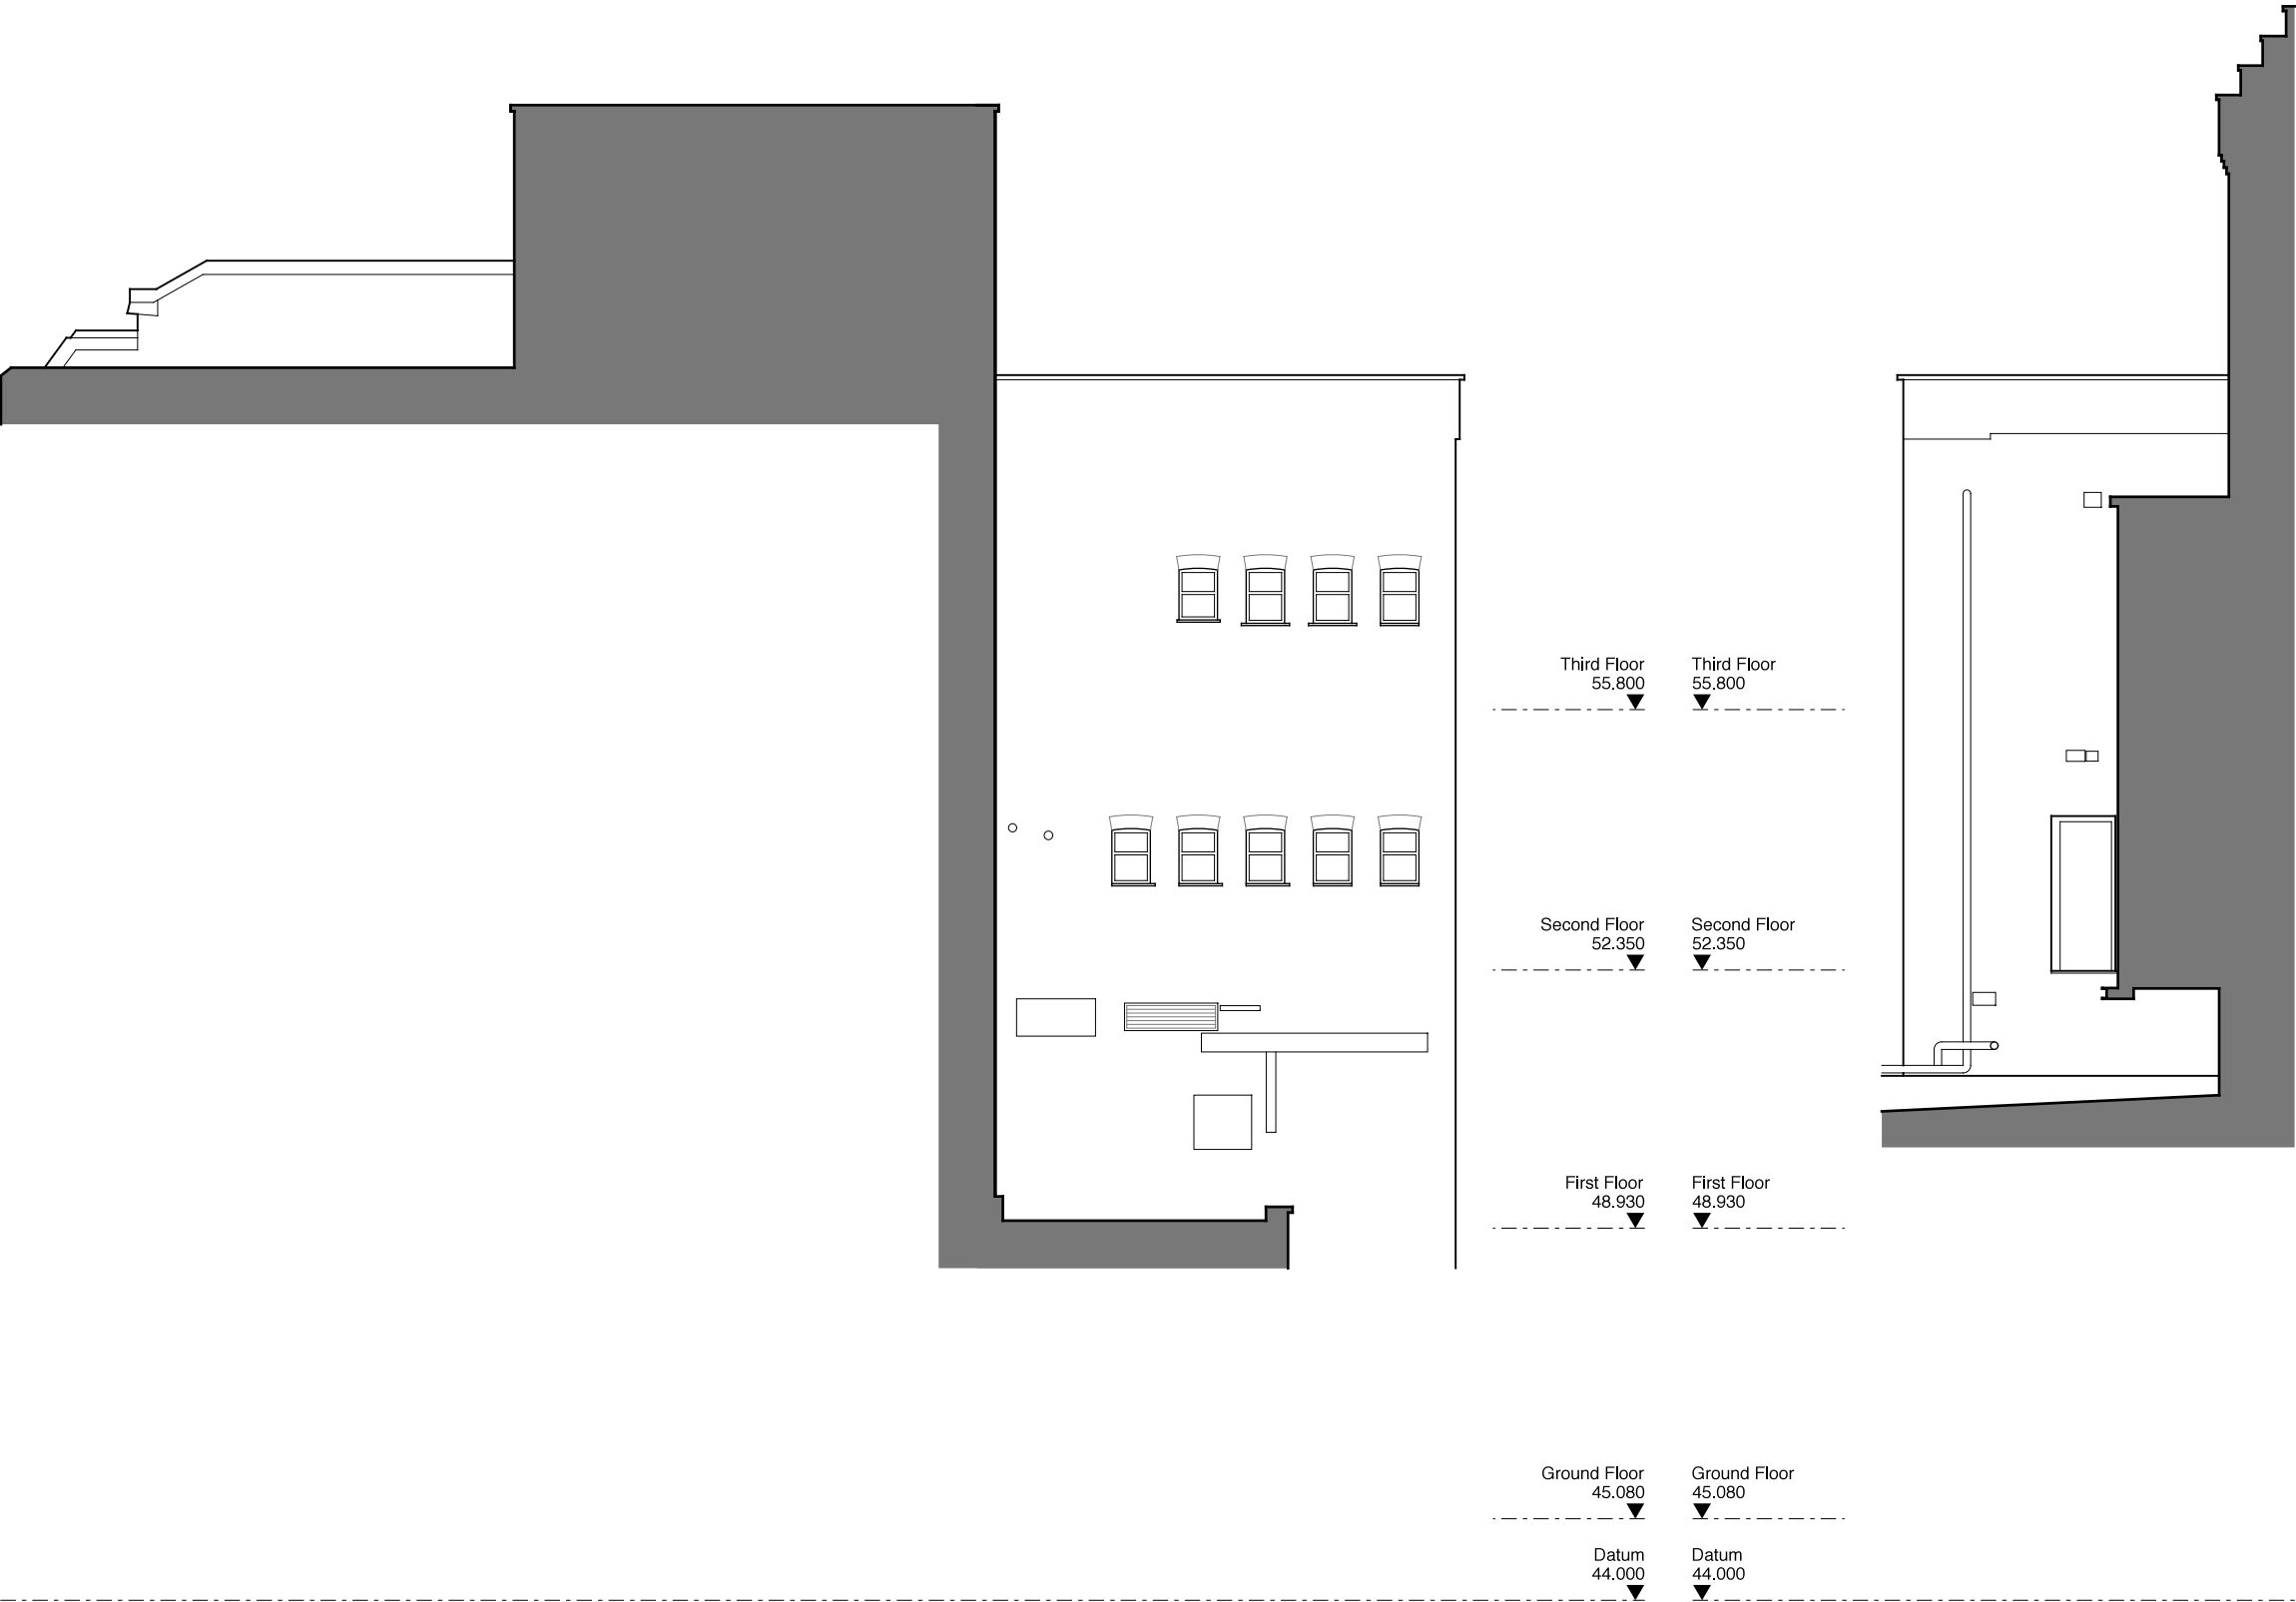

SERVICE YARD

SERVICE YARD

 

PLANNING ISSUE

Project

200-202 Broad Street
Reading RG1 7QJ

Title

Existing Elevation C & D
Service Yard

Scale	1:100 @ A3	1:50 @ A1	Date	20/11/2020
Drawn by	DLa	Checked by Proj. Arch.	Checked By Manager	
Drawing No.	20033/P-5(--)-022		Revision	P1


The Colman Partnership Limited
27 Harcourt Street
London
W1H 4HP

Telephone: 020 7535 2040
Facsimile : 020 7535 2041
email: projects@colmanarchitects.co.uk

www.colmanarchitects.co.uk



PLANNING ISSUE

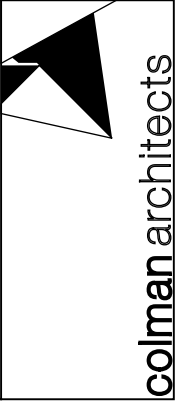

Project
200-202 Broad Street
Reading RG1 7QJ

Title
Existing Section A-A

Scale 1:100 @ A3	1:50 @ A1	Date 20/11/2020
Drawn by DLA	Checked by Proj. Arch.	Checked By Manager
Drawing No. 20033/P-5(-)030	Revision P1	

The Colman Partnership Limited
27 Harcourt Street
London W1H 4HP
Telephone : 020 7535 2040
Facsimile : 020 7535 2041
email: projects@colmanarchitects.co.uk

www.colmanarchitects.co.uk

CAD Filename: SFILES

SCALES

Dimensions are not to be scaled from this drawing.

This drawing is based on current available information and should not be relied on as accurate measurements of usable space.
This drawing is the property of the Colman Partnership Ltd and Copyright is reserved. It is not to be reproduced, stored in a retrieval system or disclosed by or to any unauthorised persons without the prior consent in writing of the Colman Partnership Ltd.



Rev	Notes	By	Date
P1	Planning Issue	TD	06/10/25

