

Residents Bicycle Parking Provision:

Flat Type	No. Flats	Spaces/Flat	No. Spaces
1B/1P	3	0.5	1.5
1B/2P	3	0.5	1.5
2B/4P	3	1.0	3
Total	9		6




WEST STREET



OXFORD ROAD

PLANNING ISSUE

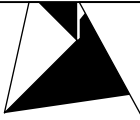
colman architects

Project

200-202 Broad Street
Reading RG1 7QJ

Title

Proposed Basement Plan

Scale	1:100 @ A3	1:50 @ A1	Date	19/11/2020
Drawn by	DLA	Checked by Proj. Arch.	Checked By Manager	
Drawing No.	20033/P-5(--)-109		Revision P1	

The Colman Partnership Limited
27 Harcourt Street
London
W1H 4HP

Telephone: 020 7535 2040
Facsimile : 020 7535 2041
email: projects@colmanarchitects.co.uk

www.colmanarchitects.co.uk

Dimensions are not to be scaled from this drawing.

This drawing is based on current available information and should not be relied on as accurate measurements of usable space.

This drawing is the property of the Colman Partnership Ltd. and Copyright is reserved by them. The drawing is issued on condition that it is not copied or disclosed by or to any unauthorised persons without the prior consent in writing of the Colman Partnership Ltd.

0

2

4m

Rev	Notes	By	Date
P1	Planning Issue	TD	06/10/25



PLANNING ISSUE



Project

200-202 Broad Street
Reading RG1 7QJ

Title

Proposed Ground Floor Plan

Scale

1:100 @ A3 1:50 @ A1

Date

19/11/2020

Drawn by

DLa

Checked by Proj. Arch.

Checked By Manager

Drawing No.

20033/P-5(-)110

Revision

P1

The Colman Partnership Limited
27 Harcourt Street
London
W1H 4HP

Telephone: 020 7535 2040
Facsimile : 020 7535 2041
email: projects@colmanarchitects.co.uk

www.colmanarchitects.co.uk

Dimensions are not to be scaled from this drawing.
This drawing is based on current available information and should not be
relied on as accurate measurements of usable space.

This drawing is the property of the Colman Partnership Ltd. and Copyright is
reserved by them. The drawing is issued on condition that it is not copied or
disclosed by or to any unauthorised persons without the prior consent in
writing of the Colman Partnership Ltd.

0 2 4m

Rev	Notes	By	Date
P1	Planning Issue	TD	06/10/25

Key
— Application Boundary (232m)



WEST STREET

OXFORD ROAD



PLANNING ISSUE



Project
200-202 Broad Street
Reading RG1 7QJ

Title
Proposed First Floor Plan

Scale
1:100 @ A3 1:50 @ A1

Date
19/11/2020

Drawn by
DLA

Checked by Proj. Arch.

Checked By Manager

Drawing No.
20033/P-5(--)/111

Revision
P1


The Colman Partnership Limited
27 Harcourt Street
London
W1H 4HP

Telephone: 020 7535 2040
Facsimile : 020 7535 2041
email: projects@colmanarchitects.co.uk

www.colmanarchitects.co.uk

CAD Filename: \$FILES
SDATES

Dimensions are not to be scaled from this drawing.
This drawing is based on current available information and should not be relied on as accurate measurements of usable space.
This drawing is the property of the Colman Partnership Ltd. and Copyright is reserved by them. The drawing is issued on condition that it is not copied or disclosed by or to any unauthorised persons without the prior consent in writing of the Colman Partnership Ltd.

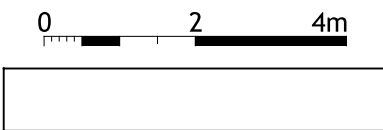

Rev	Notes	By	Date
P1	Planning Issue	TD	06/10/25




WEST STREET

OXFORD ROAD



PLANNING ISSUE

 
colman architects

Project
200-202 Broad Street
Reading RG1 7QJ

Title
Proposed Second Floor Plan

Scale 1:100 @ A3	1:50 @ A1	Date 19/11/2020
Drawn by DLA	Checked by Proj. Arch.	Checked By Manager
Drawing No. 20033/P-5(--)/112	Revision P1	

The Colman Partnership Limited
27 Harcourt Street
London
W1H 4HP

Telephone: 020 7535 2040
Facsimile : 020 7535 2041
email: projects@colmanarchitects.co.uk

www.colmanarchitects.co.uk

CAD Filename: \$FILES
SDATES

Dimensions are not to be scaled from this drawing.
This drawing is based on current available information and should not be
relied on as accurate measurements of usable space.

This drawing is the property of the Colman Partnership Ltd. and Copyright is
reserved by them. The drawing is issued on condition that it is not copied or
disclosed by or to any unauthorised persons without the prior consent in
writing of the Colman Partnership Ltd.

0 2 4m

Rev	Notes	By	Date
P1	Planning Issue	TD	06/10/25




WEST STREET

OXFORD ROAD



PLANNING ISSUE

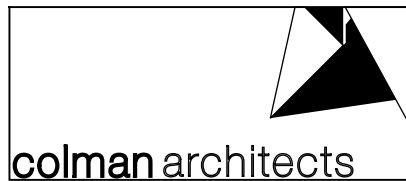


Project 200-202 Broad Street Reading RG1 7QJ	
Title Proposed Third Floor Plan	
Scale 1:100 @ A3 1:50 @ A1	Date 19/11/2020
Drawn by DLA	Checked by Proj. Arch. Checked By Manager
Drawing No. 20033/P-5(-)113	Revision P1
The Colman Partnership Limited 27 Harcourt Street London W1H 4HP Telephone: 020 7535 2040 Facsimile : 020 7535 2041 email: projects@colmanarchitects.co.uk www.colmanarchitects.co.uk	

Dimensions are not to be scaled from this drawing.
This drawing is based on current available information and should not be relied on as accurate measurements of usable space.
This drawing is the property of the Colman Partnership Ltd. and Copyright is reserved by them. The drawing is issued on condition that it is not copied or disclosed by or to any unauthorised persons without the prior consent in writing of the Colman Partnership Ltd.


0 2 4m

Rev	Notes	By	Date
P1	Planning Issue	TD	06/10/25

 


WEST STREET

OXFORD ROAD

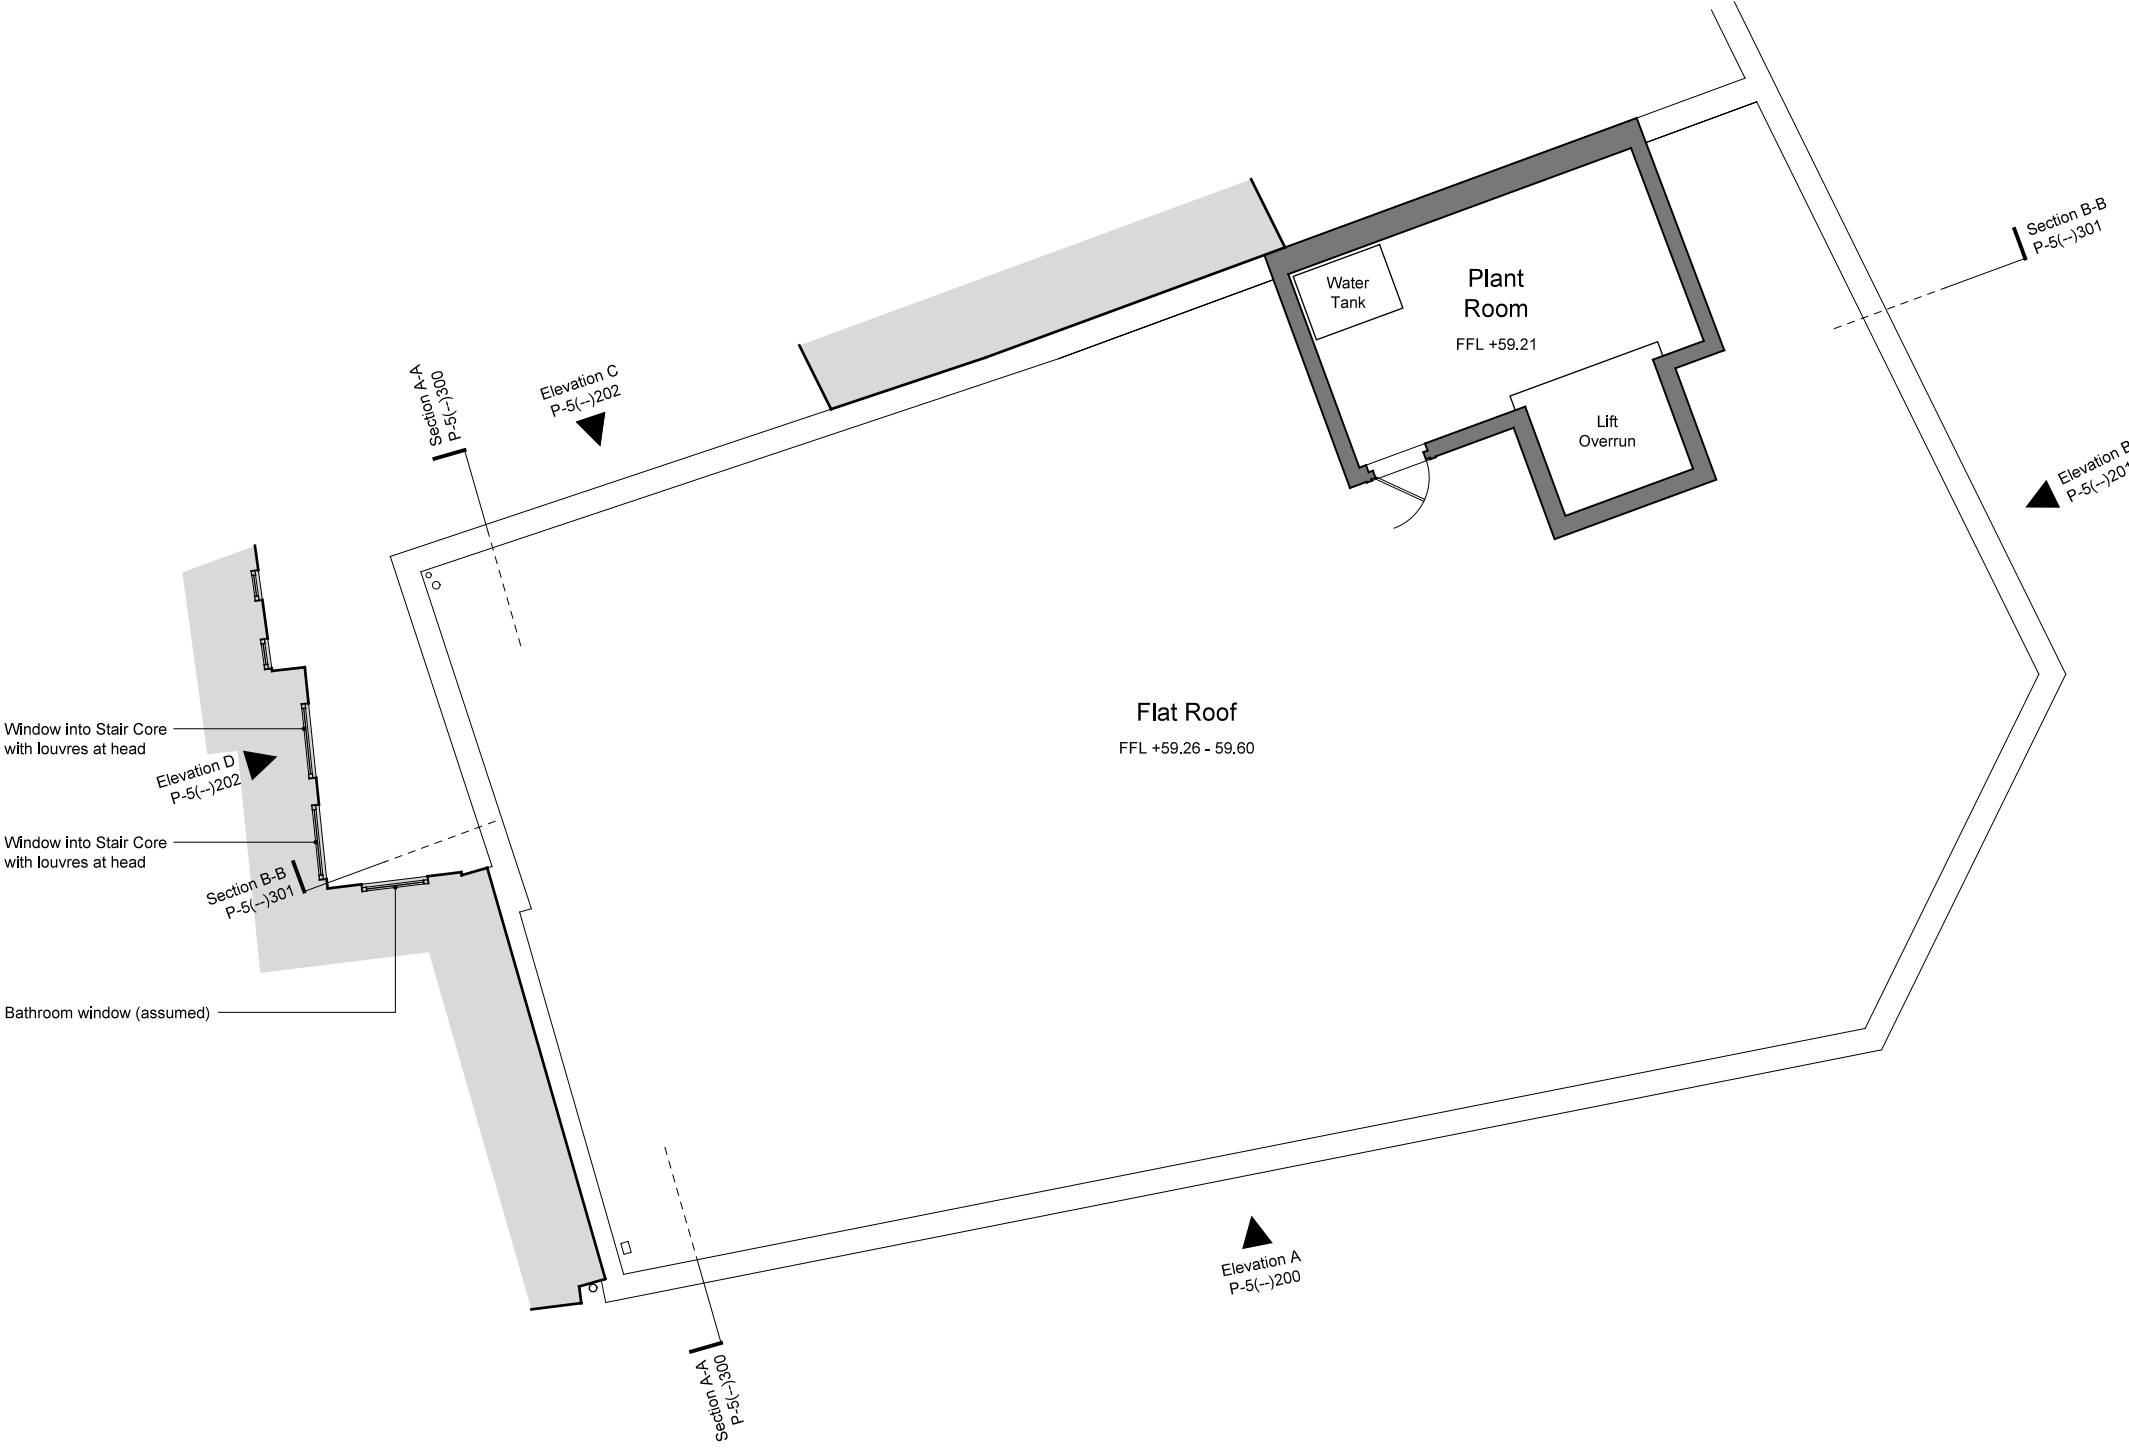

PLANNING ISSUE

 
colman architects

Project
200-202 Broad Street
Reading RG1 7QJ

Title
Proposed Roof Plan

Scale 1:100 @ A3 1:50 @ A1	Date 19/11/2020
Drawn by DLA	Checked by Proj. Arch. Checked By Manager
Drawing No. 20033/P-5(--)/114	Revision P1

The Colman Partnership Limited
27 Harcourt Street
London
W1H 4HP

Telephone: 020 7535 2040
Facsimile : 020 7535 2041
email: projects@colmanarchitects.co.uk

www.colmanarchitects.co.uk

CAD Filename: \$FILES
SDATES

Dimensions are not to be scaled from this drawing.
This drawing is based on current available information and should not be relied on as accurate measurements of usable space.

This drawing is the property of the Colman Partnership Ltd. and Copyright is reserved by them. The drawing is issued on condition that it is not copied or disclosed by or to any unauthorised persons without the prior consent in writing of the Colman Partnership Ltd.

0 2 4m

Rev	Notes	By	Date
P1	Planning Issue	TD	06/10/25