




proposed ground floor

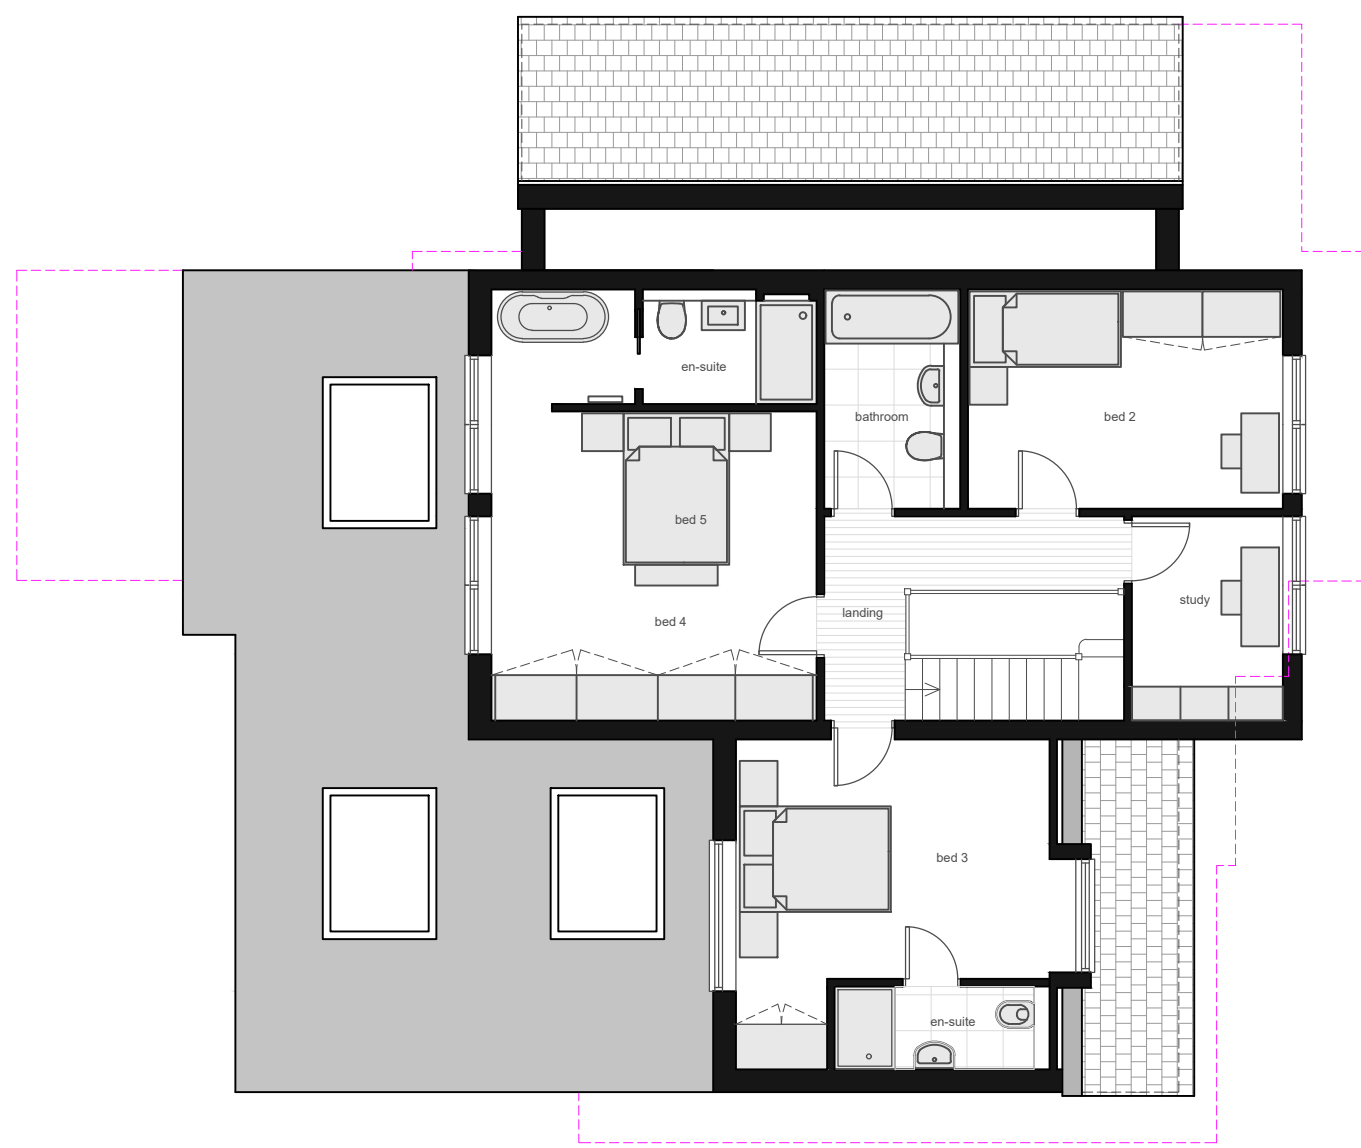


proposed first floor

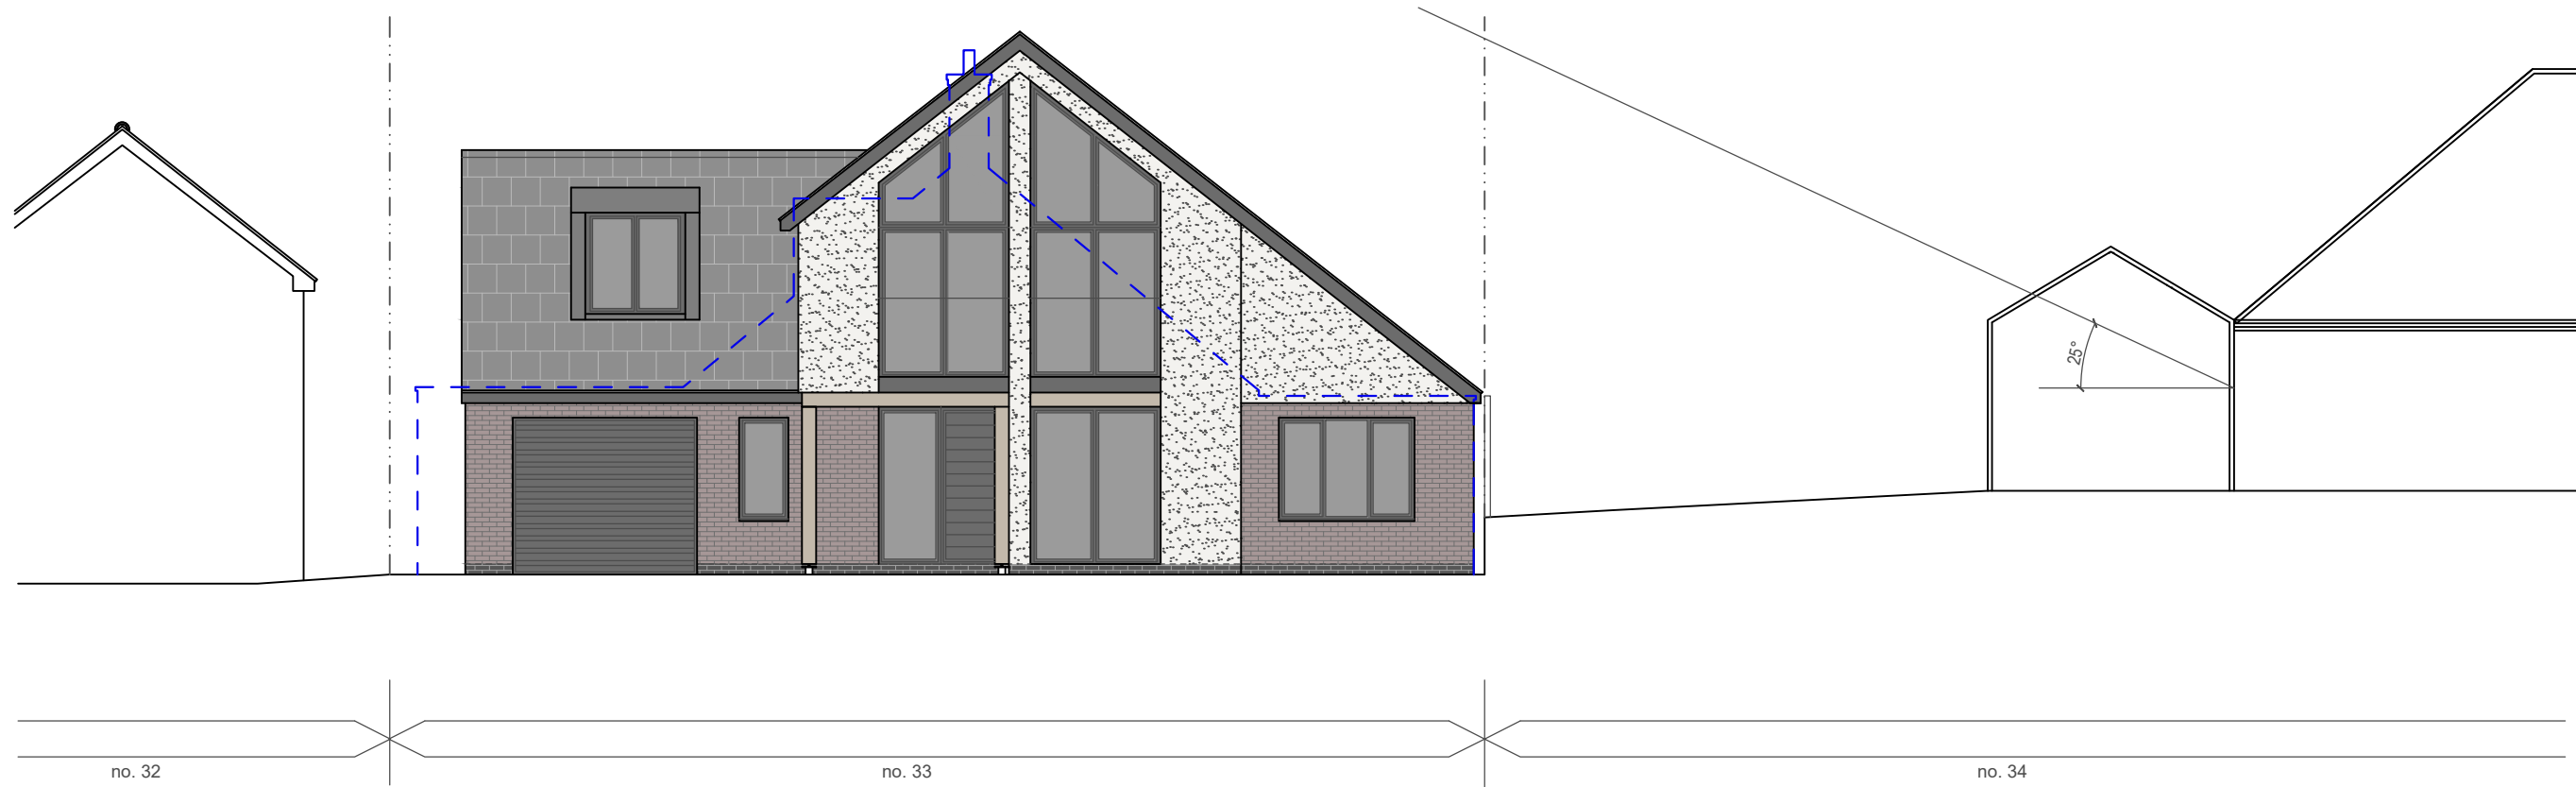


proposed front elevation

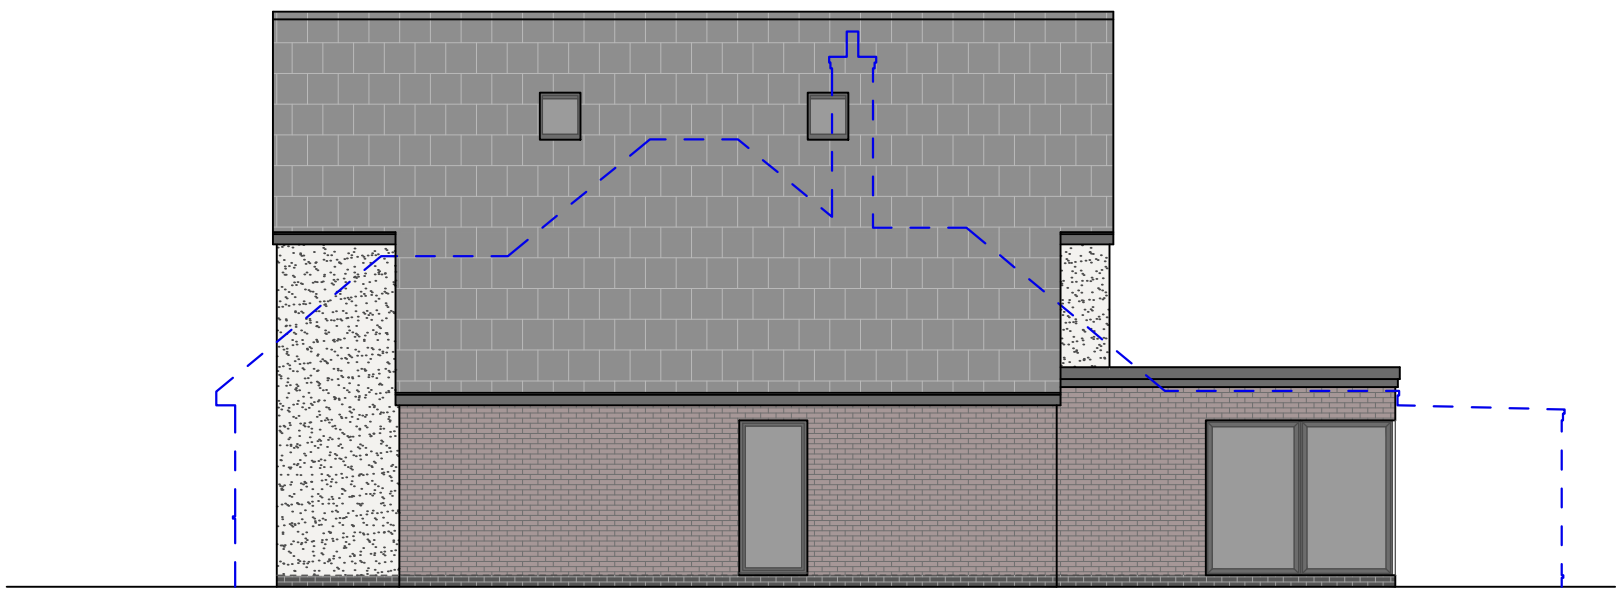

proposed side elevation

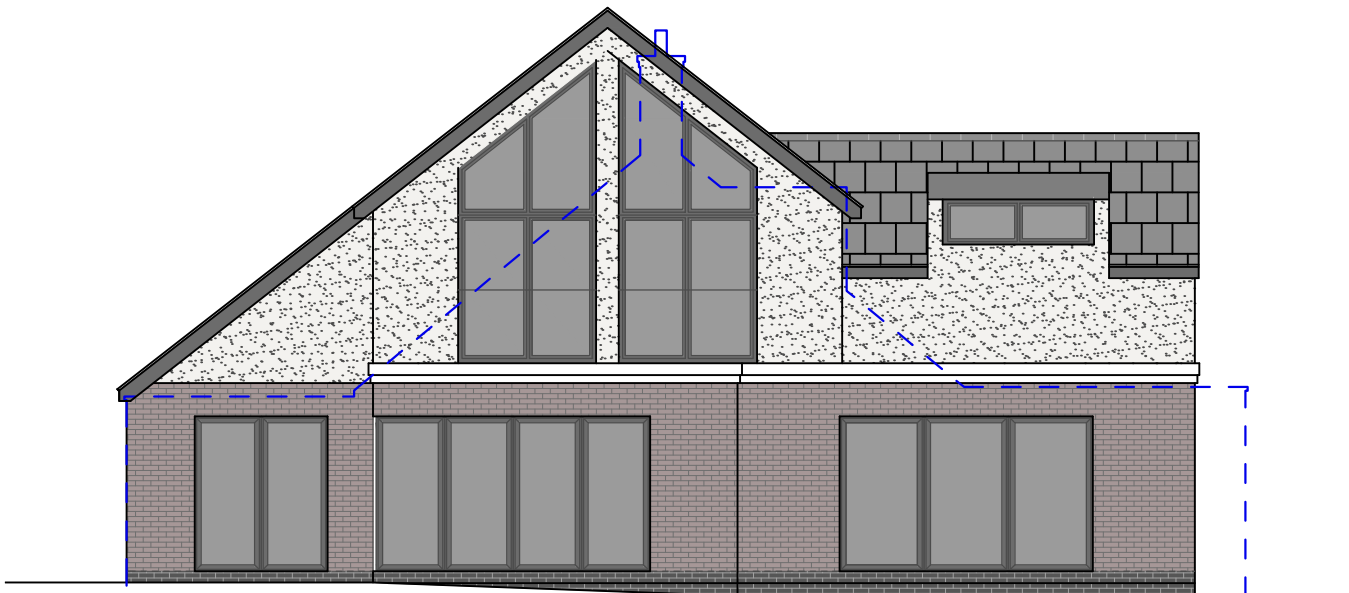

proposed rear elevation

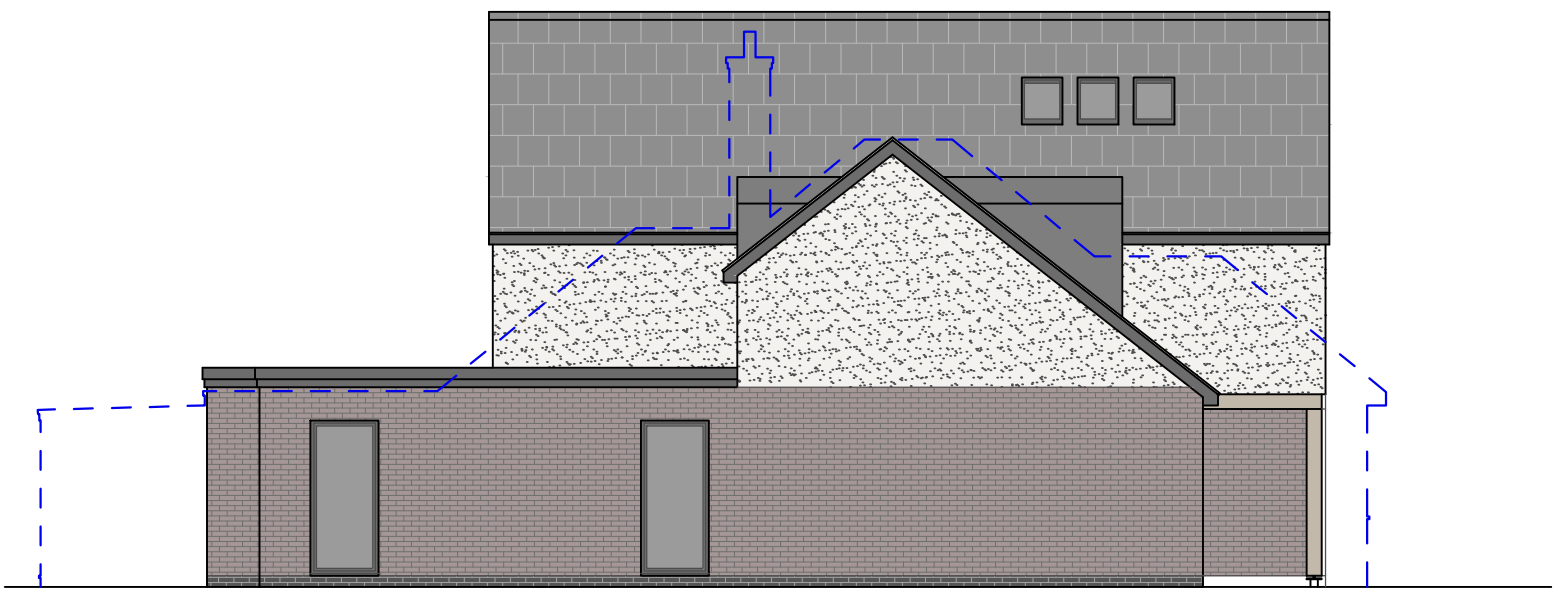

proposed side elevation

GENERAL NOTES:

- Drawings based on a third party survey
- This drawings must not be scaled - work only to figured dimensions.
- Dimensions must be verified on site by the contractor prior to work commencing on site.
- Discrepancies must be notified immediately.
- This information is copyright protected.

key

- existing walls
- new walls
- demolitions
- outline of existing dwelling

revisions

- A- Removal of first floor extension facing no.34

project
33 Horse Close
Emmer Green
READING
RG4 8TT

drawing

PROPOSED
PLANS

scale @ A1

date

1: 100

JAN 25

status

PLANNING APPLICATION

drawn by checked by approved by

drawing no.

PL.1624.103. B

atrio architecture