


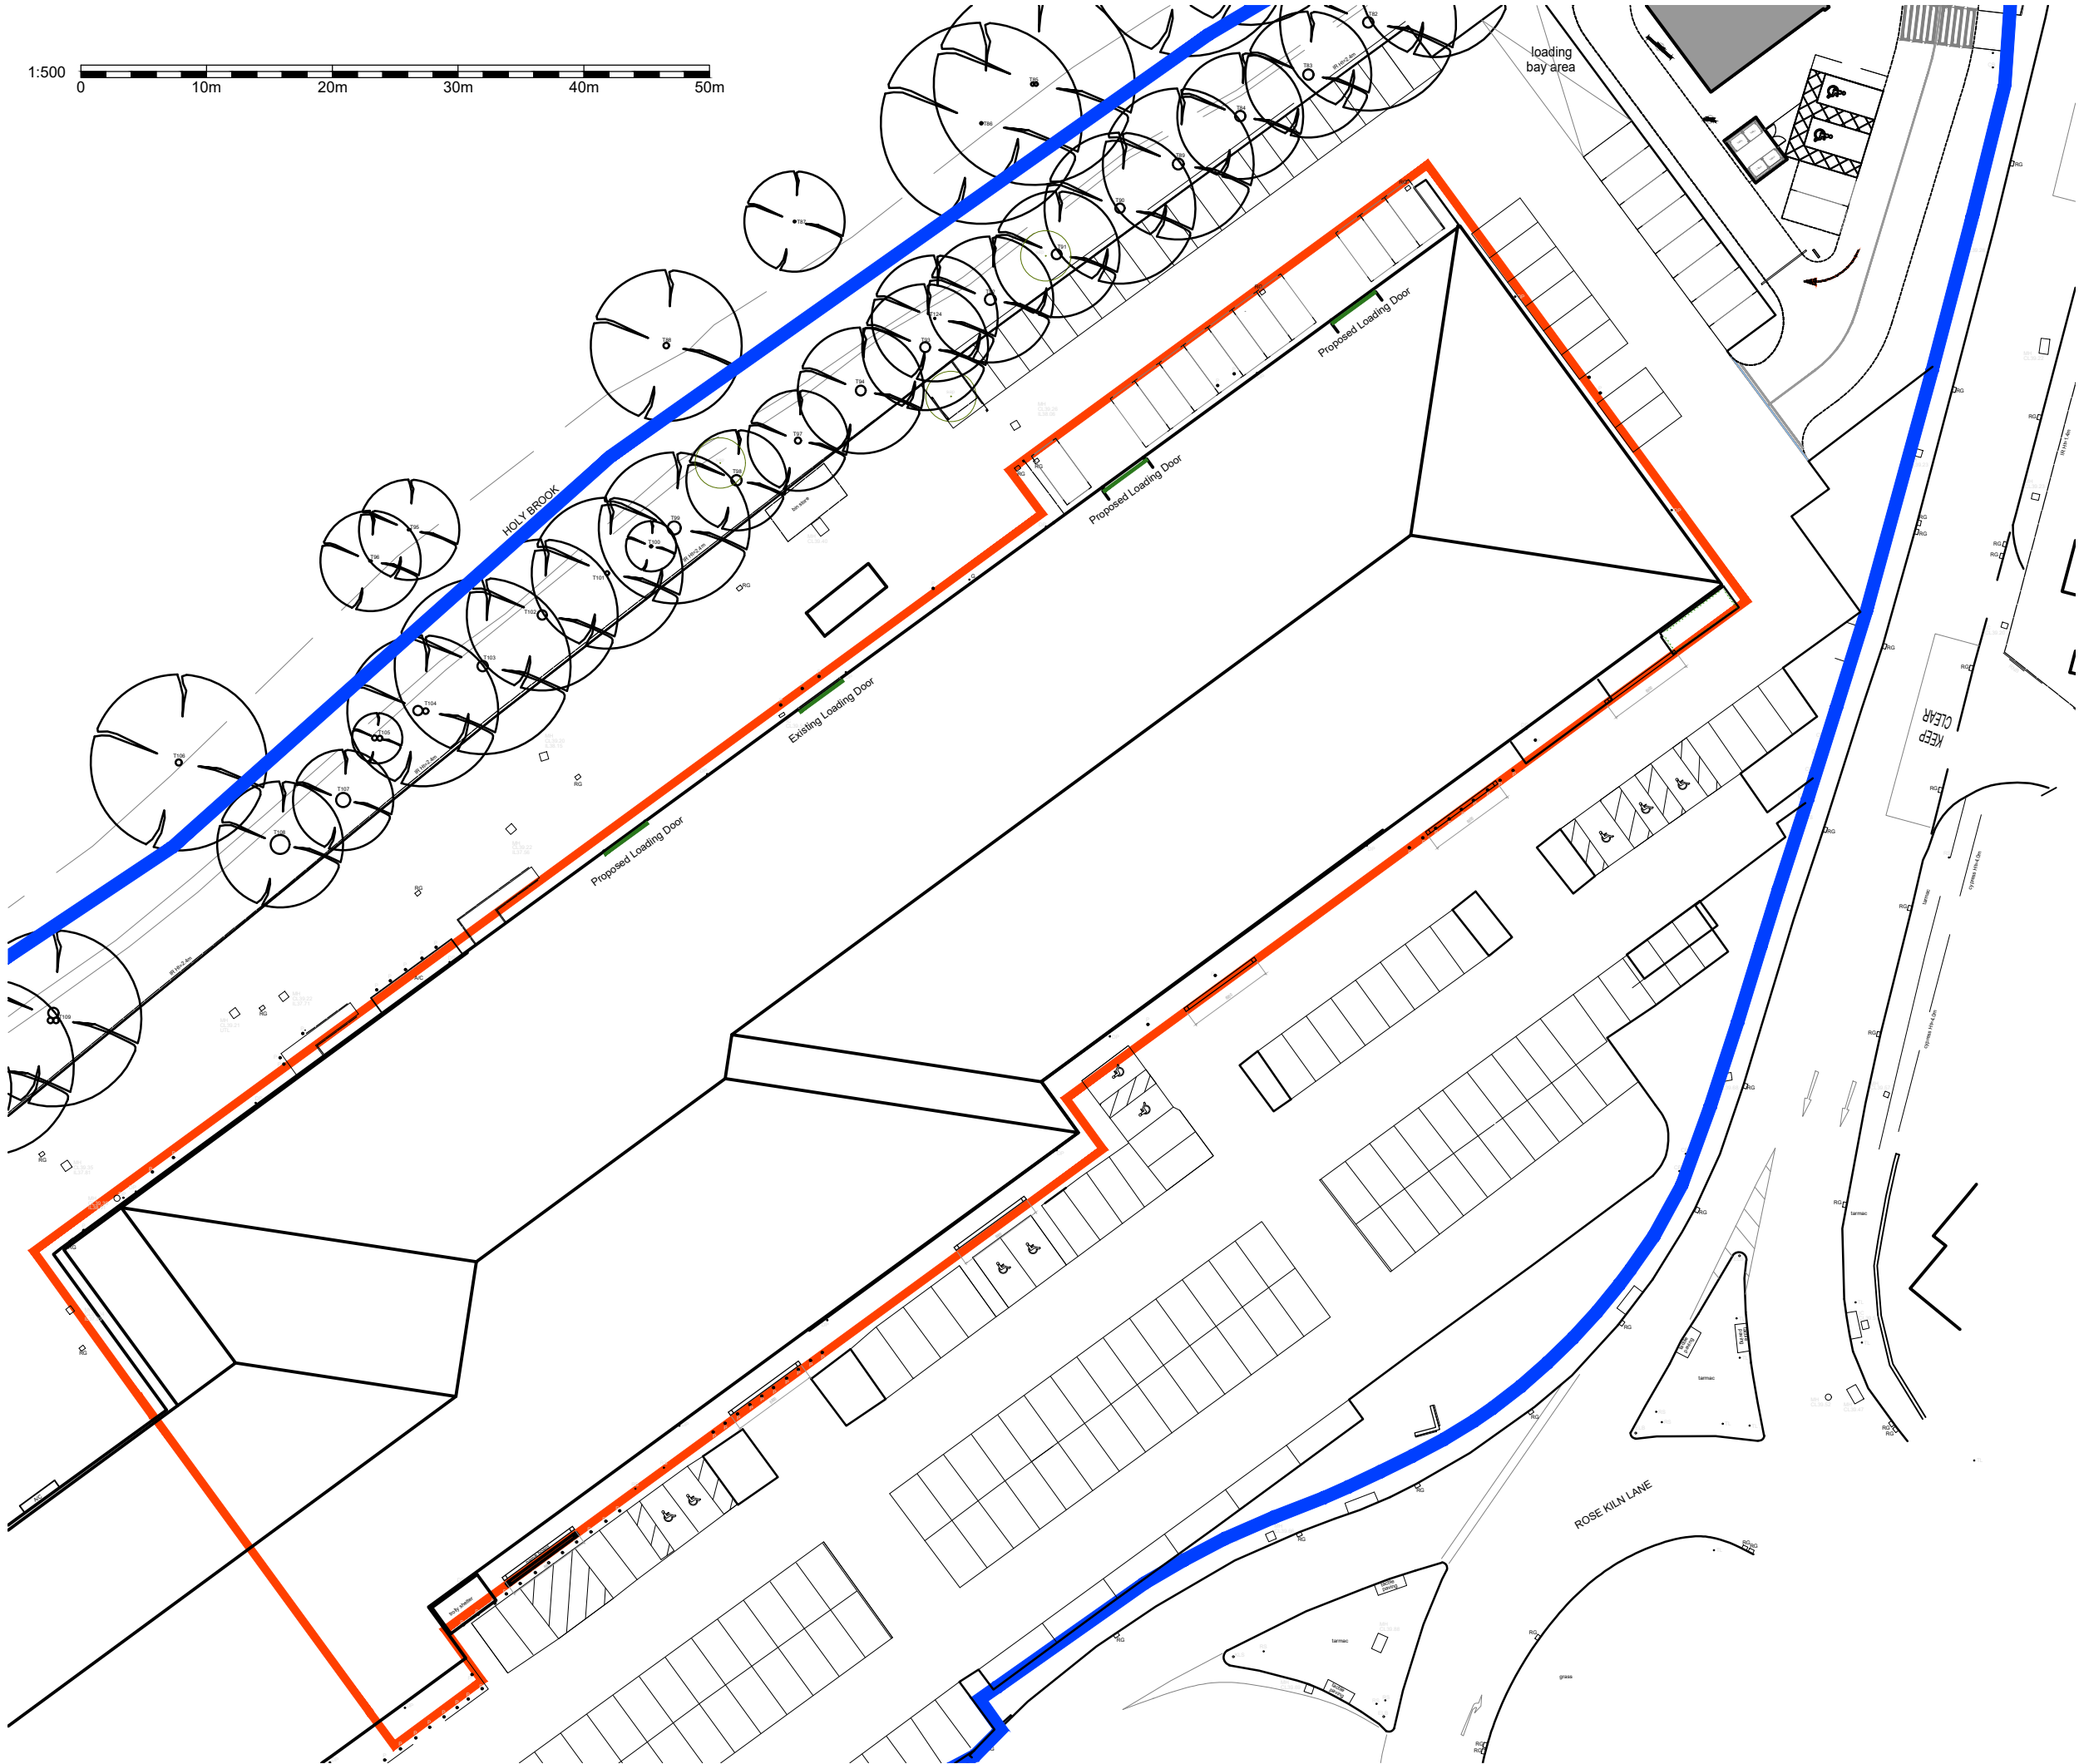

Rev	Date	Description
*	**	***



Front Elevational changes at
Reading Link Retail Park, Rose Kiln Lane,
Reading.

Planning

Drawing

Proposed Site Plan

Date	Scale @ A3	Drawn
09.10.2025	1:500	jd
Drawing number	Revision	
RLRP_PLN-MTLN_001.1-		