




Part Proposed Front (SE) Elevation

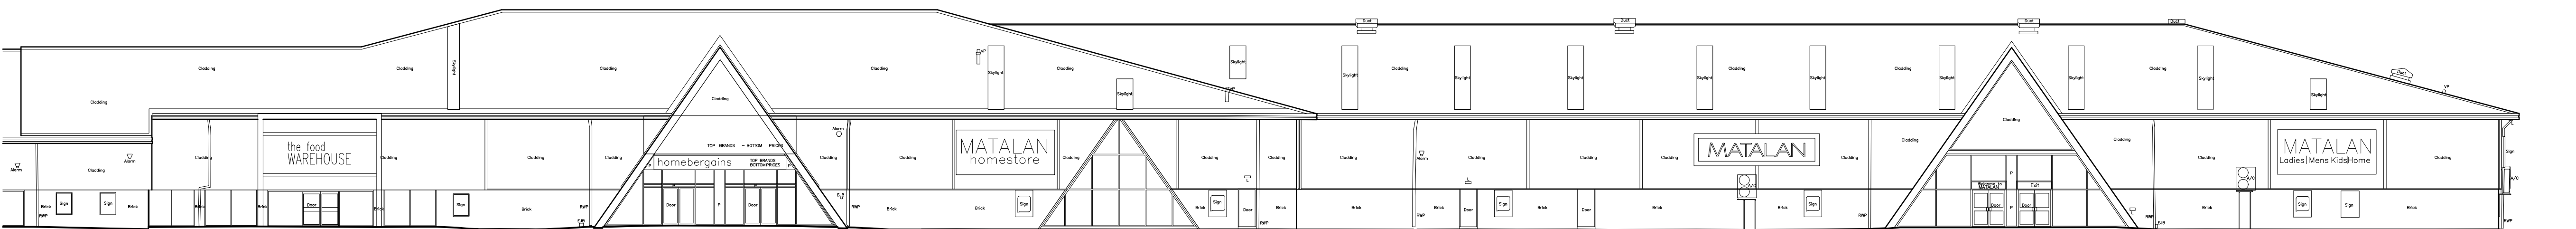

Part Existing Front (SE) Elevation

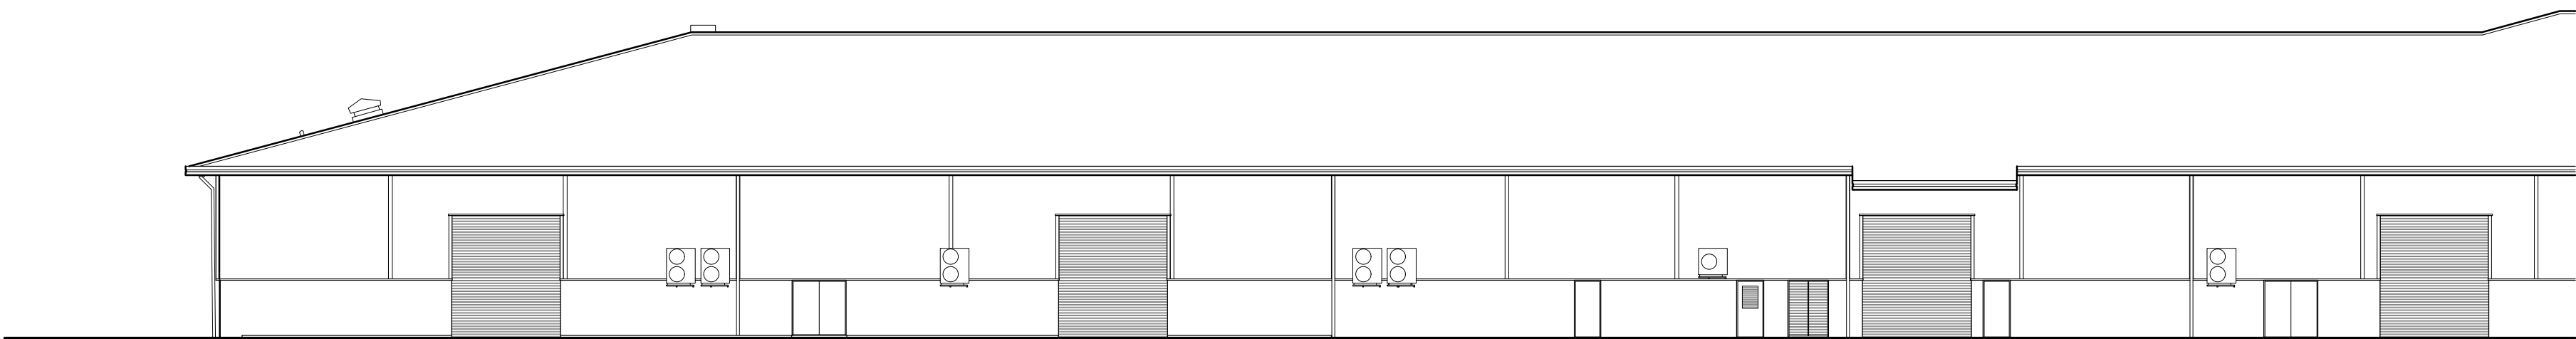

Part Proposed Rear (NW) Elevation

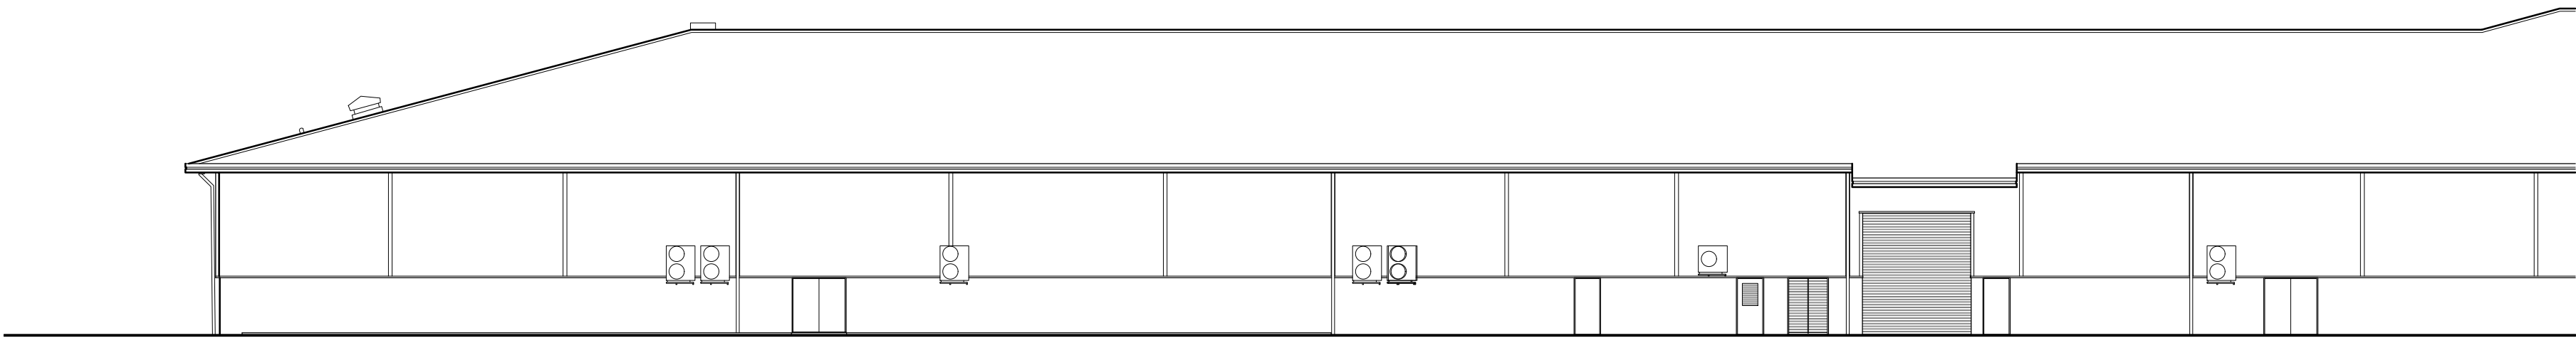

Part Existing Rear (NW) Elevation

1:200
0 5m 10m 15m

Rev	Date	Description
1	20.05.2025	Initial design

SORBON
ESTATES

Project
Proposed changes at Reading Link Retail Park,
Rose Kiln Road, Reading.

Planning

Drawing

Existing and Proposed Part
Front and Rear Elevations

Date
20.05.2025

Scale @ A1
1:200

Drawn
cwh

Drawing number
RLRP_PLN-MTLN_003

Revision
-