




Ground Floor Plan

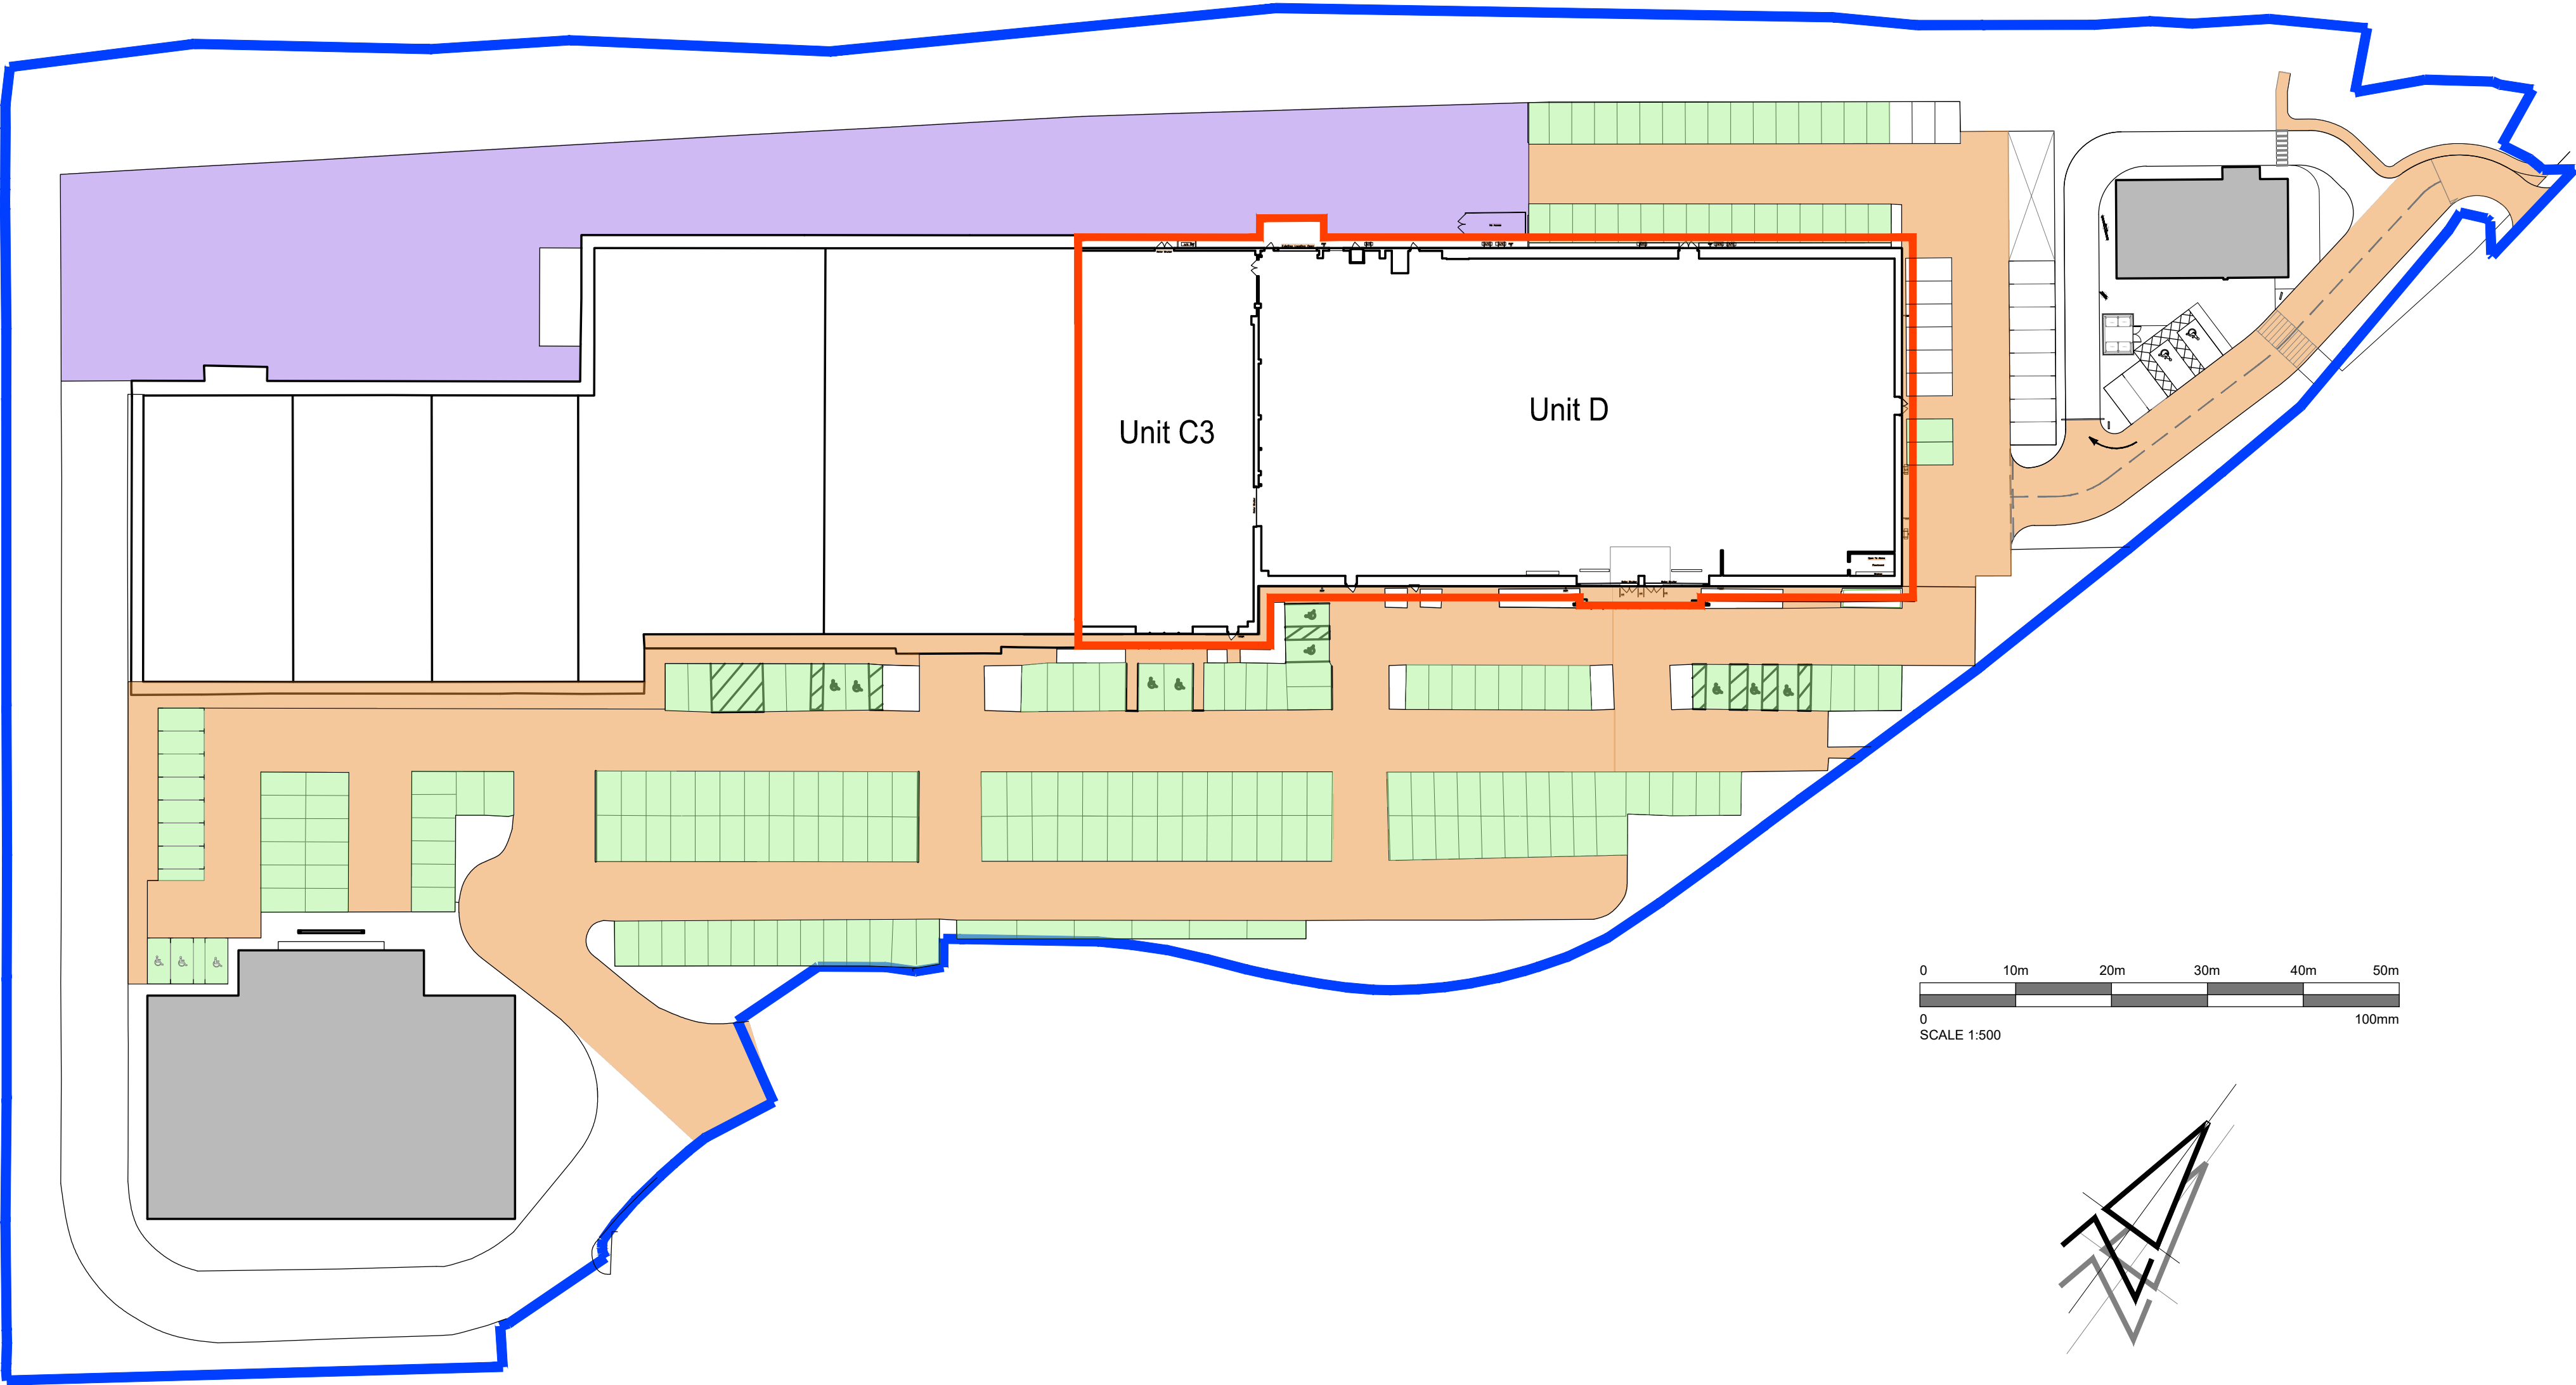

Site Location Plan

Rev	Date	Description
-----	------	-------------

SORBN
ESTATES

Project
Reading Link Retail Park, Rose Kiln Road,
Reading.

Lease Plan

Drawing

Ground Floor Plan - Unit C3 &
D

Date	Scale @ A1	Drawn
11.06.2025	1:500 / 1:1250	cwh

Drawing number
RLRP-PLN-UNT-C3&D-002