


PLAN | DESIGN | BUILD
JCENG SOLUTIONS
tel:0118 348 6230 mob:07411070270
email:info@jcengsolutions.com
web:www.jcengsolutions.com


NOTES:

THE CONTRACTORS ARE TO CHECK ALL DIMENSIONS, DRAIN RUNS AND GENERAL CONDITIONS ON THE SITE BEFORE WORKS COMMENCE, AND INFORM JCENG SOLUTIONS IMMEDIATELY UPON DISCOVERY OF ANY ERRORS. OMISSIONS OR DISCREPANCIES. ALL WORKS ARE TO BE CARRIED OUT IN ACCORDANCE WITH CURRENT BUILDING REGULATIONS, BRITISH STANDARDS, CODE OF PRACTICE AND LOCAL AUTHORITY REQUIREMENTS. DO NOT SCALE FROM THIS DRAWING WITHOUT FIRST OBTAINING WRITTEN AUTHORISATION FROM JCENG SOLUTIONS.


THIS DRAWING IS THE PROPERTY OF JCENG SOLUTIONS AND IS ISSUED ON THE CONDITION THAT IT IS NOT REPRODUCED, DISCLOSED OR COPIED TO ANY UNAUTHORISED PERSON IN WHOLE OR PART WITHOUT PRIOR WRITTEN CONSENT

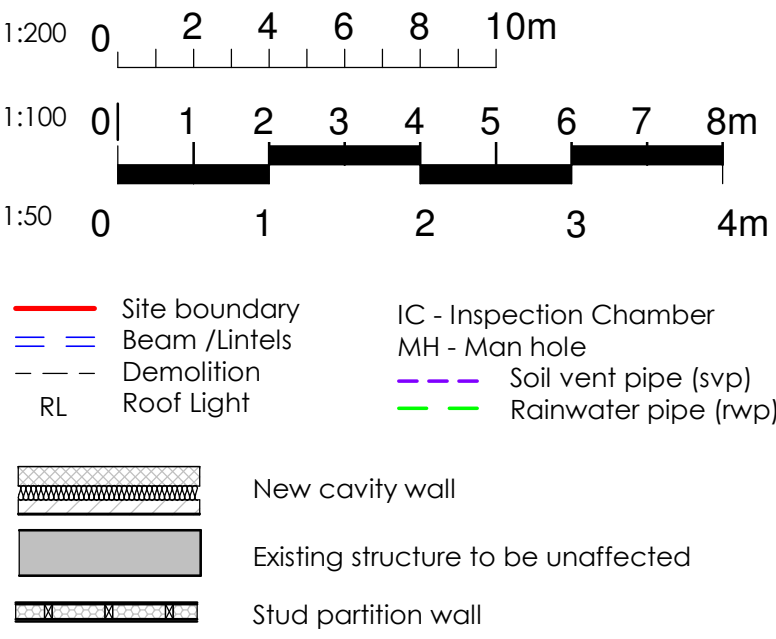


Total Area- 336 sqm
Existing dwelling & garage - 63sqm
Proposed outbuilding - 29.6sqm

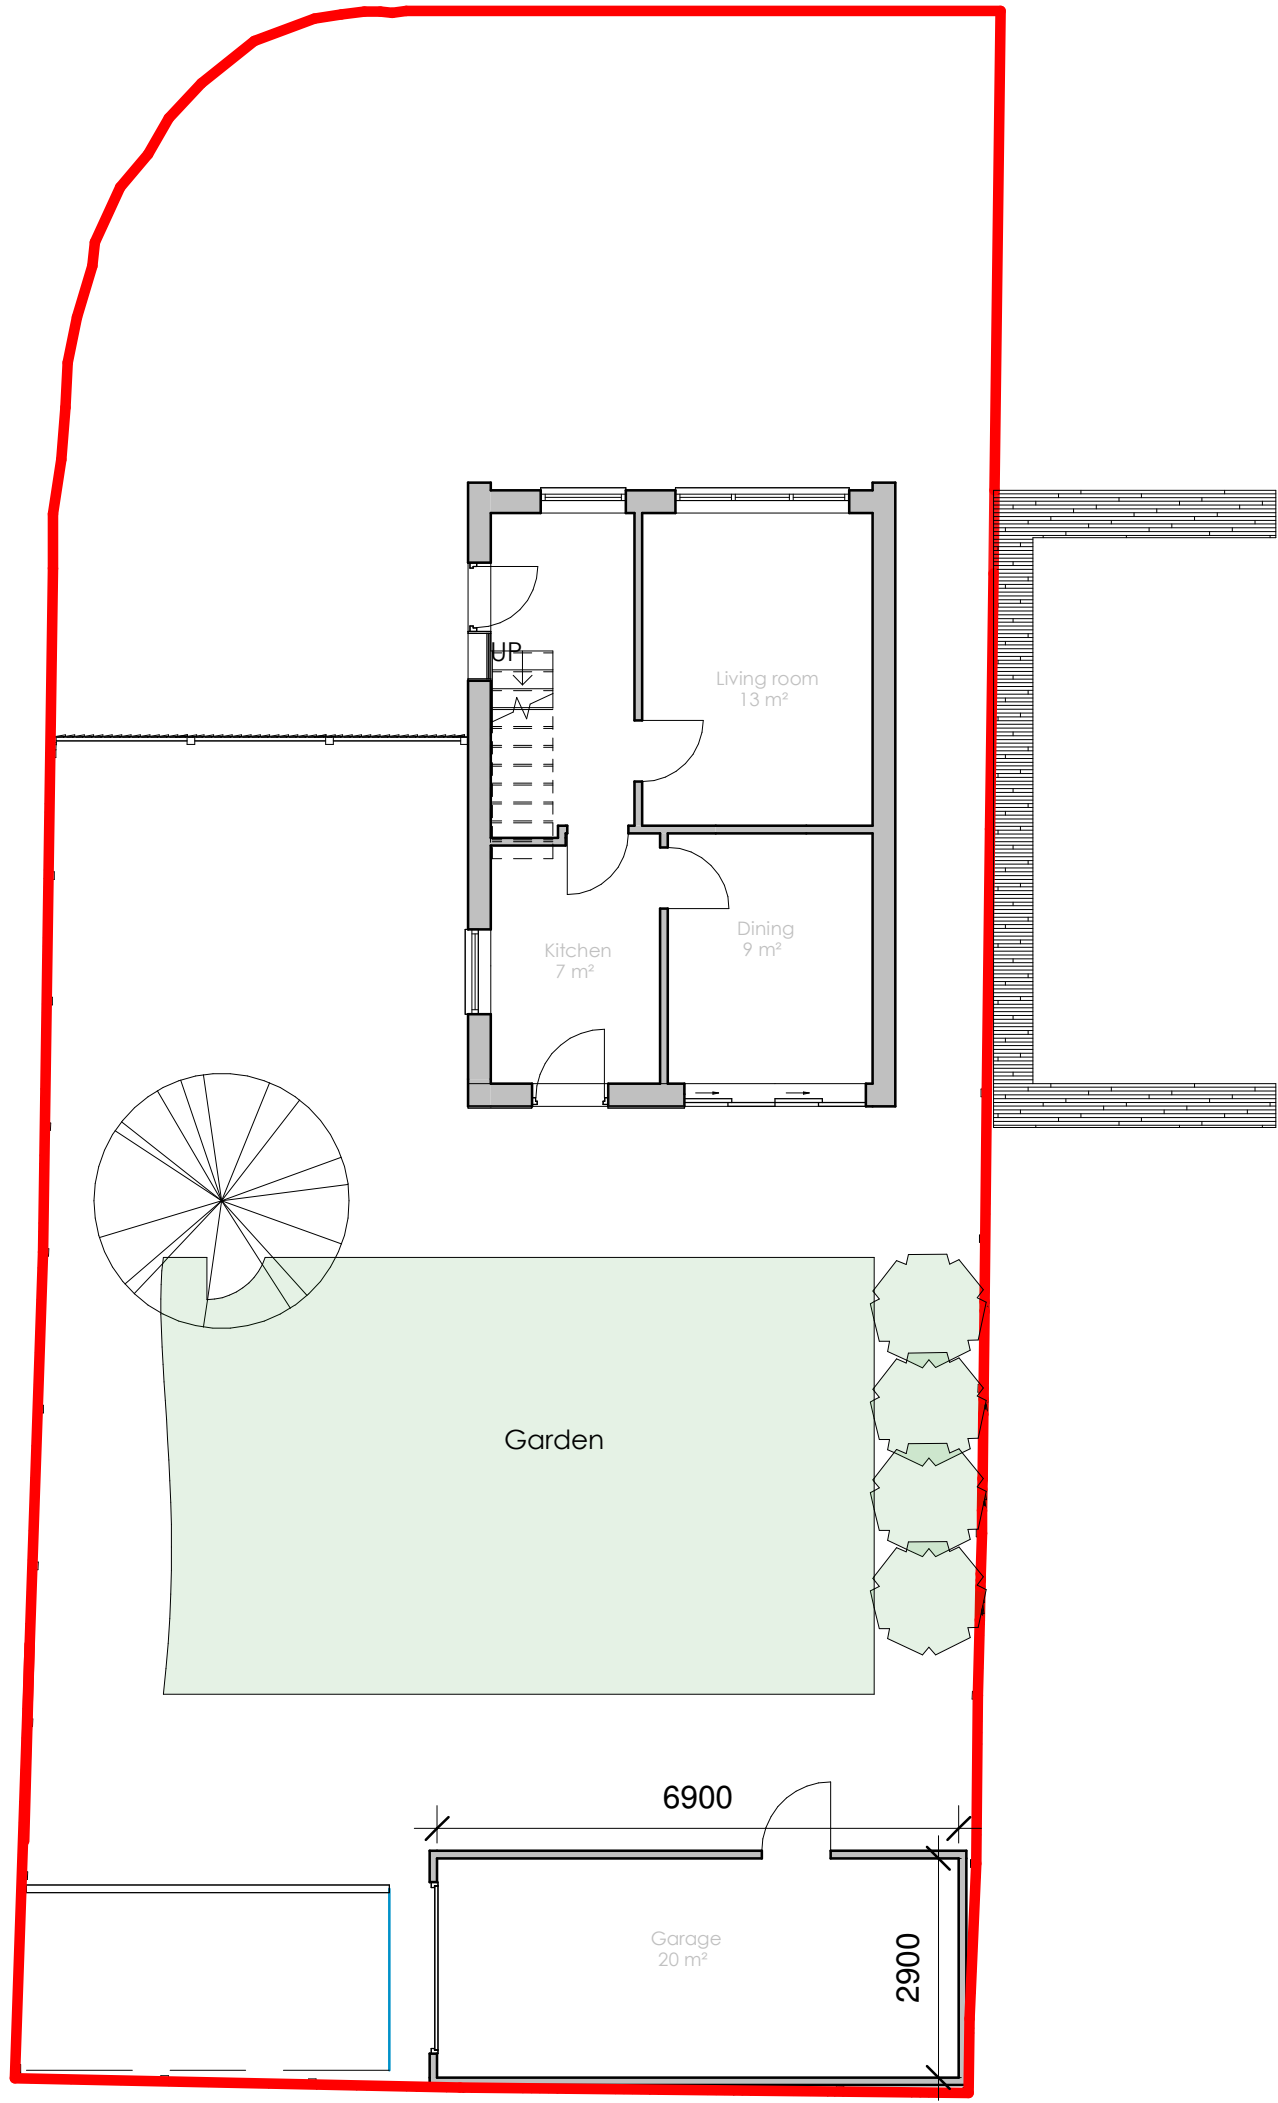


Level 0 - Existing
1 : 100

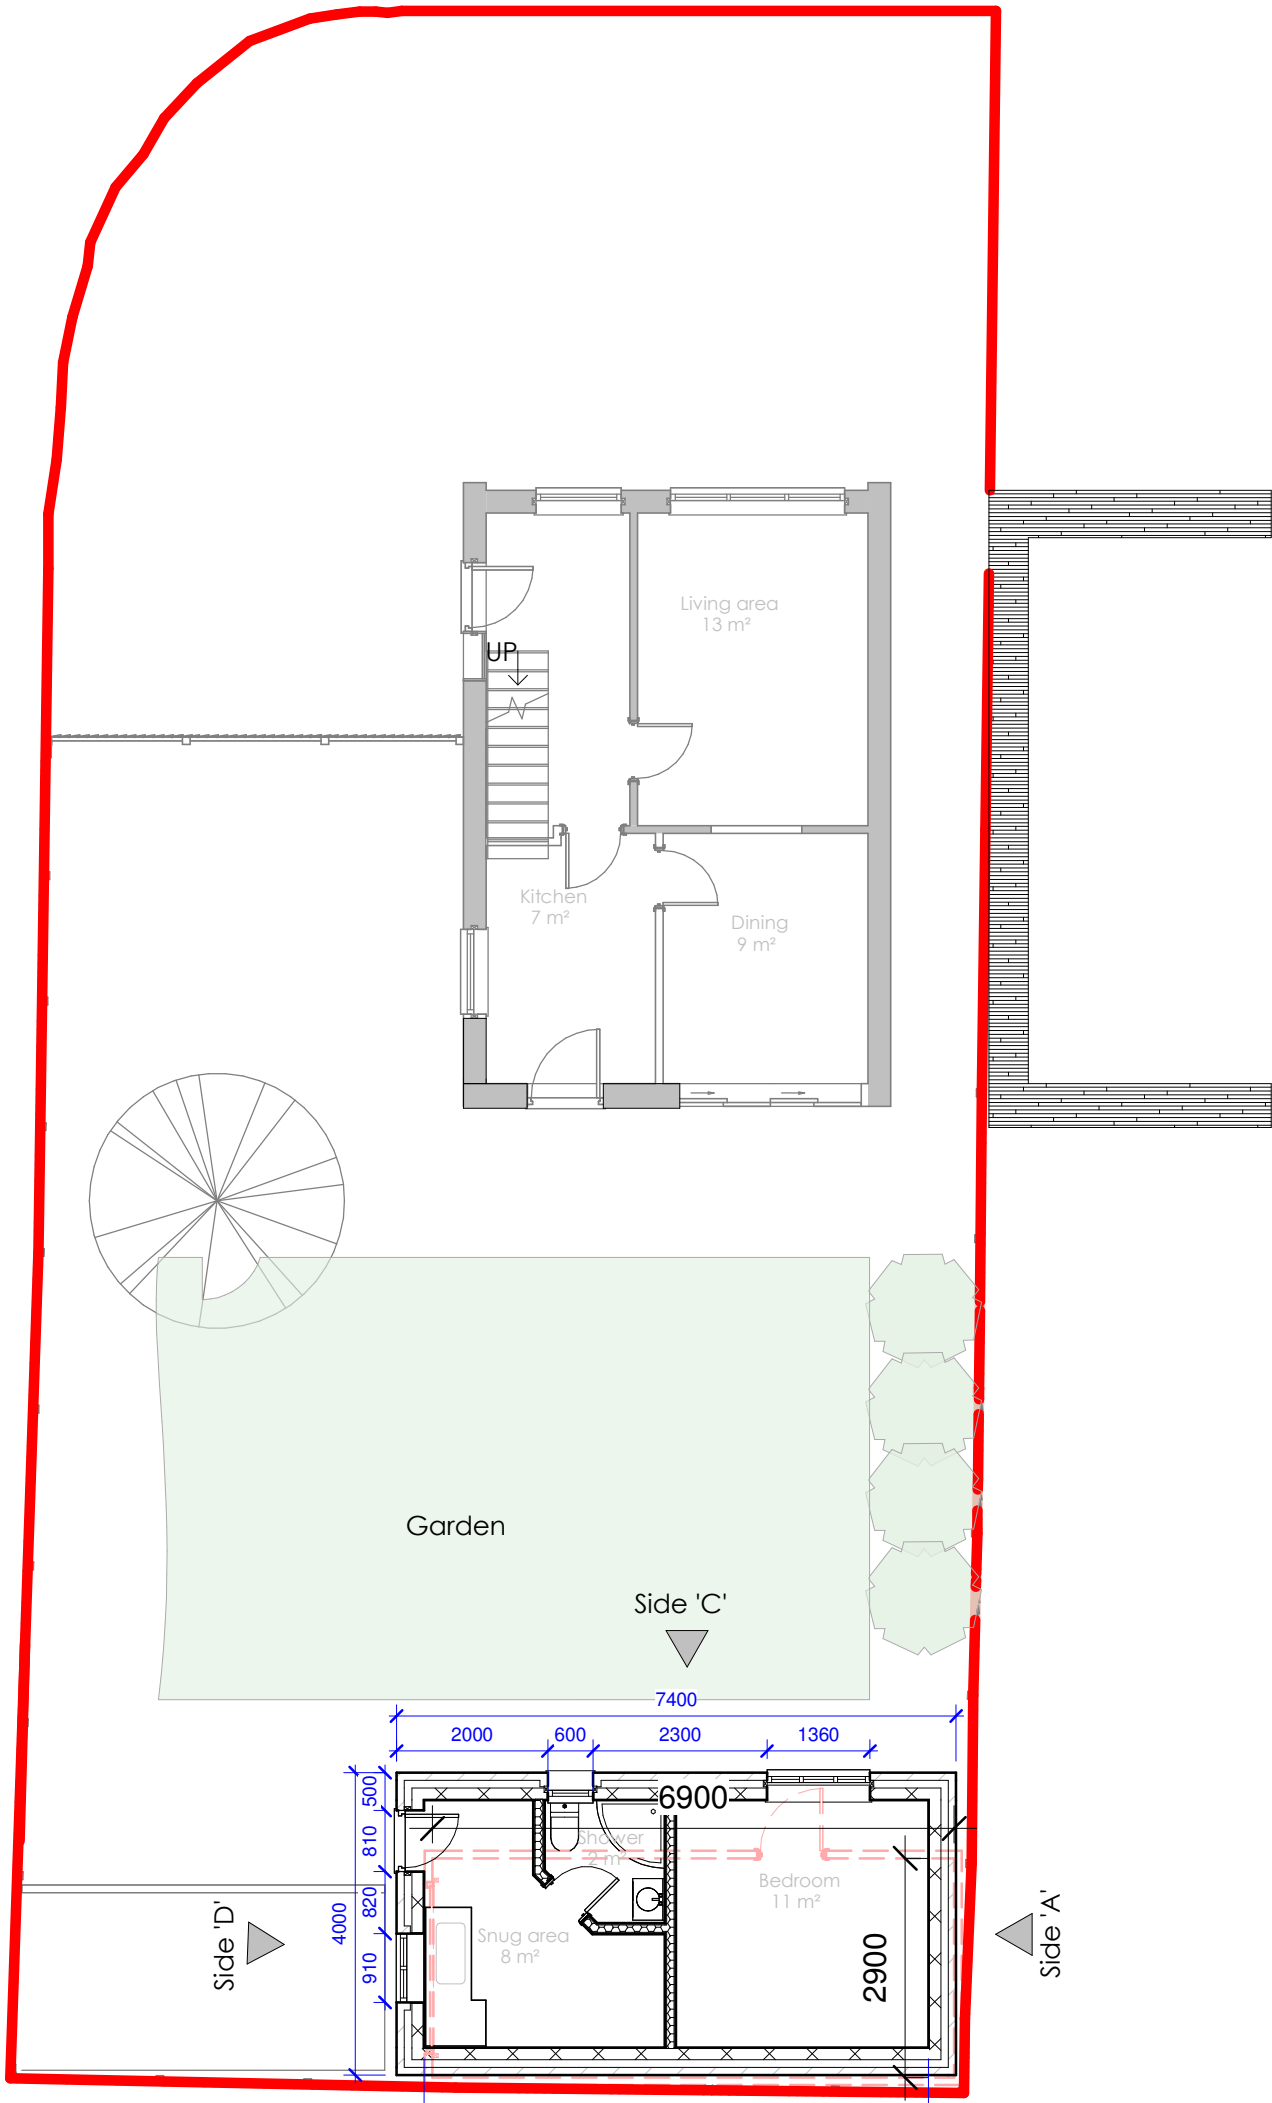


Level 0 - Proposed
1 : 100

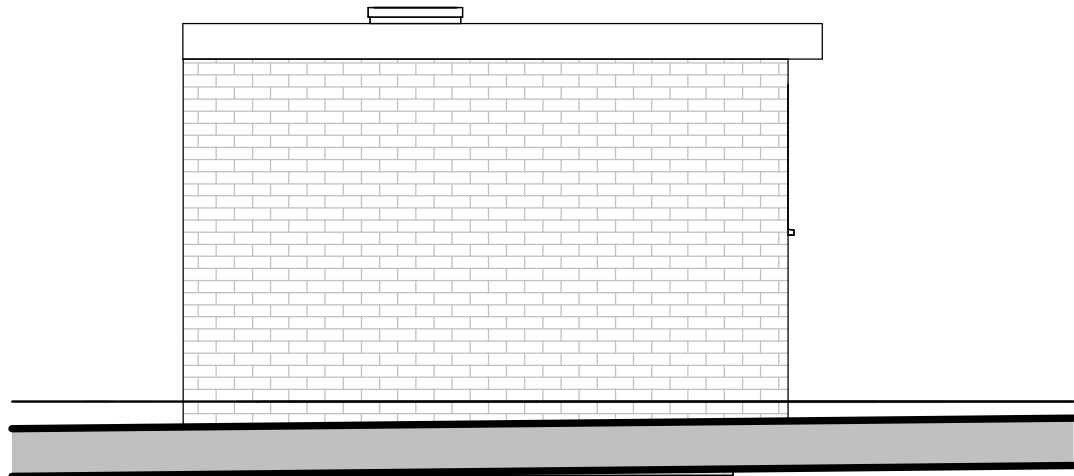


Elevation view 'A'
1 : 50

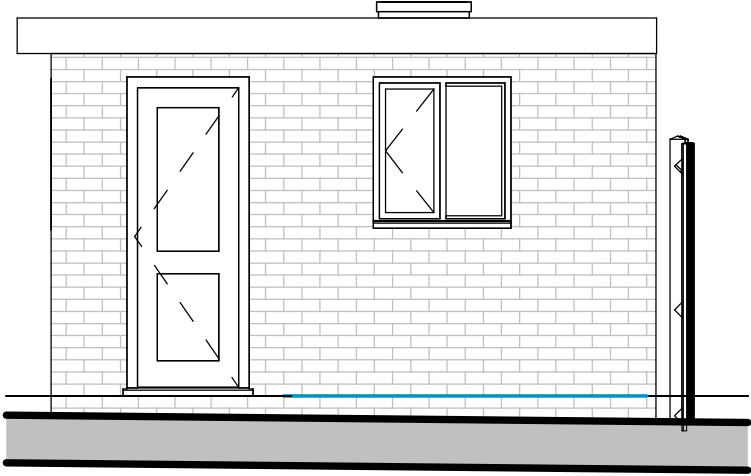

Elevation view 'D'
1 : 50

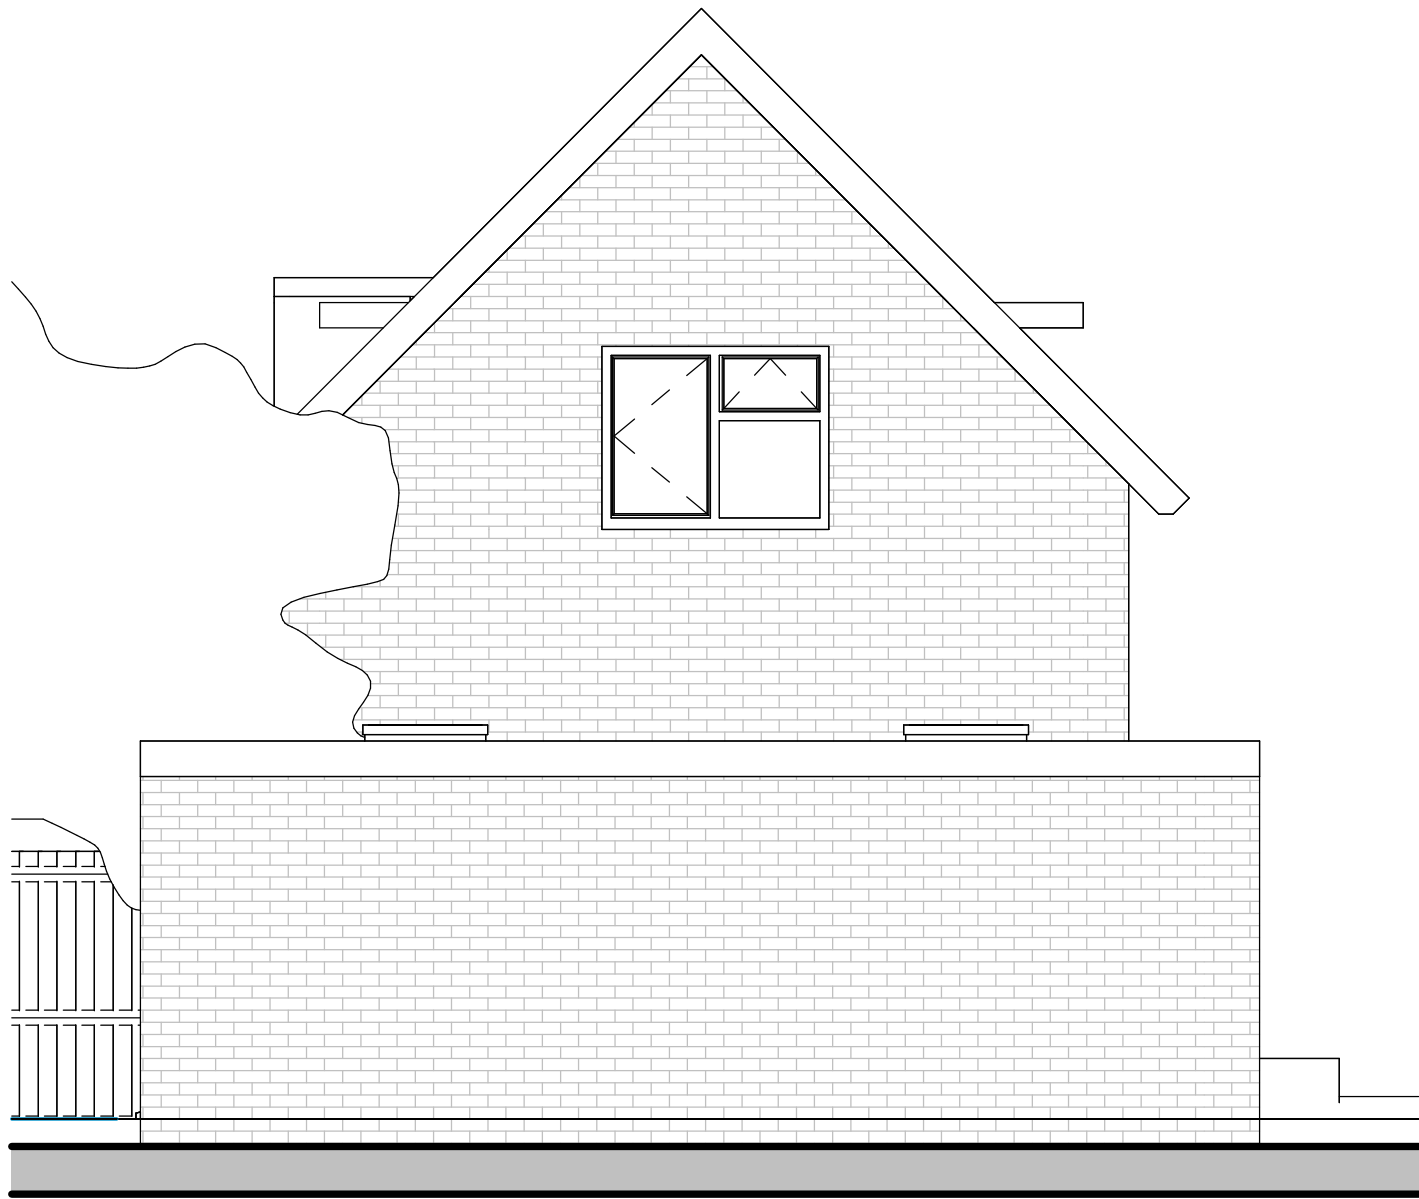

Elevation view 'B'
1 : 50

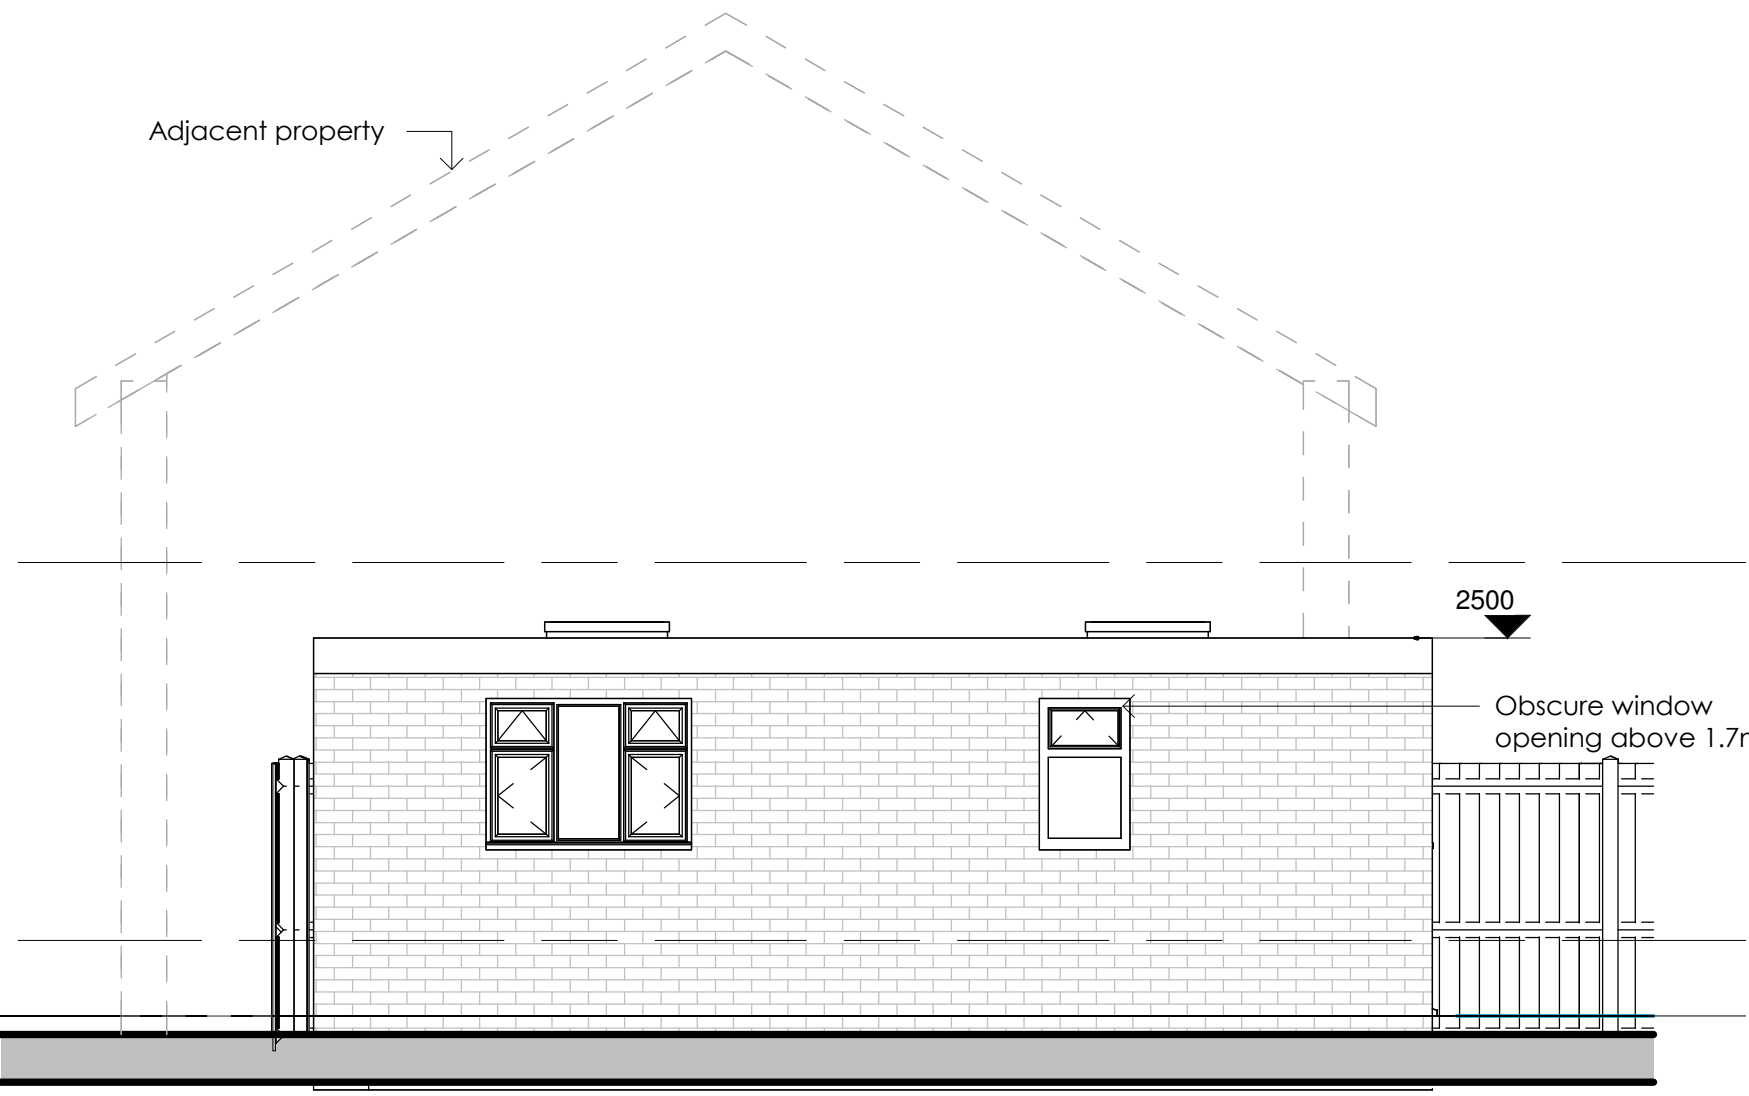

Elevation view 'C'
1 : 50

REV	DATE	DESCRIPTION
-----	------	-------------

CLIENT ADDRESS

1 Trelleck Rd, Coley Park, Reading
RG1 6EN

TITLE

Existing and Proposed Floor Plan &
Outbuilding Elevations

CLIENT

Mr.Kumar

DRAWN BY JC	CHECKED BY RB	
----------------	------------------	--

SCALE (@ A1)
As indicated

DRAWING NUMBER PP-235-RG-04	REV
--------------------------------	-----