





|                       |                    |          |            |        |                                 |
|-----------------------|--------------------|----------|------------|--------|---------------------------------|
| CLIENT: VILLAGE HOTEL | SITE NAME: READING | REVISION | DATE       | REV BY | NOTES                           |
| DRAWING NO : 45813-1E | DATE: 30-01-2025   | A        | 13-02-2025 | KL     | VARIOUS ALTERATIONS             |
|                       |                    | B        | 14-02-2025 | KL     | VARIOUS ALTERATIONS             |
| DRAWN BY: LP          | SCALE: -           | C        | 27-06-2025 | LP     | ELEVATIONS UPDATED              |
|                       |                    | D        | 08-08-2025 | KL     | PGS 11 & 14 ALTERED             |
| PLANNING: -           |                    | E        | 24-09-2025 | LP     | VARIOUS CHANGES AND ALTERATIONS |
|                       |                    | -        | -          | -      | -                               |

VILLAGE HOTEL - READING

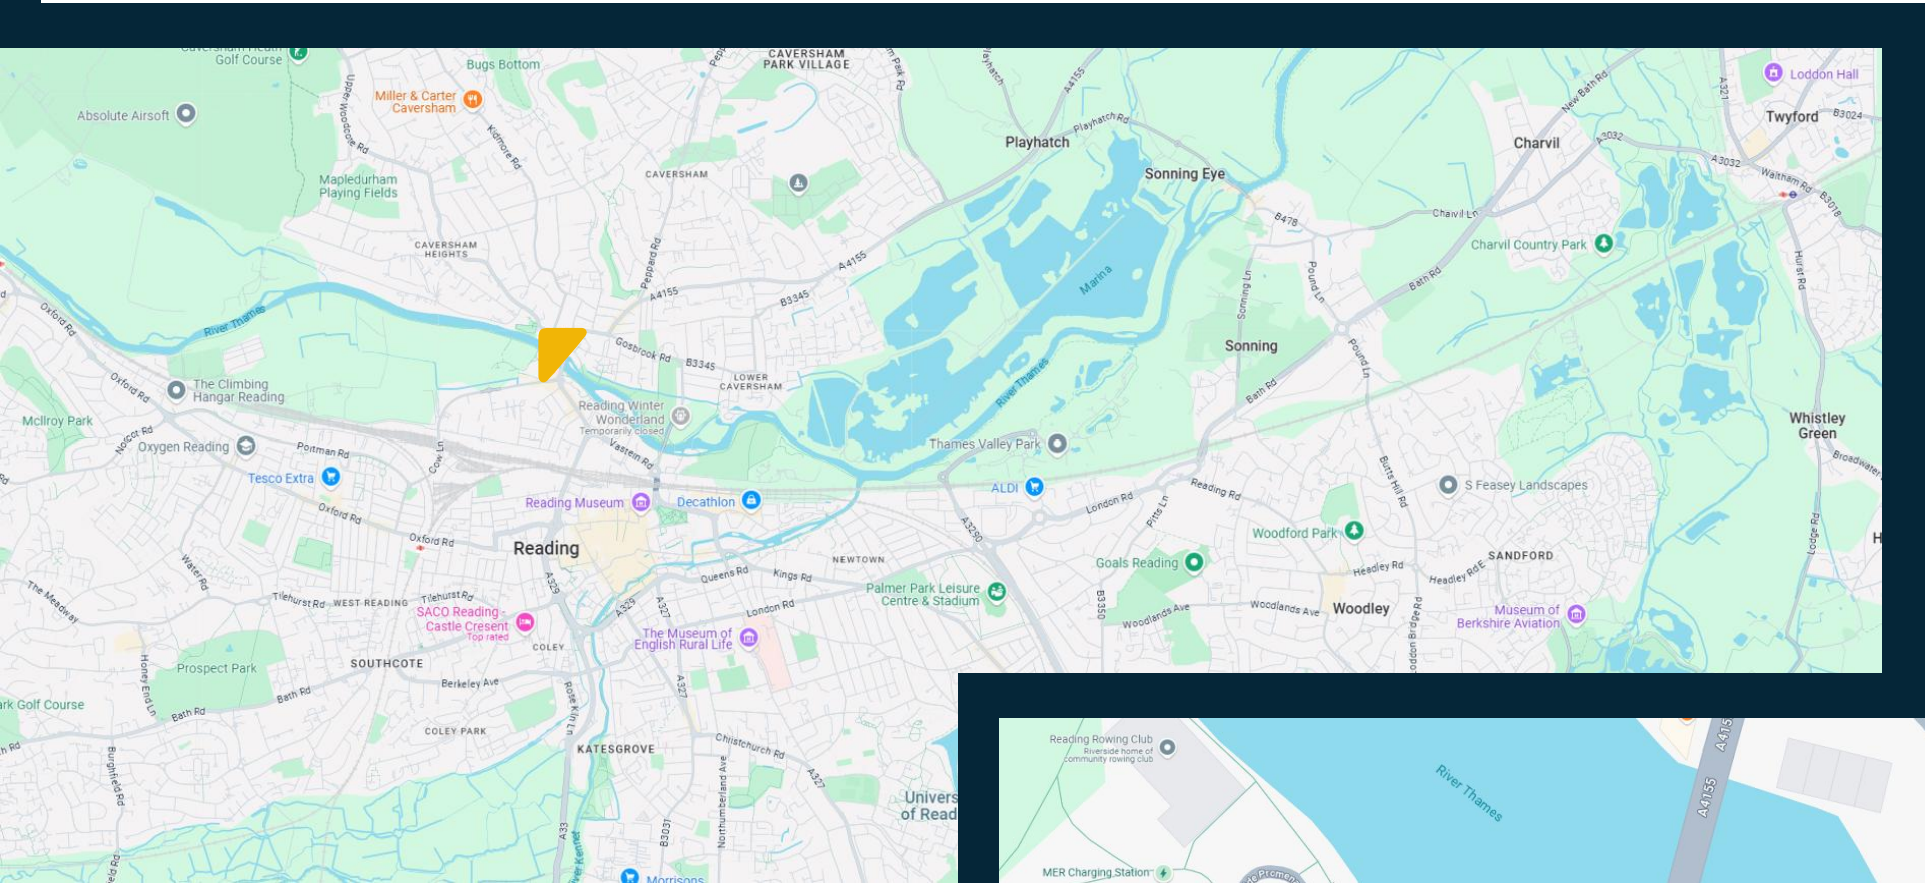





READING

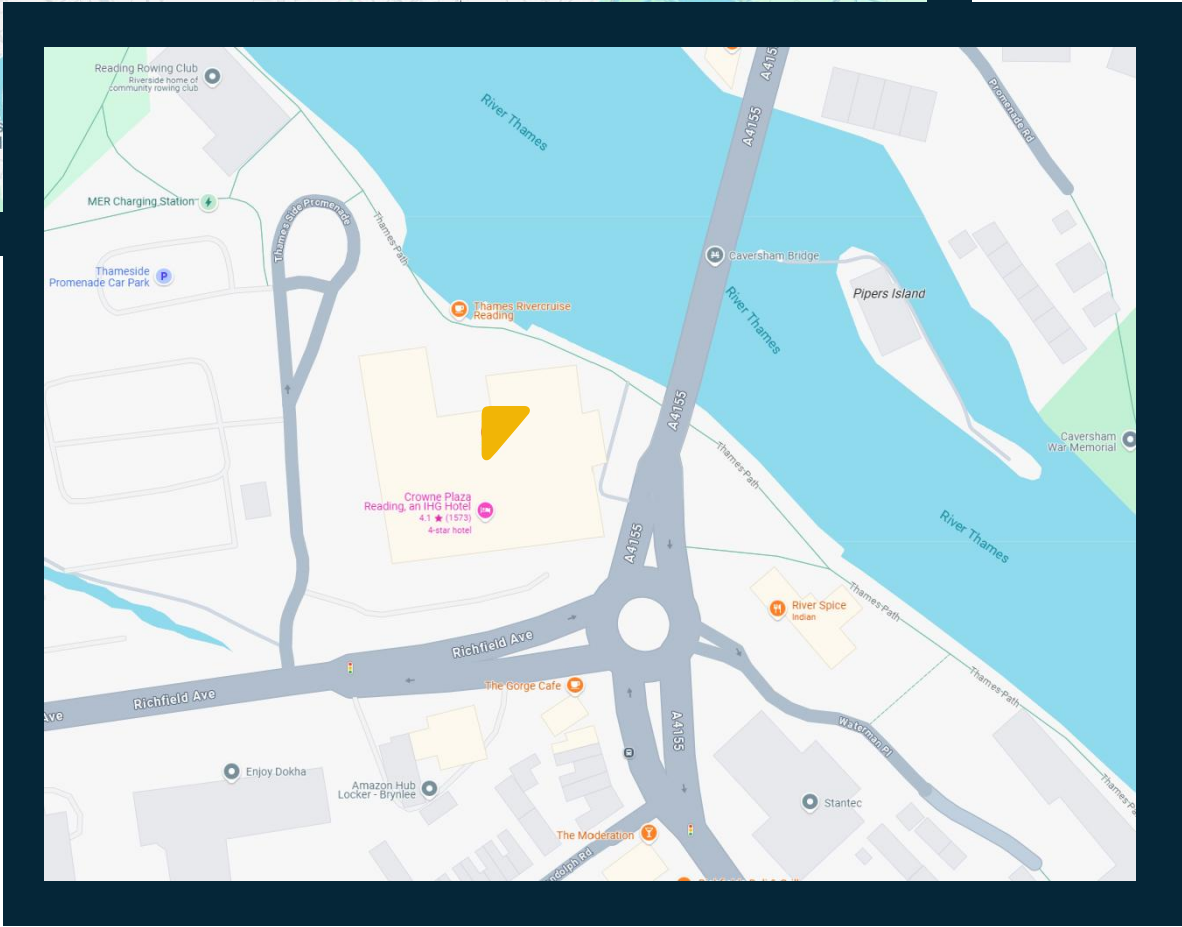

Caversham Bridge, Richfield Avenue, Berkshire, Reading, RG1 8BD






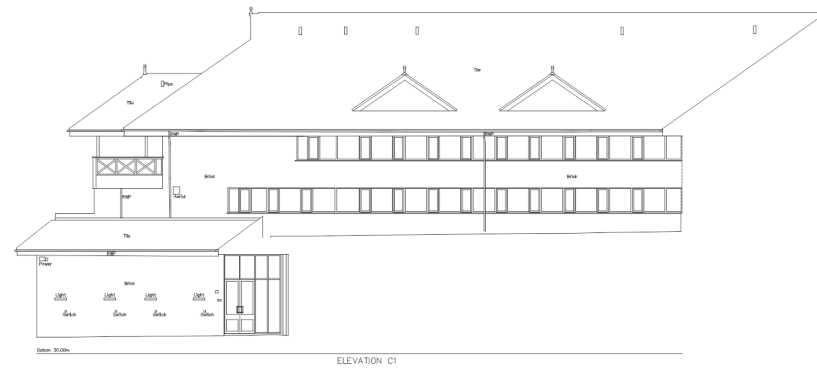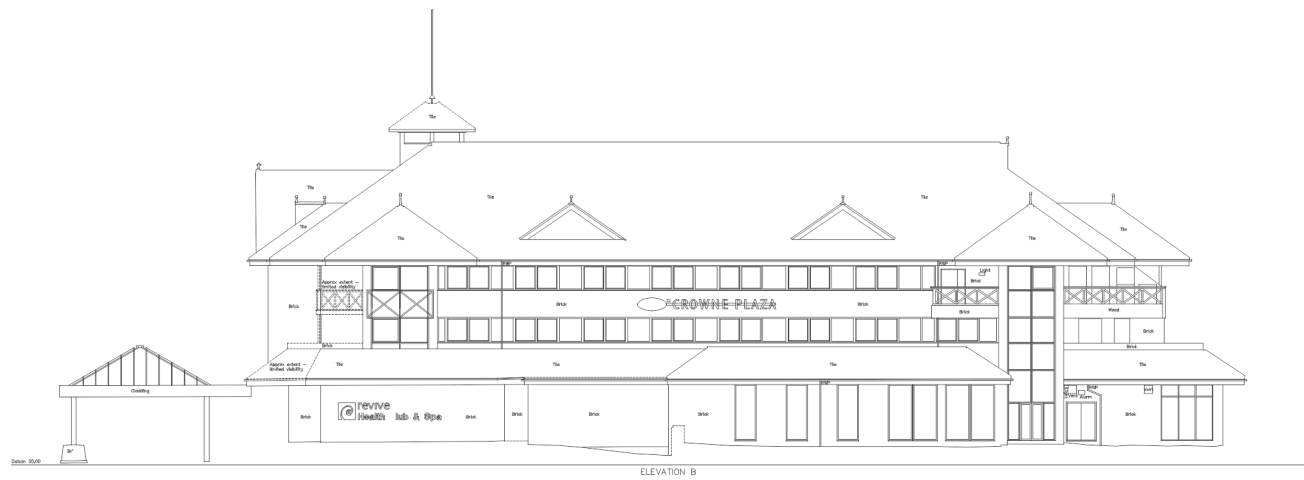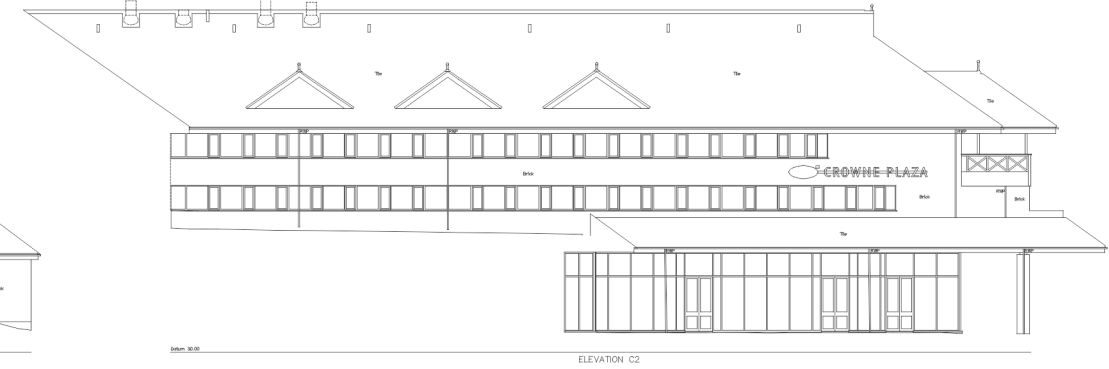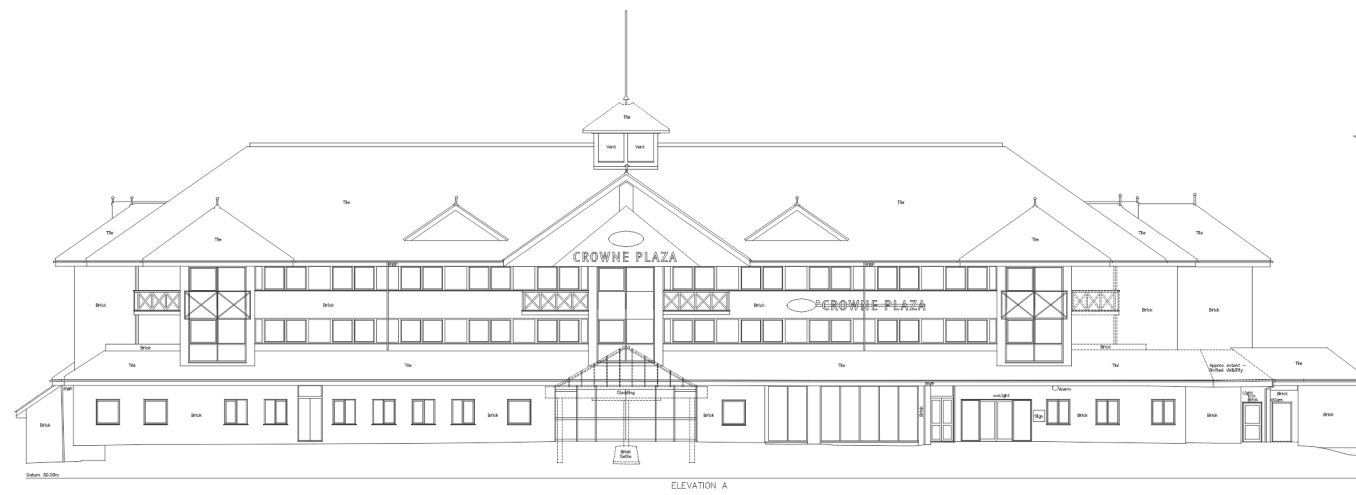



PROPOSED SOUTH ELEVATION

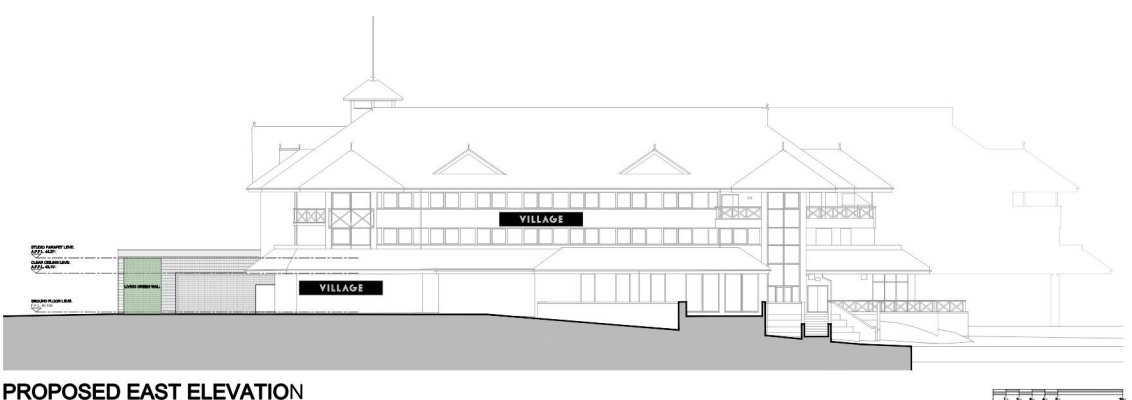



PROPOSED EAST ELEVATION



ELEVATION C (NORTH)



ELEVATION C1 (COURTYARD ELEVATION LOOKING EAST)

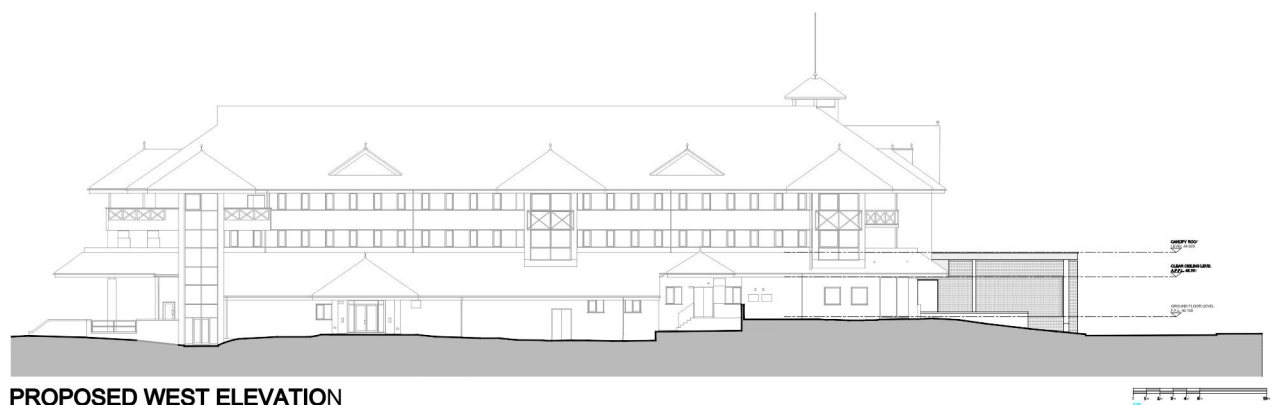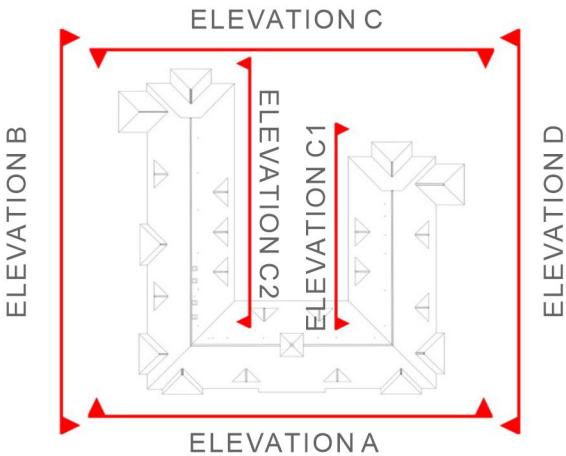


PROPOSED WEST ELEVATION





ELEVATION C2 (COURTYARD ELEVATION LOOKING WEST)




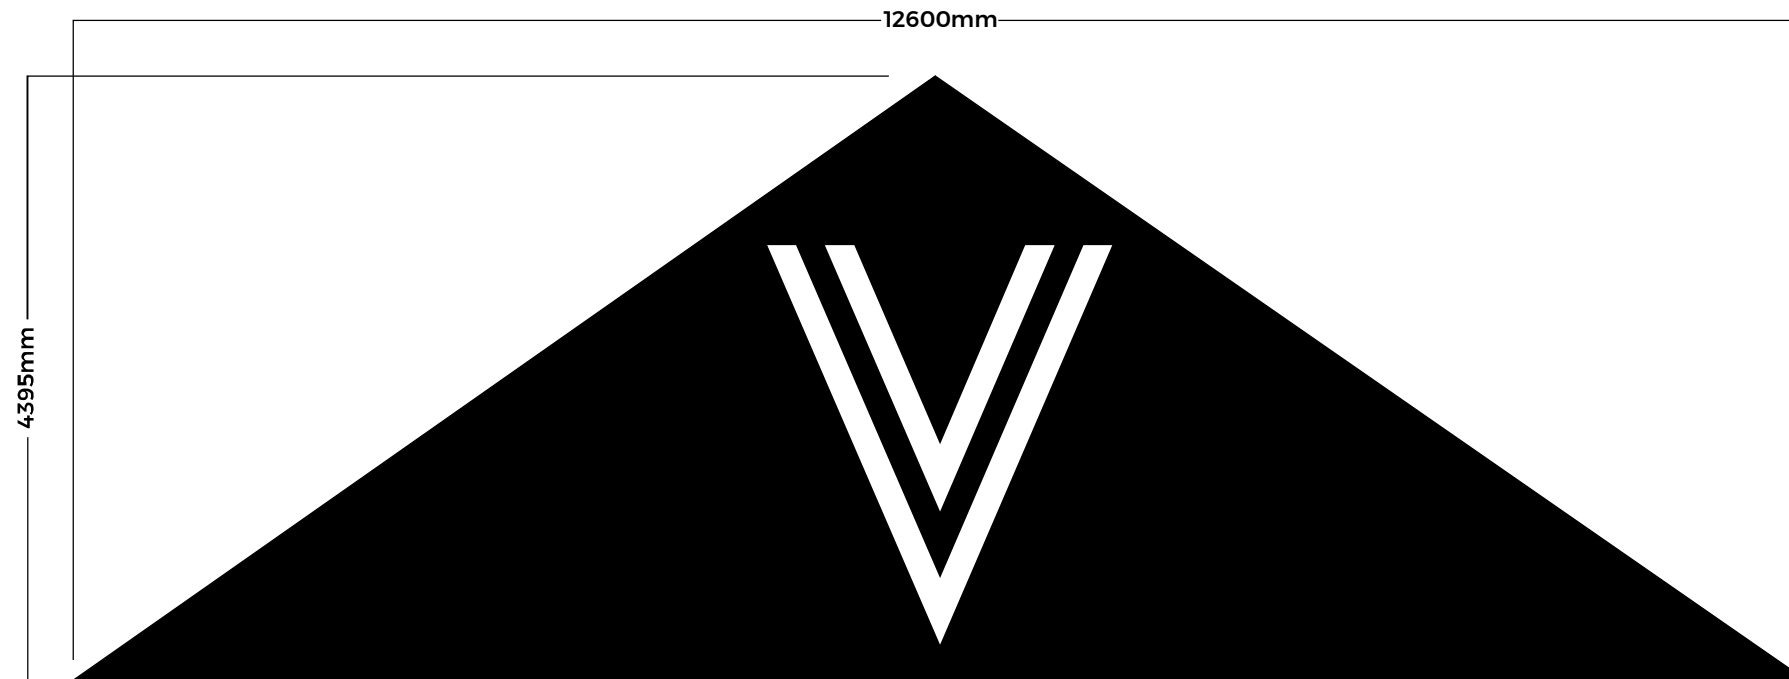


1No. New Internally LED illuminated aluminium flex face box powder coated black compete with digitally printed and blocked out skin.  
Complete with built up opal acrylic 'V' logo. (Logo to illuminate only)

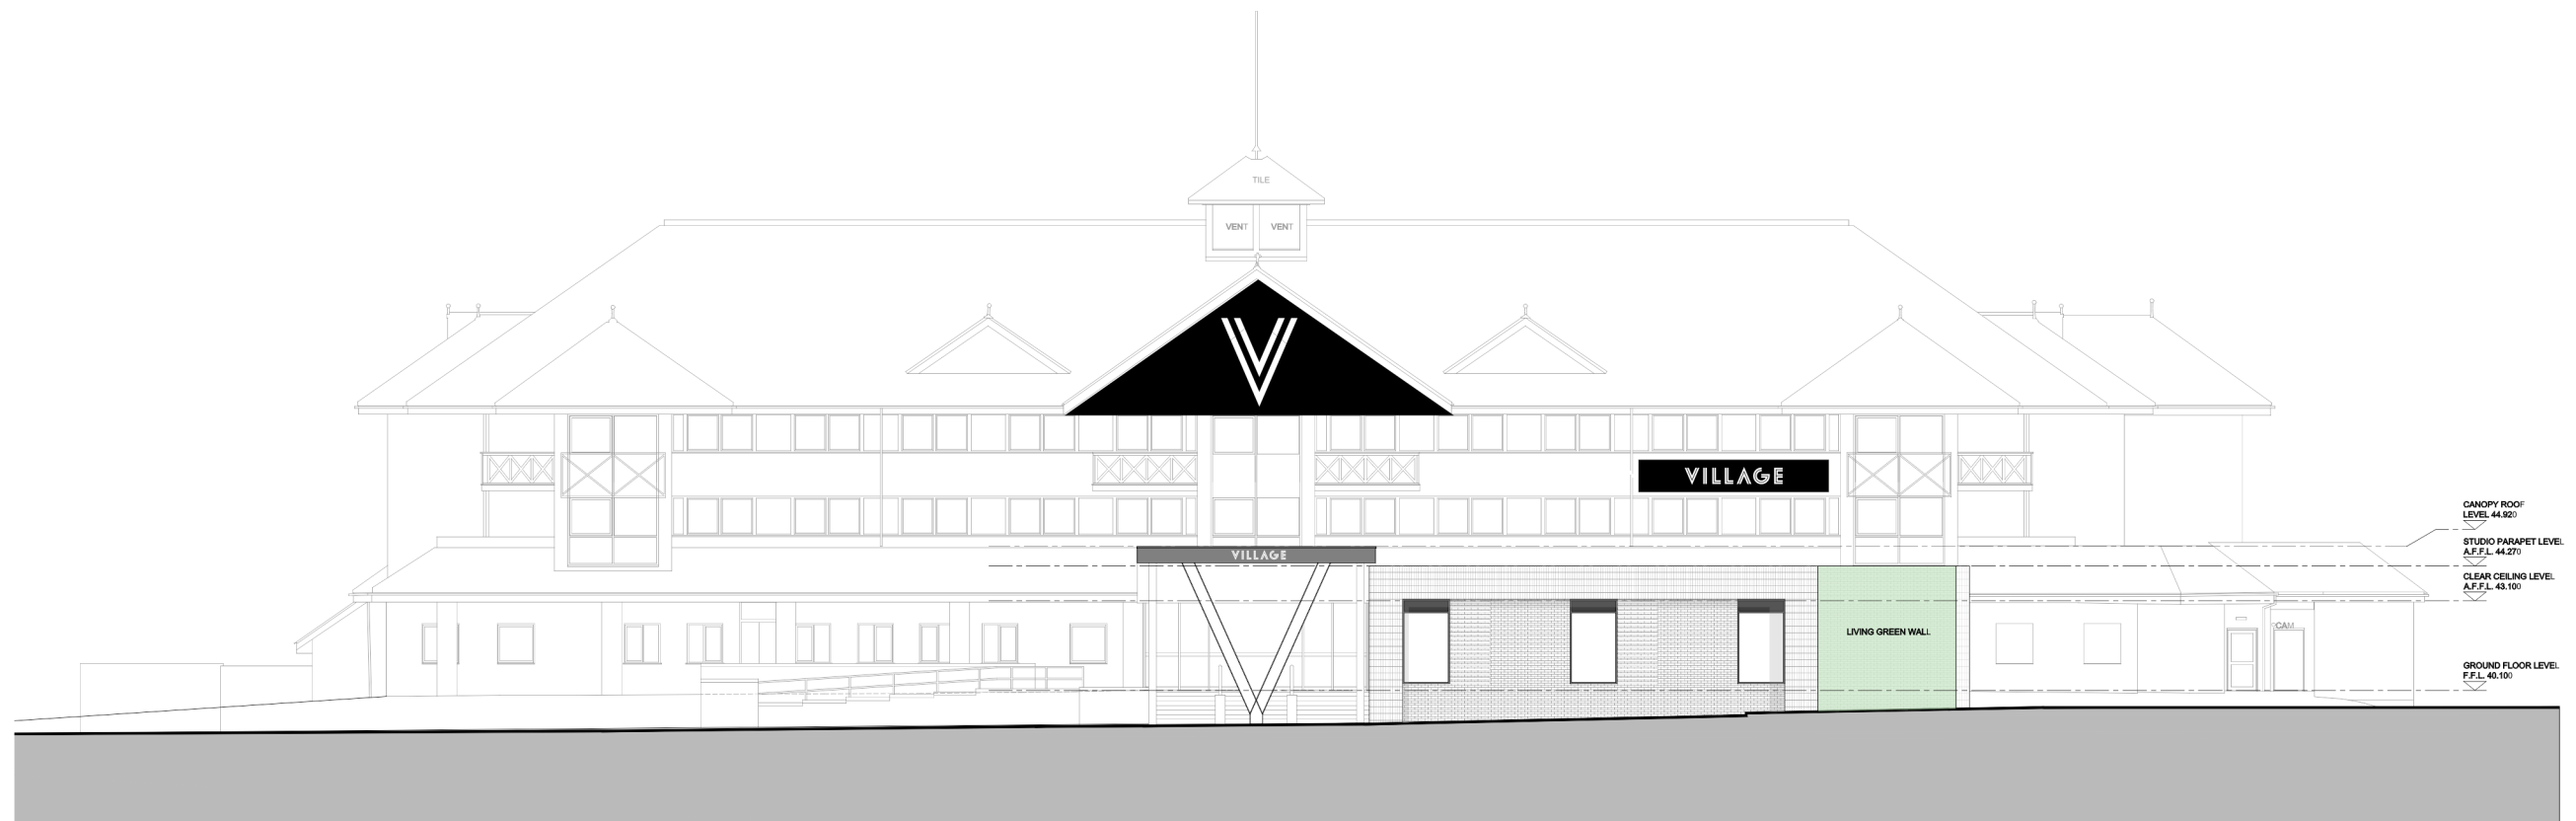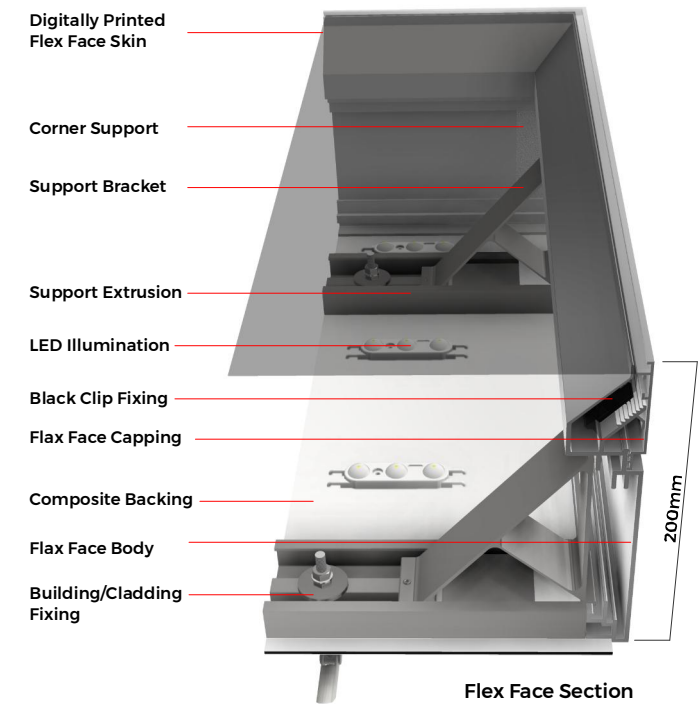


PROPOSED SOUTH ELEVATION

 


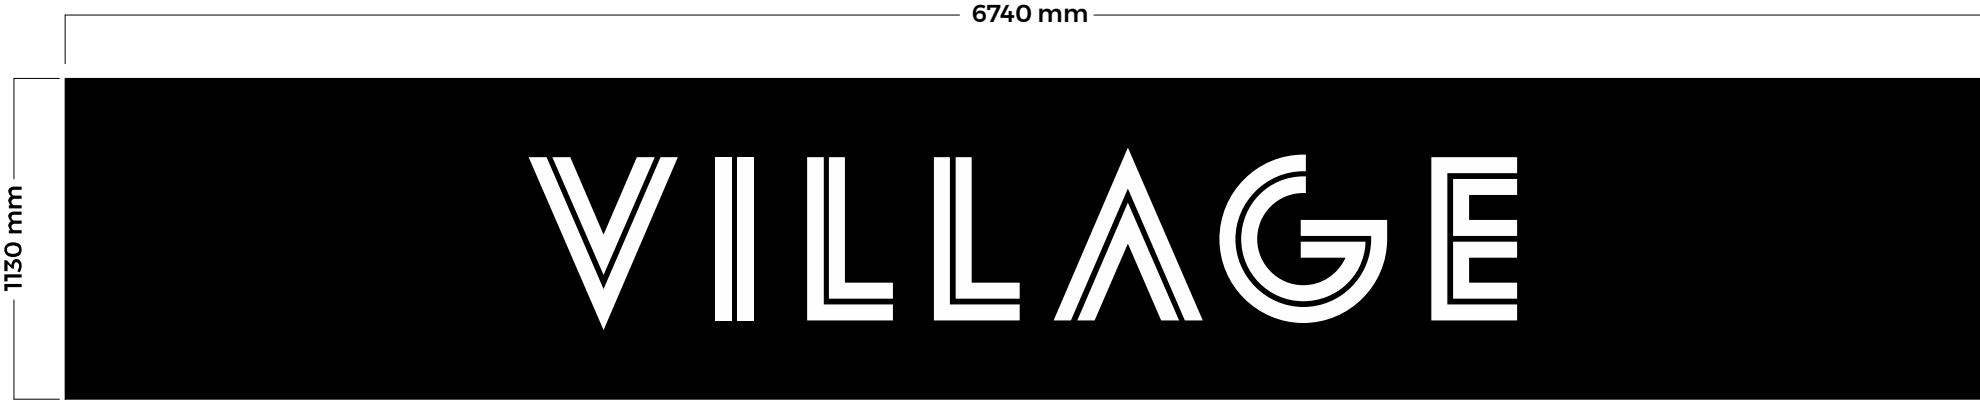


1No. New Internally LED illuminated aluminium flex face box powder coated black compete with digitally printed and blocked out skin.  
(Logo to illuminate only)


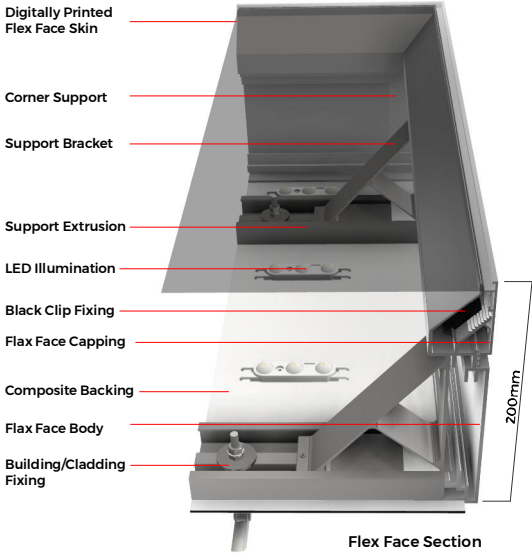


PROPOSED SOUTH ELEVATION

 


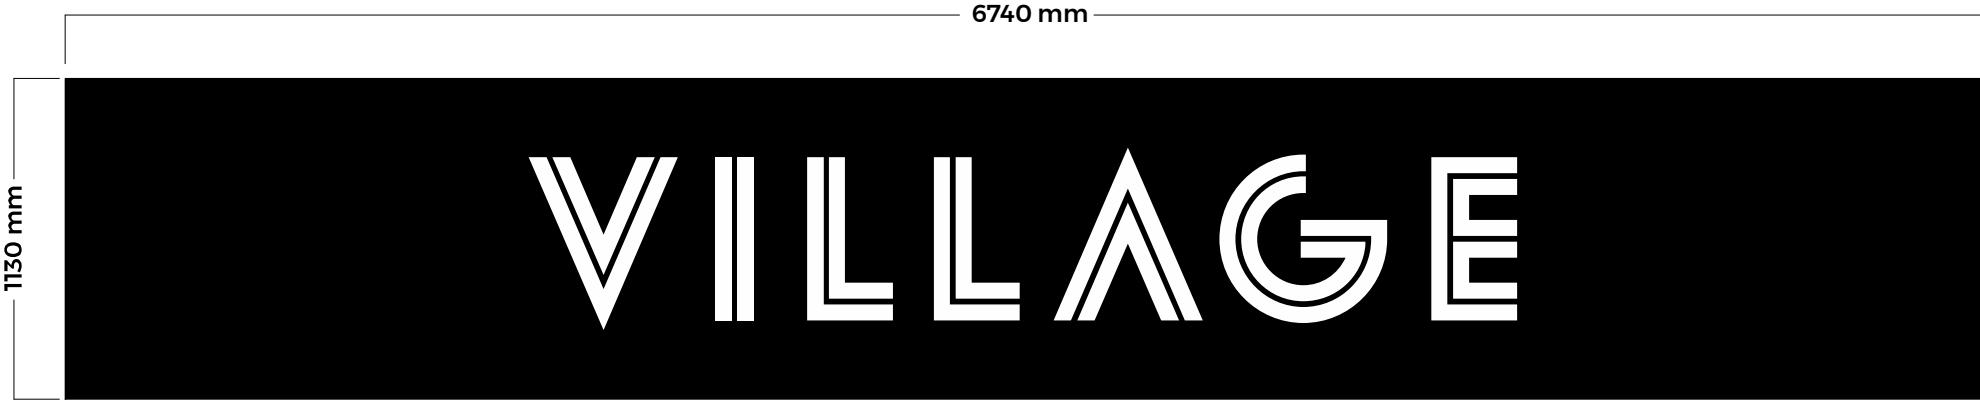


1No. New Internally LED illuminated aluminium flex face box powder coated black compete with digitally printed and blocked out skin.  
(Logo to illuminate only)

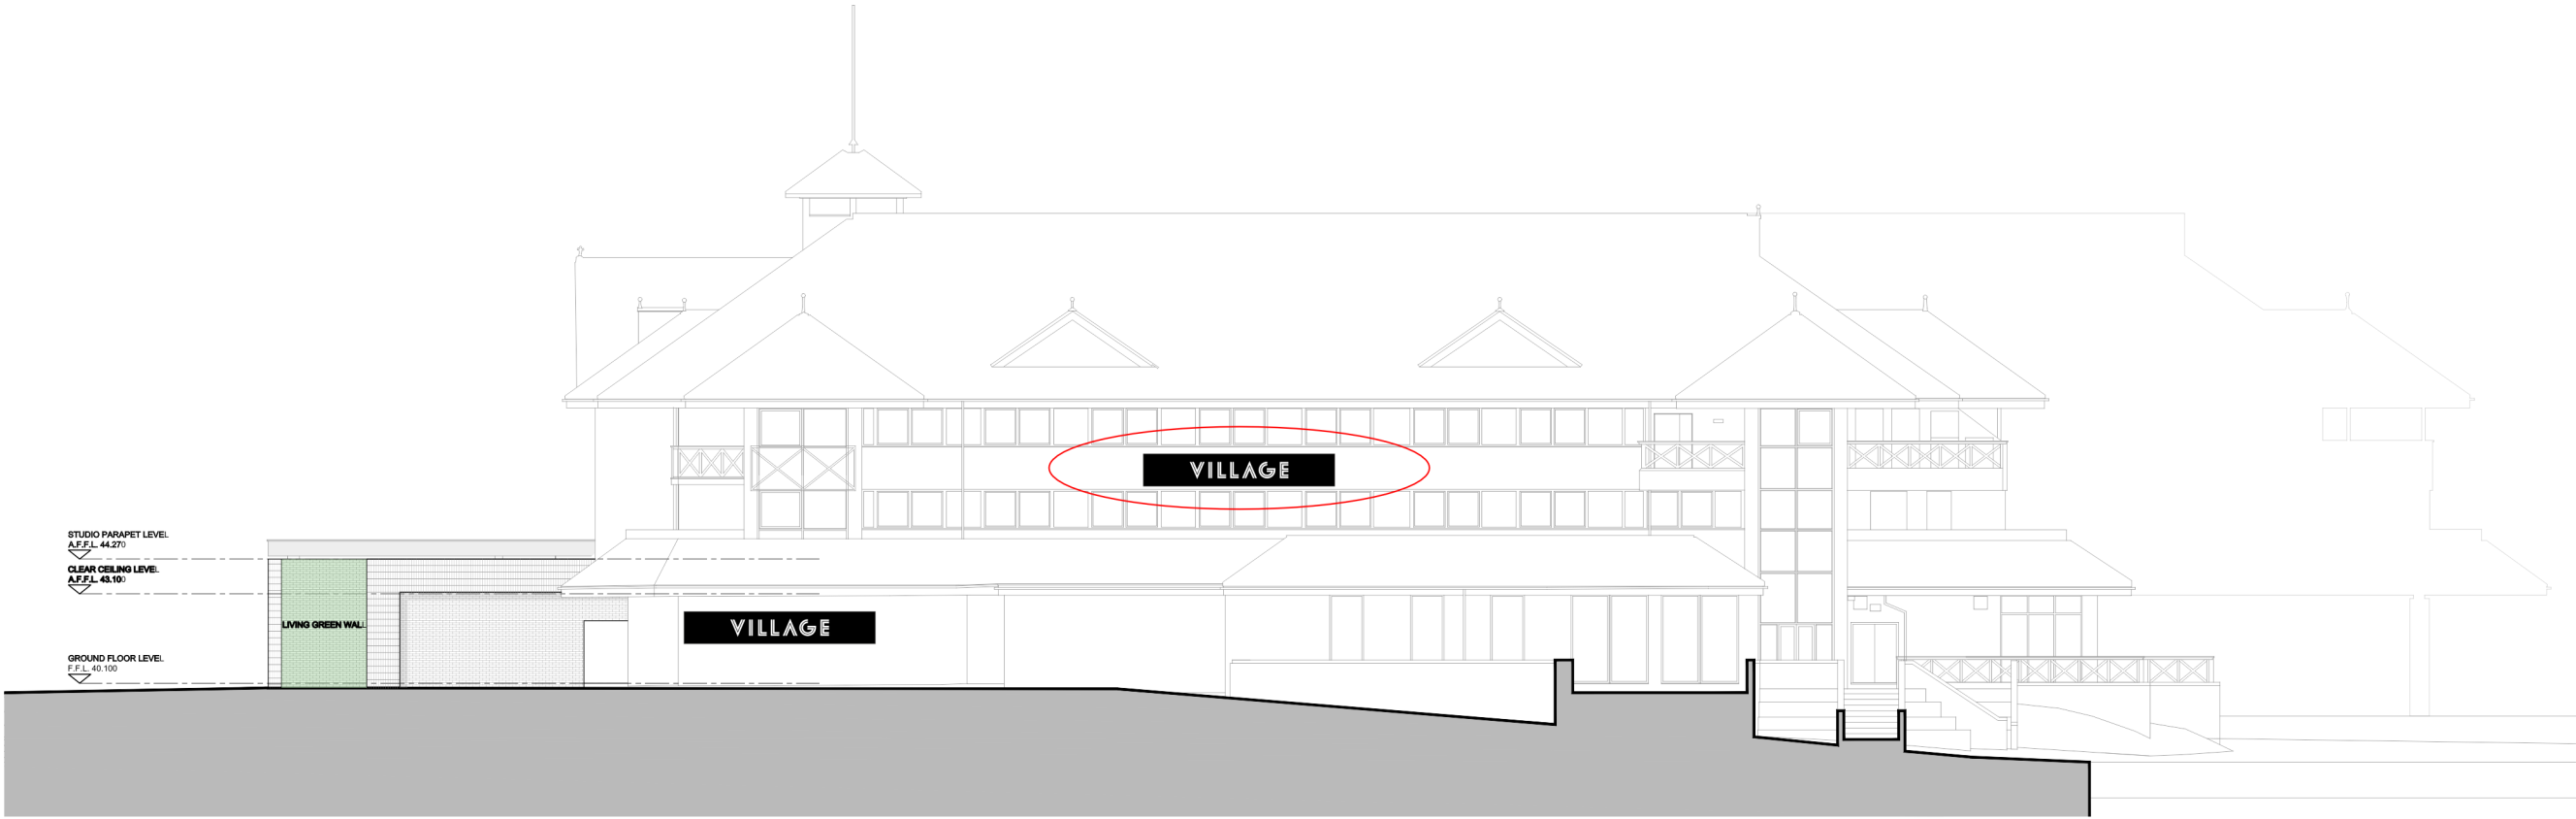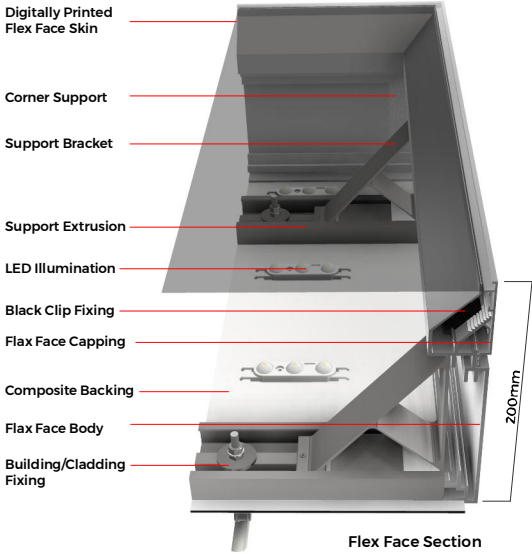


PROPOSED EAST ELEVATION

 


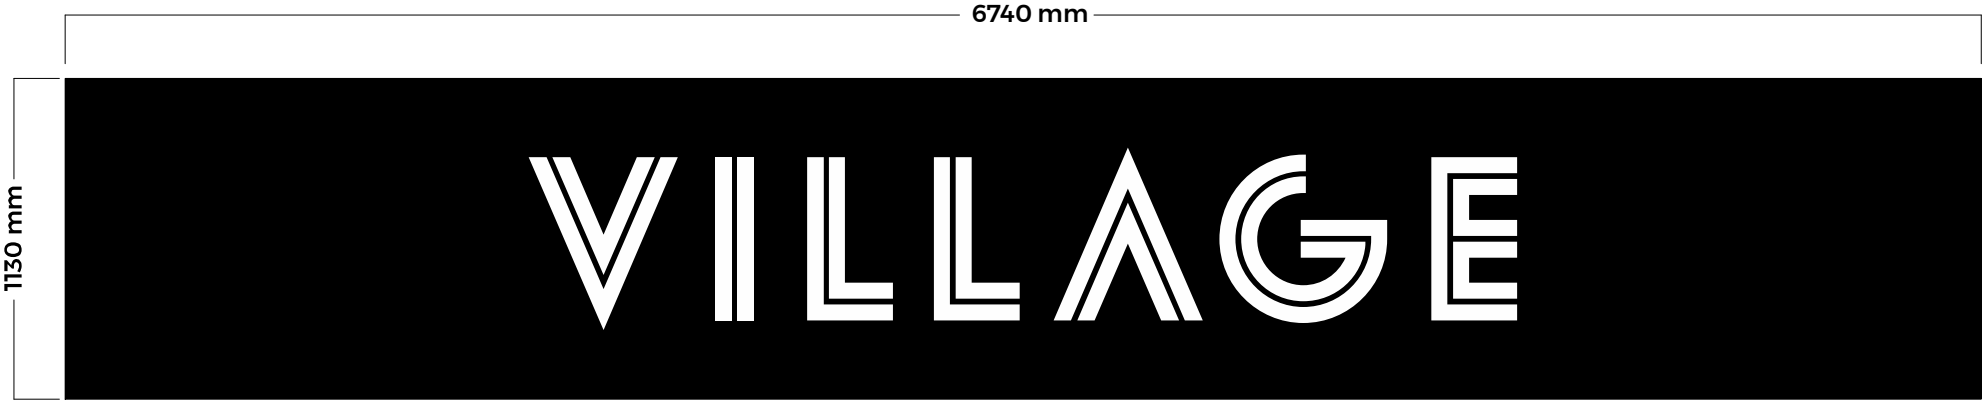

1No. New Internally LED illuminated aluminium flex face box powder coated black compete with digitally printed and blocked out skin.  
(Logo to illuminate only)

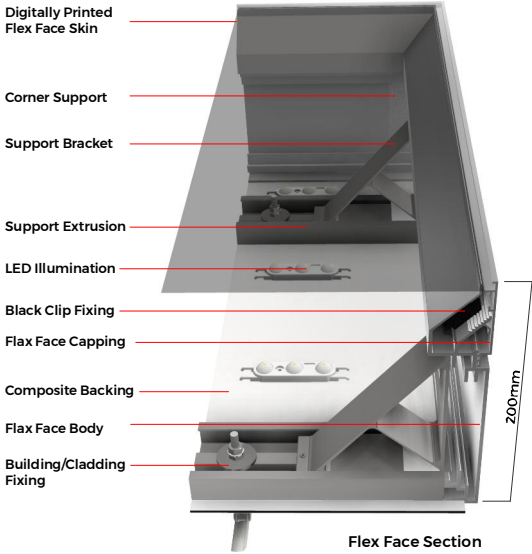


ELEVATION C2 (COURTYARD ELEVATION LOOKING WEST)

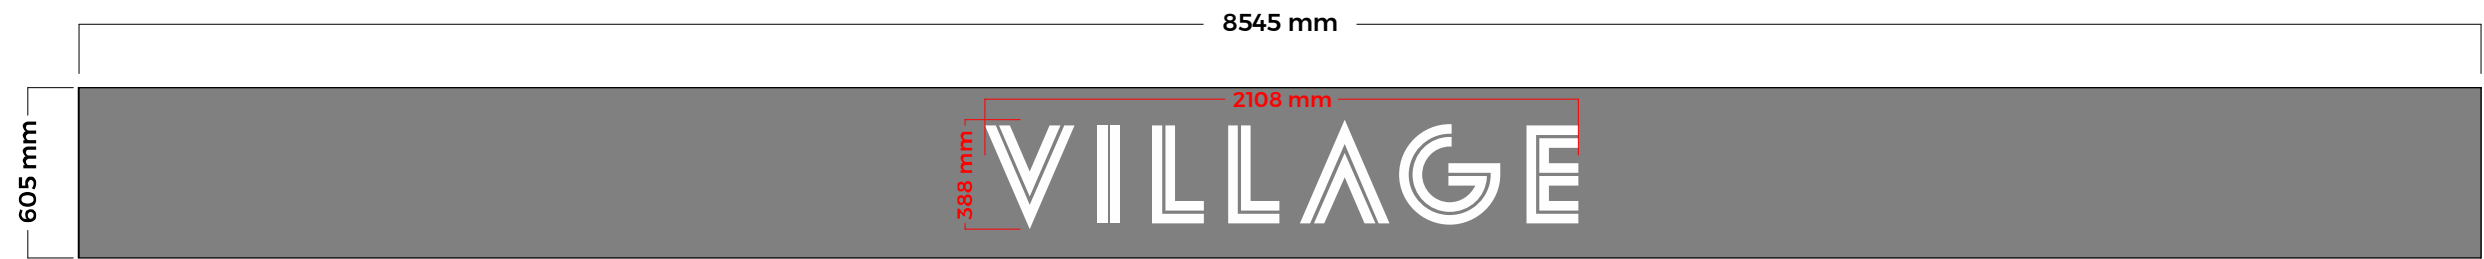


1No. Sets of built up LED acrylic letters.



PROPOSED SOUTH ELEVATION

 


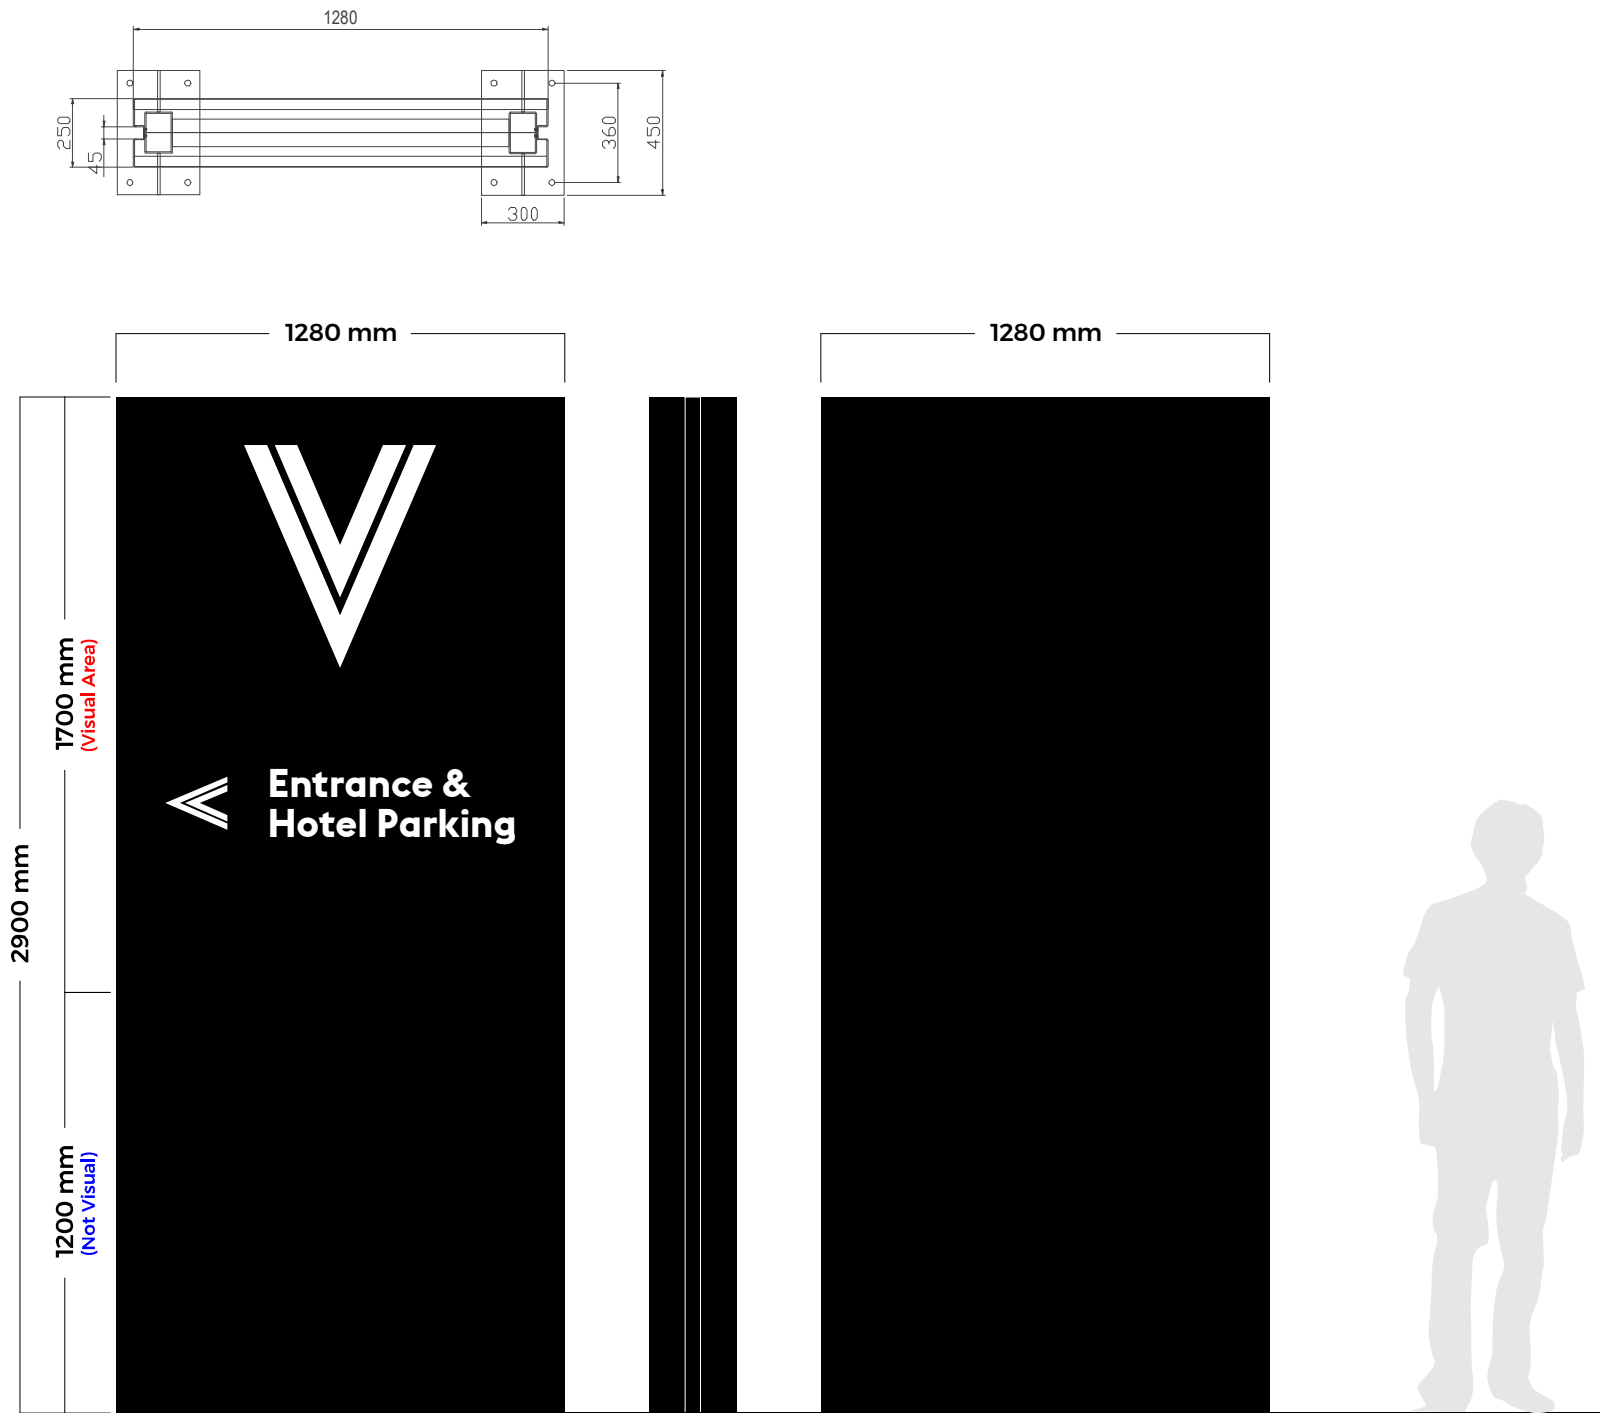

1No. Double sided illuminated totem sign - 1280mm wide x 2900mm high x 250mm deep overall. Totem to be clad with 3mm powder coated aluminum coated to black semi gloss. Totem returns complete with 45mm wide infill strips finished black semi gloss. All text details to be internally LED illuminated via 10mm Opal LED acrylic pushed through.


The above is to be fit onto existing frameworks.



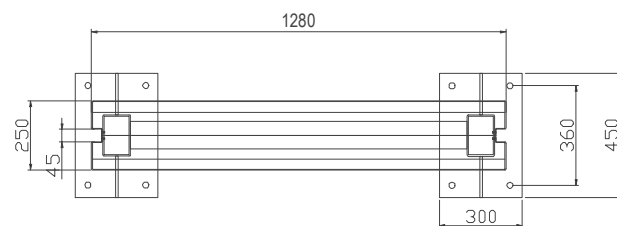


1No. Double sided illuminated totem sign - 1280mm wide x 3140mm high x 250mm deep overall. Totem to be clad with 3mm powder coated aluminum coated to black semi gloss. Totem returns complete with 45mm wide infill strips finished black semi gloss. All text details to be internally LED illuminated via 10mm Opal LED acrylic pushed through.

The above is to be fit onto existing frameworks.

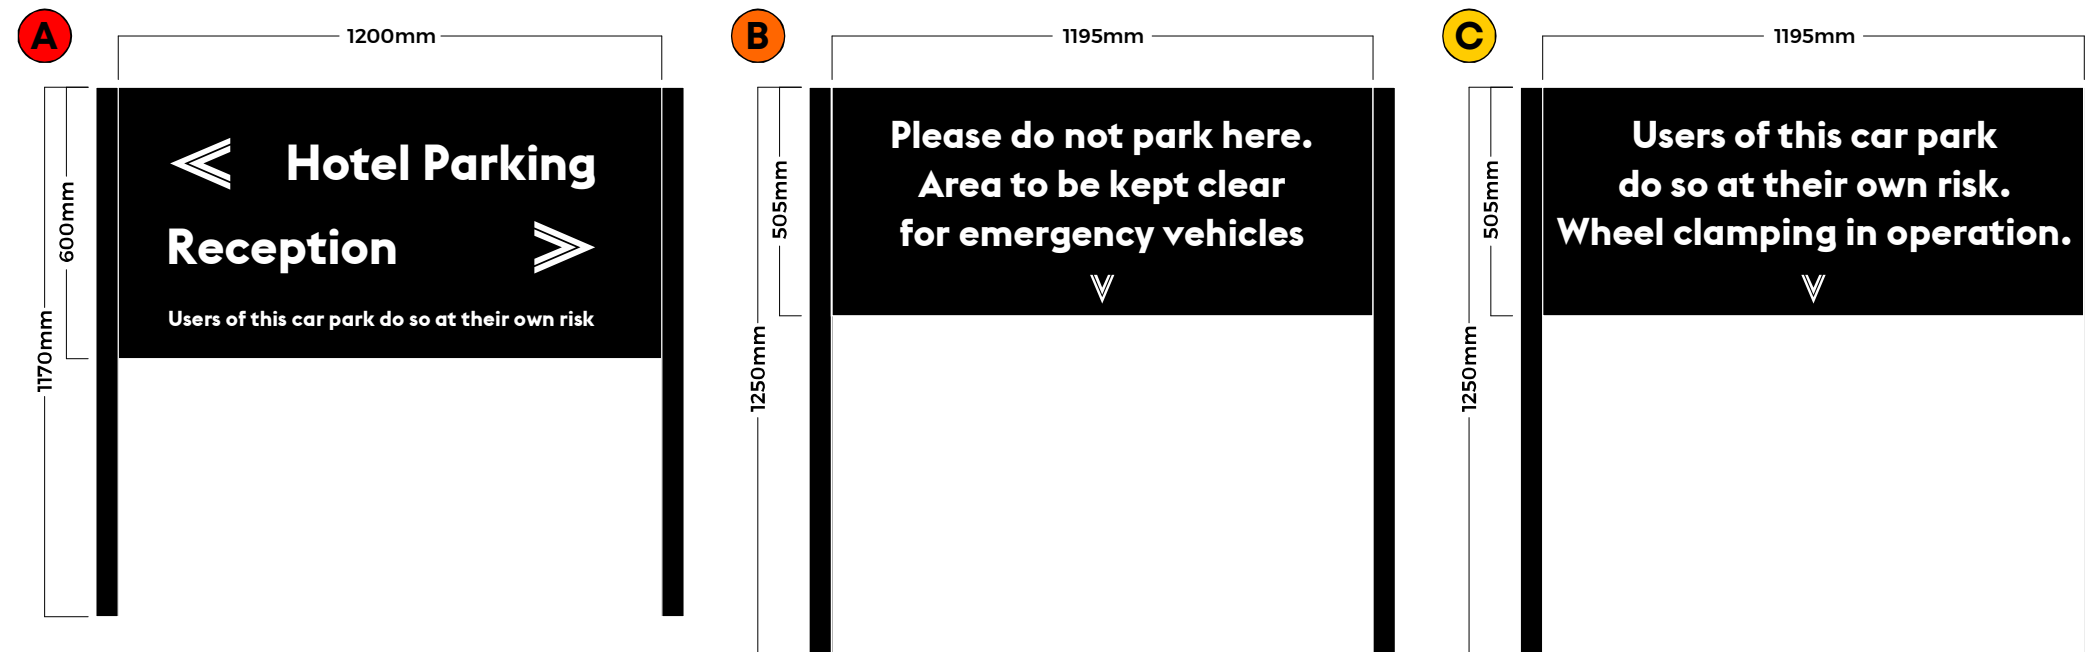


4No. Aluminum trays with 23mm returns to sleeve over existing signs. Rear of sign complete with 3mm flat cover plate. All powder coated black and complete with face applied vinyl. Existing posts to be re-painted black.



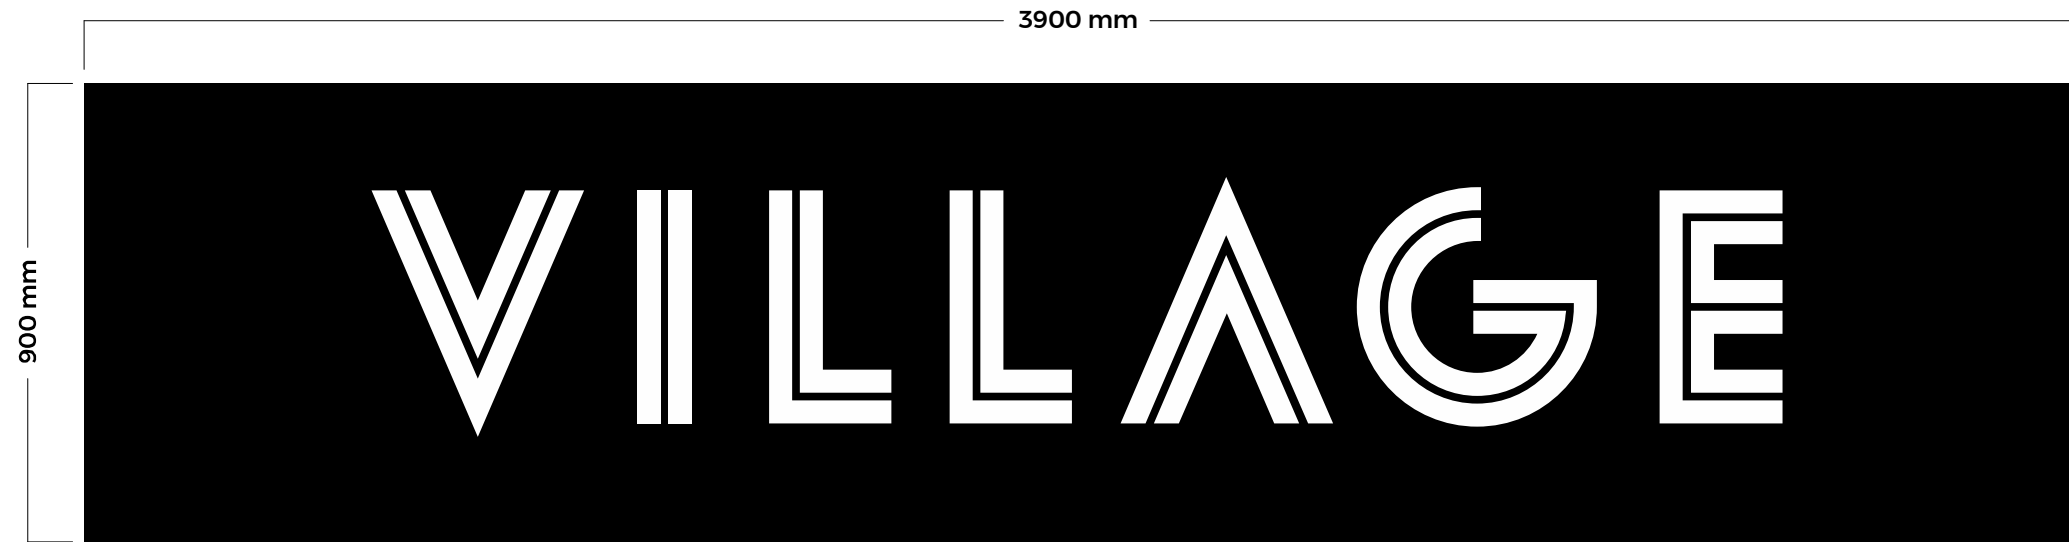

1No. Folded aluminum tray over all 3900mm x 900mm with 80mm folded trays, fret cut with 10mm pushed through opal LED acrylic.  
Panel powder coated black.



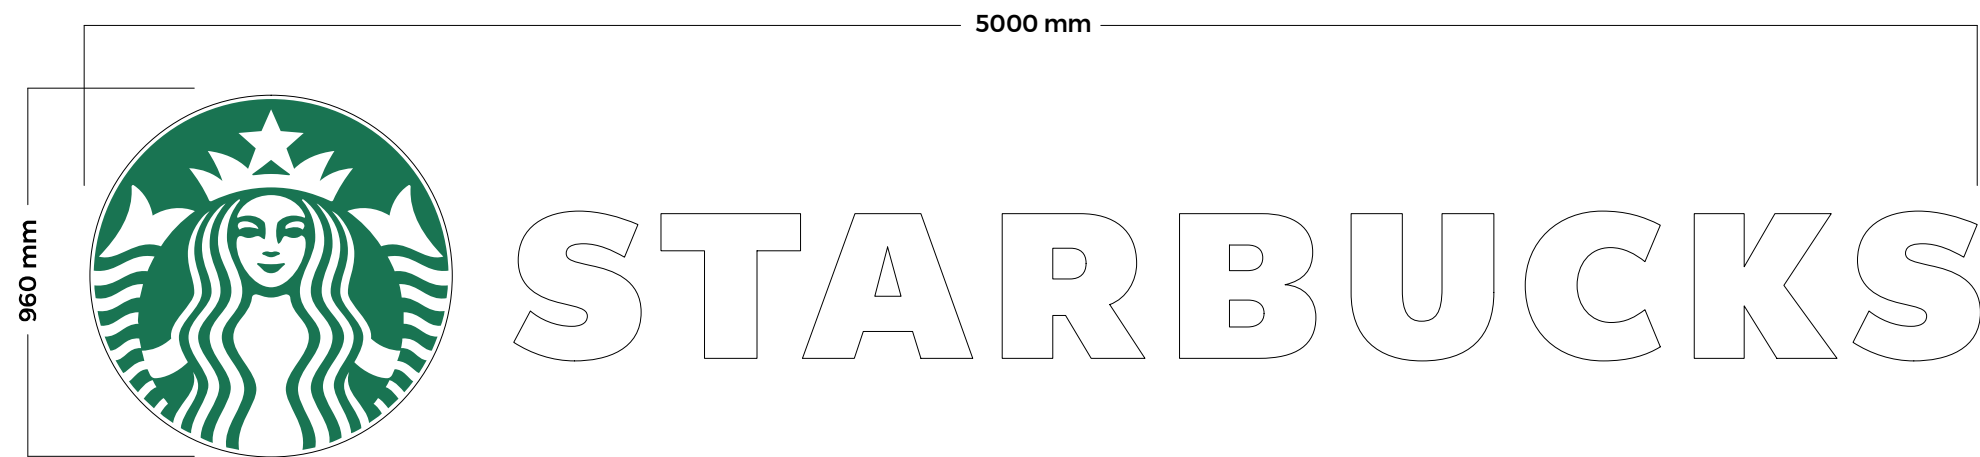

1No. Set of built up internally LED illuminated acrylic letters, Block out white 100mm returns with digitally printed and applied translucent vinyl logo

