


General Notes

© ABAY ARCHITECTURE RIBA

All dimensions and levels to be checked on site and any discrepancies to be reported to the architect before construction.

Written dimensions to be taken in preference to scaled dimensions.

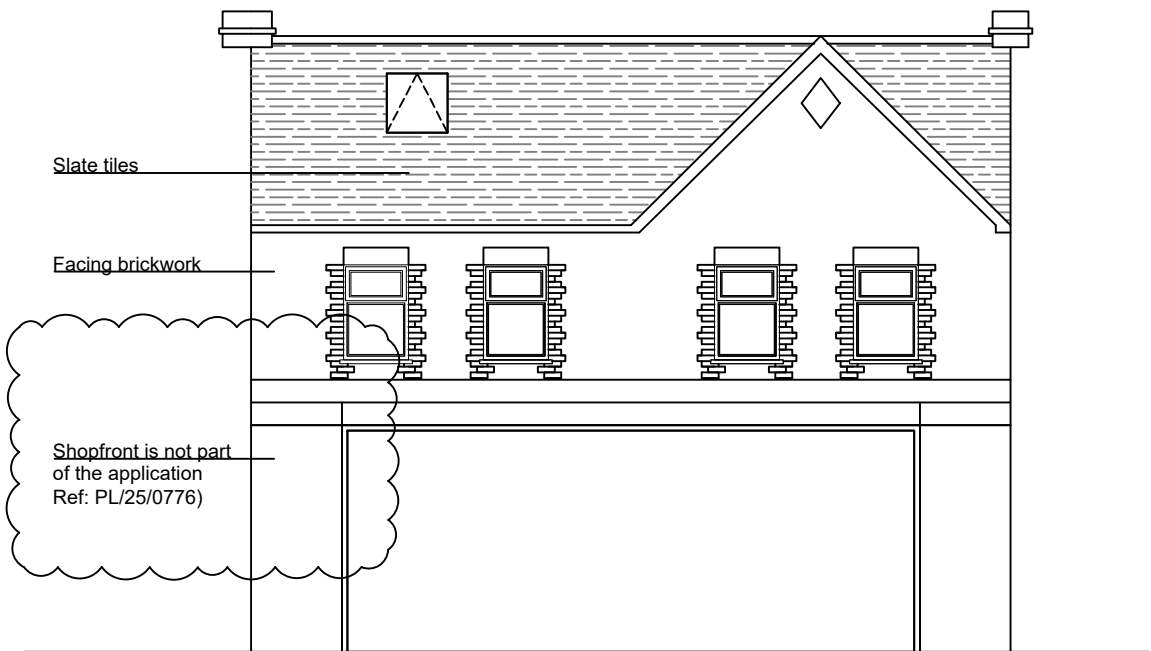

PROPOSED ELEVATION A FRONT	C	16.10.25	Note added as clouded Layout amended Section added and bin store indicated
PROPOSED ELEVATION C REAR	B	29.08.25	
	A	01.07.25	

Rev	Date	Amendment
-----	------	-----------

CLIENT
MR. SEHDEV
288-290 OXFORD ROAD
READING
RG30 1AD

PROJECT
PROPOSED
FLOOR PLANS & ELEVATIONS

DATE
23.05.25

SCALE
1:100 @ A1


DRAWN
NA

REV
C


DRAWING NUMBER
1554-P-012

Neha Abayawardana RIBA
abay.architecture@yahoo.com


ABAY ARCHITECTURE

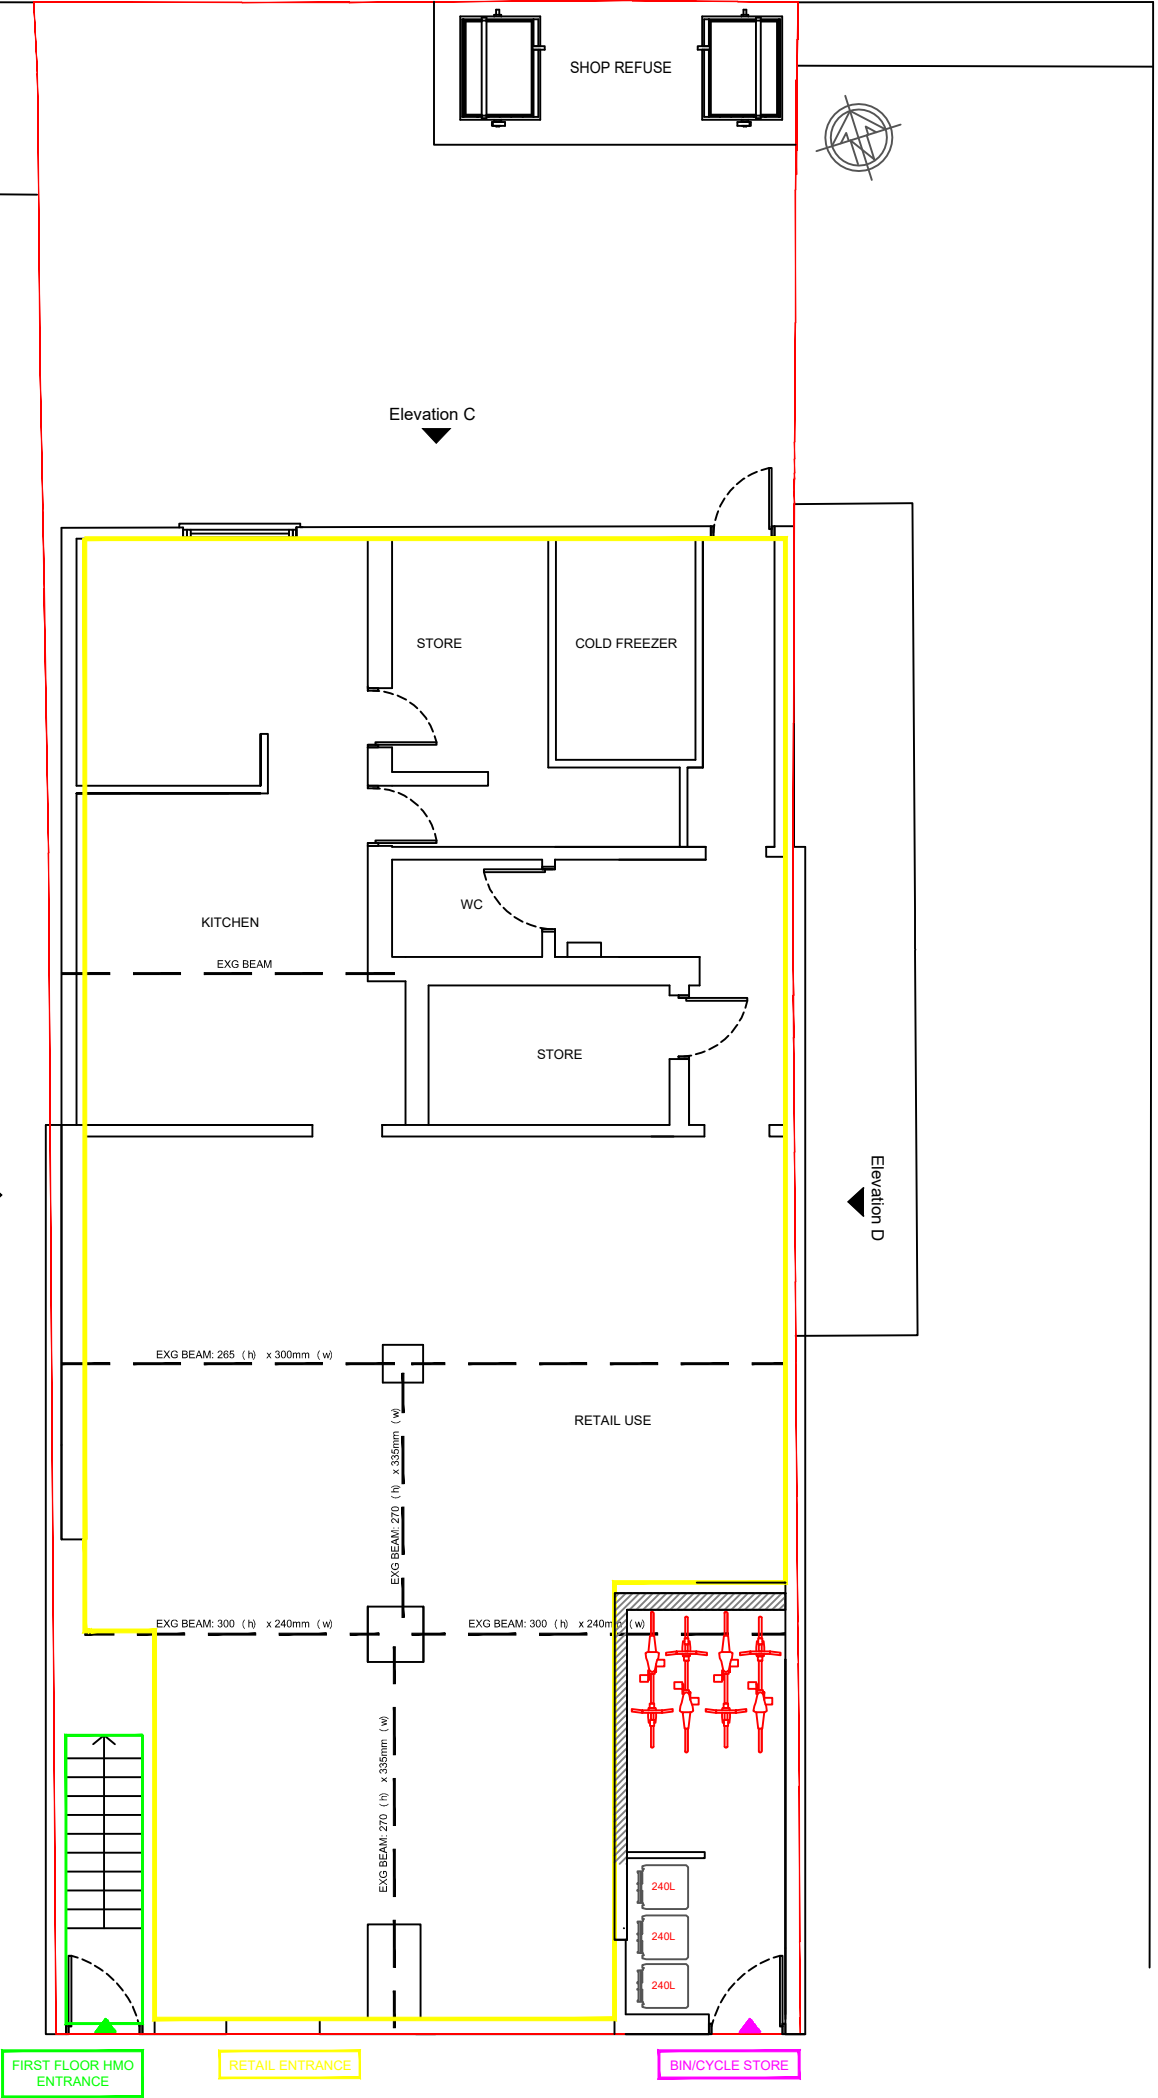


PROPOSED GROUND FLOOR PLAN
RETAIL AND STORAGE (177sqm)
Elevation A

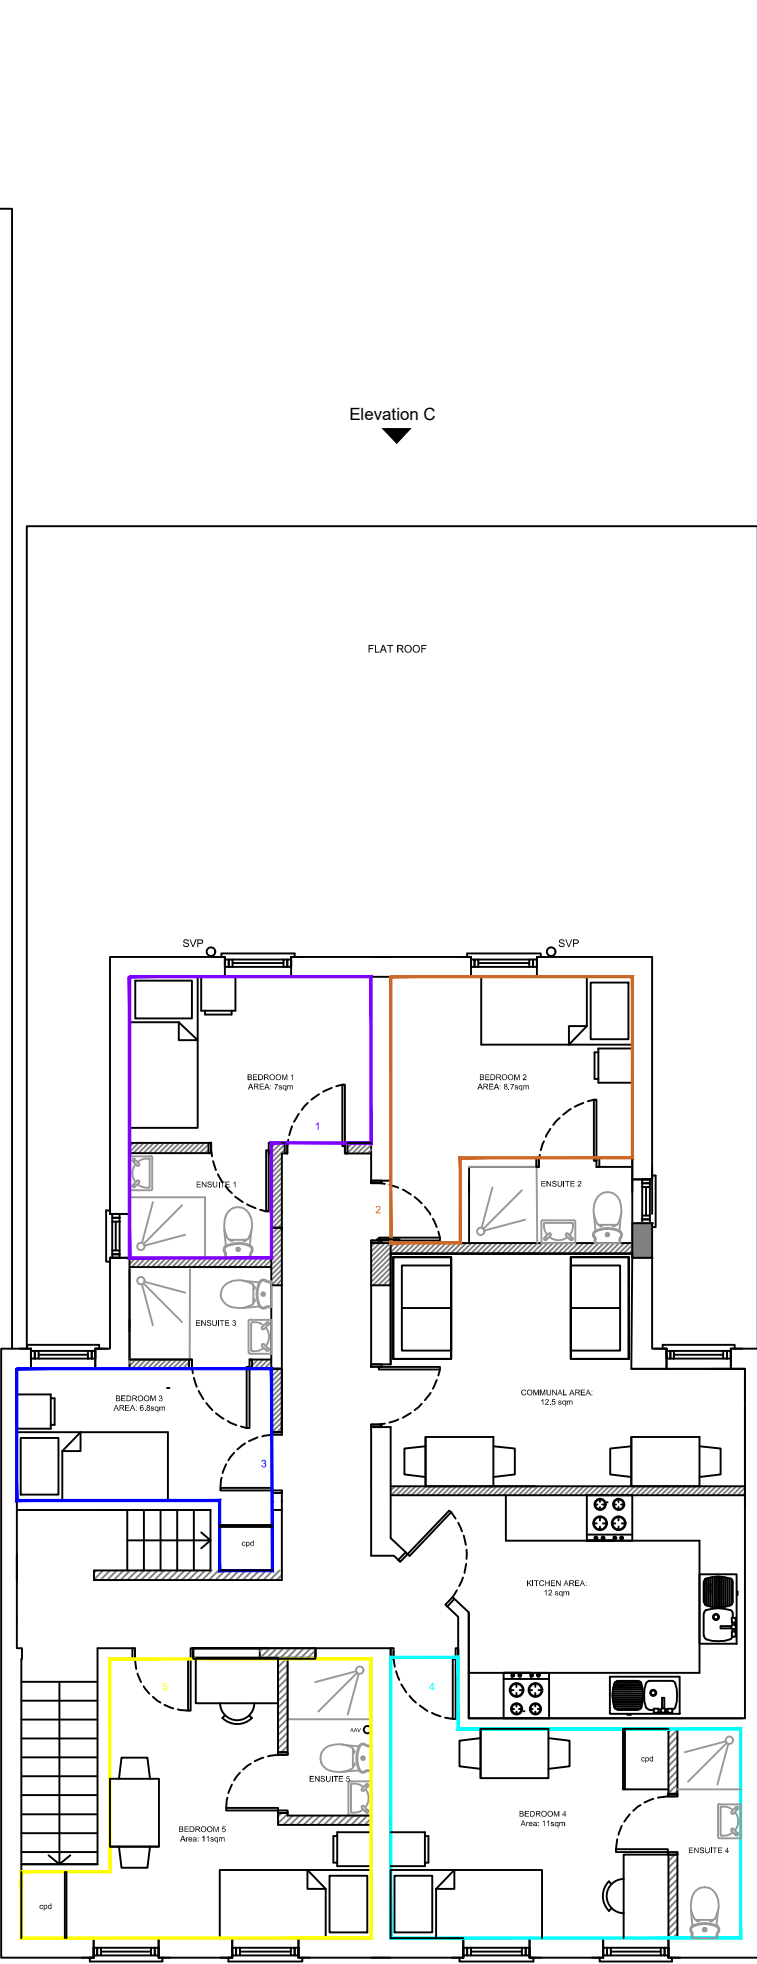


PROPOSED FIRST FLOOR PLAN
Elevation A

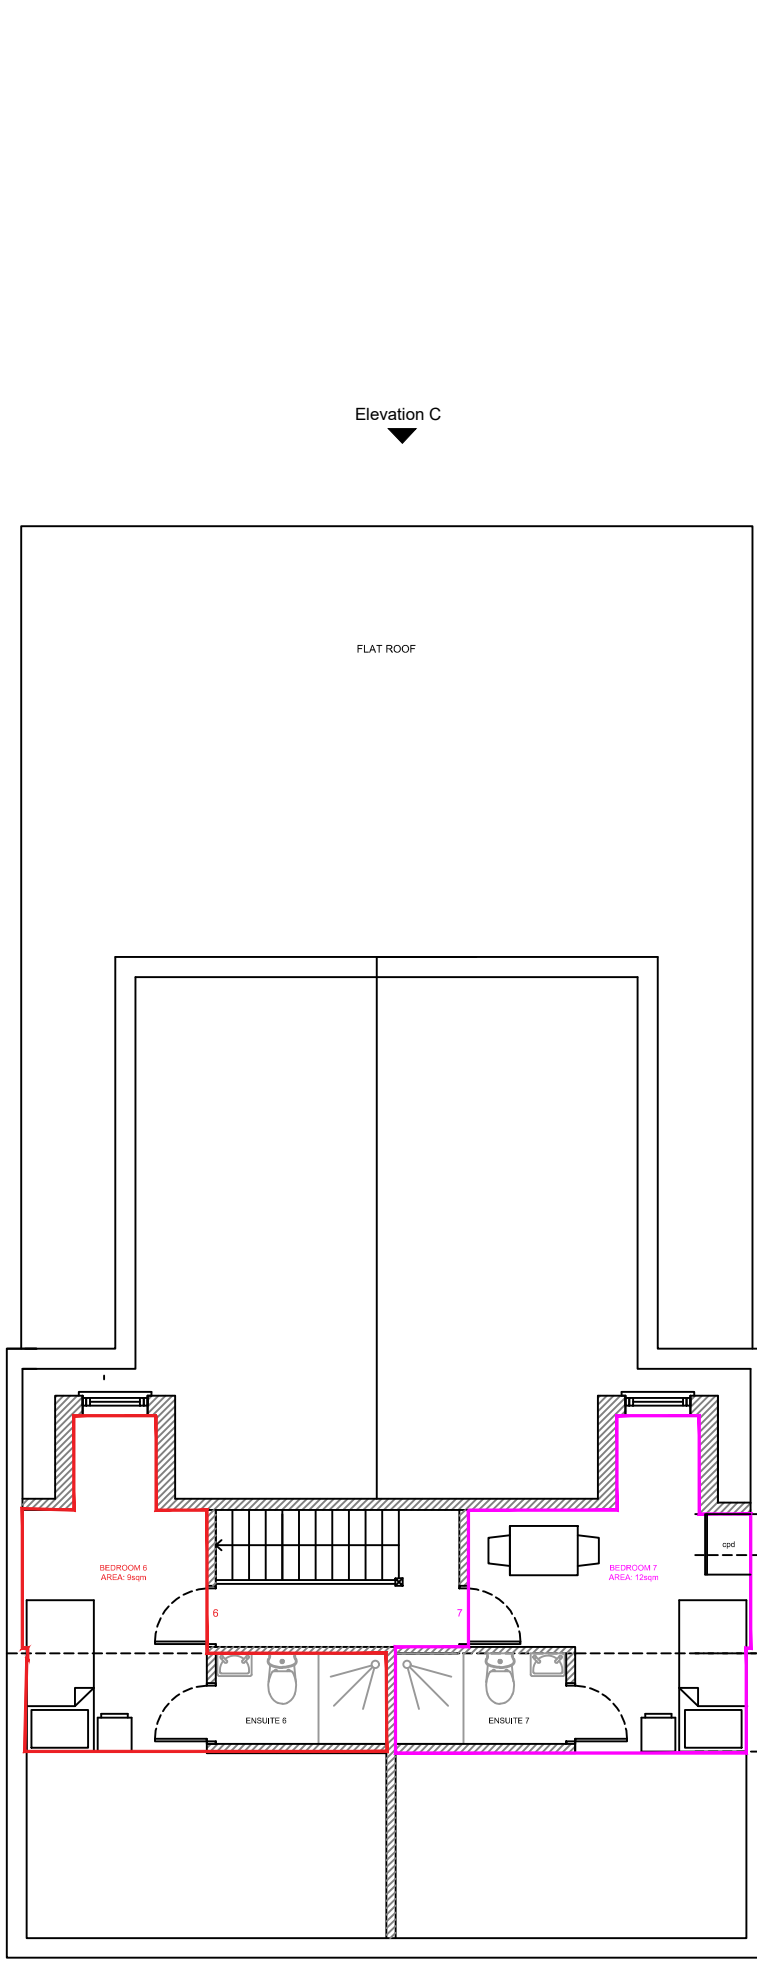


PROPOSED LOFT FLOOR PLAN
Elevation A

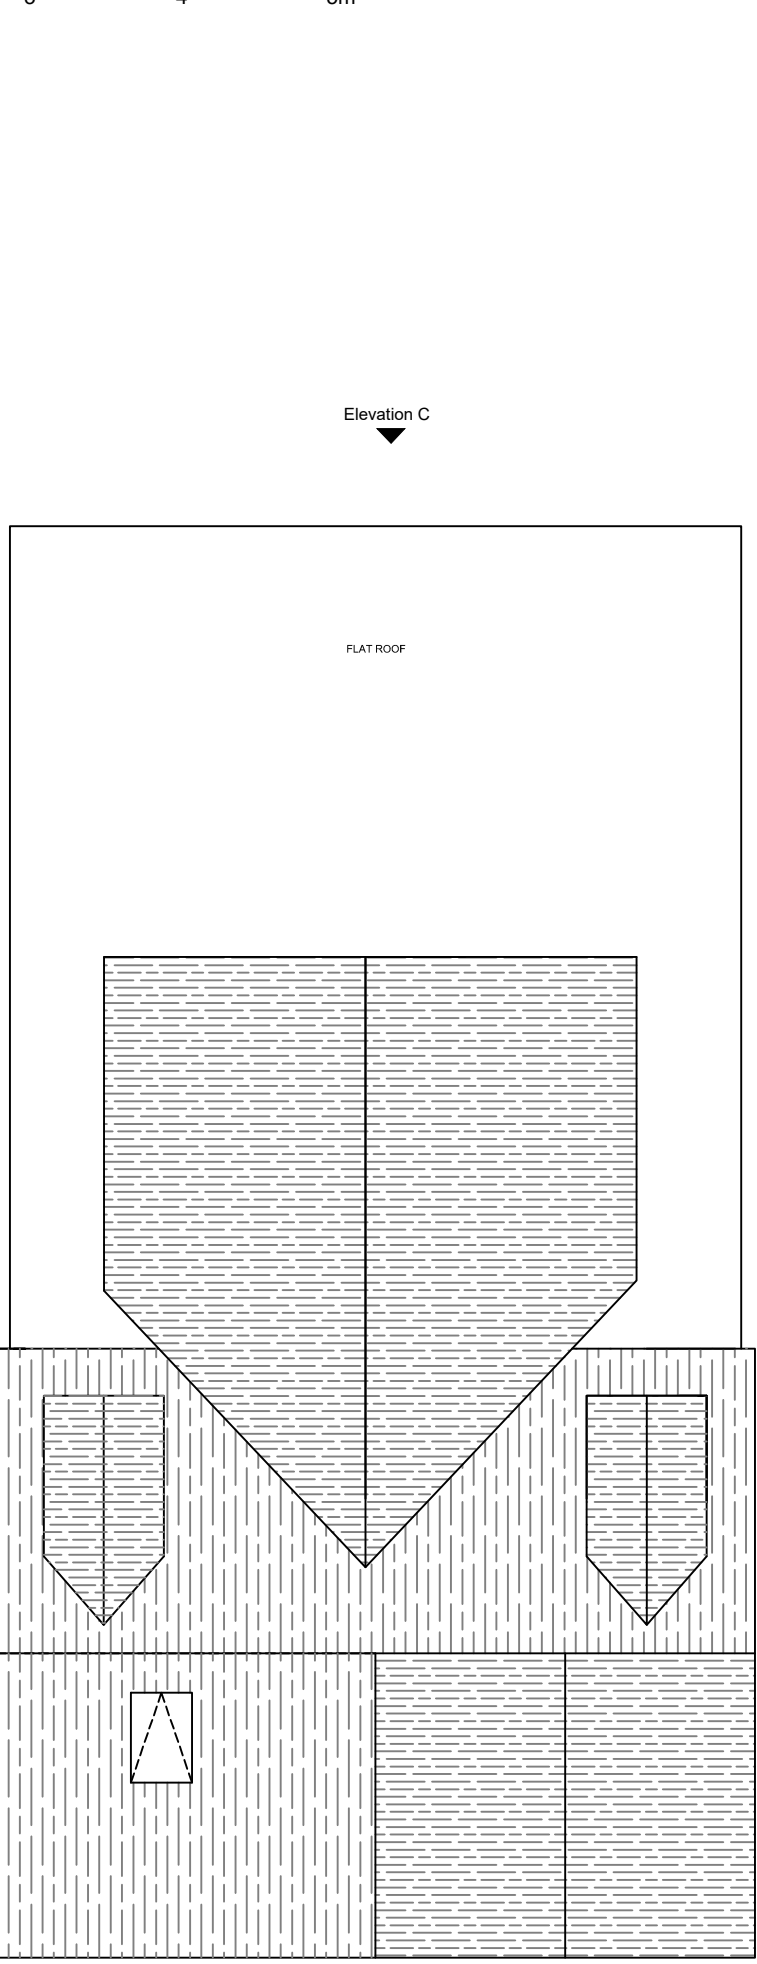


PROPOSED ROOF PLAN
Elevation A

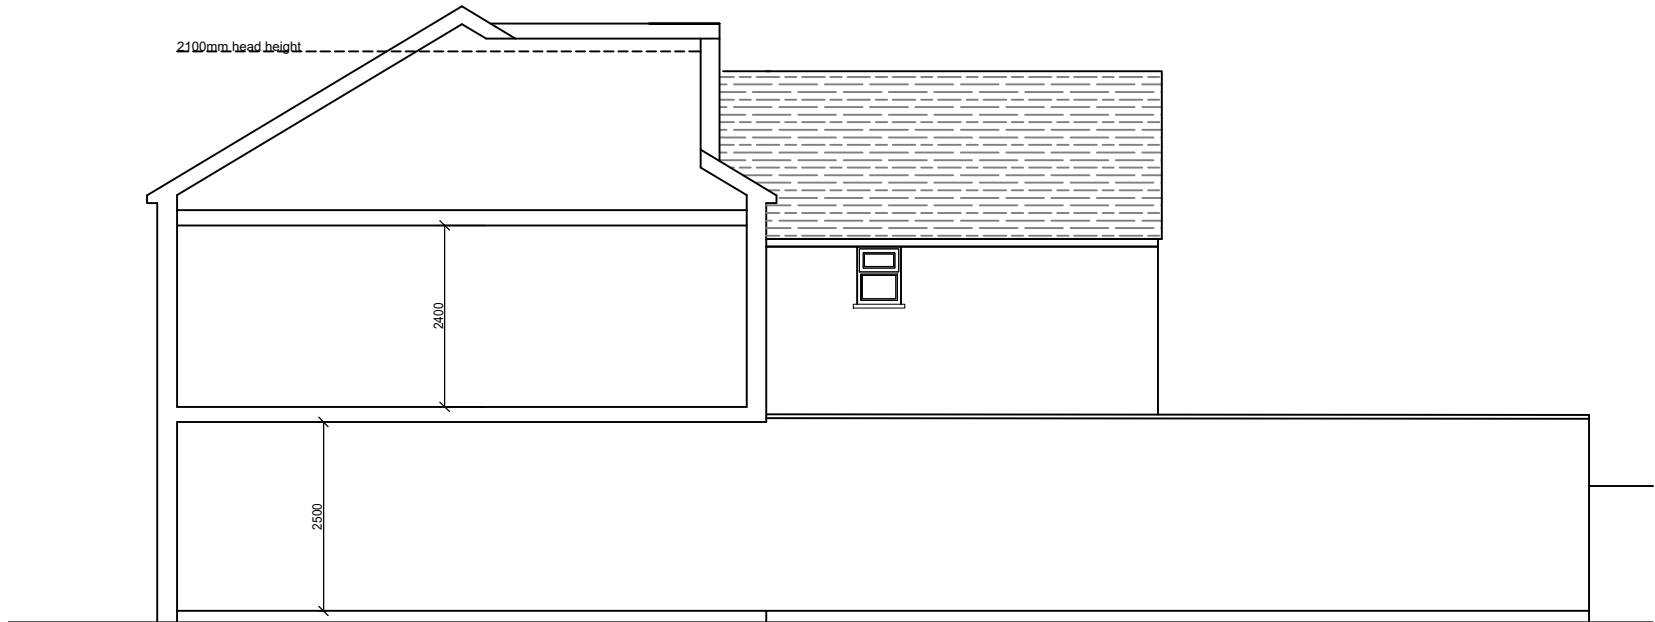

PROPOSED SECTION

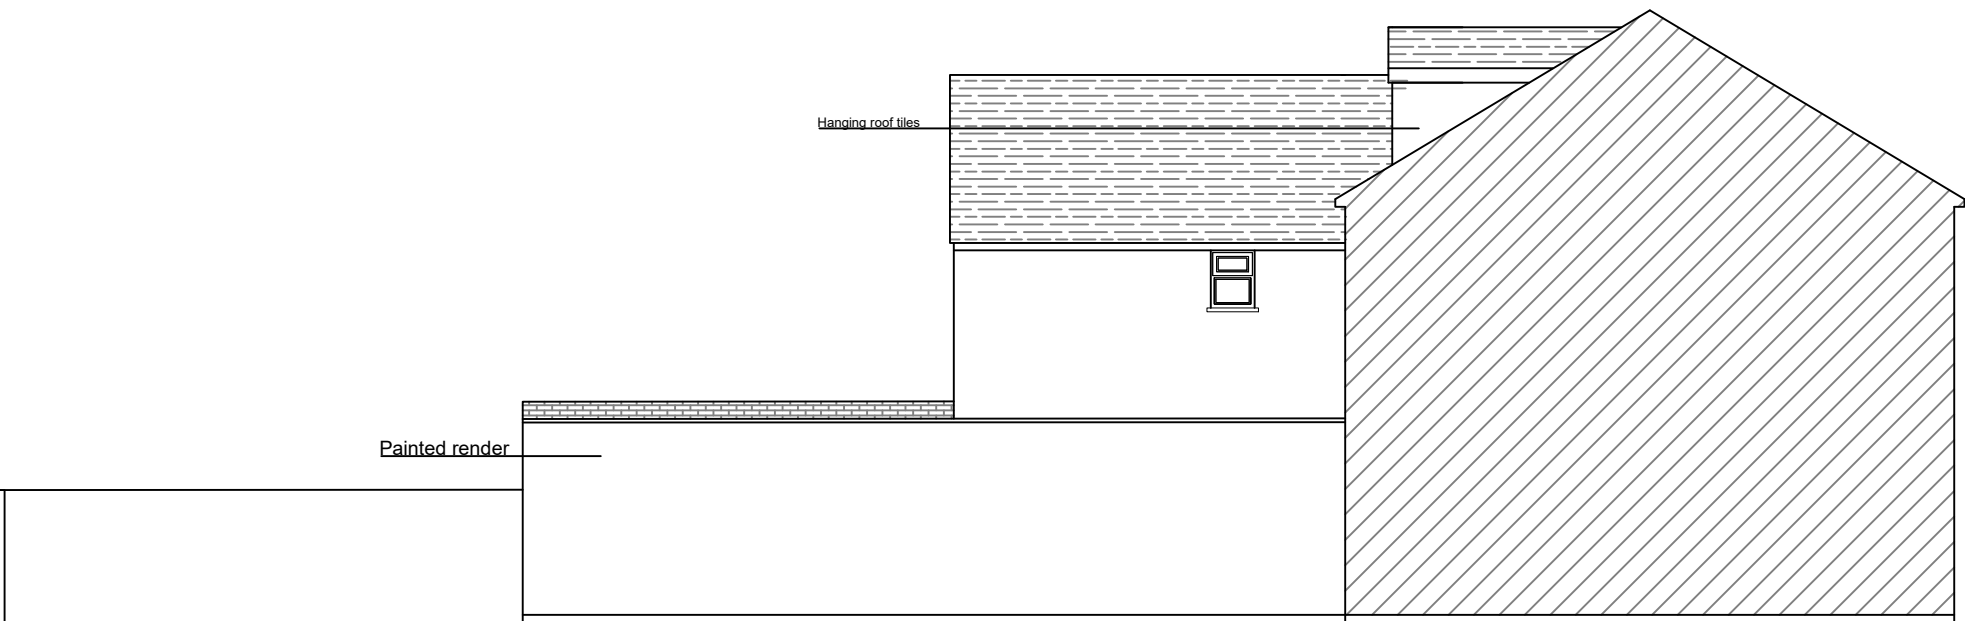

PROPOSED ELEVATION B SIDE

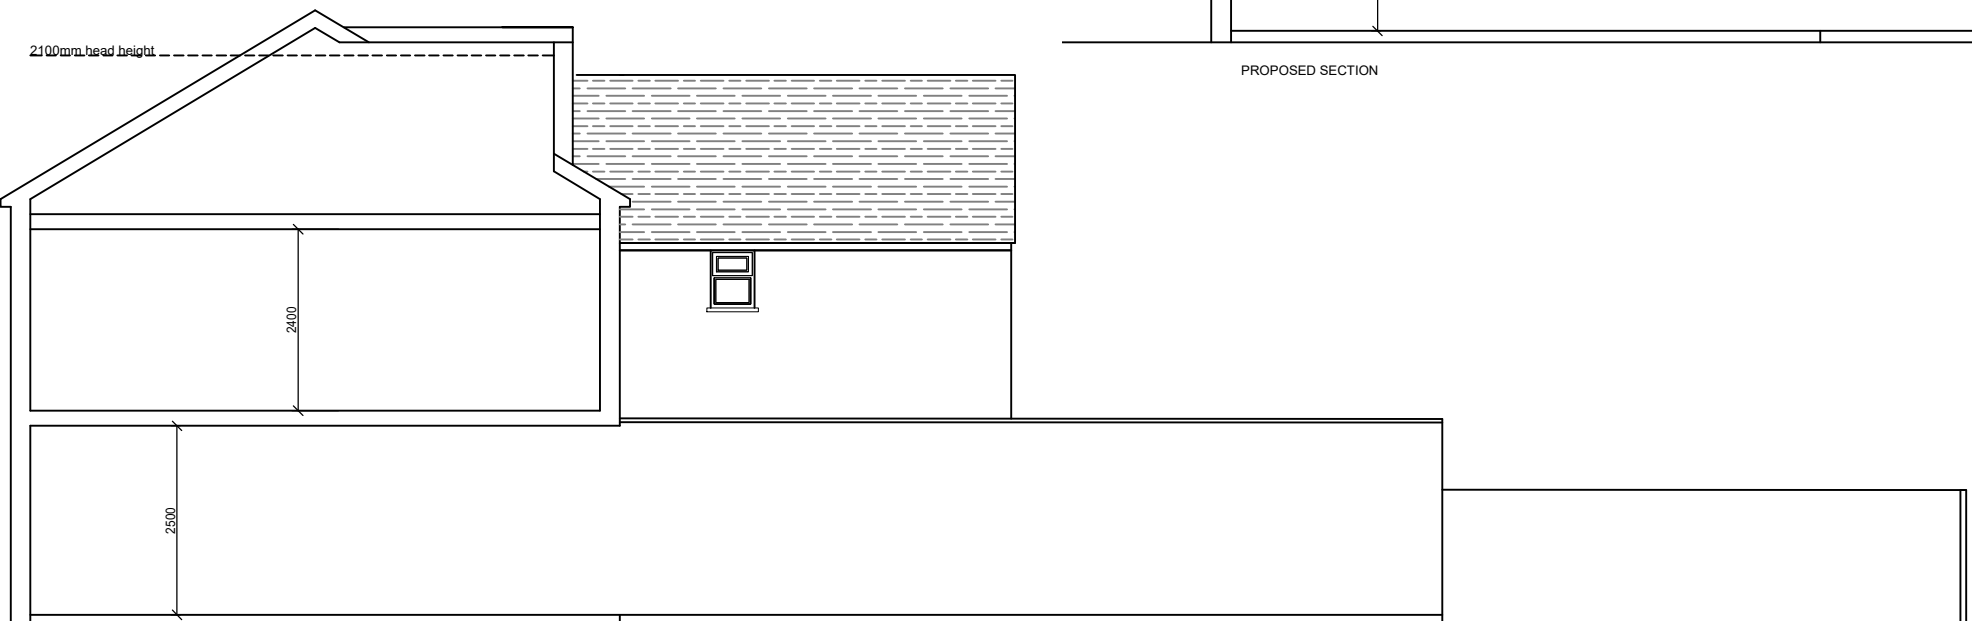

PROPOSED SECTION