


Site plan

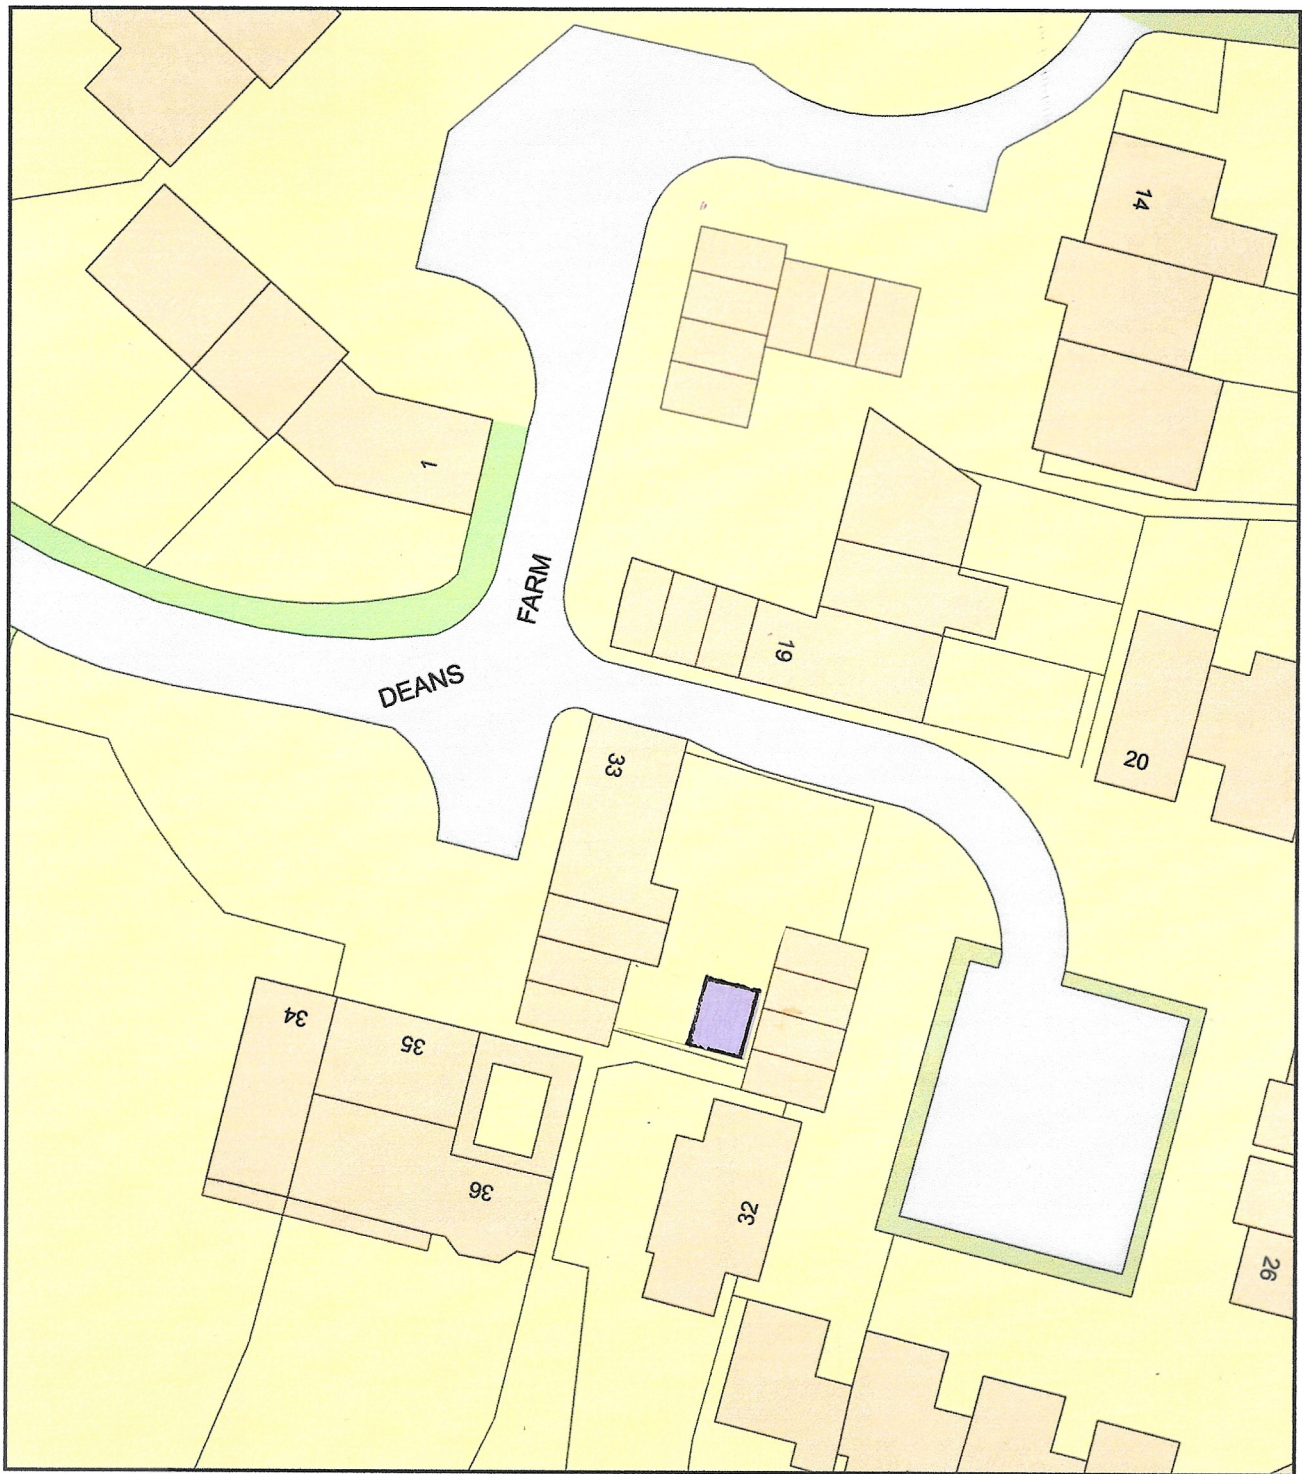

0 20
Metres



Plan Produced for: Woodkraft Planning Services

Date Produced: 29 Jul 2025

Plan Reference Number: TQRQM25210161809425

Scale: 1:500 @ A4