



Collaborating with:


Job: 195
Drawing: 05-100
Revision: 1

Project:
Friar Street
136 Friar Street RG11EX
Drawing:
Existing North Elevation

Date:
July '23
Status:
For Info
Drawn By:
MC
Checked By:
EM



Colony Architects Ltd.
The Wine Store, Brewery
Court, Theale, Reading, RG7 5AJ
+44 (0)118 380 0328
hello@colonyarchitects.com
colonyarchitects.com

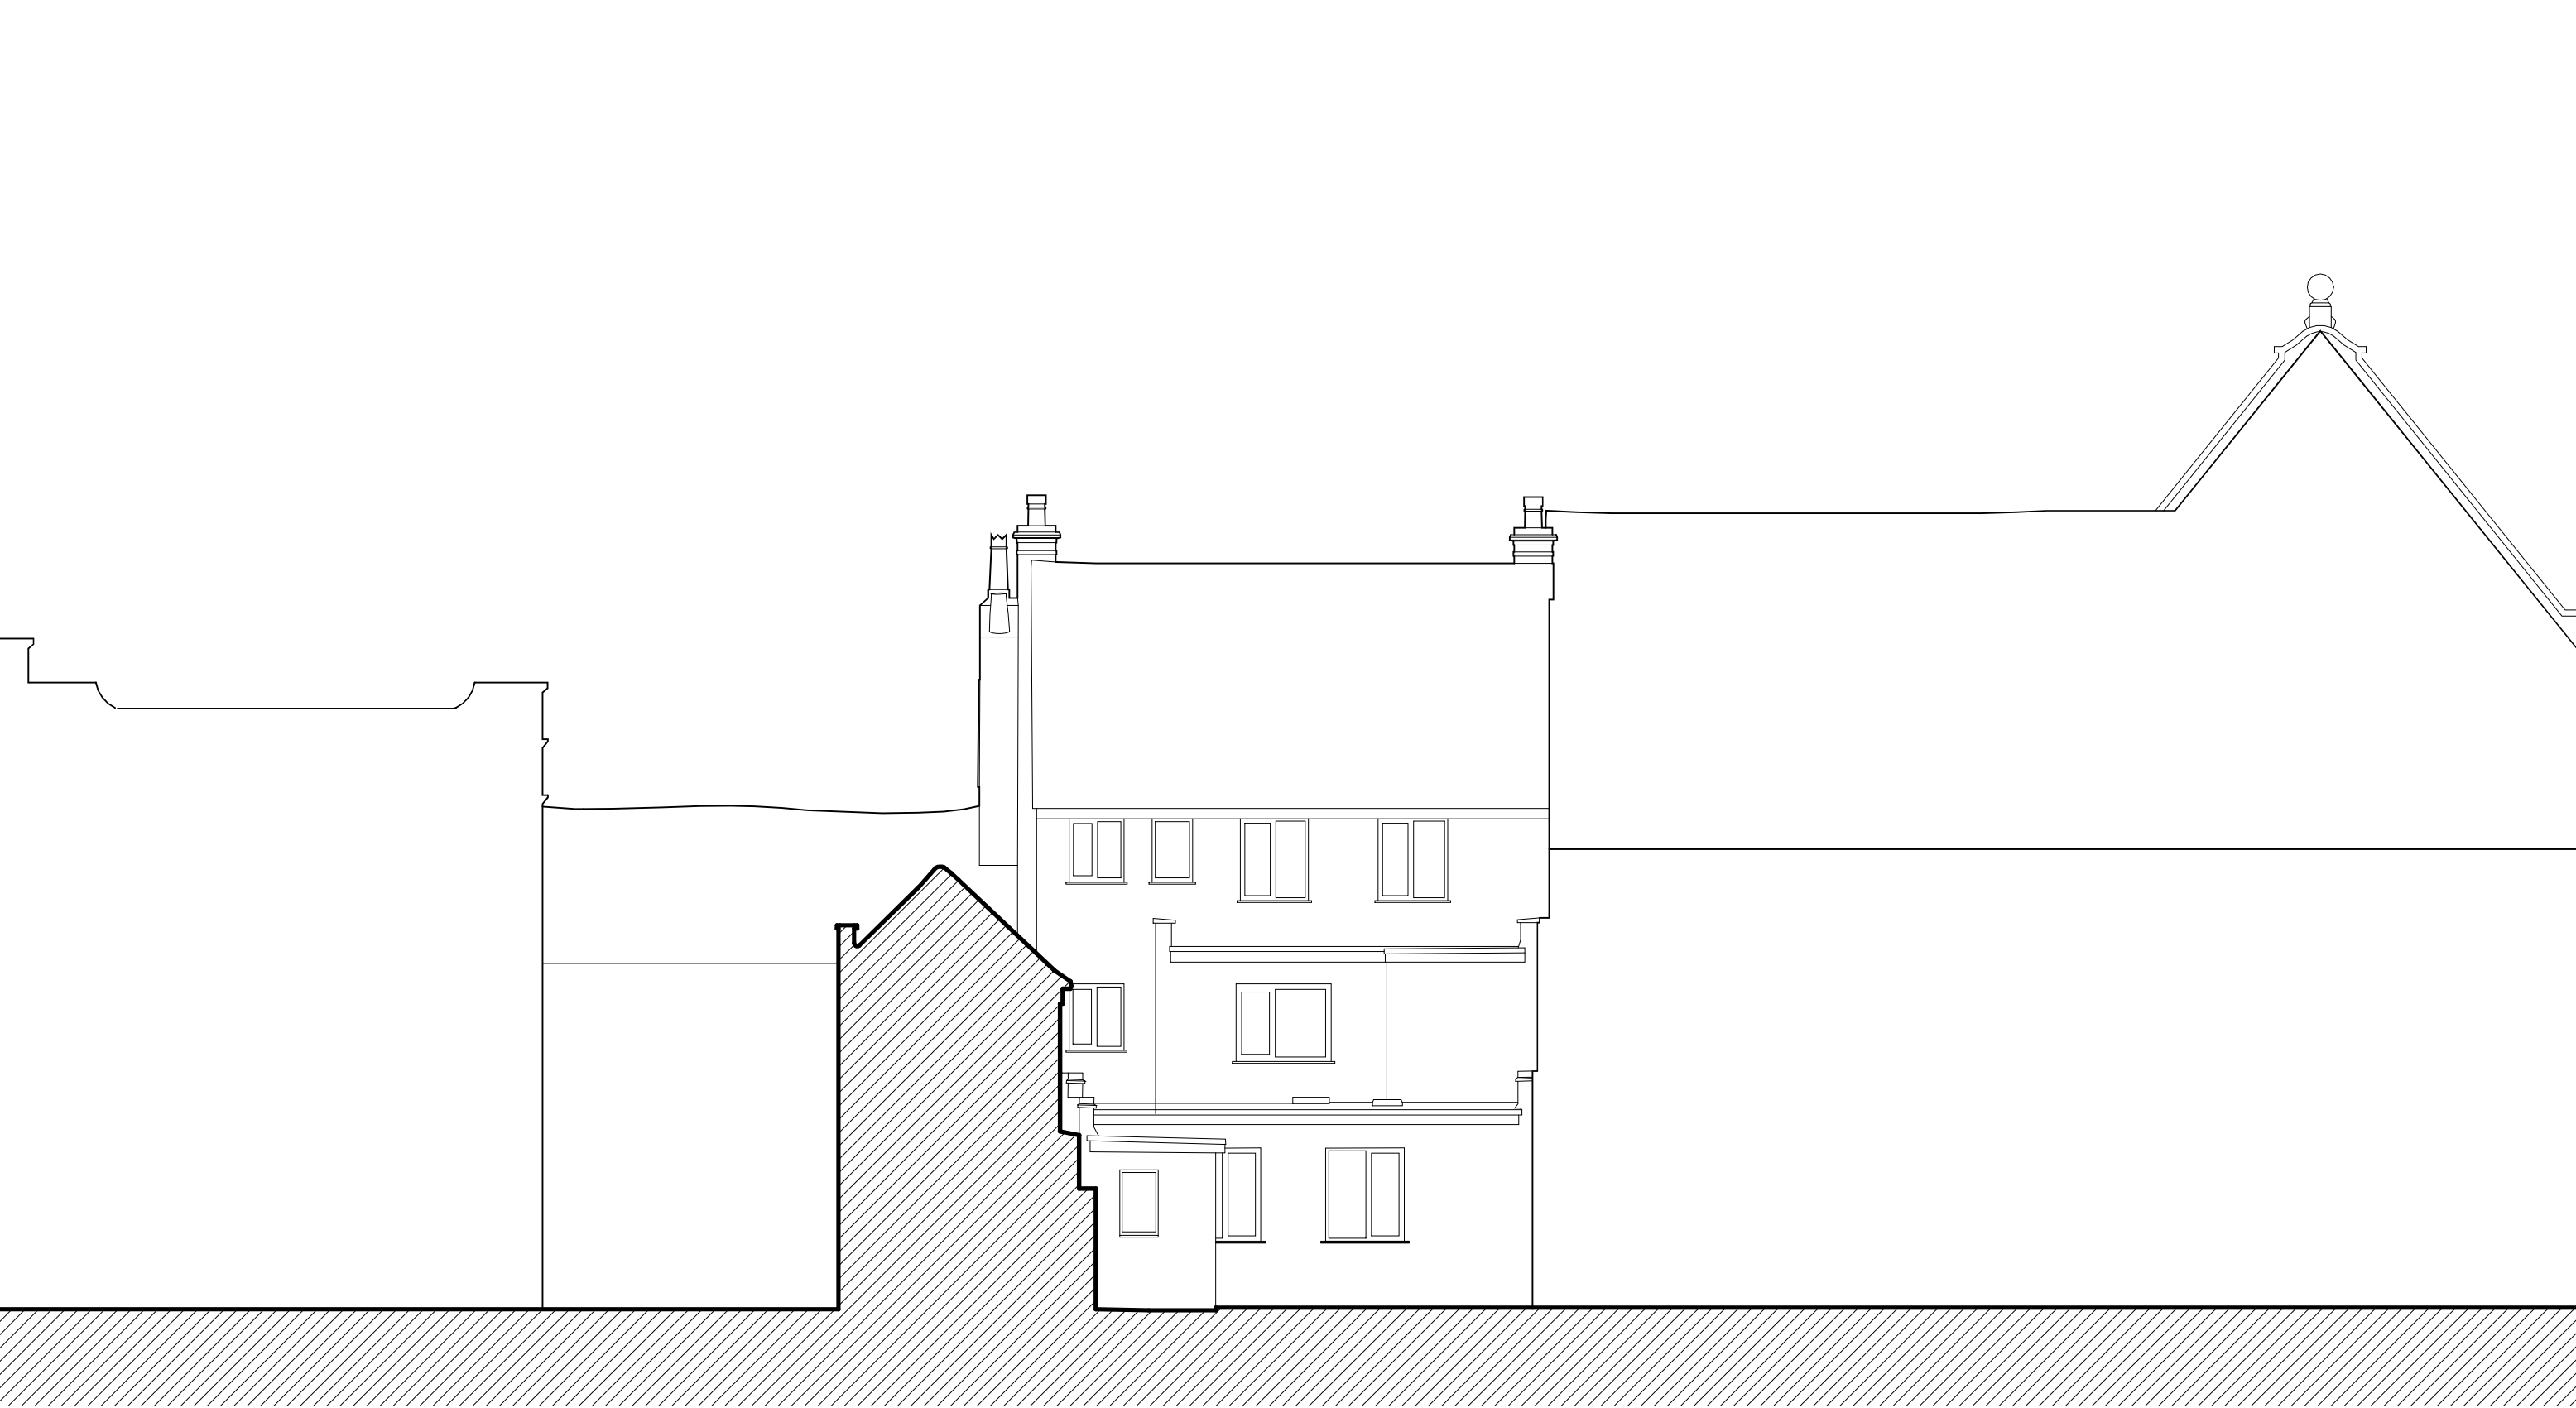

Collaborating with:

Job: 195
Drawing: 05-101
Revision: 1

Project:
Friar Street
136 Friar Street RG11EX
Drawing:
Existing South Elevation

Date:
July '23
Status:
For Info
Drawn By:
MC
Checked By:
EM



Colony Architects Ltd.
The Wine Store, Brewery
Court, Theale, Reading, RG7 5AJ
+44 (0)118 380 0328
hello@colonyarchitects.com
colonyarchitects.com